




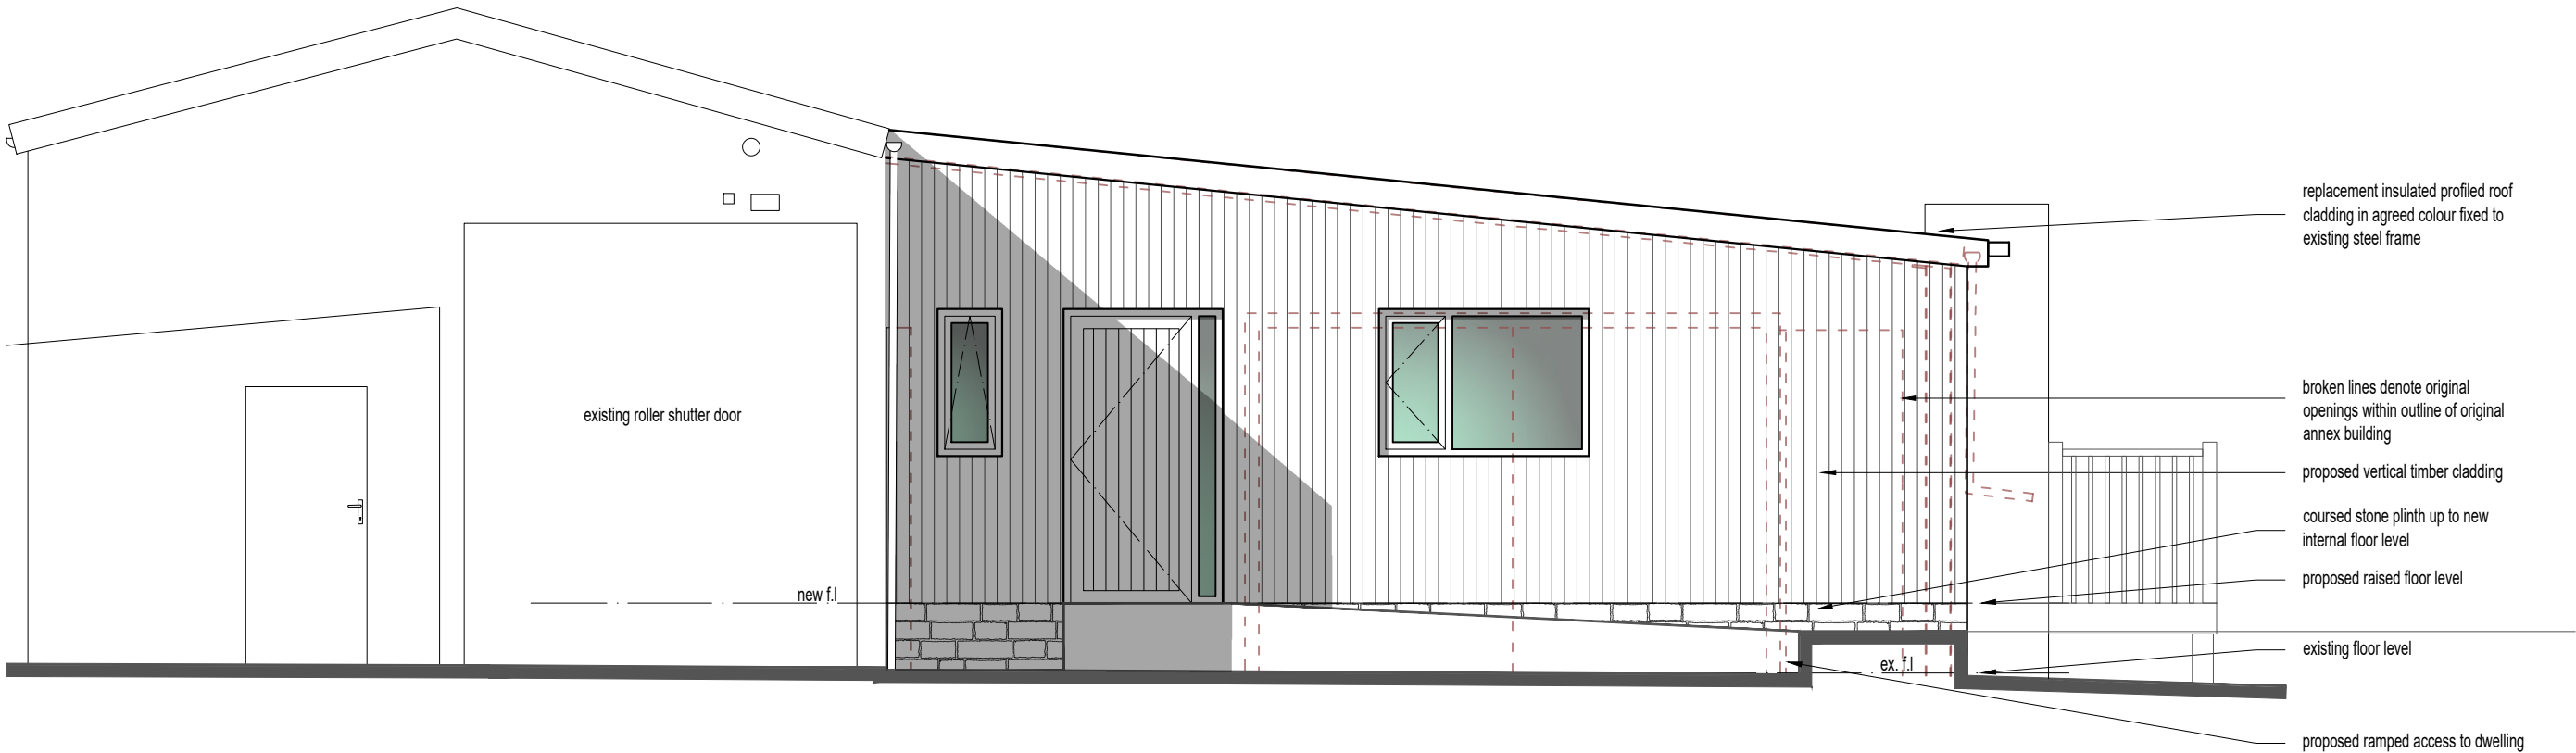

SOUTH-EAST ELEVATION

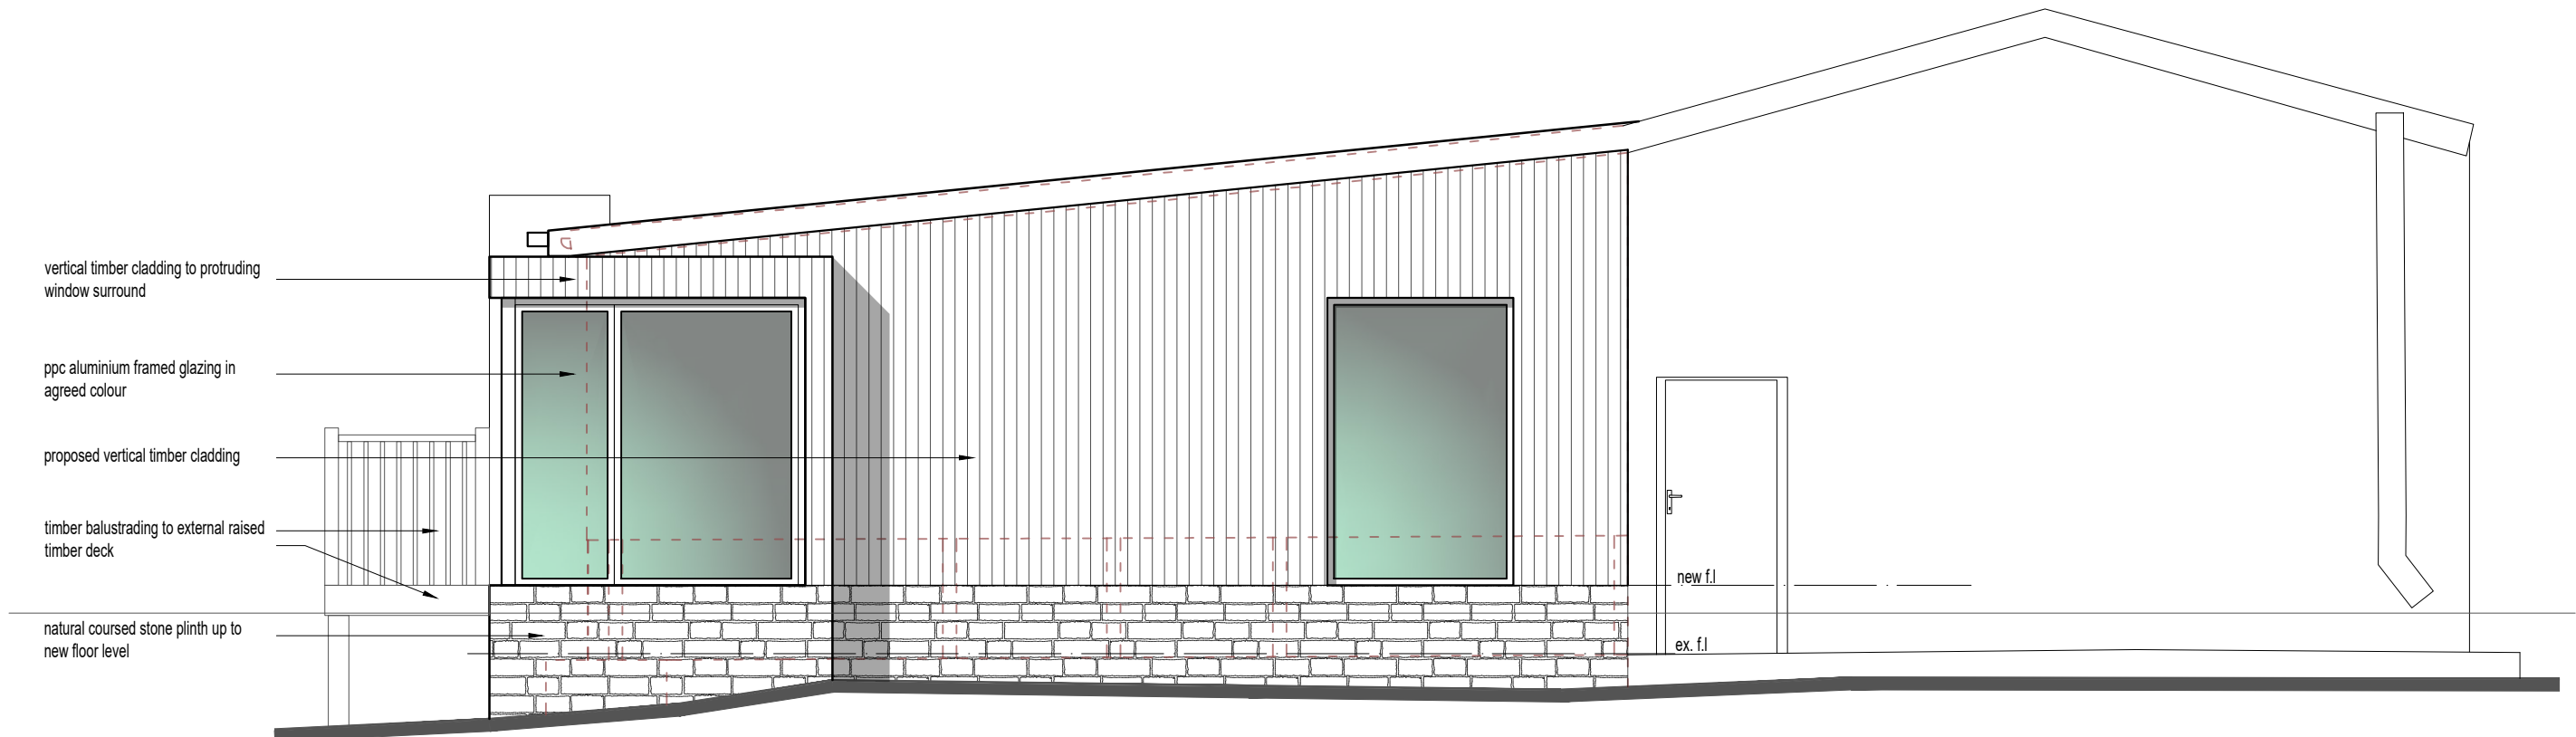

NORTH-WEST ELEVATION

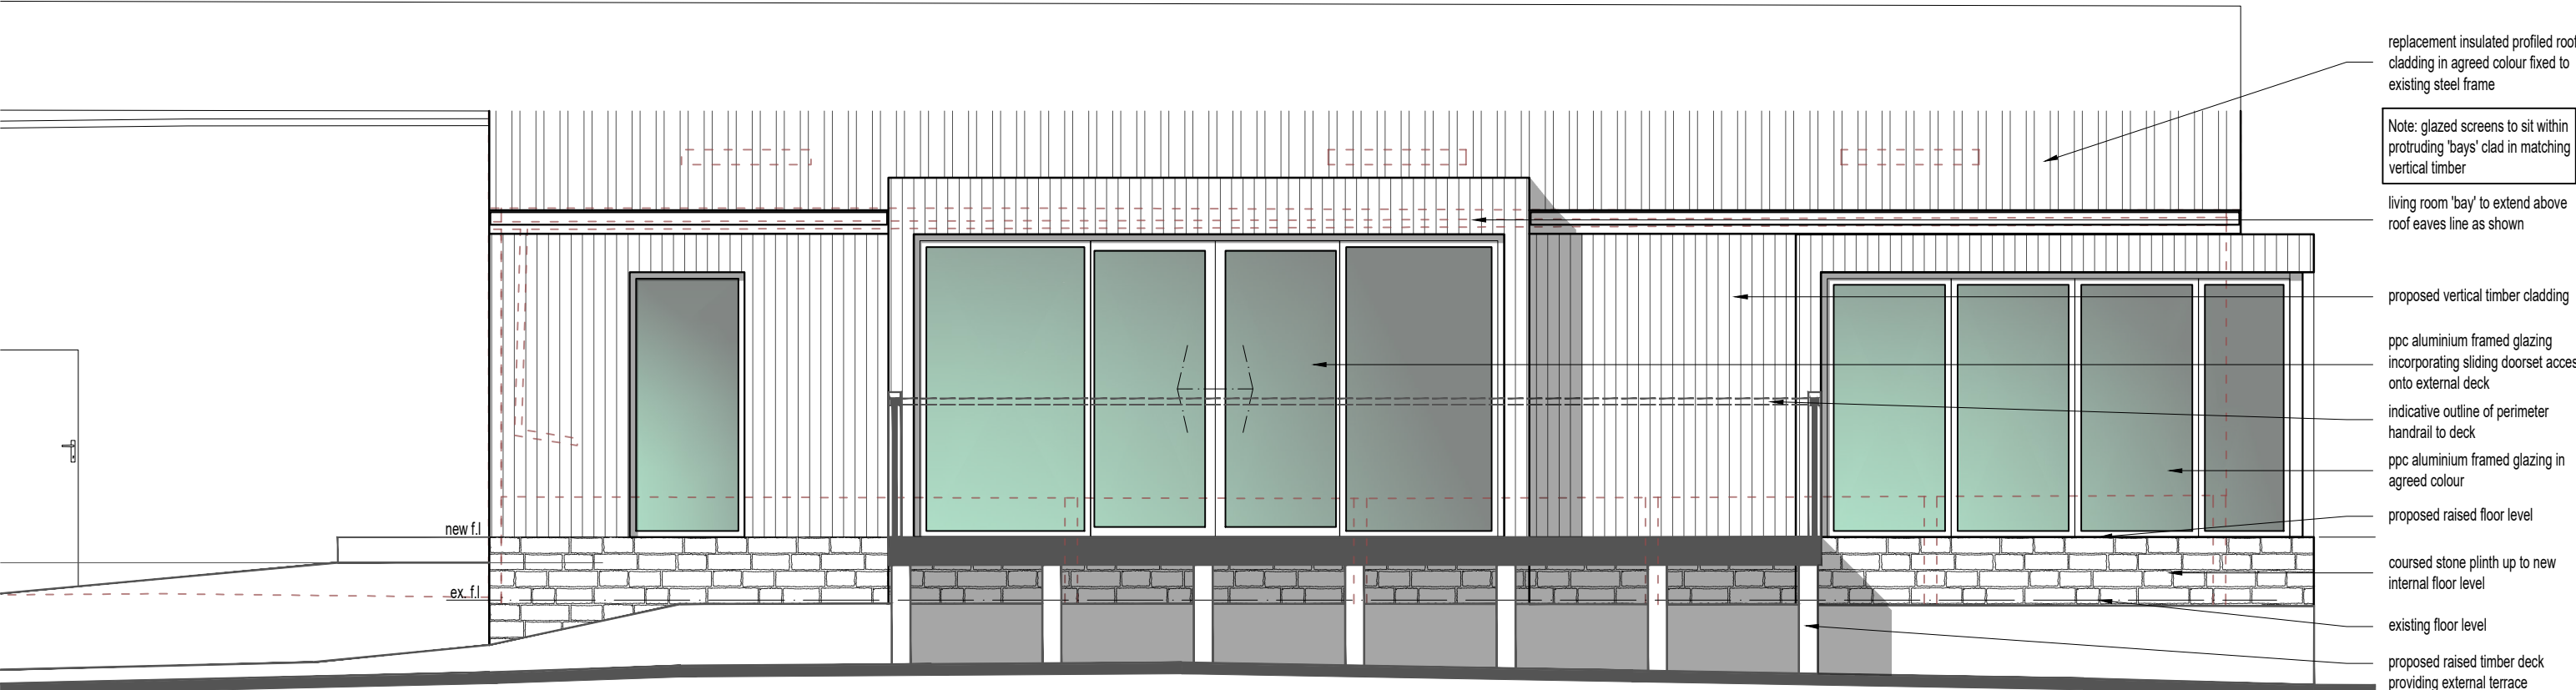

NORTH-EAST ELEVATION

|           |                                                                            |
|-----------|----------------------------------------------------------------------------|
| Project   | PROPOSED DWELLING CONVERSION:<br>THREE GATES FARM, TURTON ROAD, TOTTINGTON |
| Drawing   | PROPOSED ELEVATIONS                                                        |
| Client    | MR. A. BALDWIN / MS. S. CARTER-CLAVELL                                     |
| Drawn     | CPS                                                                        |
| Scale     | 1:50 @ A2                                                                  |
| Drg. No.  | 25/681-12                                                                  |
| Drg. Size | A2                                                                         |
| Date      | JAN 2026                                                                   |