


- | REVISION | NOTES | DATE |
|----------|-------|------|
|----------|-------|------|

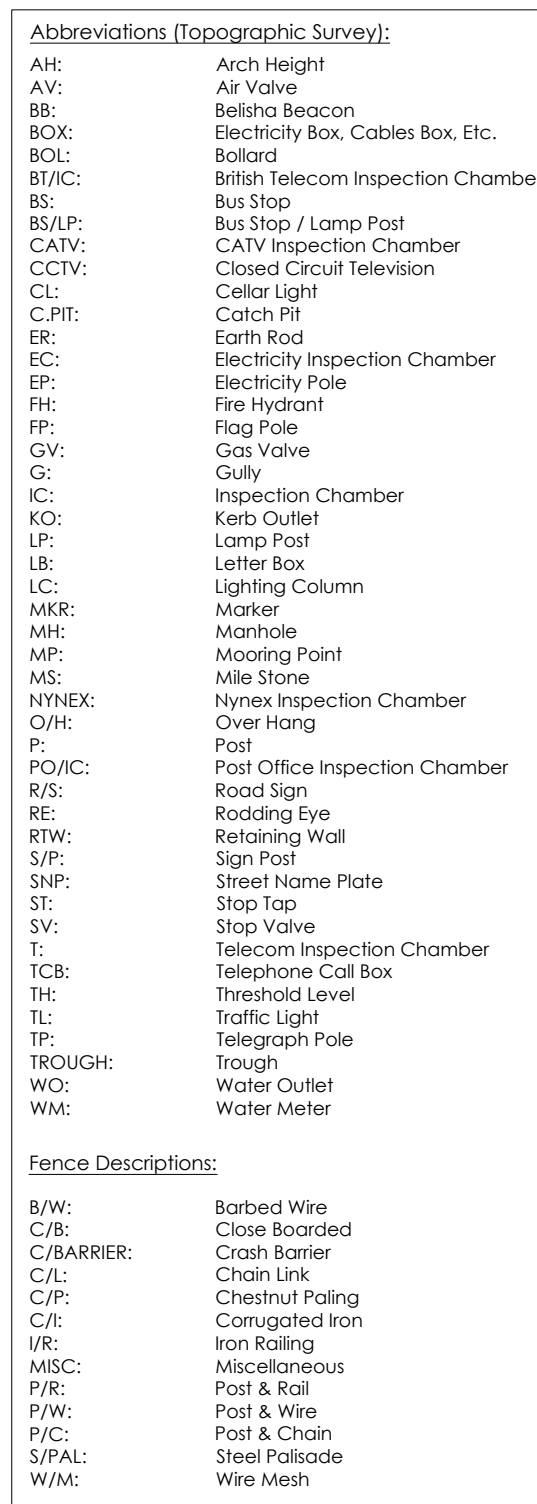

<u>Fence Descriptions:</u>	
B/W:	Barbed Wire
C/B:	Close Boarded
C/BARRIER:	Crash Barrier
C/L:	Chain Link
C/P:	Chestnut Paling
C/I:	Corrugated Iron
I/R:	Iron Railing
MISC:	Miscellaneous
P/R:	Post & Rail
P/W:	Post & Wire
P/C:	Post & Chain
S/PAL:	Steel Pailsade
W/M:	Wire Mesh

Project	DEVELOPMENT: THREE GATES FARM, TURTON ROAD, TOTTINGTON
Drawing	EXISTING SITE PLAN
Client	MR. A. BALDWIN / MS. S. CARTER-CLAVELL
Drawn	CPS
Scale	1:100 @ A1
Dwg. No.	25/681-02
Dwg. Size	A1
Date	DEC 2025

3 MANCHESTER ROAD BURY LANCASHIRE BL9 0DR
TELEPHONE 0161 764 8314 FACSIMILE 0161 764 6995
E-MAIL mail@holtarchitects.co.uk

