


- NOTES
- This drawing is copyright. No unauthorised copying of drawing without the express permission of the architect.
 - Do not scale from prints. Use figure dimensions only.
 - Contractors to check all dimensions on site prior to commencement of works.
 - All works to be carried out in accordance with current statutory Health and Safety Regulations.
 - This drawing is to be read in conjunction with all relevant consultants' and / or specialists' drawings / documents and any discrepancies or variations are to be notified to the architect before affected work commences.

REVISION	NOTES	DATE
A	Garage, cycle & bin store added.	03.02.26

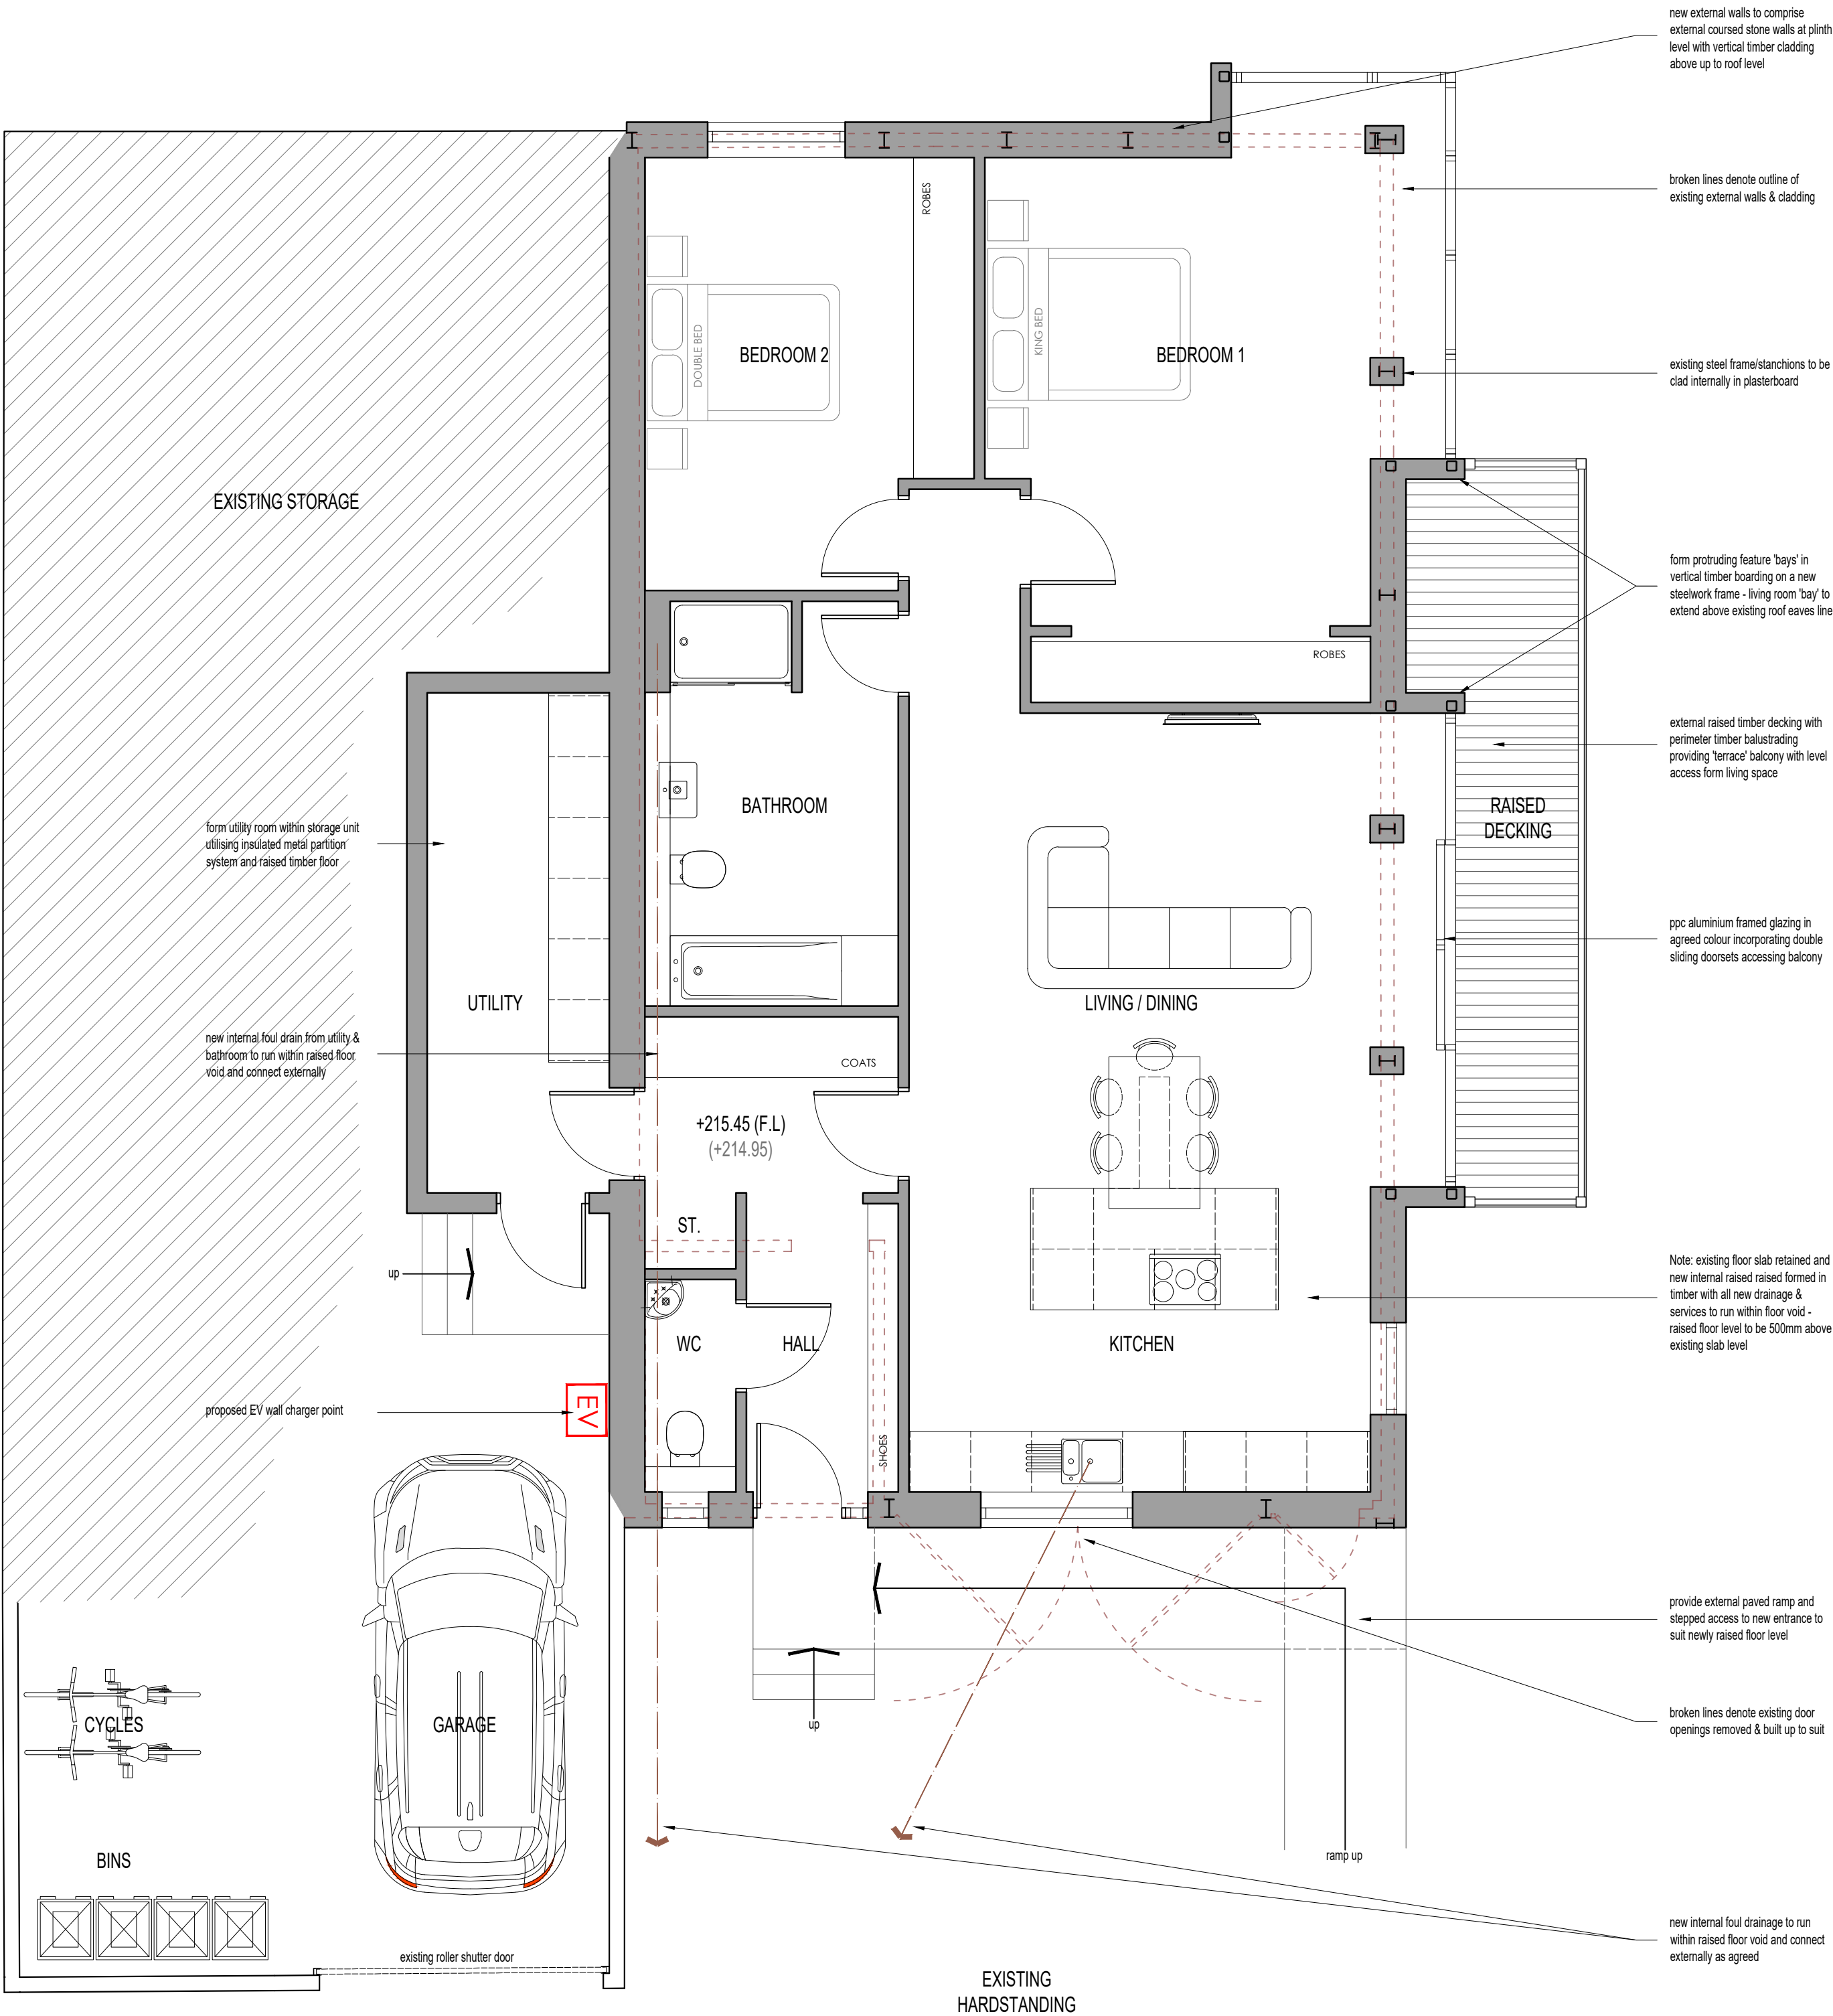

GROUND FLOOR PLAN

Project	PROPOSED DWELLING CONVERSION: THREE GATES FARM, TURTON ROAD, TOTTINGTON
Drawing	PROPOSED FLOOR PLAN
Client	MR. A. BALDWIN / MS. S. CARTER-CLAVELL
Drawn	CPS
Scale	1:50 @ A2
Drg. No.	25/681-11 A
Drg. Size	A2
Date	JAN 2026

JOHN HOLT ARCHITECTS LTD.

Scale 1:50 @ A2
0 1 2 2.5m

3 MANCHESTER ROAD BURY LANCASHIRE BL9 0DR
TELEPHONE 0161 764 8314 FACSIMILE 0161 764 6995
E-MAIL mail@holtarchitects.co.uk
DO NOT SCALE DRAWING