




AS EXISTING

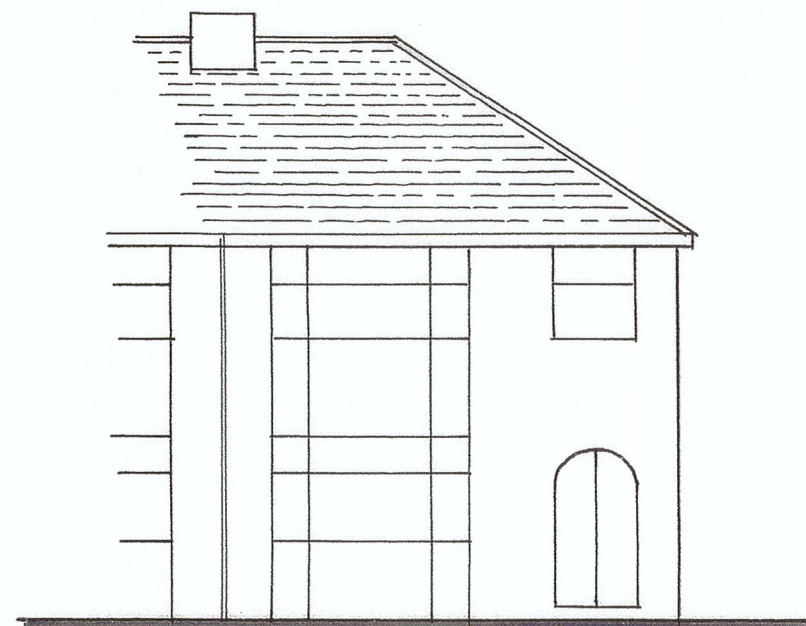


FRONT ELEVATION

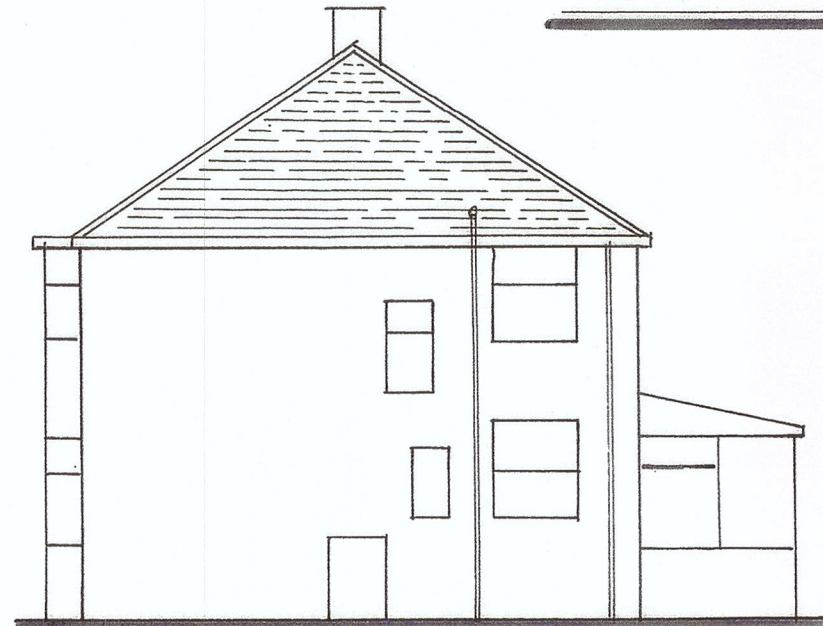


SIDE ELEVATION.

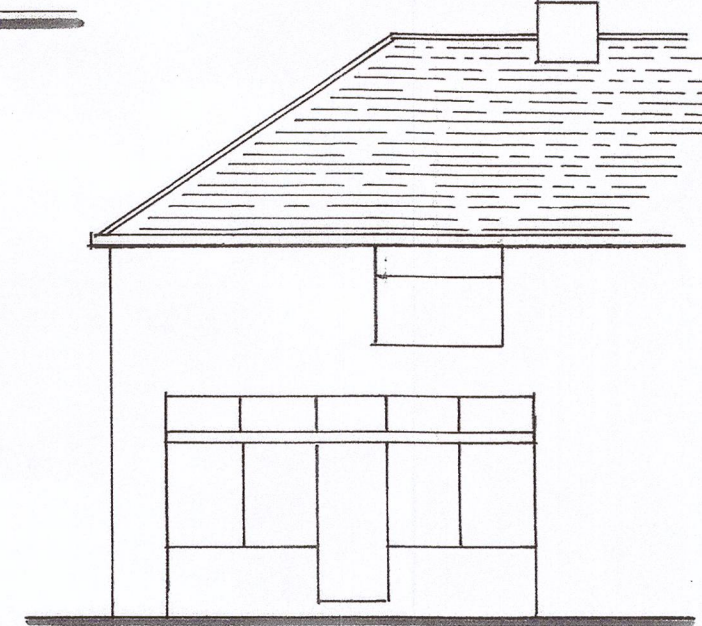


REAR ELEVATION

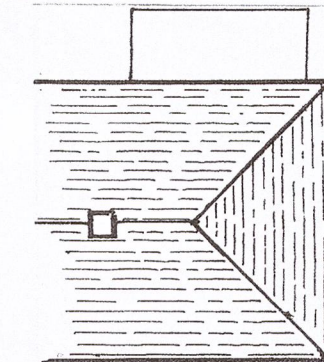


ROOF PLAN 1:200

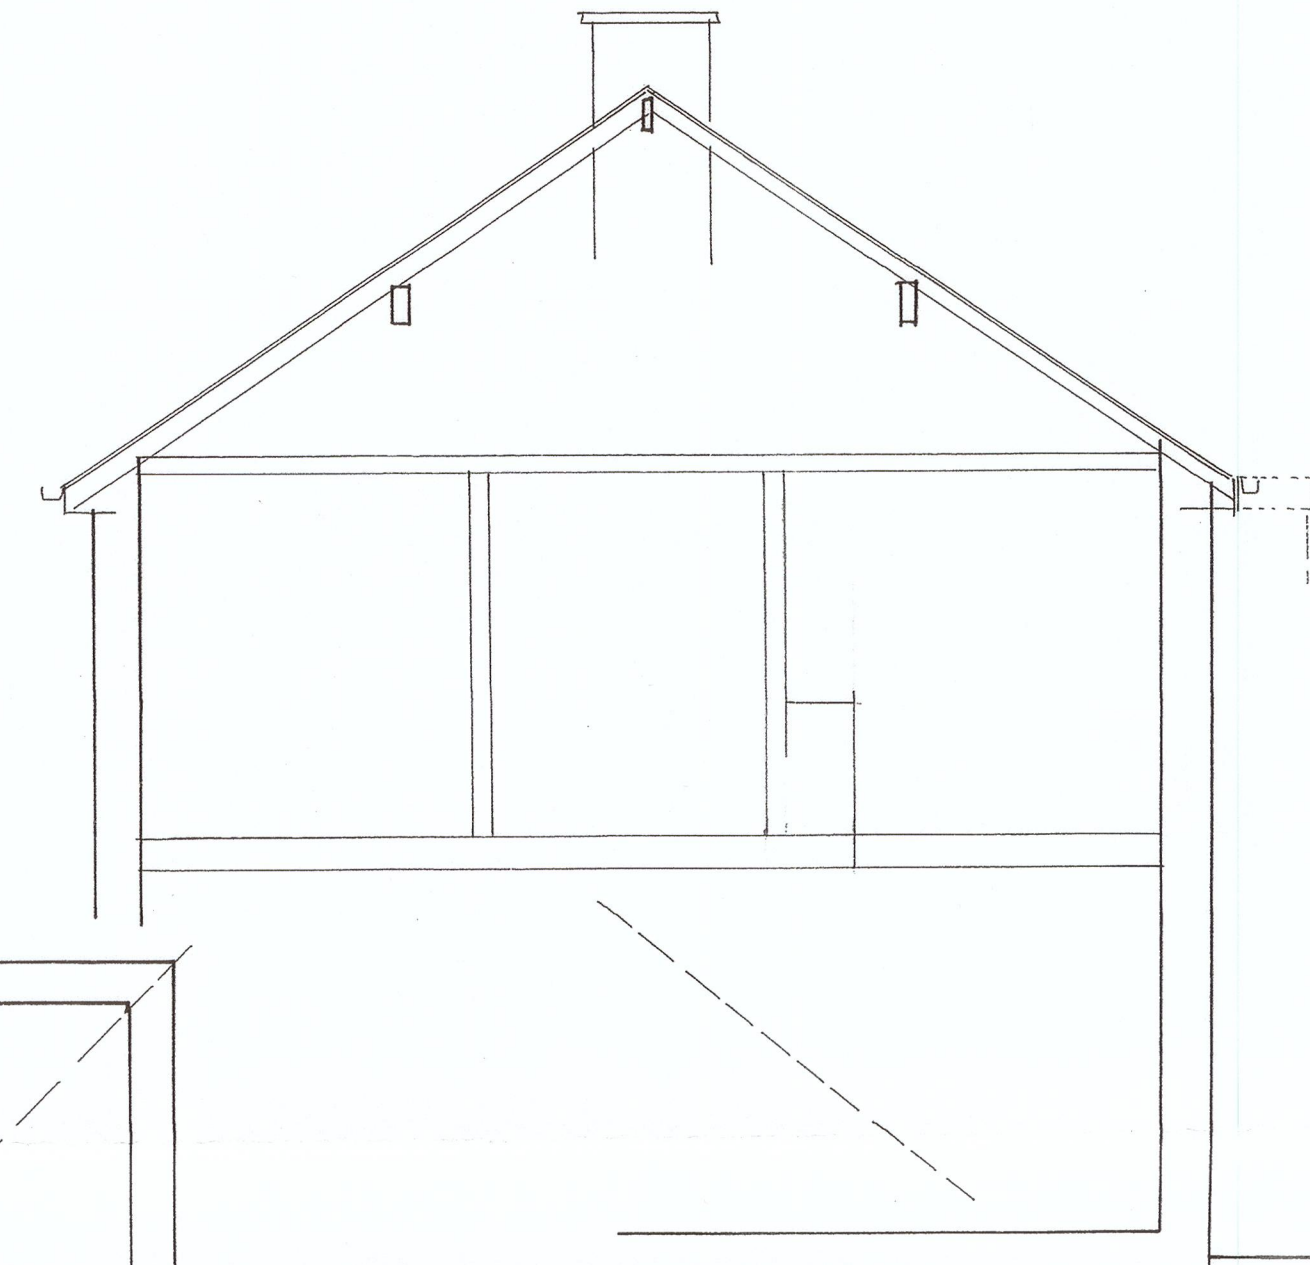


CROSS SECTION

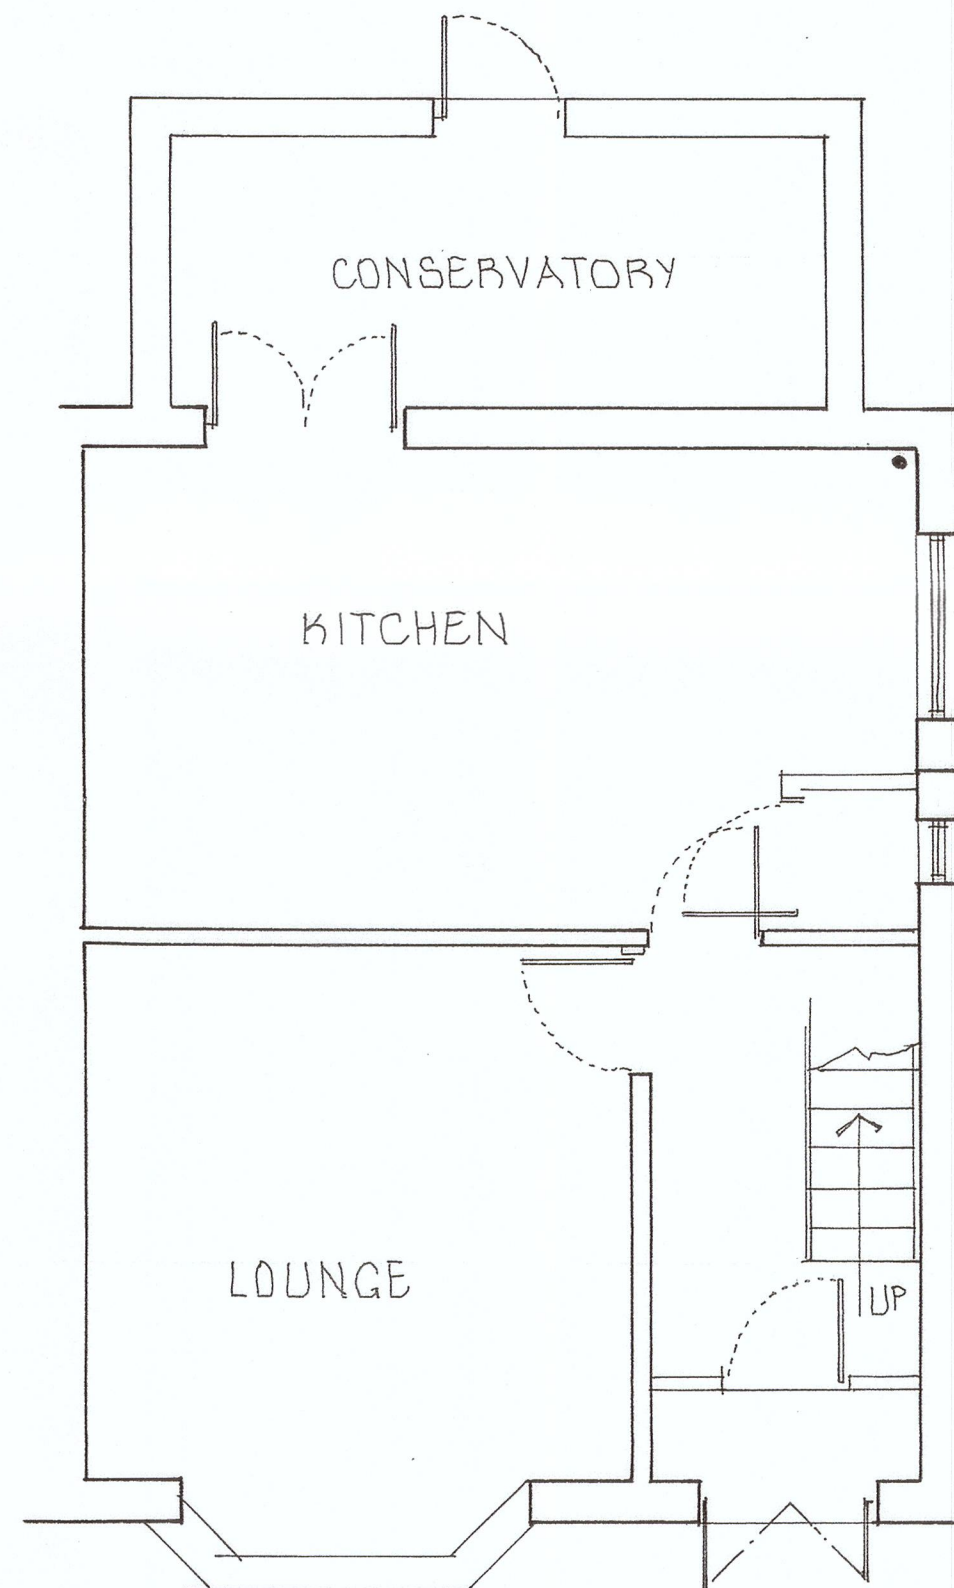

GROUND FLOOR PLAN.

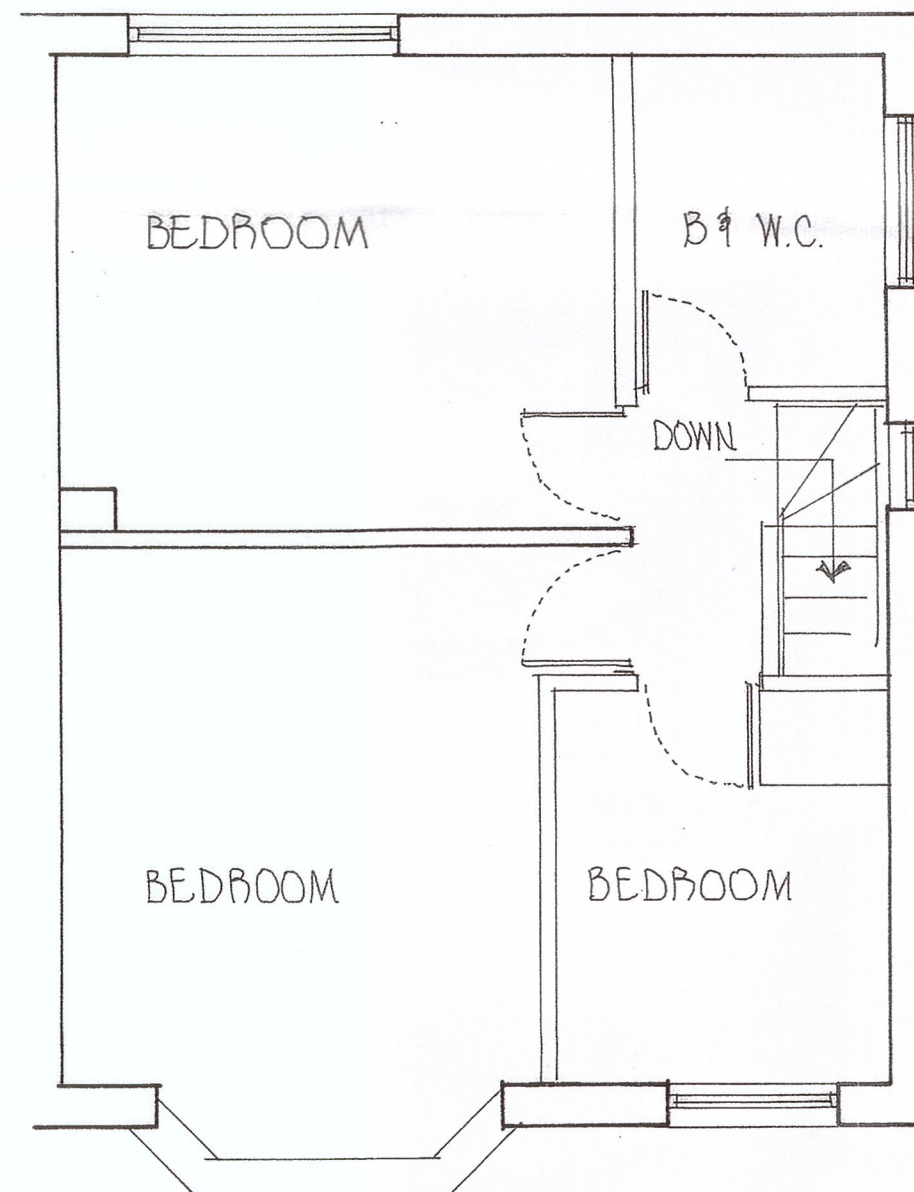

FIRST FLOOR PLAN.

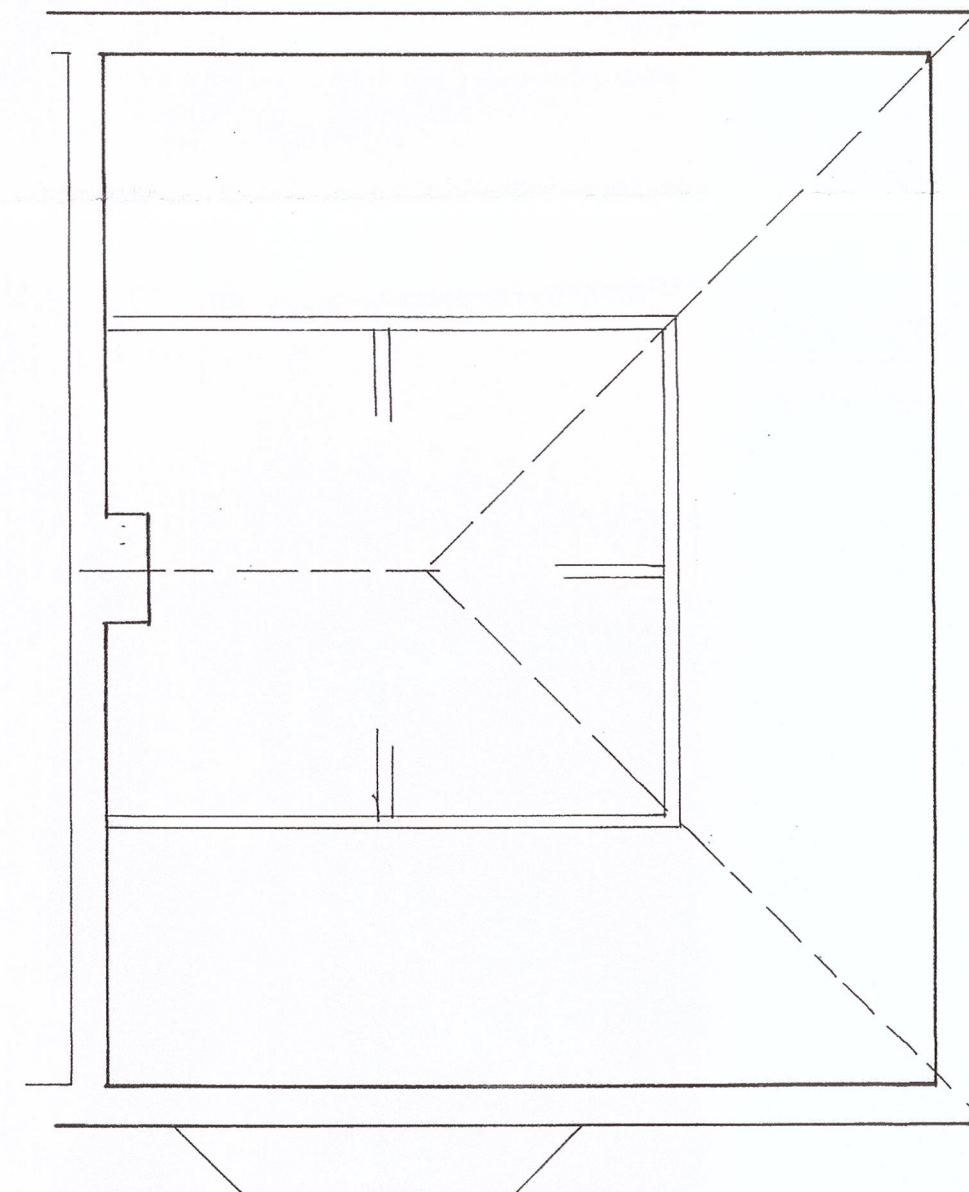

ROOF PLAN

CLIENT: CRAIG TIMBEL
PROJECT DOBBER
LOCATION 46, OAK LANE, WHITEFIELD M45 8ET
S. INGRAM & ASSOCIATES Building Surveyors & Design Consultants CIVIC TRUST AWARD 2002 - COMMENDATION FOR GOOD DESIGN
DESIGN STUDIO HEIGHTS LANE HEIGHTS DELPH OLDHAM OL3 5TU Telephone: 0145 787 6500 Mobile: 01708910347
SCALES: 1:100 & 1:50
DRAWN BY: S. INGRAM
DATE: NOVEMBER 2022
DRAWING No. 47

APPOINTED CONTRACTOR TO PRODUCE METHOD STATEMENT AND HEALTH & SAFETY PLAN FOR APPROVAL BY APPLICANT'S HEALTH & SAFETY ADVISOR TO ENSURE COMPLIANCE WITH C.D.M. REGULATIONS PRIOR TO COMMENCING ANY WORK.

CONTRACTOR TO CHECK ALL DIMENSIONS ON SITE PRIOR TO COMMENCING WORK ANY DISCREPANCIES TO BE DISCUSSED WITH STEVE INGRAM.