





REAR ELEVATION
(EXISTING)

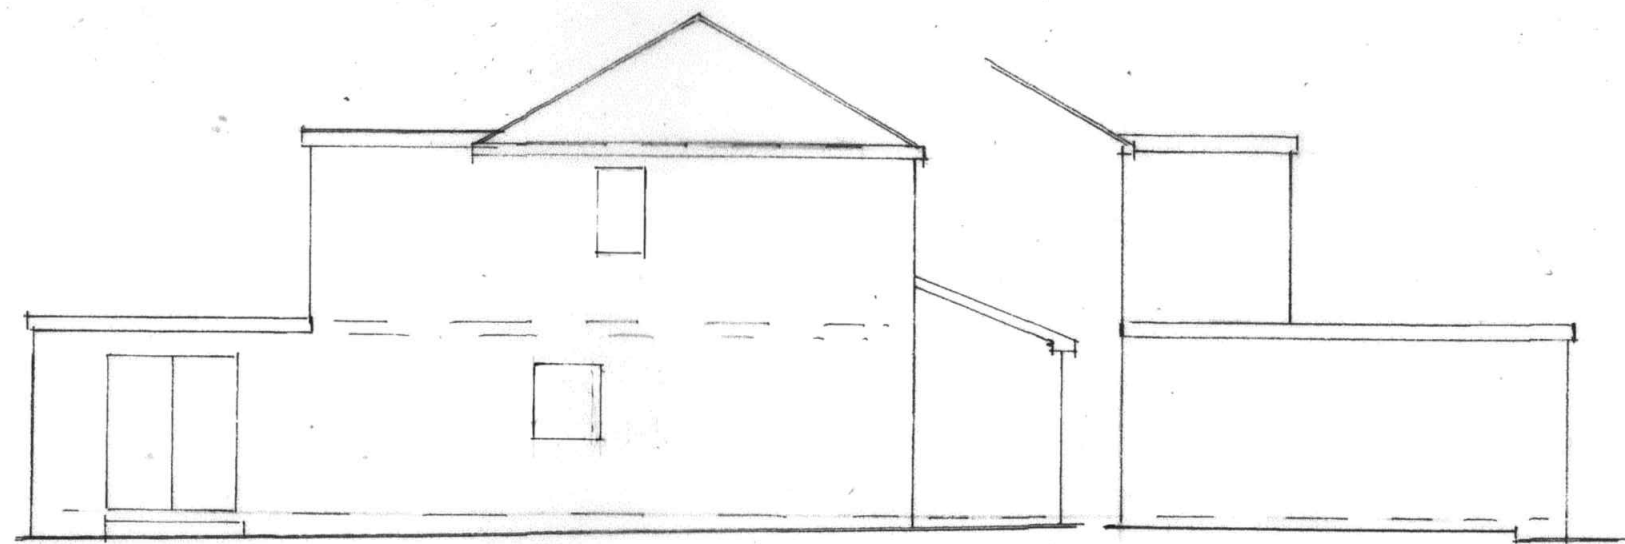


SIDE ELEVATION
(EXISTING)


SIDE ELEVATION
(EXISTING)

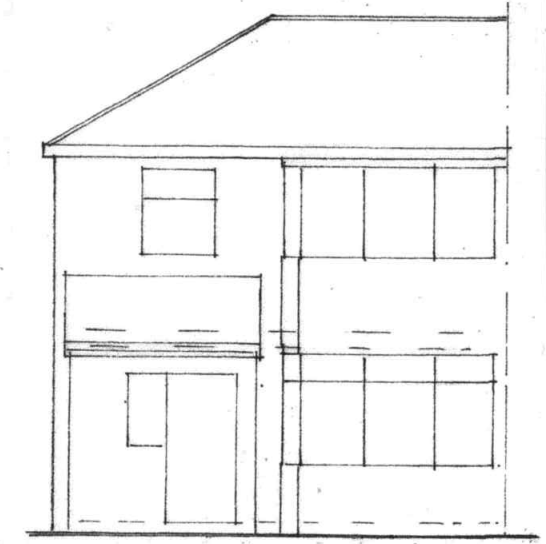

FRONT ELEVATION
(EXISTING)

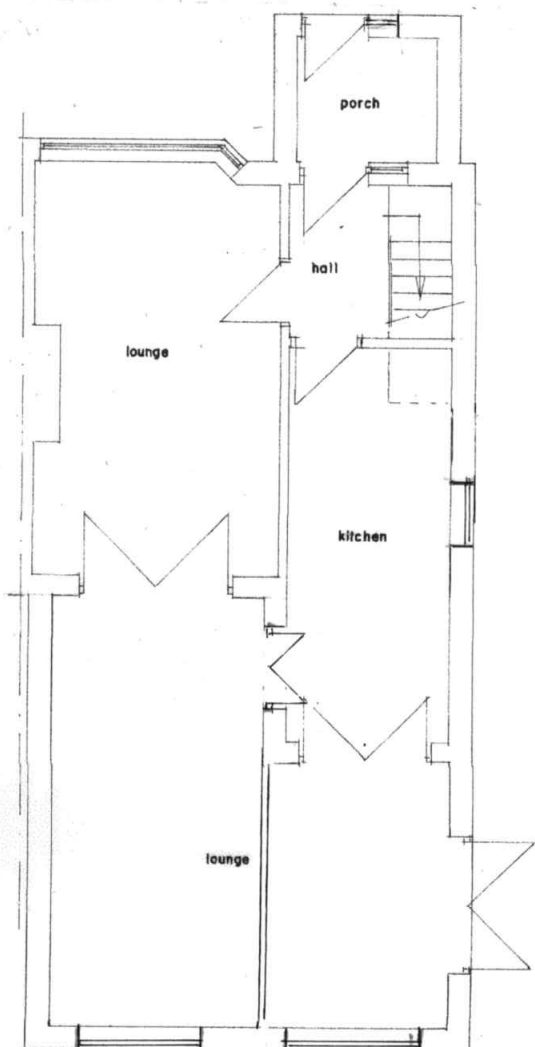

G.F. PLAN
(EXISTING)

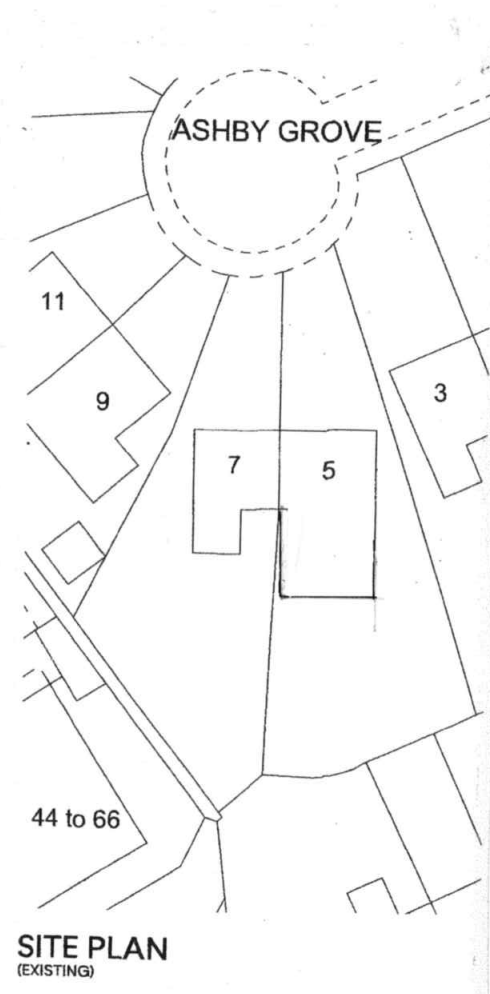

SITE PLAN
(EXISTING)

BUILDING DESIGN SERVICES
M. FAROOQ
418 Bury Road Rochdale OL11 5EU.
Tel: 01706 712231 Mob: 07967605763

**PROPOSED SINGLE STOREY SIDE EXTENSION AT
5 ASHBY GROVE WHITEFIELD
MANCHESTER M45 6EX**

for: MR GURPAWAAN SINGH DHALIWAL

Plan Scale 1:100
Elevation Scale 1:100

A 2276/1