



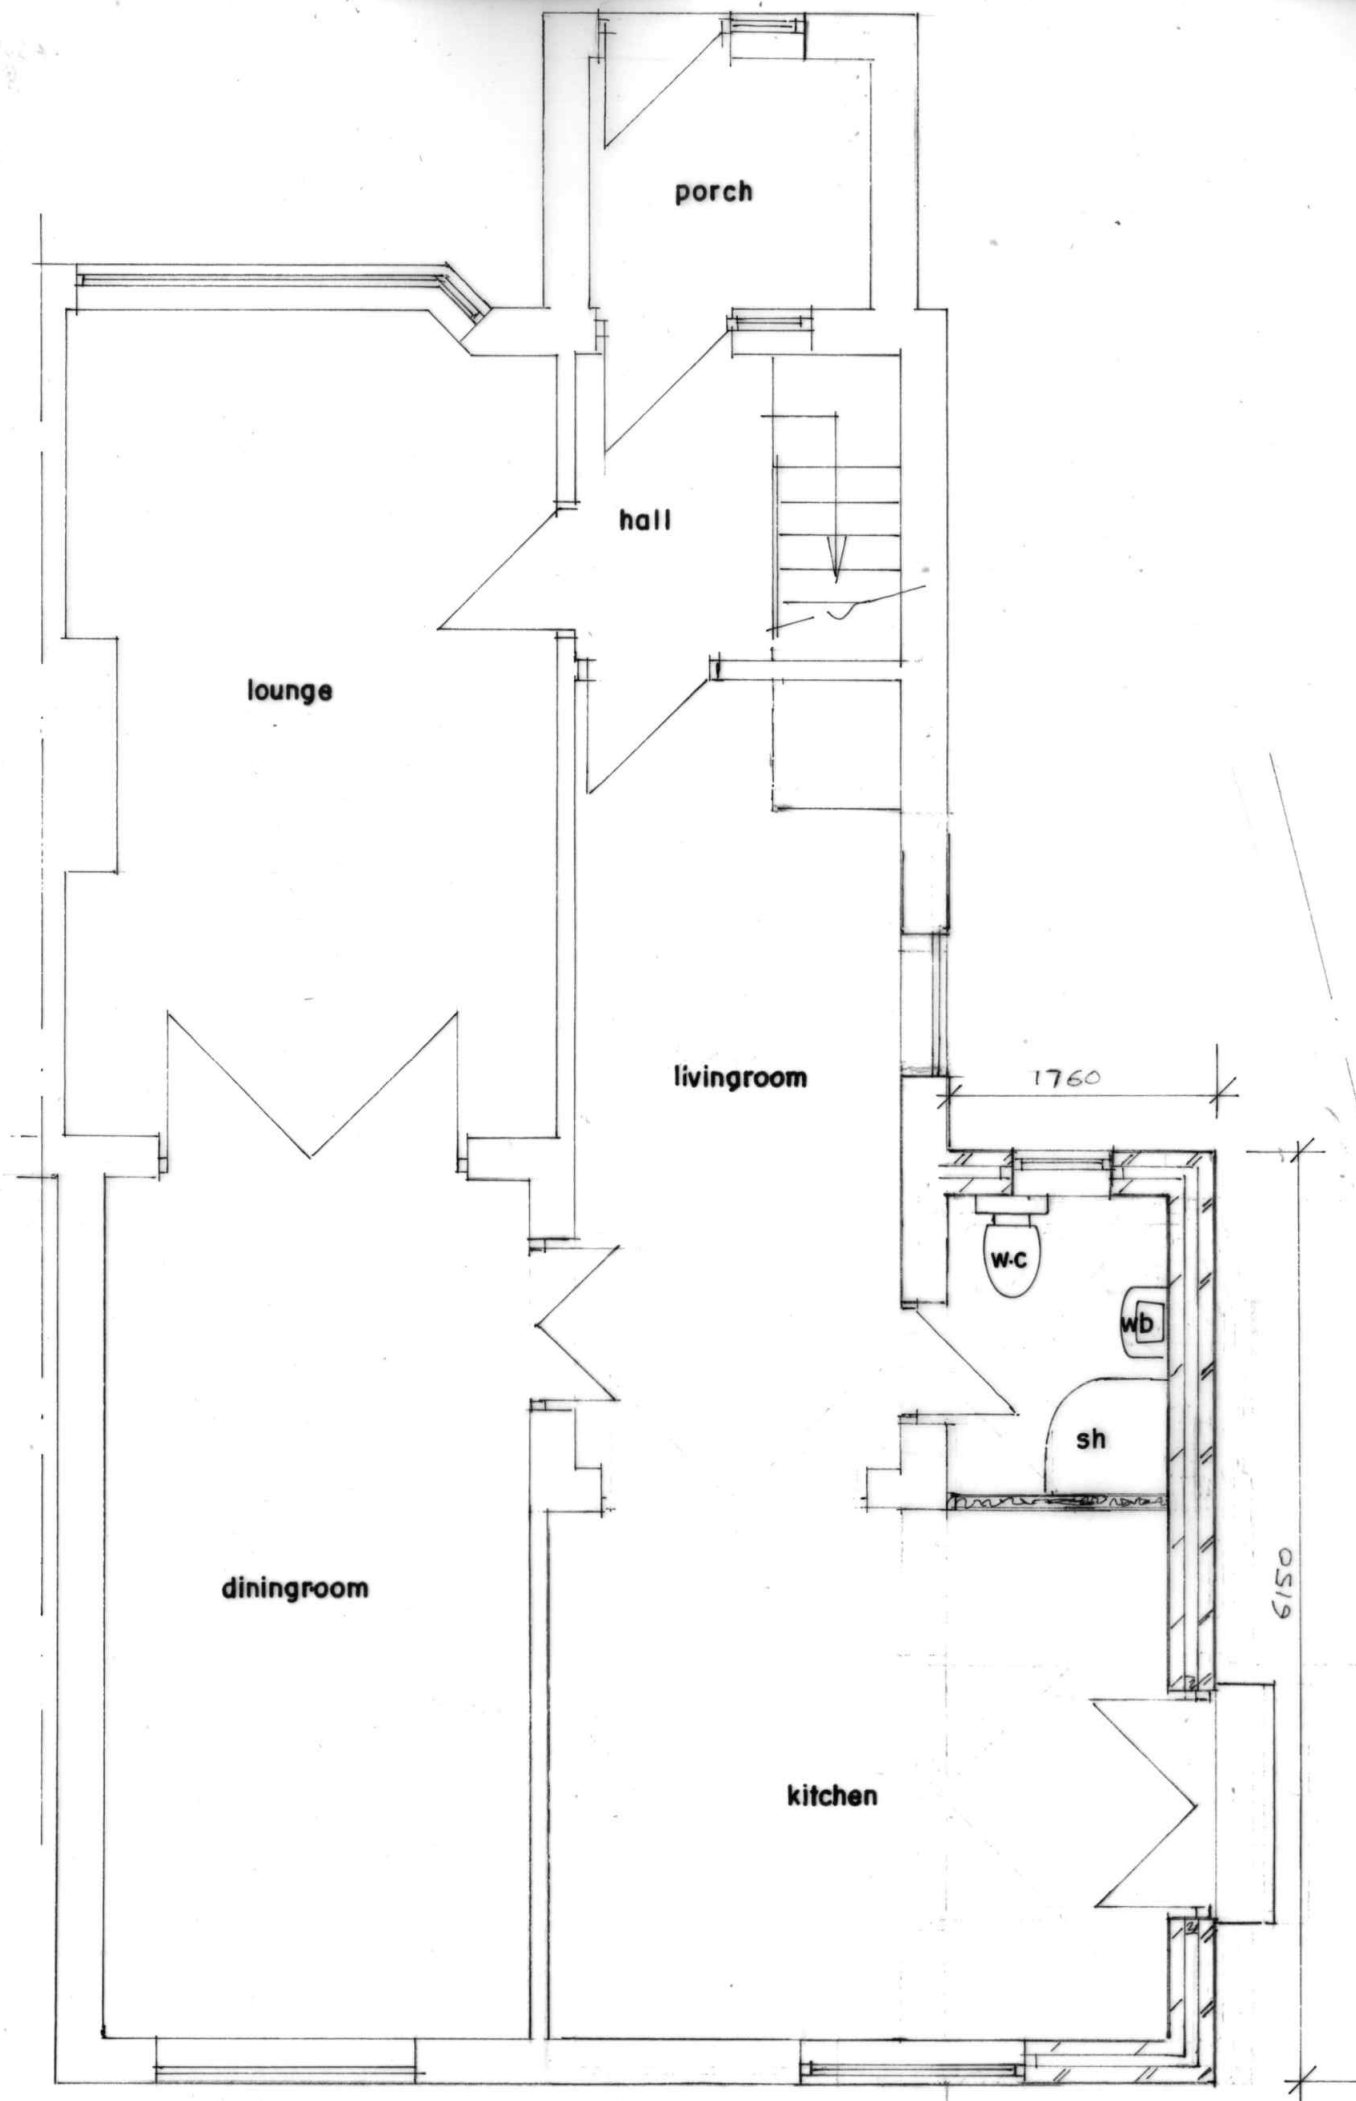

GROUND FLOOR PLAN
(PROPOSED)

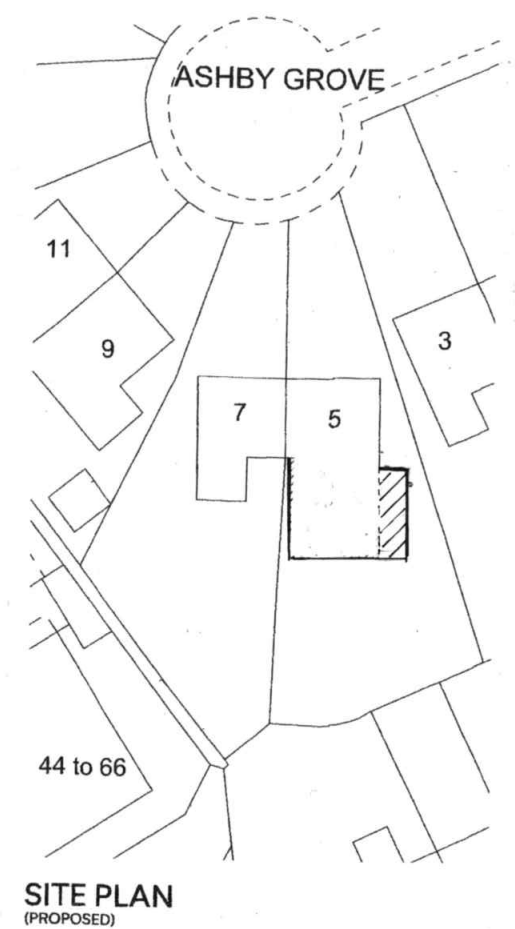

BUILDING DESIGN SERVICES M. FAROOQ 418 Bury Road Rochdale OL11 5EU. Tel: 01706 712231 Mob: 07967605763		
PROPOSED SINGLE STOREY SIDE EXTENSION AT 5 ASHBY GROVE WHITEFIELD MANCHESTER M45 6EX		
for: MR GURPAWAAN SINGH DHALIWAL		
Plan	Scale 1:50	A 2276/2