





Ordnance Survey (c) Crown Copyright 2025. All rights reserved. Licence number 100022432

Location plan - 1:2500

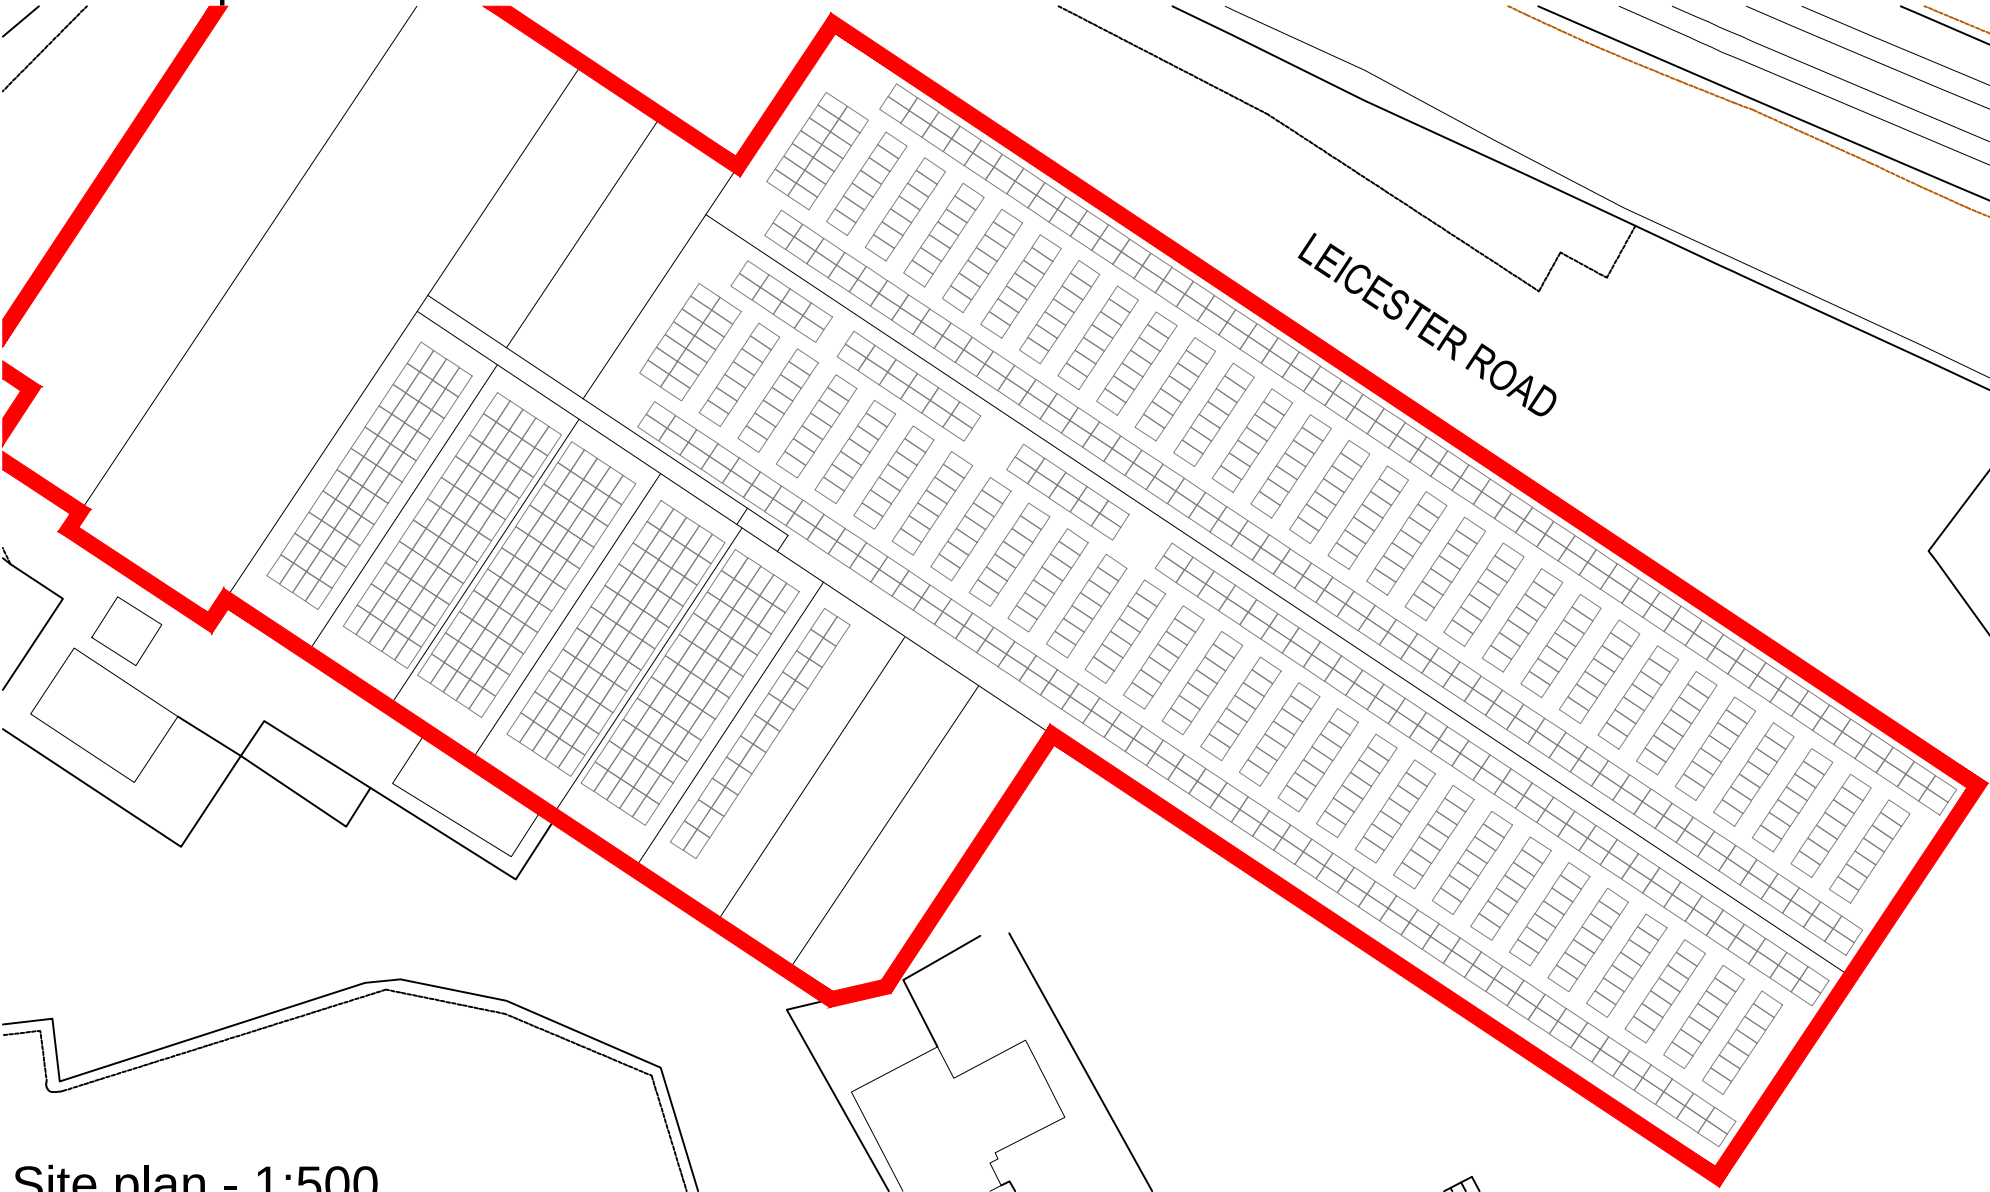

Site plan - 1:500

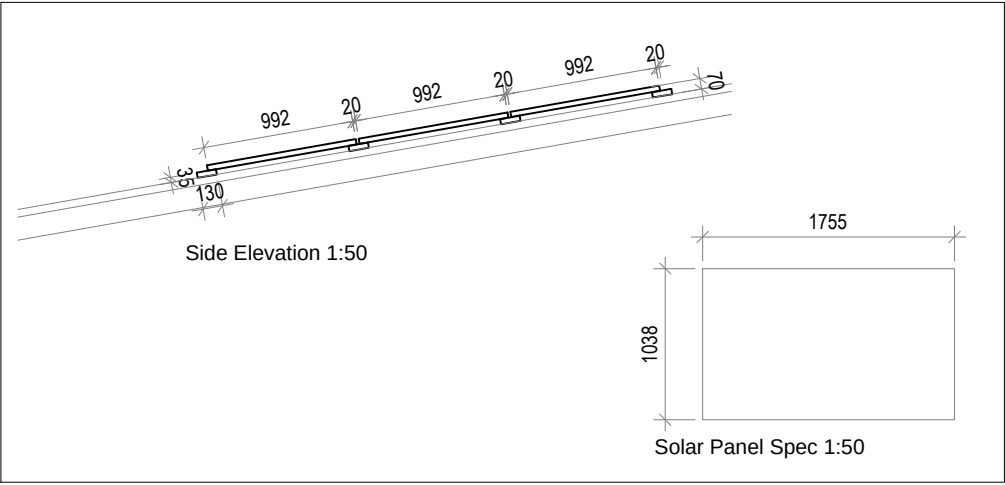

Solar Panel Spec - 1:50

|                                                                                      |                    |                |              |
|--------------------------------------------------------------------------------------|--------------------|----------------|--------------|
| Project<br><b>Polyflor Ltd, Radcliffe New Road<br/>Whitefield Manchester M45 7NR</b> |                    |                |              |
| Title<br><b>A4 LOCATION PLAN</b>                                                     |                    |                |              |
| Scale @ A3<br>1:2500                                                                 | Date<br>March 2025 | Ref<br>Job PLF | Drawn<br>PJM |
| Drg No<br><b>LP/PLF</b>                                                              |                    |                | Rev<br>-     |