




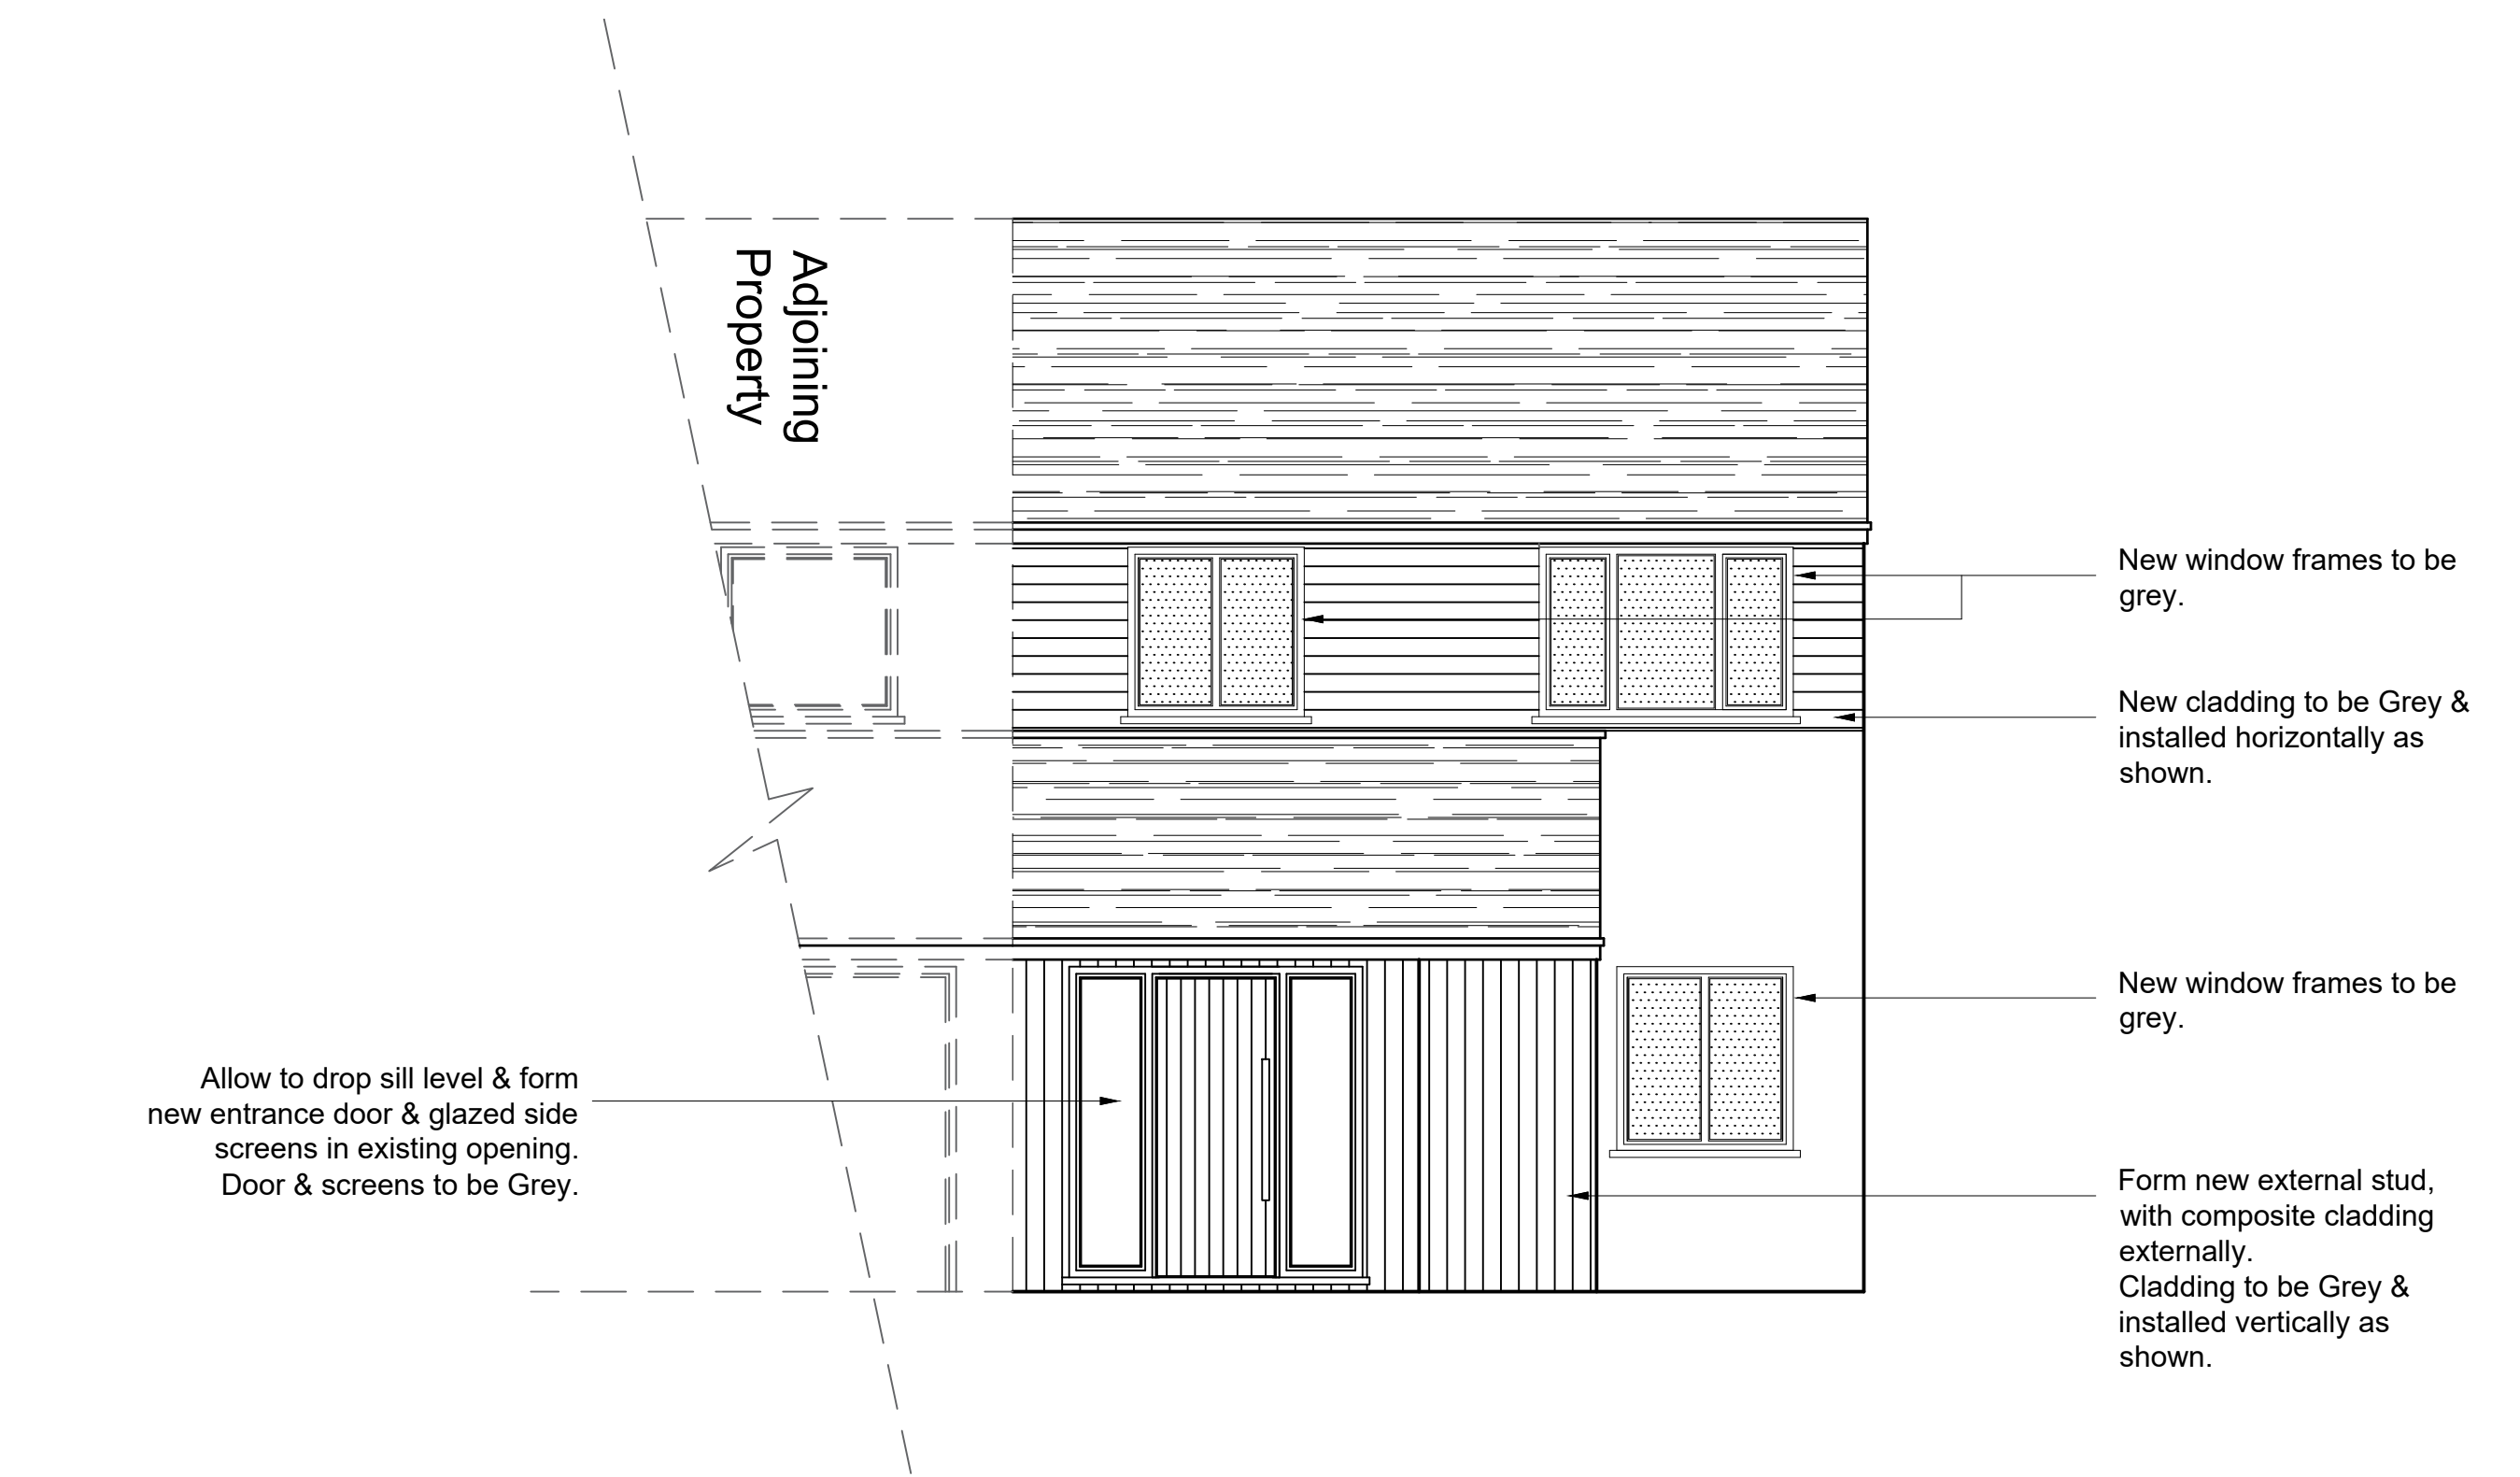


Proposed Front Elevation

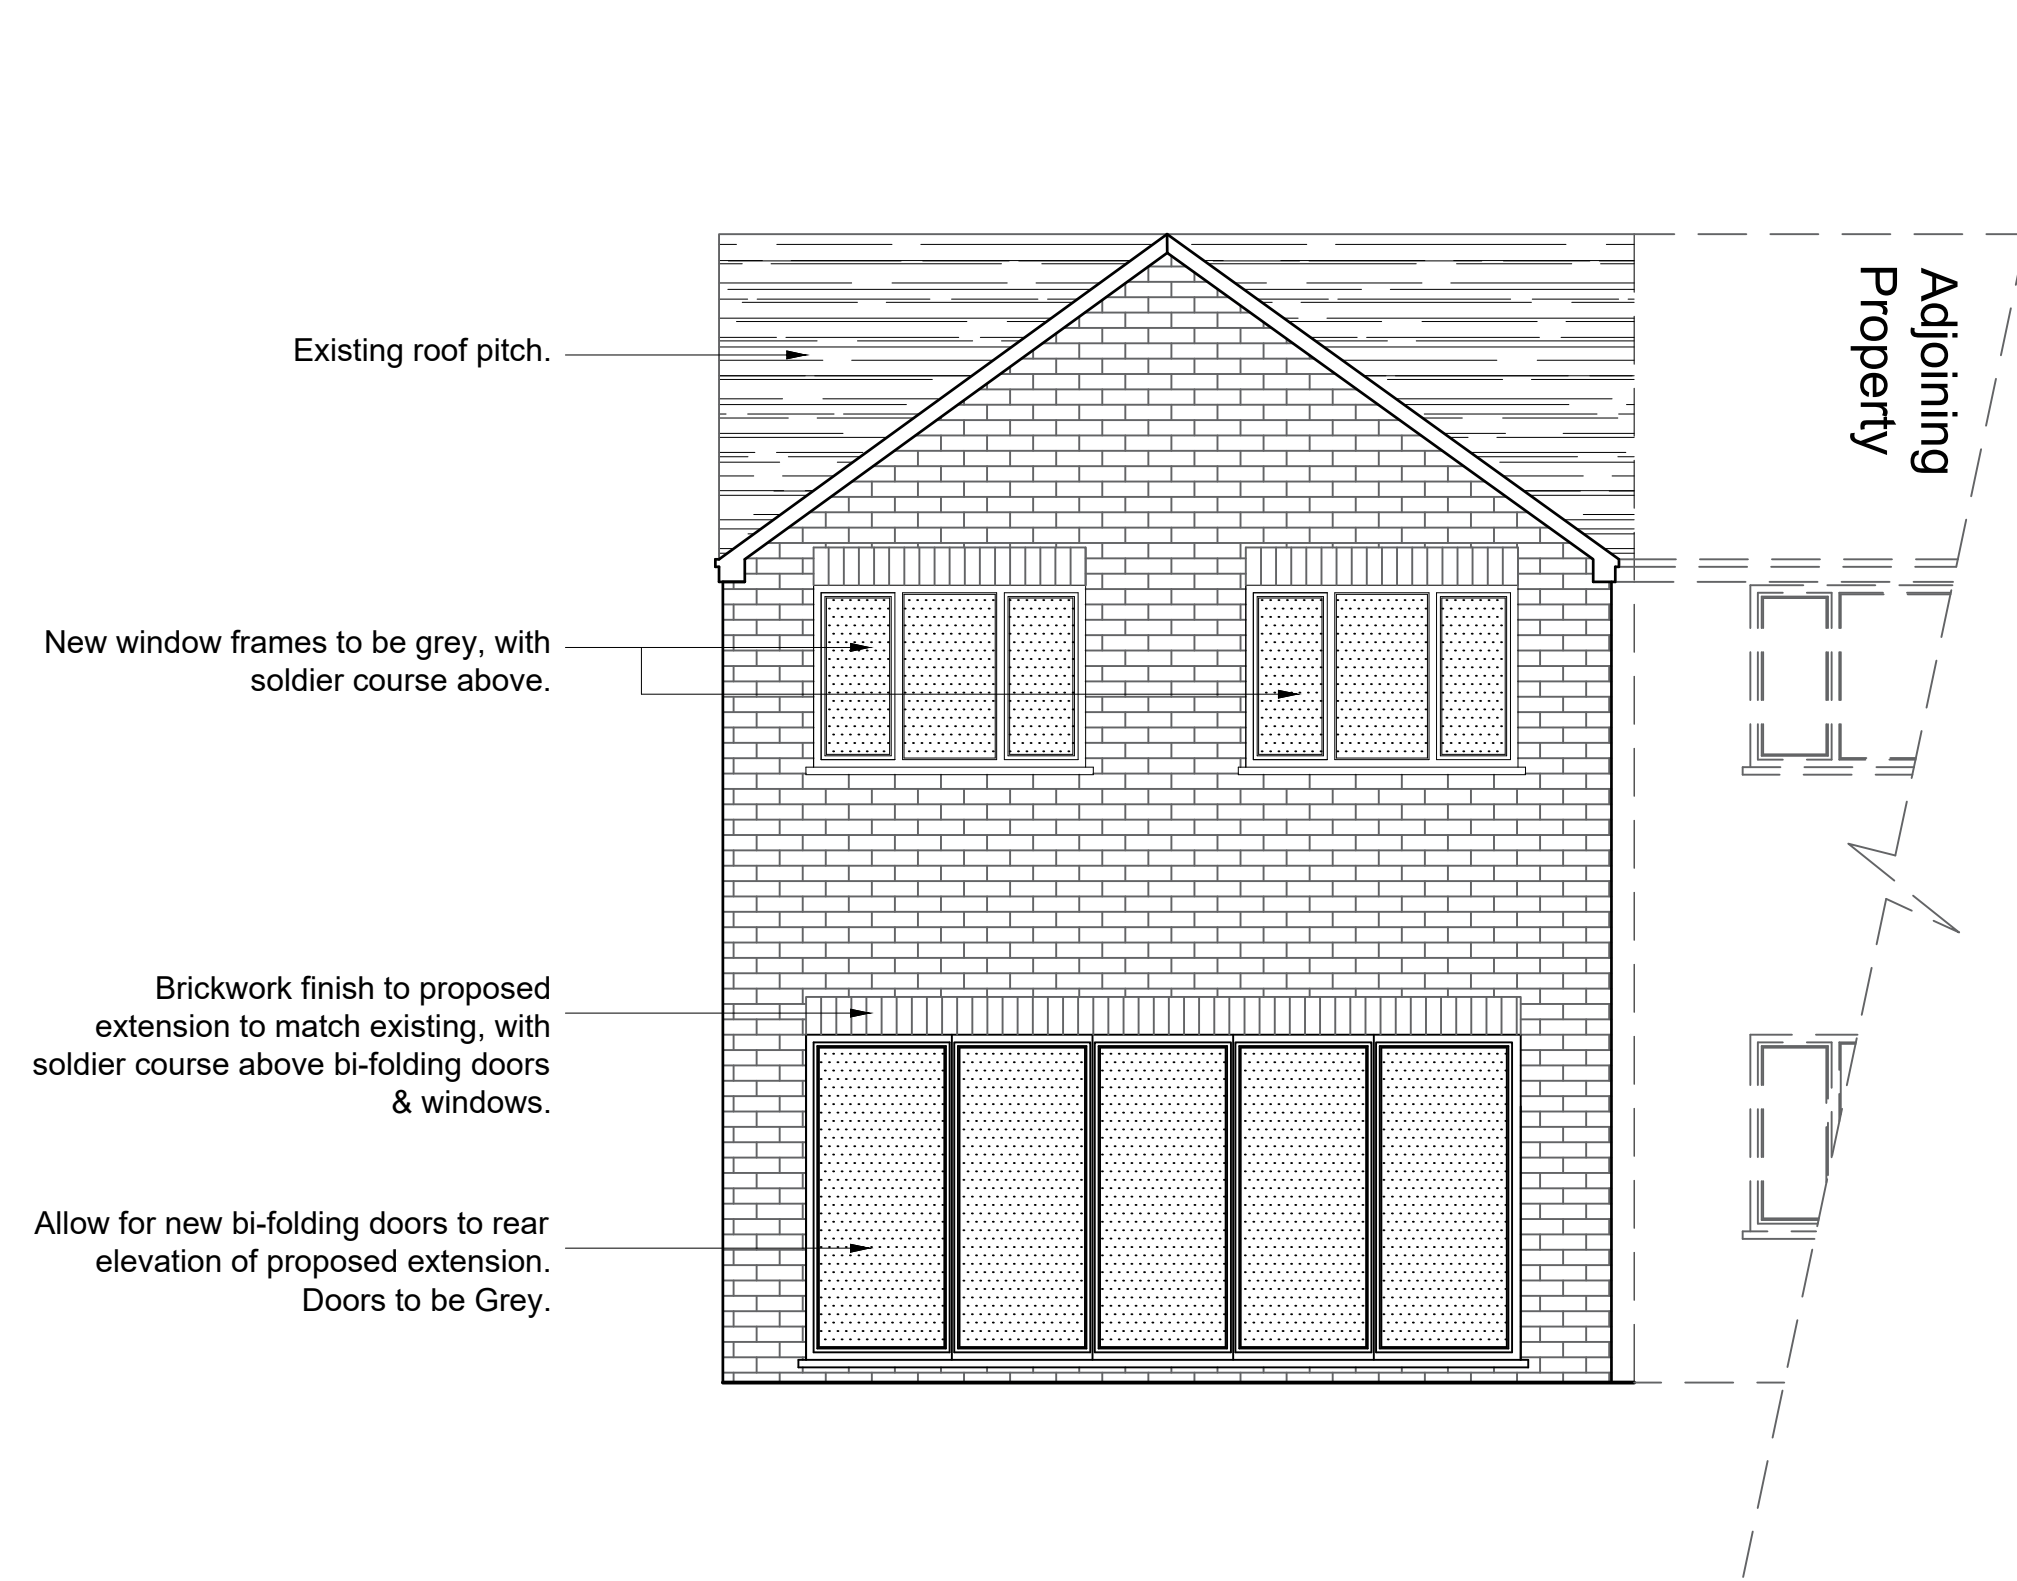

Proposed Rear Elevation

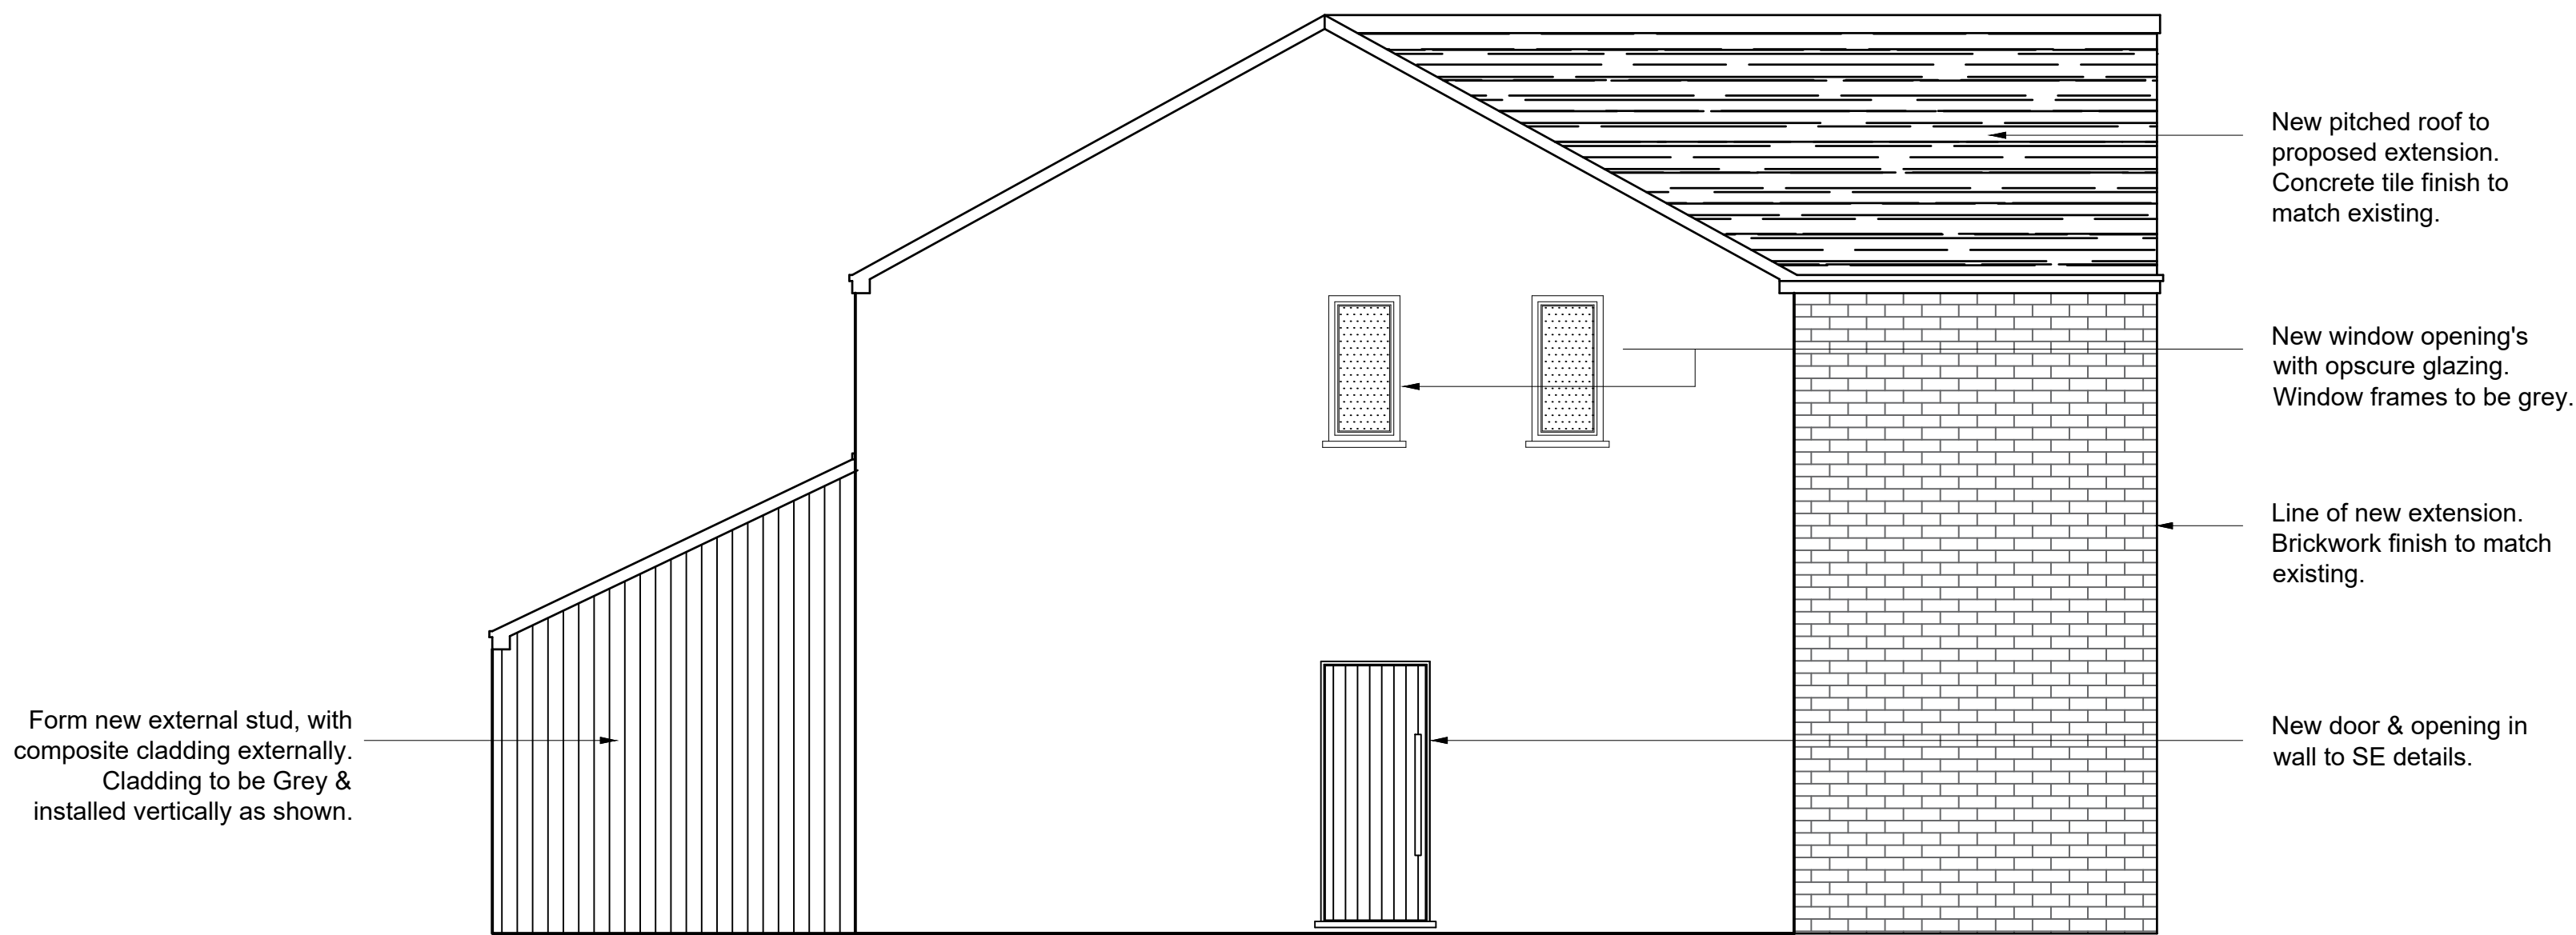

Proposed Side Elevation

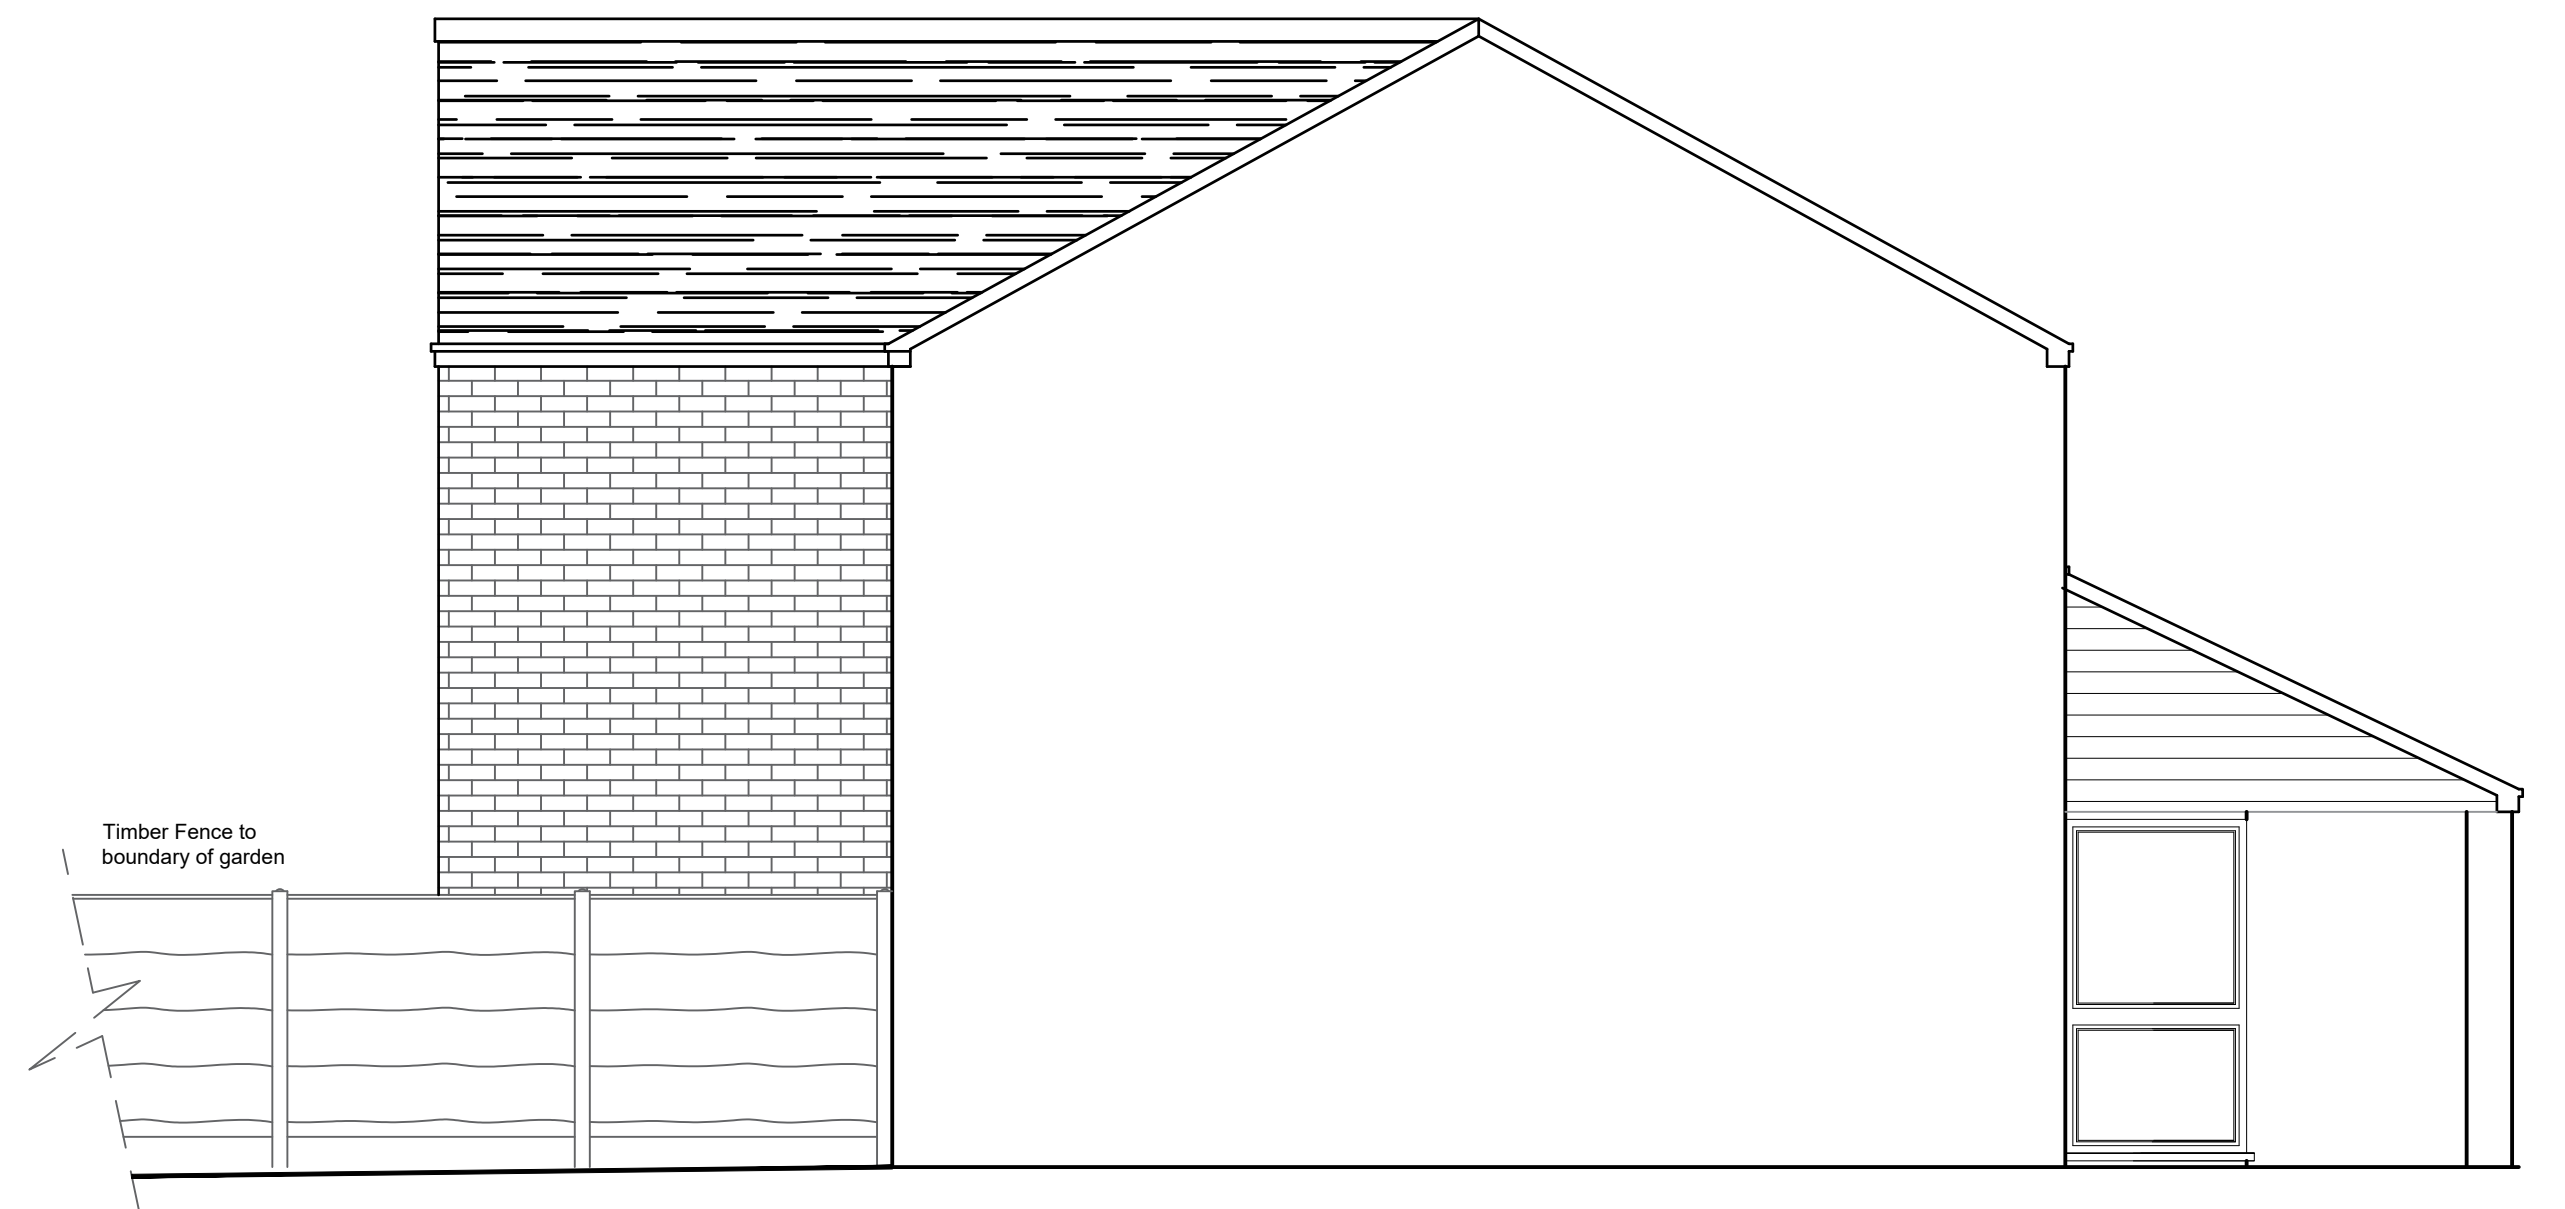

Proposed Side Elevation (from no. 37)

All levels and dimensions must be checked on site by contractor prior to commencement of works. Any variations must be reported to JSA Design. All information hereon in is the copyright of JSA Design. Copying in full or in part is forbidden without the written permission from JSA Design.

SCALE 0 0.5 1.0 1.5 2.0 2.5 3.0 3.5 4.0 4.5 5.0
1:50

A 20.09.24 Elevation from #37 added			
Client Mr C Pinion			
Date	July 2024	Status	Scheme
Drawn	JPS	Checked	
Scale	1:50	Size	A1
Rev.	A	Drawing No.	CP - 201
Drawing Title Proposed Elevations			
Project Title 39 Great Hall Close Raddiffe			
JSA DESIGN			