


Materials as Existing:

- 1. Roof - Main: Plain red concrete tiles.
- Garage: Bitumen felt flat roof.
- 2. Walls - Main: Multi-brick work with soldier heads.
- Garage: Red brick (single brick thick walls).
- 3. Windows - Brown UPVC with plain red clay tiles to bay windows.
- 4. Doors - Painted timber to front and Garage, and brown UPVC to rear.
- 5. Facias - Painted timber.
- 7. Rainwater goods - Black UPVC.

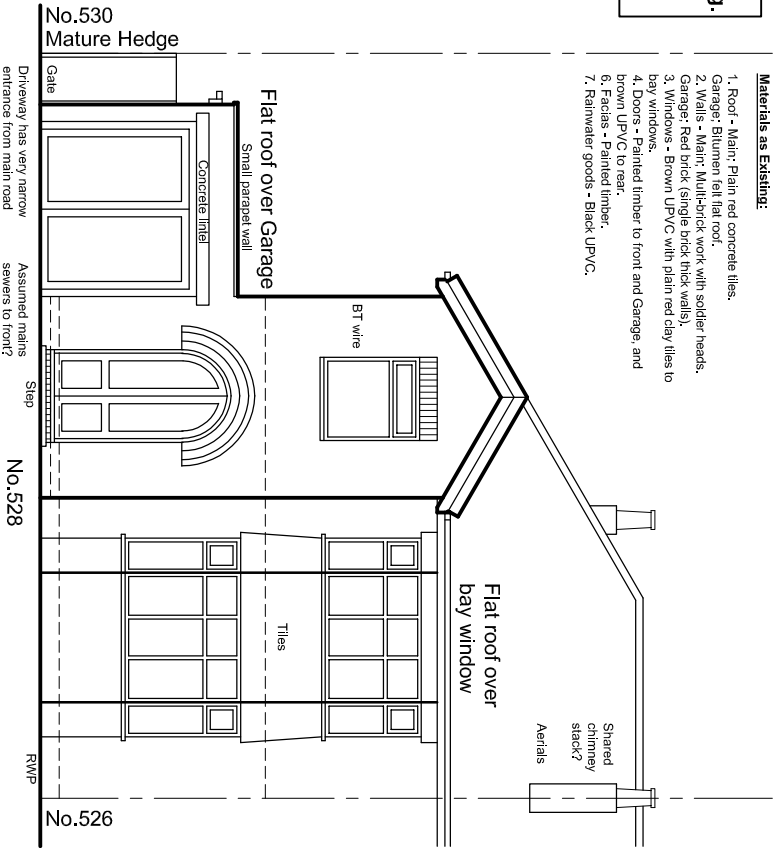


Existing Front Elevation

0 1m 2m 3m 4m 5m

Materials as Existing:

- 1. Roof - Main: Plain red concrete tiles.
- Garage: Bitumen felt flat roof.
- 2. Walls - Main: Multi-brick work with soldier heads.
- Garage: Red brick (single brick thick walls).
- 3. Windows - Brown UPVC with plain red clay tiles to bay windows.
- 4. Doors - Painted timber to front and Garage, and brown UPVC to rear.
- 6. Facias - Painted timber.
- 7. Rainwater goods - Black UPVC.

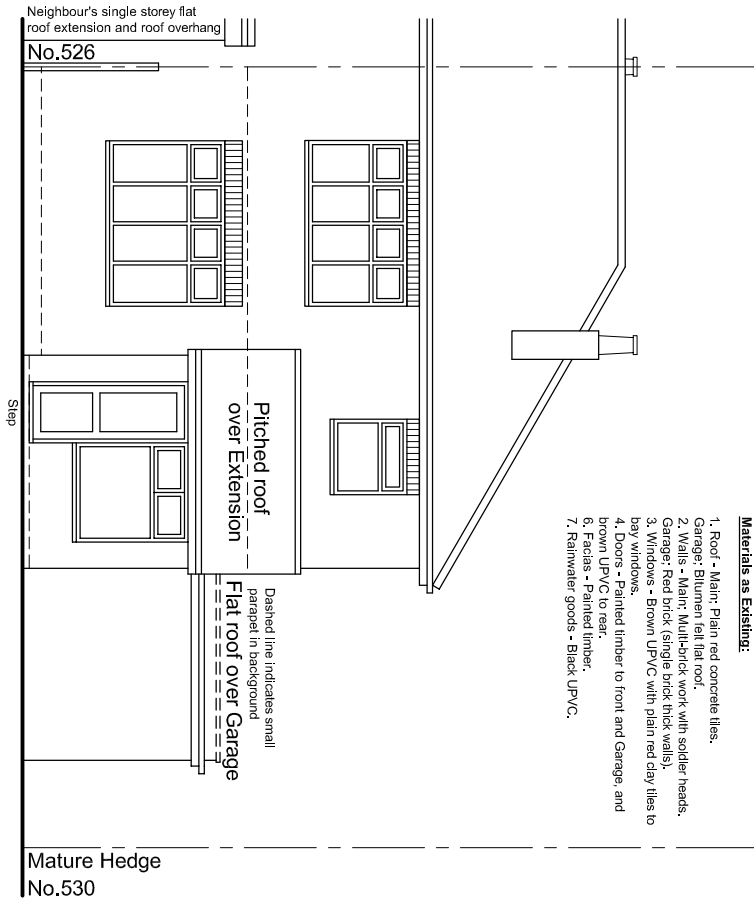


Existing Rear Elevation

0 1m 2m 3m 4m 5m


Materials as Existing:

- 1. Roof - Main: Plain red concrete tiles.
- Garage: Bitumen felt flat roof.
- 2. Walls - Main: Multi-brick work with soldier heads.
- Garage: Red brick (single brick thick walls).
- 3. Windows - Brown UPVC with plain red clay tiles to bay windows.
- 4. Doors - Painted timber to front and Garage, and brown UPVC to rear.
- 6. Facias - Painted timber.
- 7. Rainwater goods - Black UPVC.

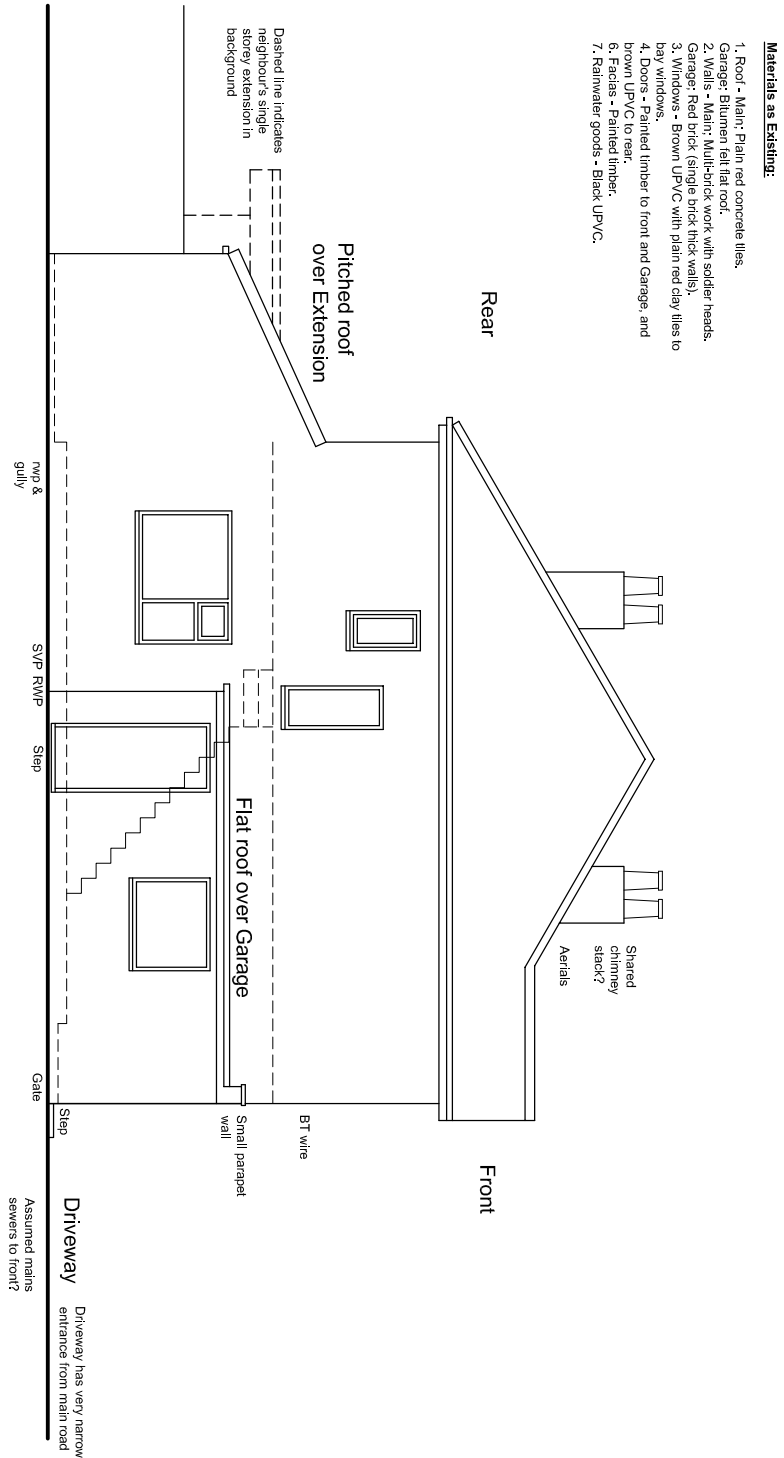

Existing Gable Elevation to 530

0 1m 2m 3m 4m 5m

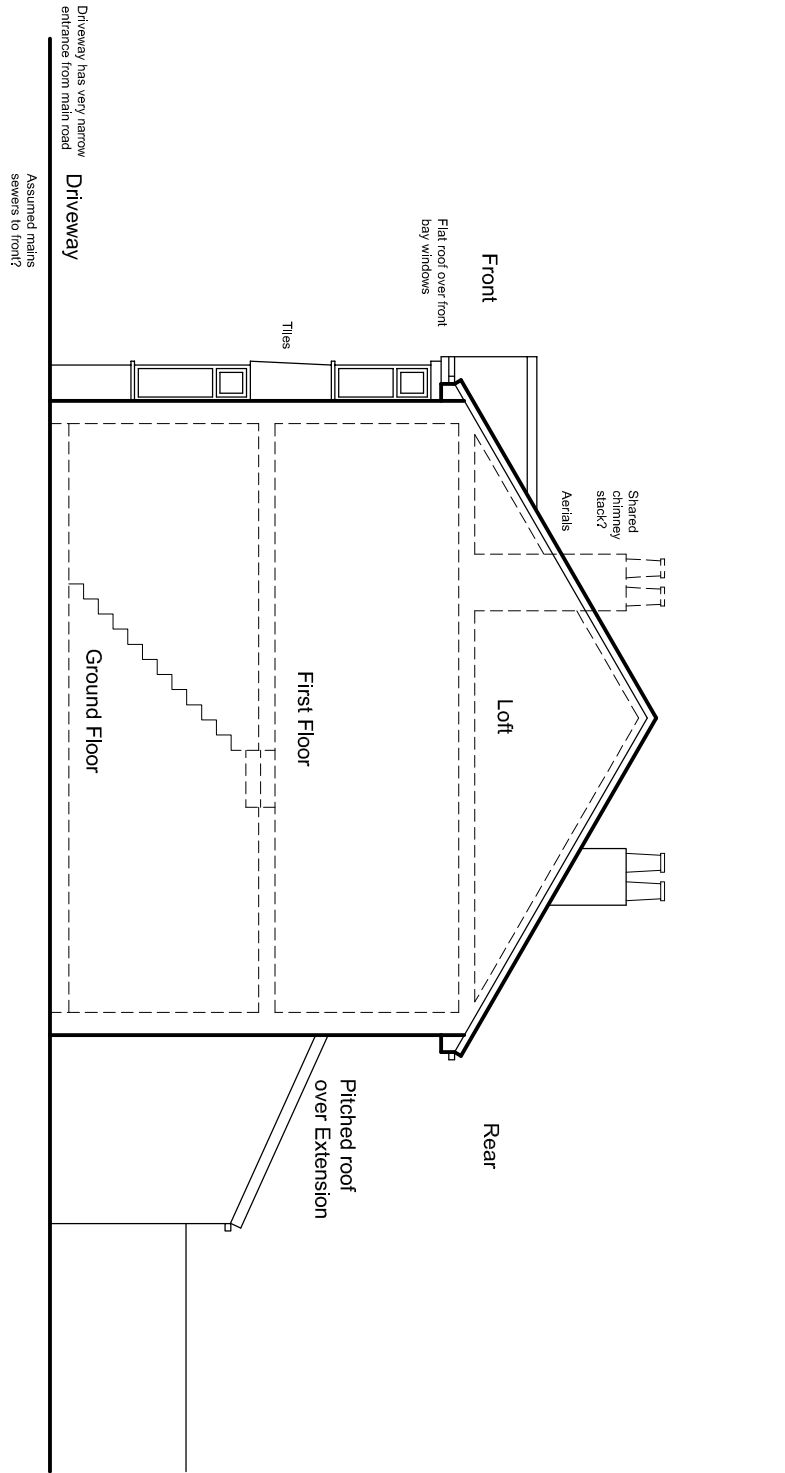

Existing Gable Elevation to 526

0 1m 2m 3m 4m 5m

Proposed 2 Storey Side & Single Storey Rear Extensions & Internal Alterations / Modifications

528 Brandeholme Rd, Bury BL8 1JH
for Ella Wellington & Family

hilton architecture & surveying

07786 023 904 hilton-architecture@mail.com 0161 652 6790
'design studio' 12 Carr House Road, Springhead, Oldham OL4 4PA
Scale 1:100 [1cm=1m] @ A3 size 02