




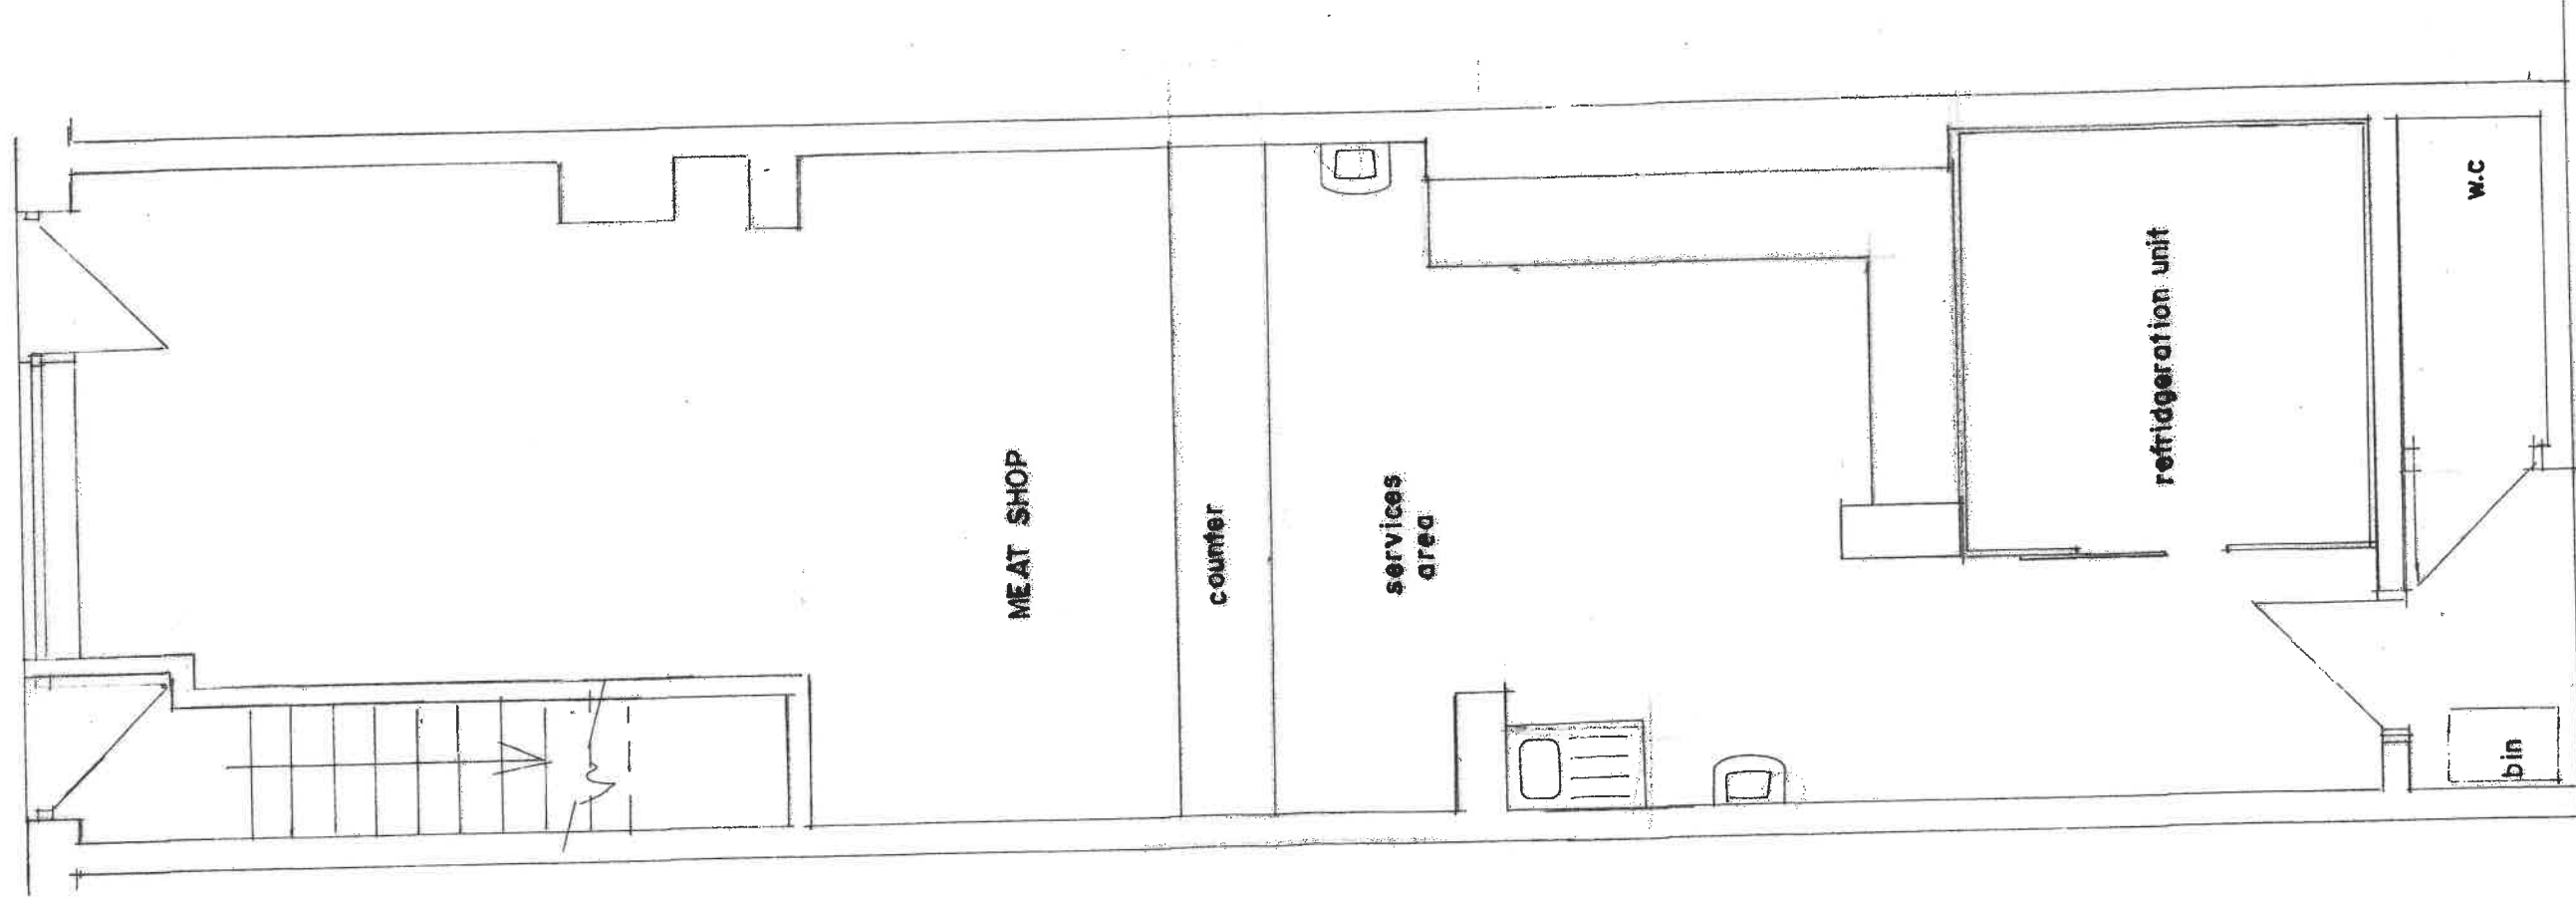

GROUND FLOOR PLAN
(PROPOSED)

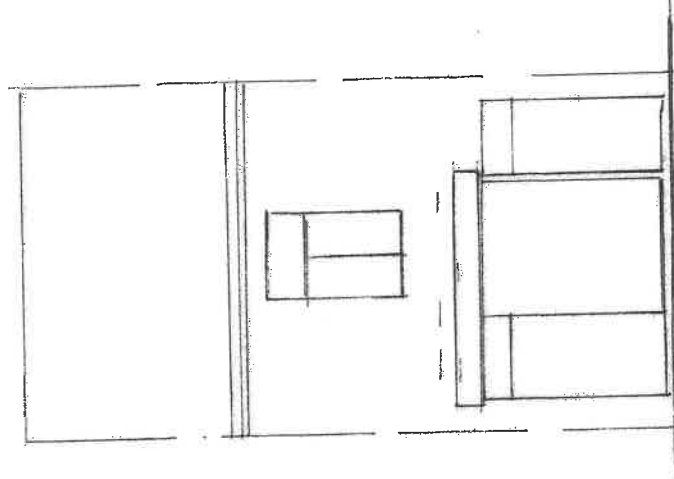

FRONT ELEVATION

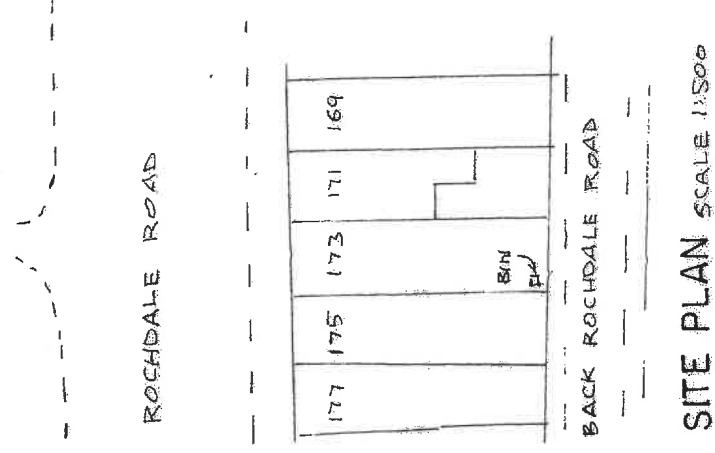

BUILDING DESIGN SERVICES
M. FAROOQ
6 Stock Close, Shawclough, Rochdale OL12 6BB
Tel: 01706 712231 Mob: 07967605763

**PROPOSED LAYOUT PLAN FOR MEAT SHOP AT
173 ROCHDALE ROAD BURY BL9 7BB.**

For: Mr SYED MASOOD H SHAH

Plan Scale 1:50

Elevation Scale 1:100

1982/2