


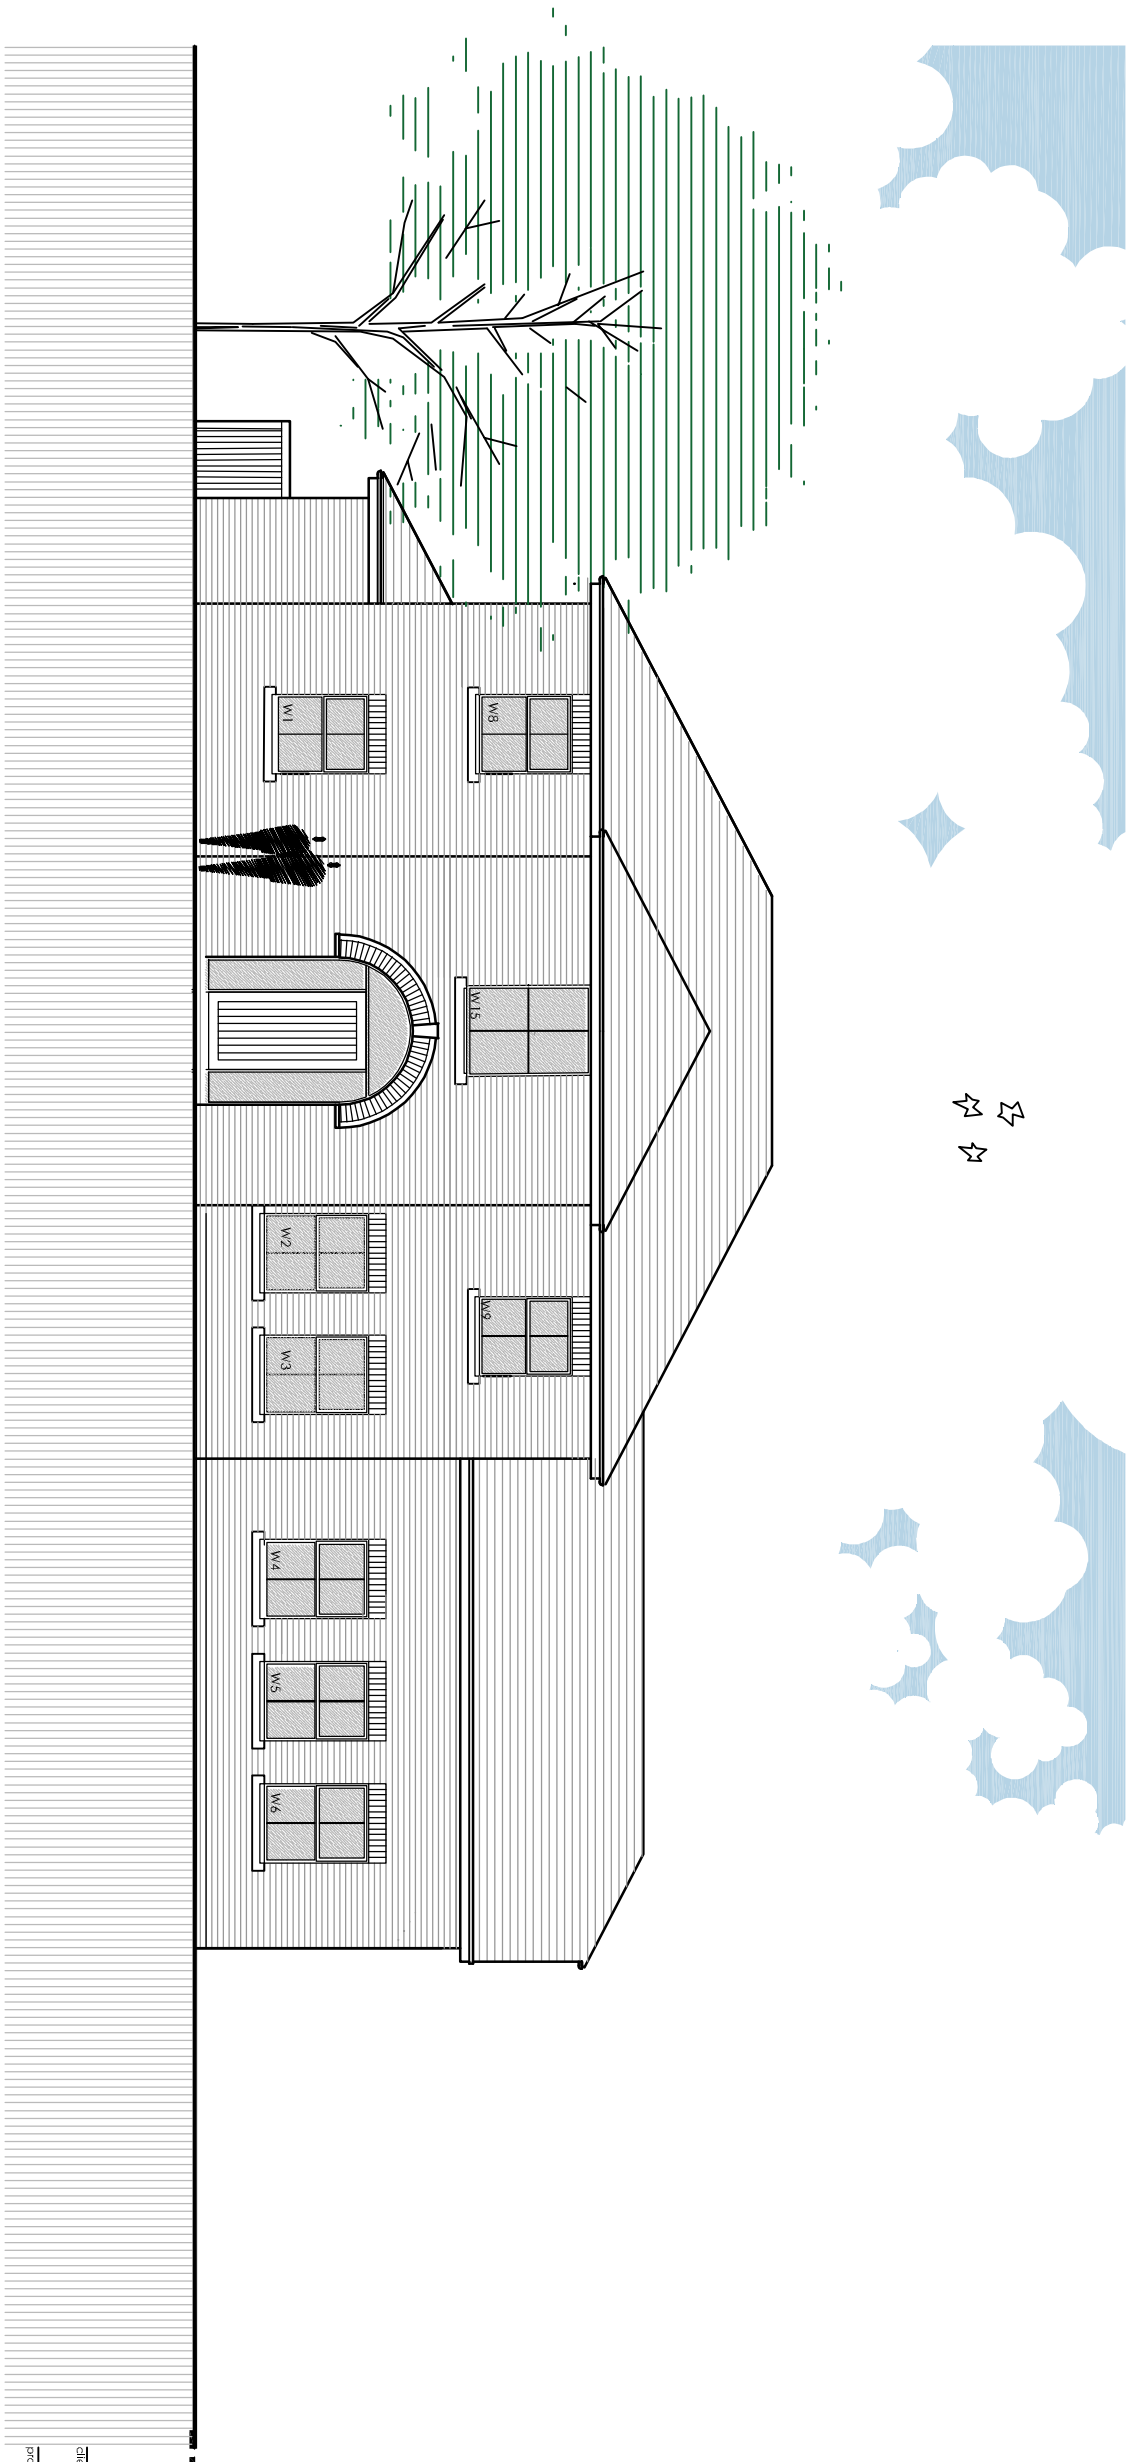

client
Mr. & Mrs. C. Hamilton

project
Proposed Dwelling,
Knowsley Road, Ainsworth,
Bolton Lancashire BL2 5PT

title
Proposed Front Elevation

drawing number
3551:06

scale
1:50 A1

drawn by
RH

fisk
&associates
architects

20 chorley road, swinton, manchester, m27 5qj
t-0161 793 3500 e- info@fisk.co.uk

f