

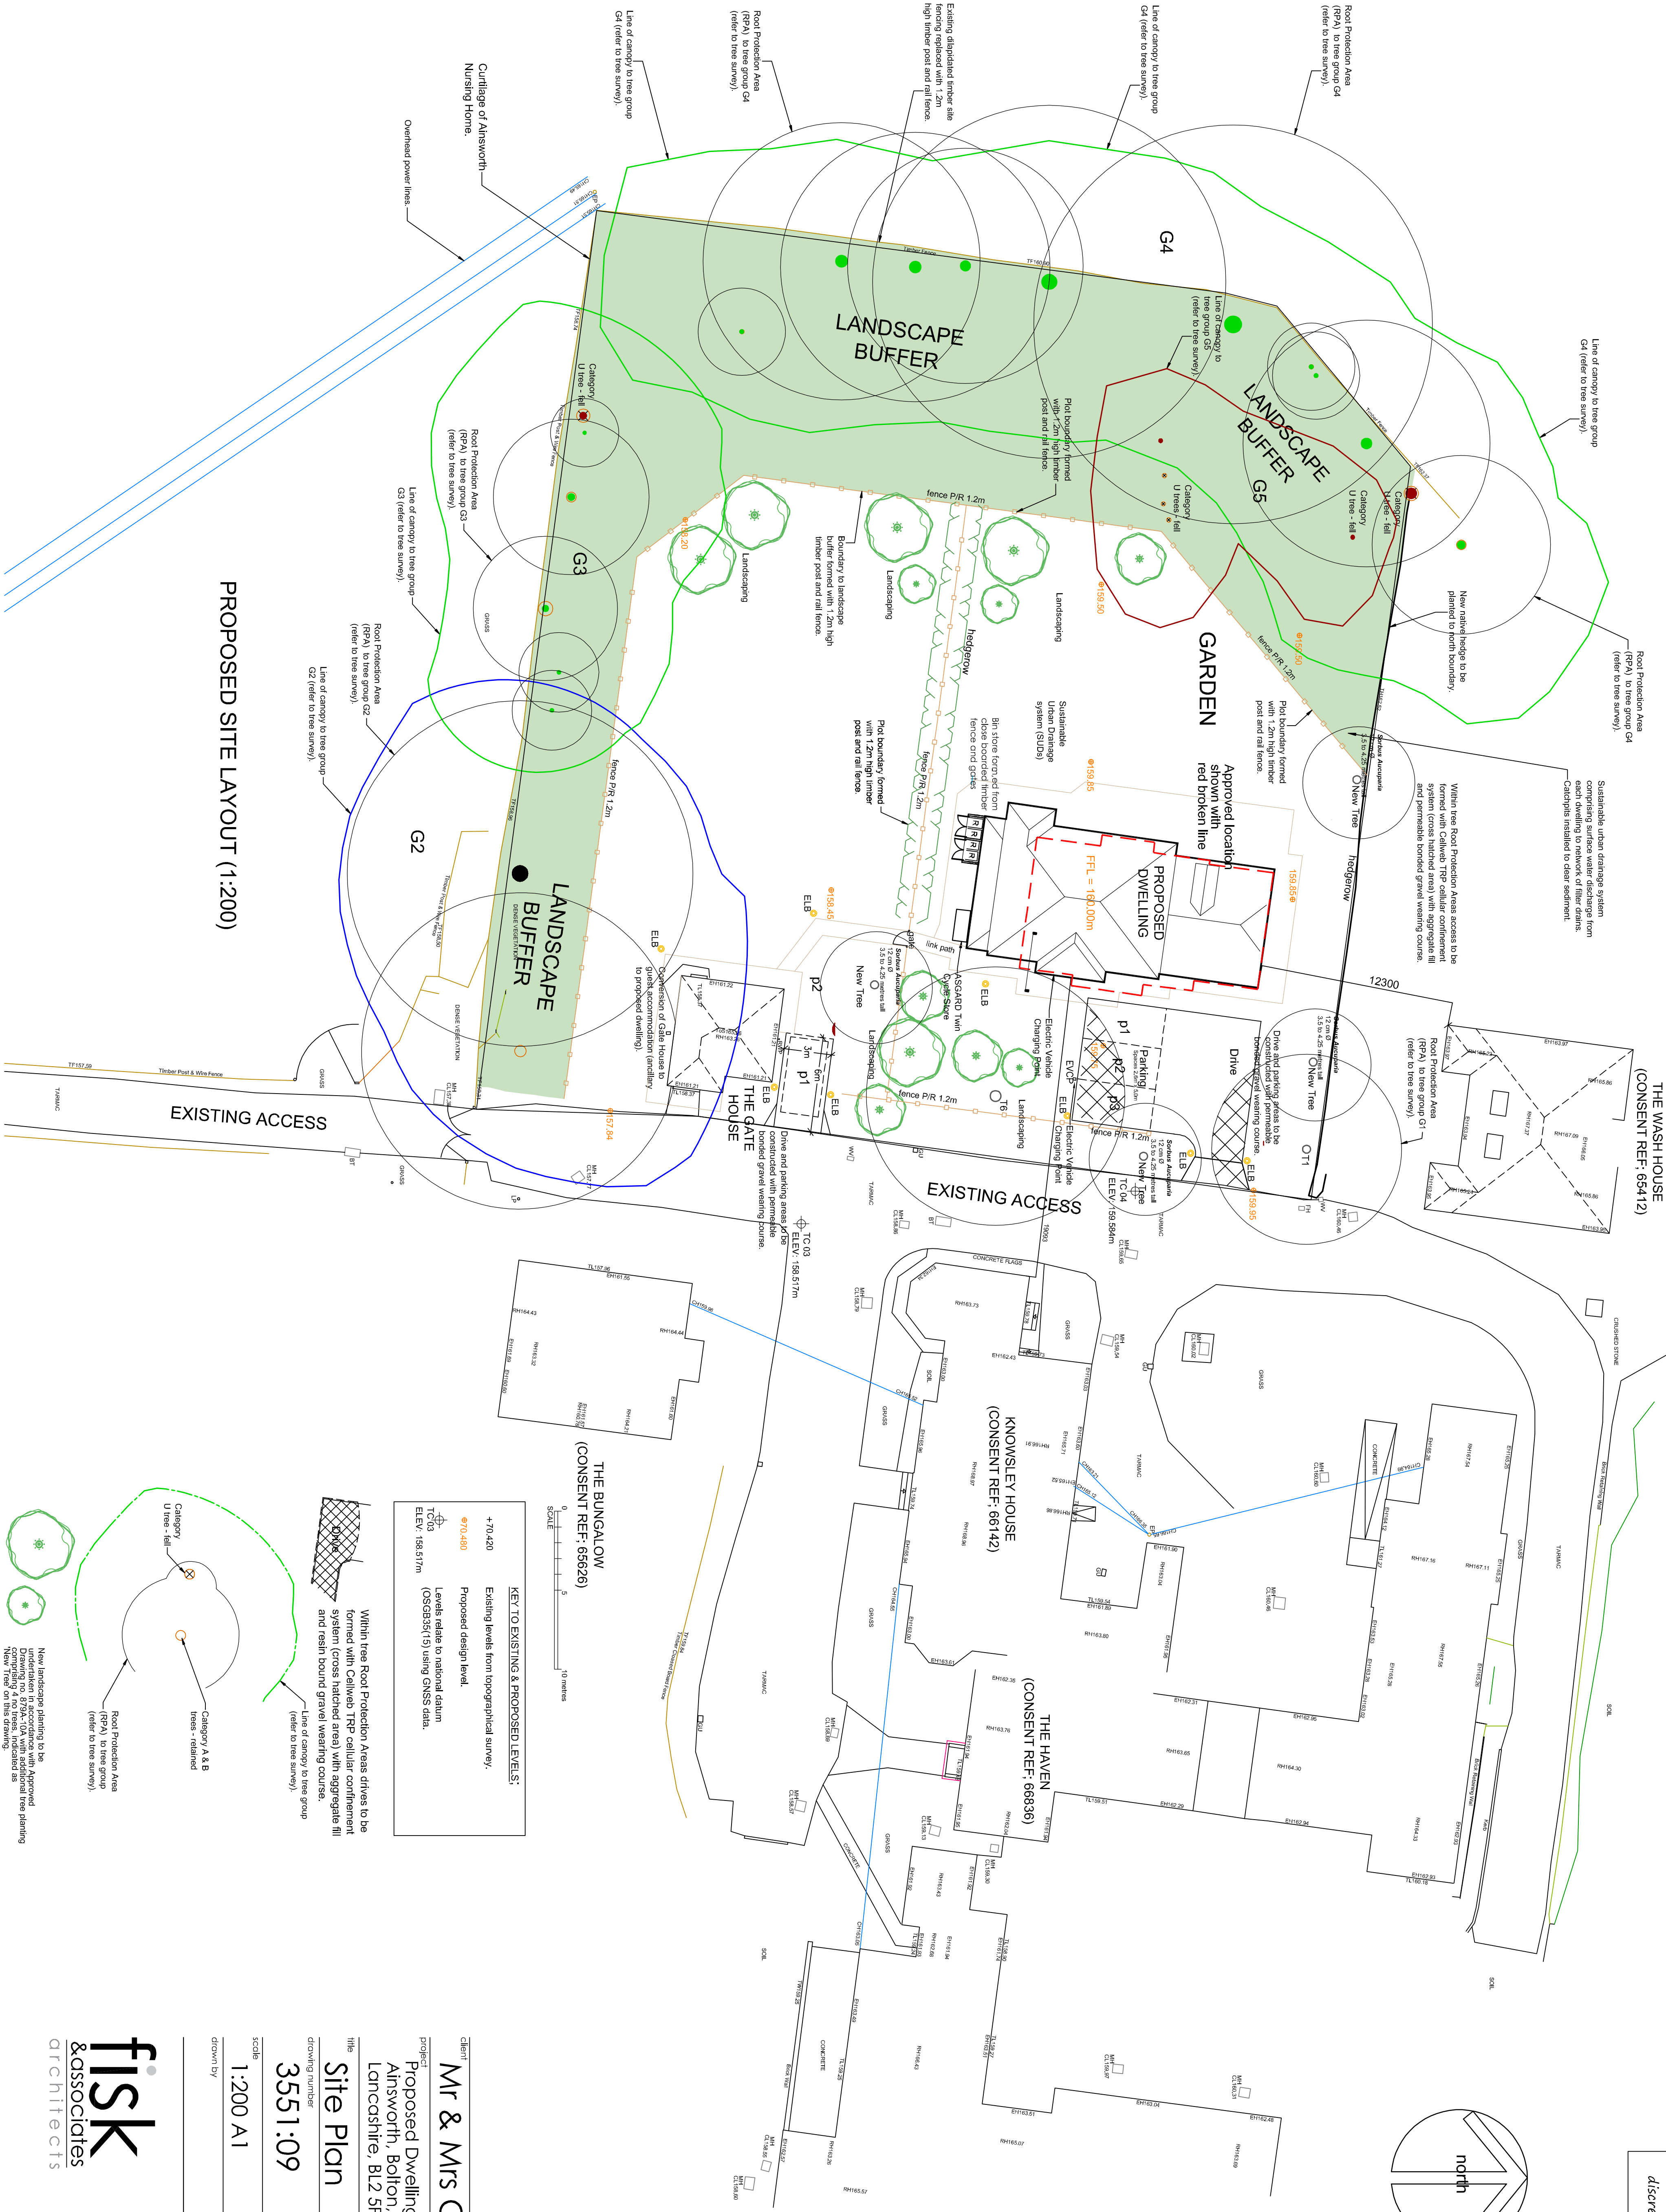


- do not scale dimensions from this drawing
- all dimensions to be checked on-site and
discrepancies to be reported to the architects

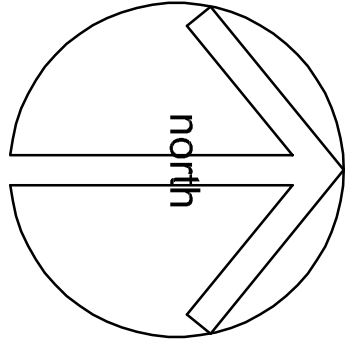

KEY TO EXISTING & PROPOSED LEVELS:	
+70.420	Existing levels from topographical survey.
● 70.480	Proposed design level.
TC03	Levels relate to national datum (OSGB85(15) using GNSS data).

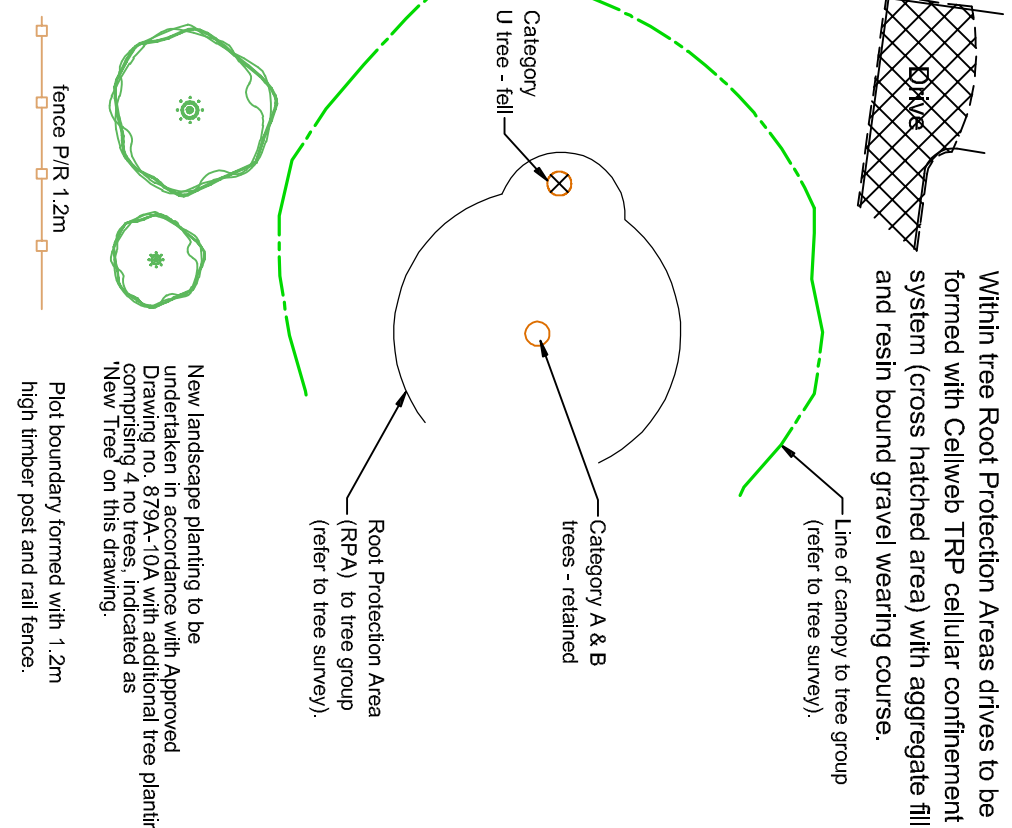

Client

Mr & Mrs C Hamilton

Project

Proposed Dwelling, Knowsley Road, Ainsworth, Bolton, Lancashire, BL2 5PT

Title

Site Plan

Drawing number

3551:09

Scale

1:200 A1

Drawn by

Stubs

Client's reference

3551:09

Client's reference

Feb 25

Client's reference

Site Plan

Client's reference

20 chorley road, swinton, monchester, m27 5qj

Client's reference

t-0161 793 5300 e-info@cdfk.co.uk

Client's reference

fisk & associates architects