

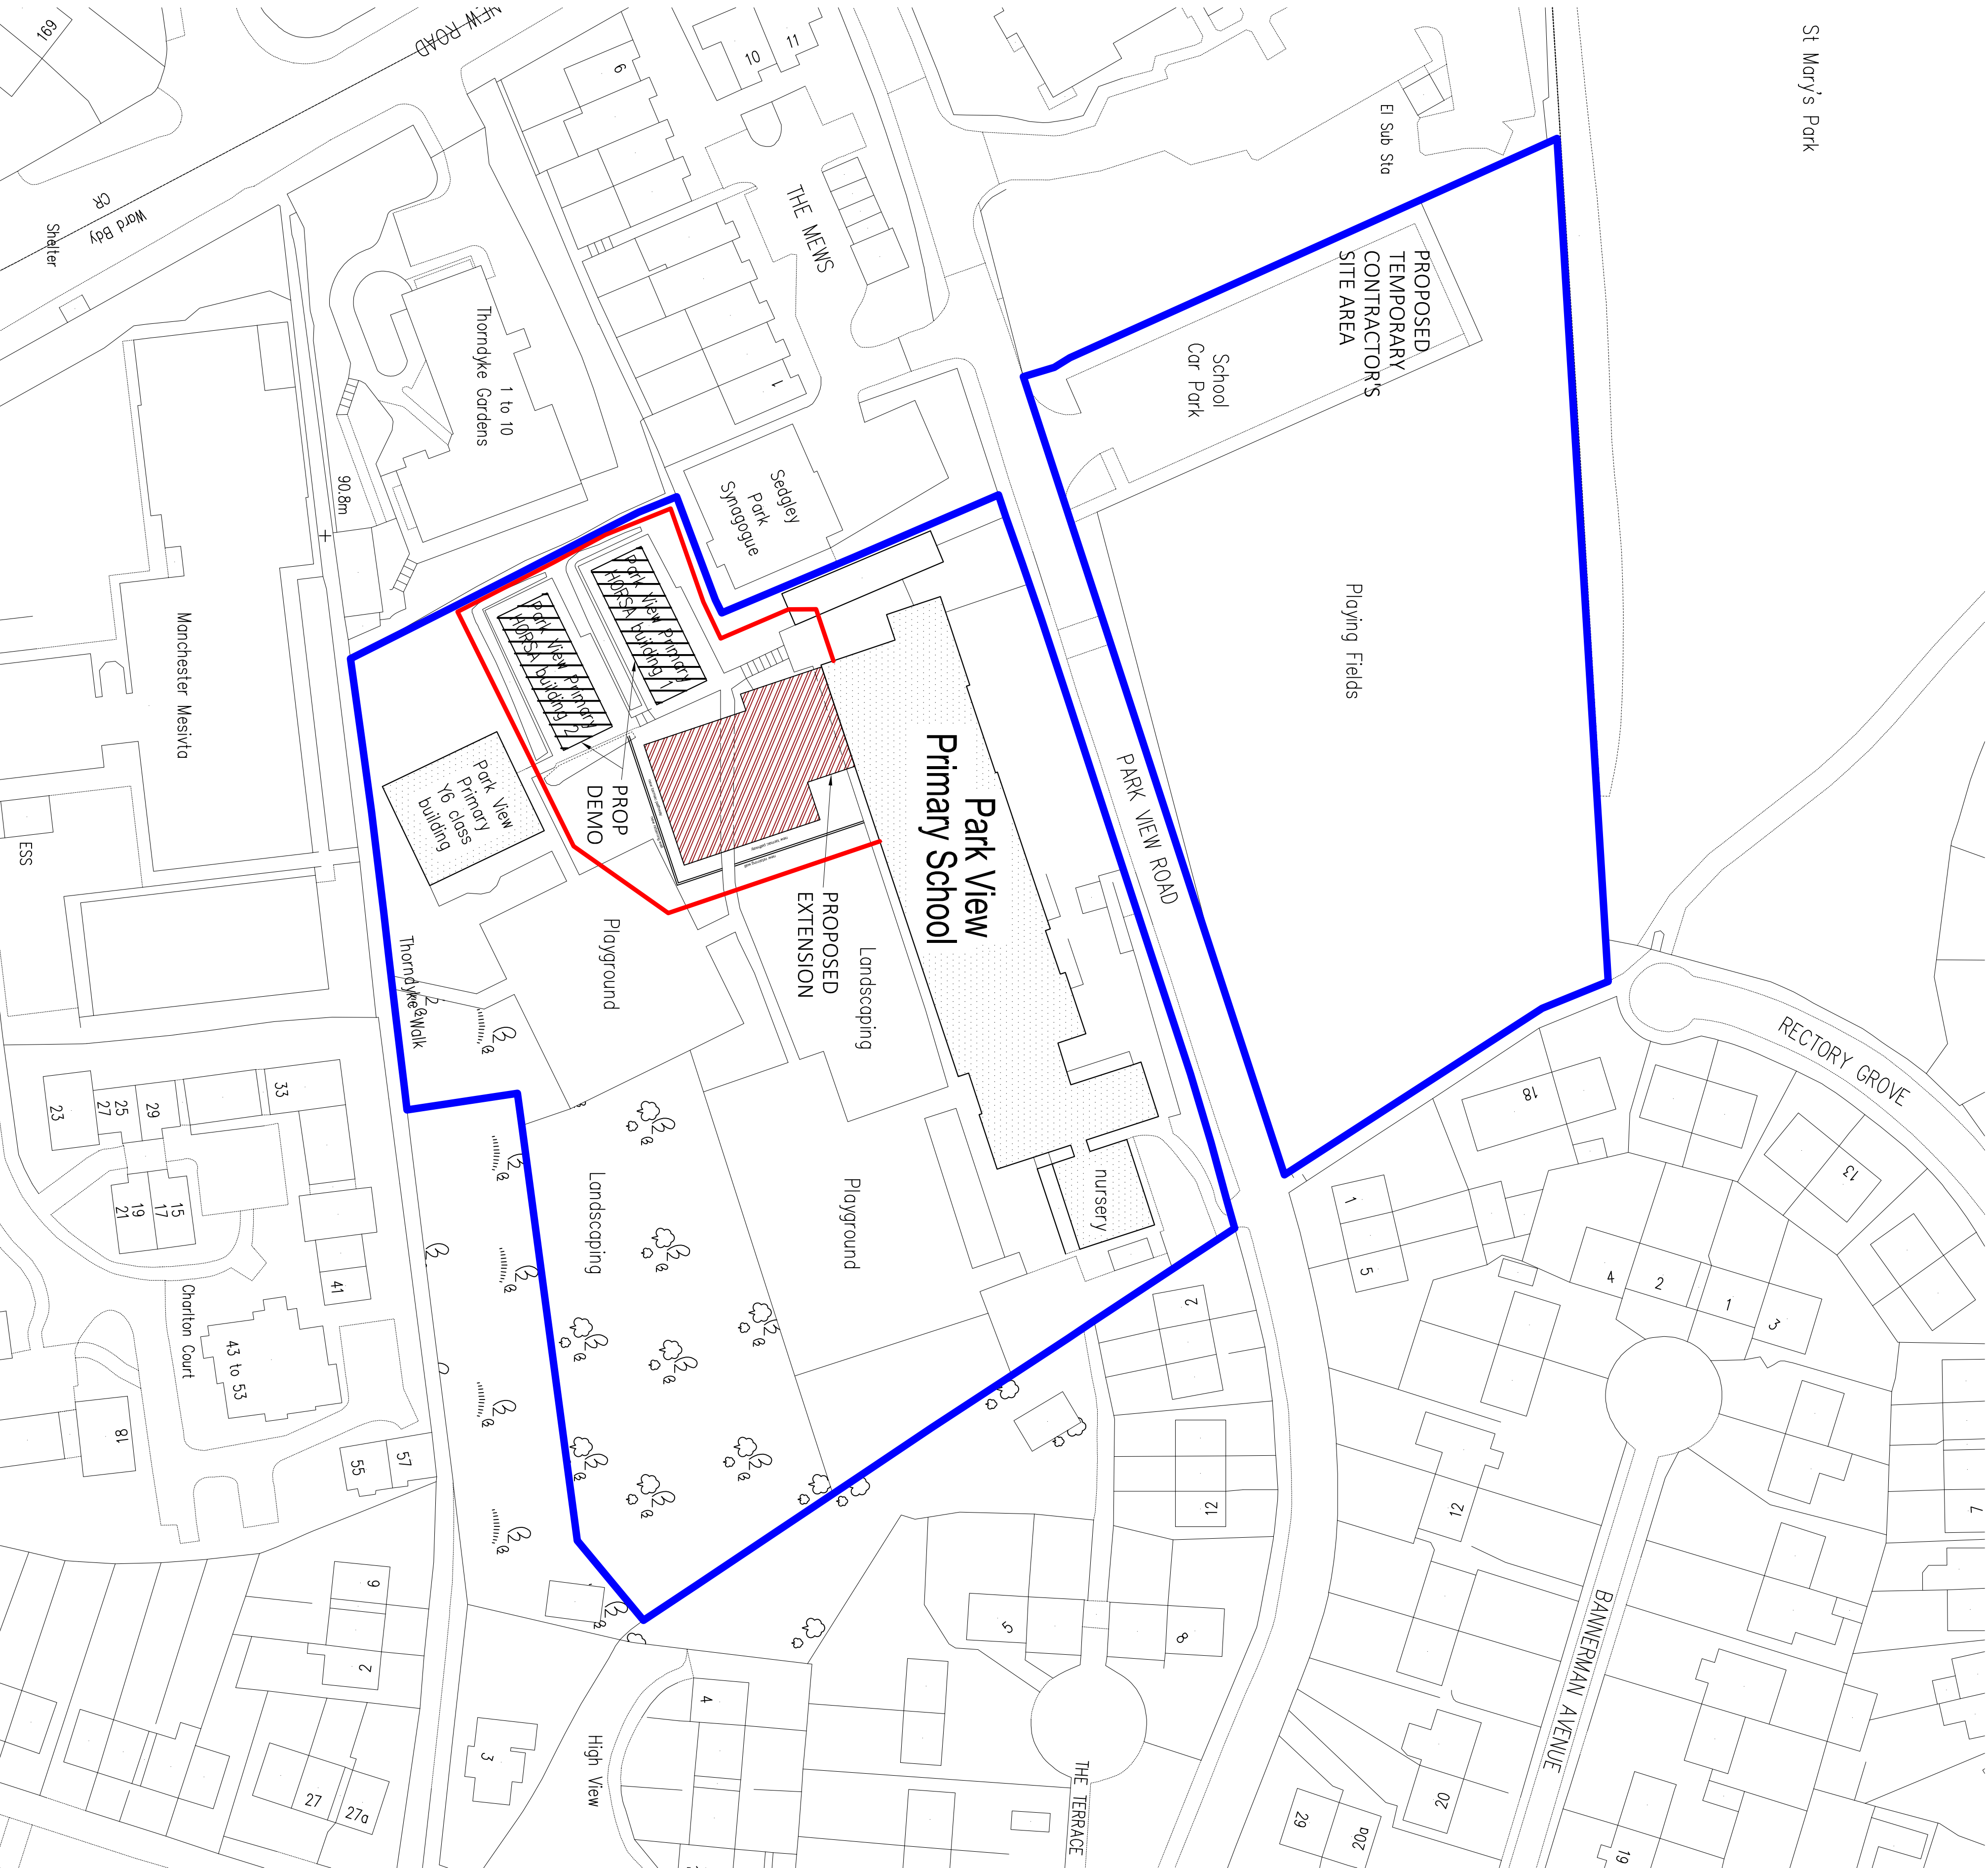


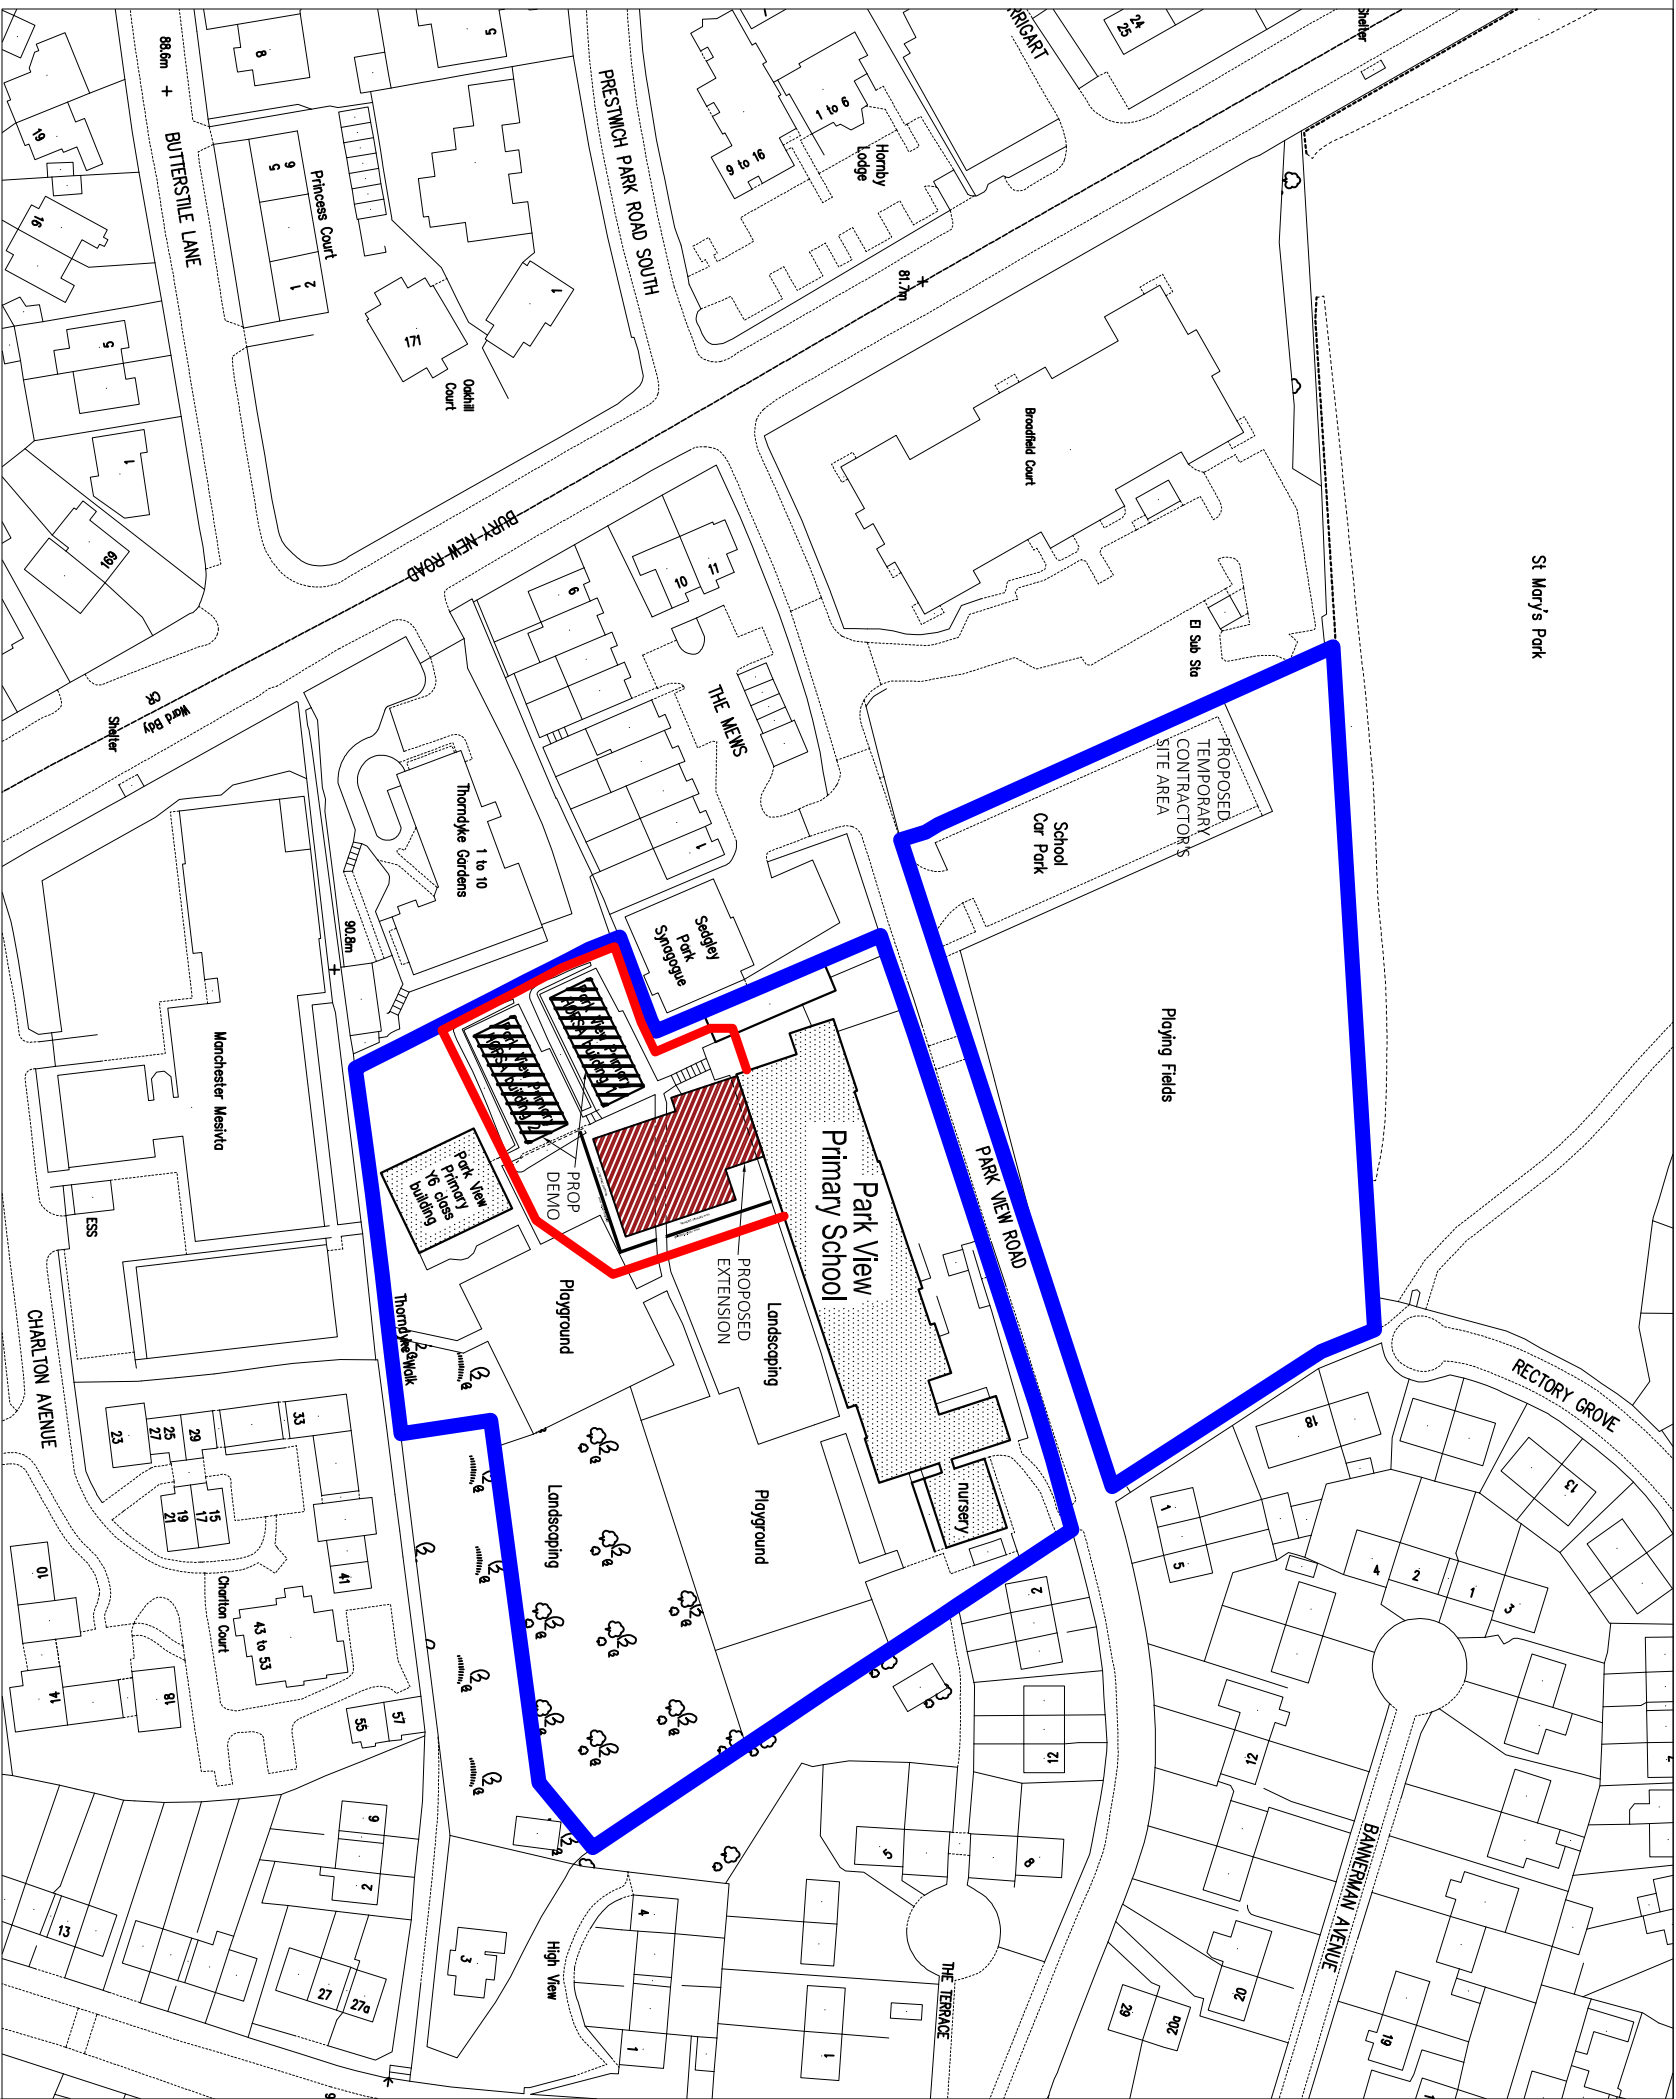


SITE PLAN

Scale 1:500

 

LOCATION PLAN

Scale 1:1250

 

planning issue

This design/document has been prepared by Bury MBC Architectural Services. It should not be used without prior permission, be used for any use other than the use originally intended.

Department of
Operations
Architectural Services
Bury
Council

3 Knowsley Place,
Duke Street, Bury (OE)
Bury, Lancs. BL9 0EJ
Bury, Preston, Radcliffe, Ramsbottom, Tetlow, Whitefield

PROJECT TITLE:
Park View Primary School
Park View Road, Prestwich. M25 1FA
Replacement Classrooms

DRAWING TITLE:

Site and Location Plan

DRAWN BY:	RV-M	DATE:	10/20	ISSUE NUMBER:	
CHECKED BY:	NB	DATE:	10/20	DATE OF ISSUE:	
SCALE:	1:1250, 1:500 @ A1				
DRAWING NUMBERS:					

E 19317 A 01