




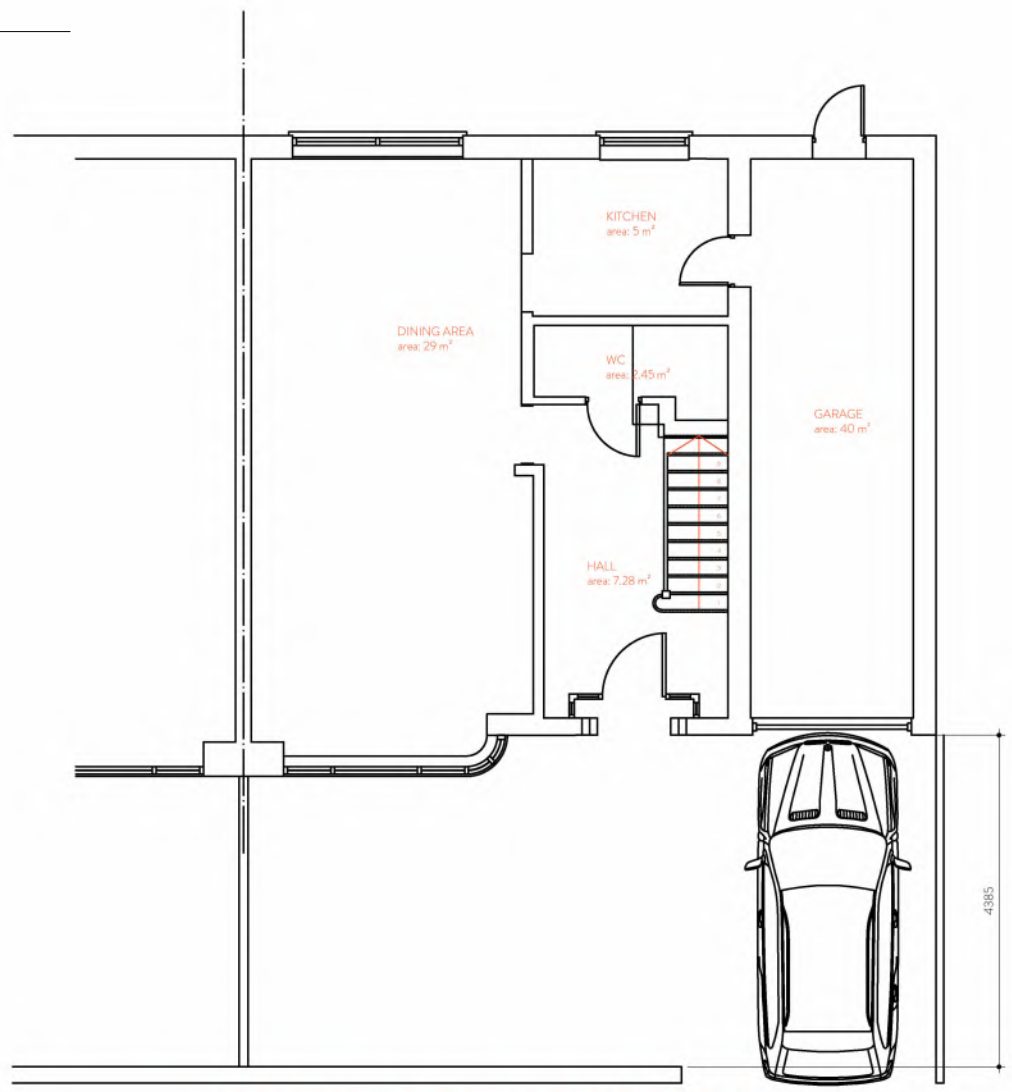


1 EXISTING GROUND FLOOR PLAN
SCALE: 1:100

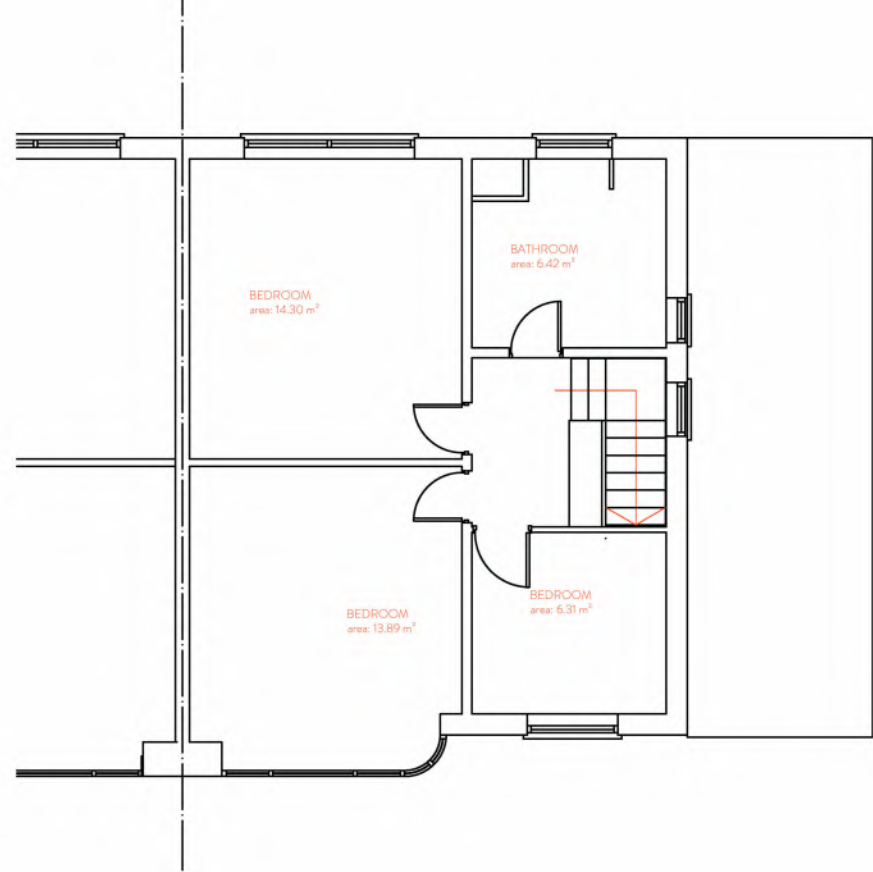


2 EXISTING FIRST FLOOR PLAN
SCALE: 1:100

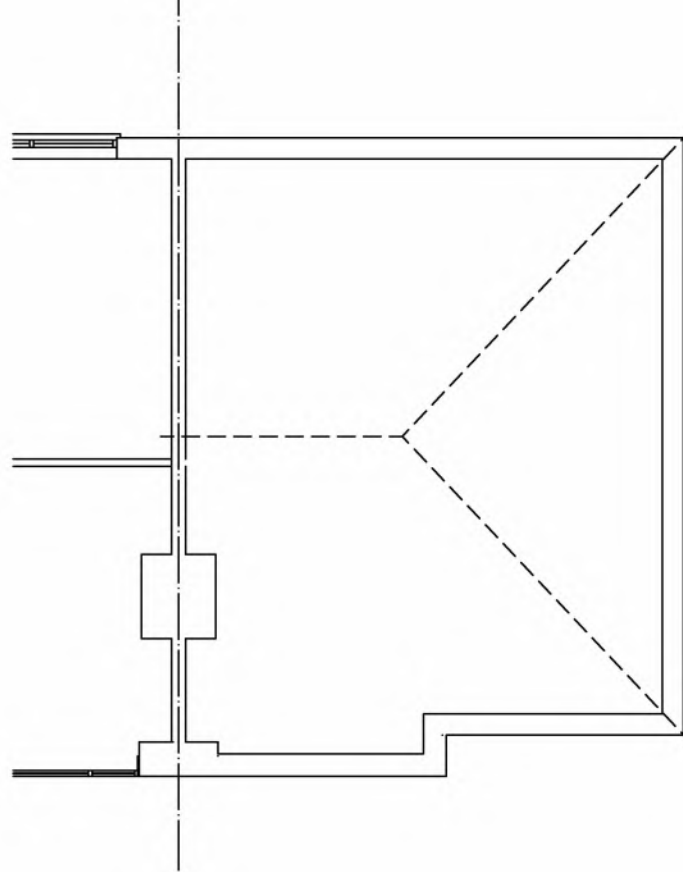


EXISTING ROOF VOID
SCALE: 1:100

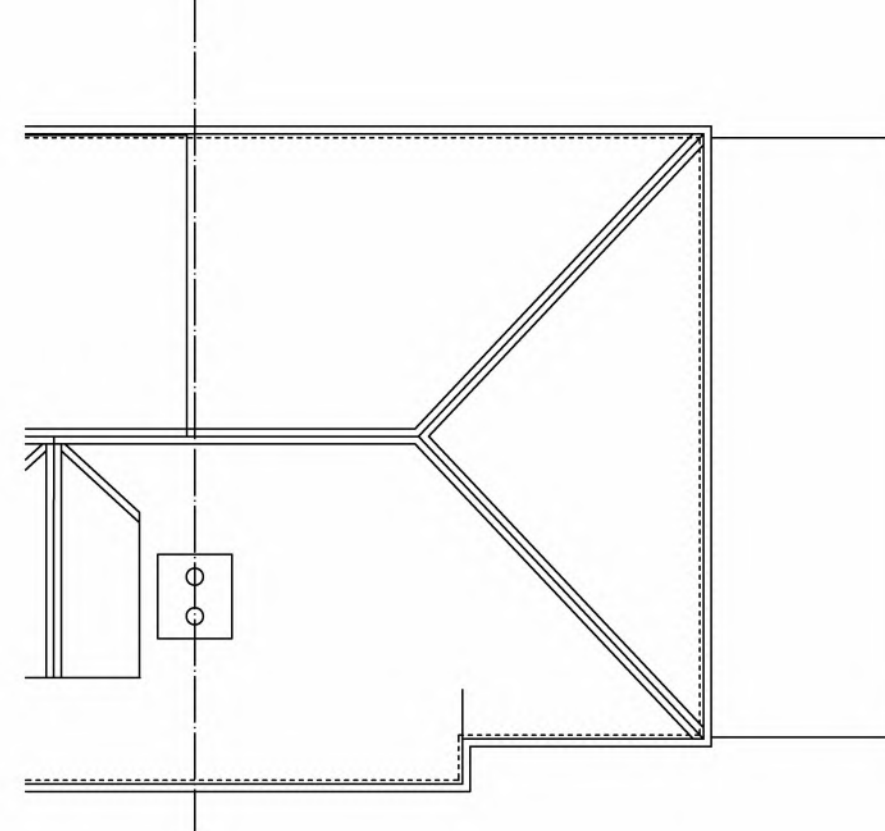


3 EXISTING ROOF PLAN
SCALE: 1:100

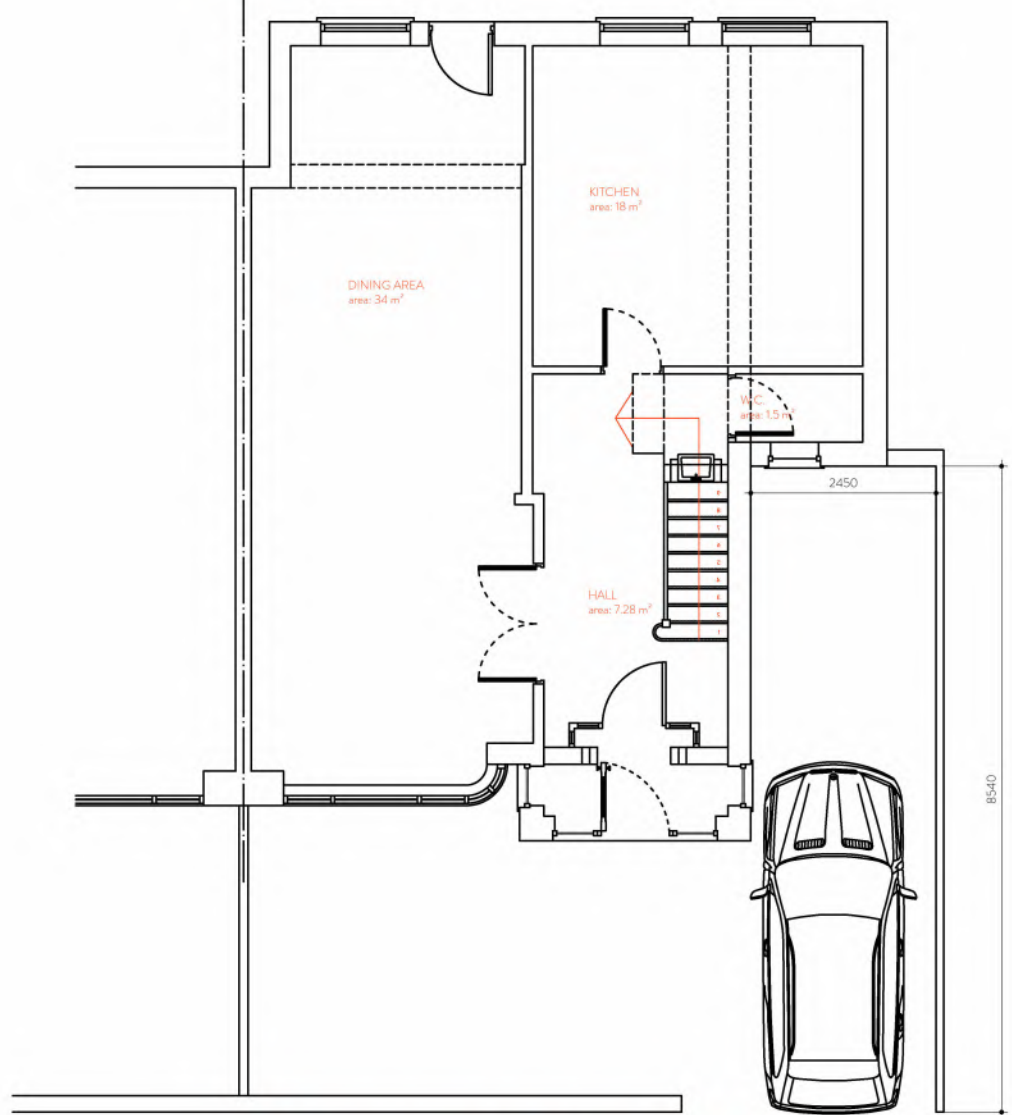


4 PROPOSED GROUND FLOOR PLAN
SCALE: 1:100

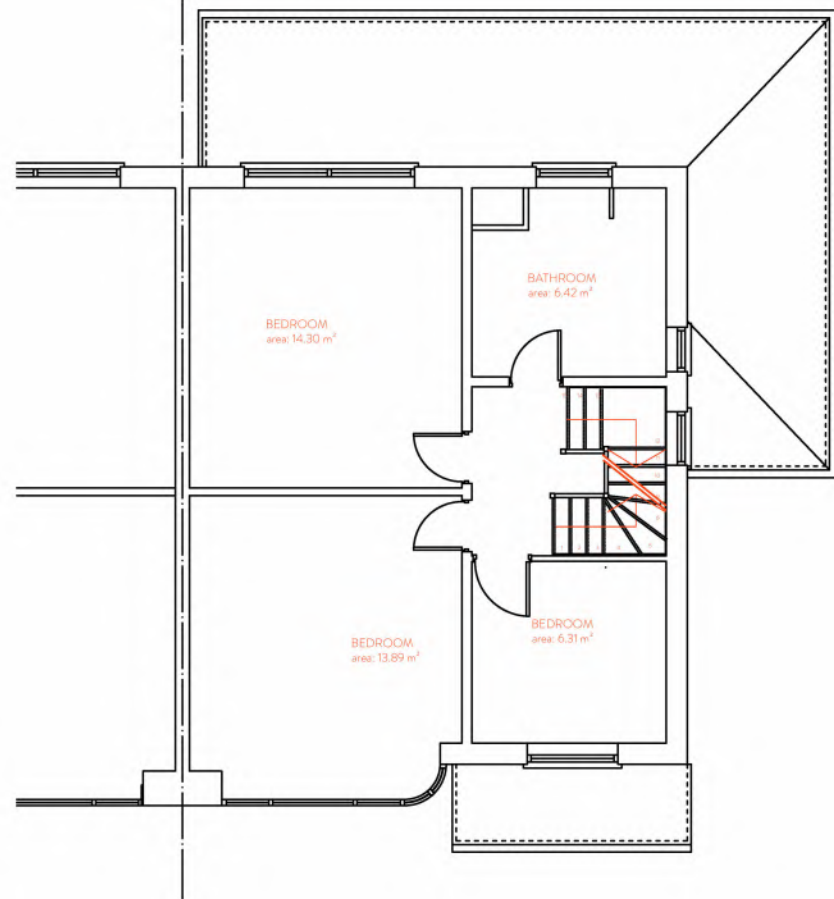

5 PROPOSED FIRST FLOOR PLAN
SCALE: 1:100

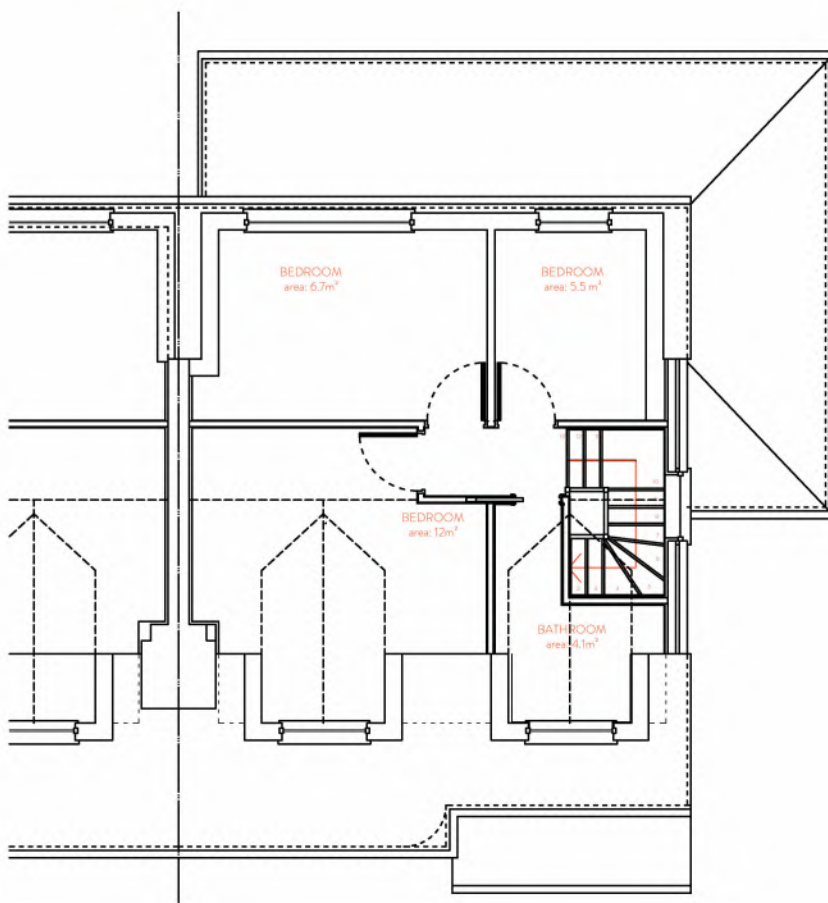

6 PROPOSED LOFT FLOOR PLAN
SCALE: 1:100

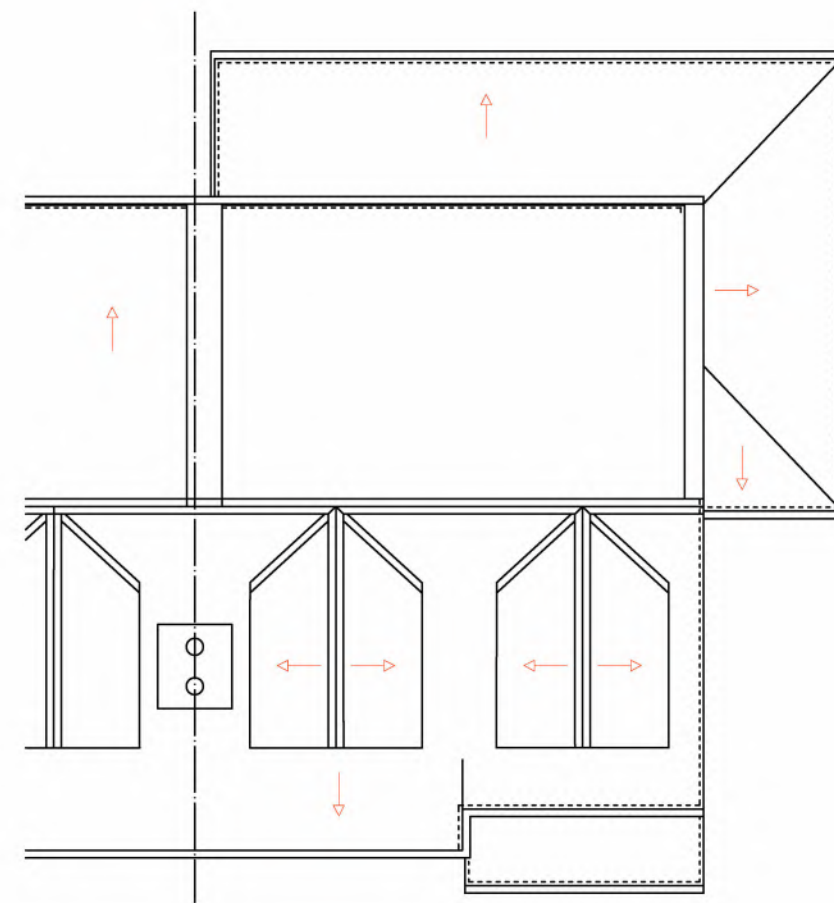

7 PROPOSED ROOF PLAN
SCALE: 1:100




8 EXISTING FRONT ELEVATION
SCALE: 1:100



9 EXISTING RIGHT SIDE ELEVATION
SCALE: 1:100




10 EXISTING REAR ELEVATION
SCALE: 1:100

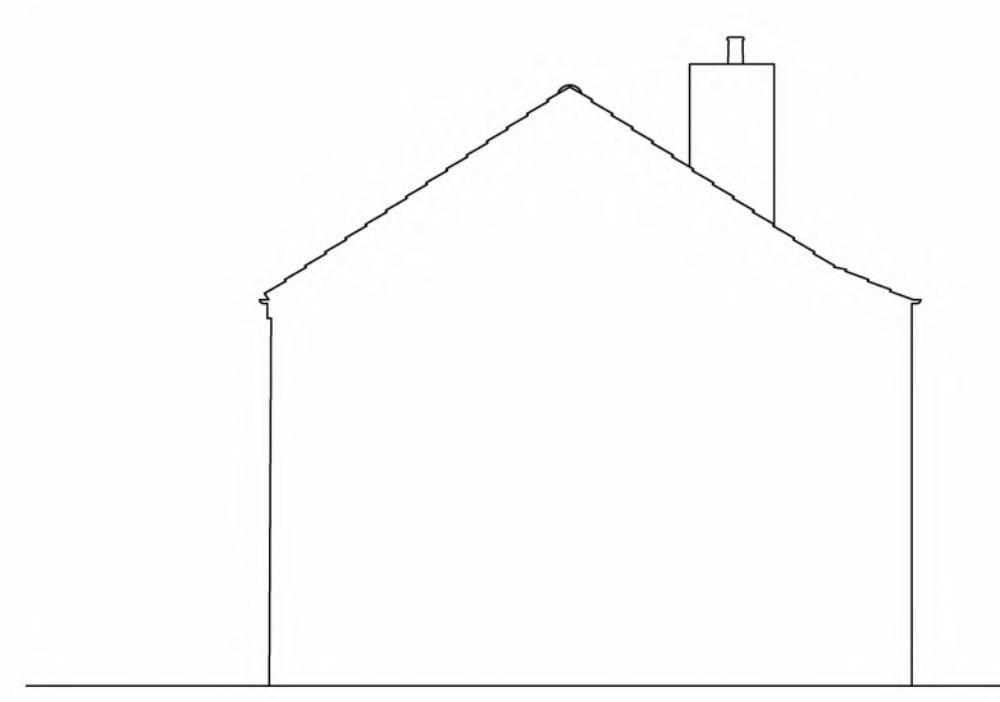


11 EXISTING LEFT SIDE ELEVATION
SCALE: 1:100




12 PROPOSED FRONT ELEVATION
SCALE: 1:100

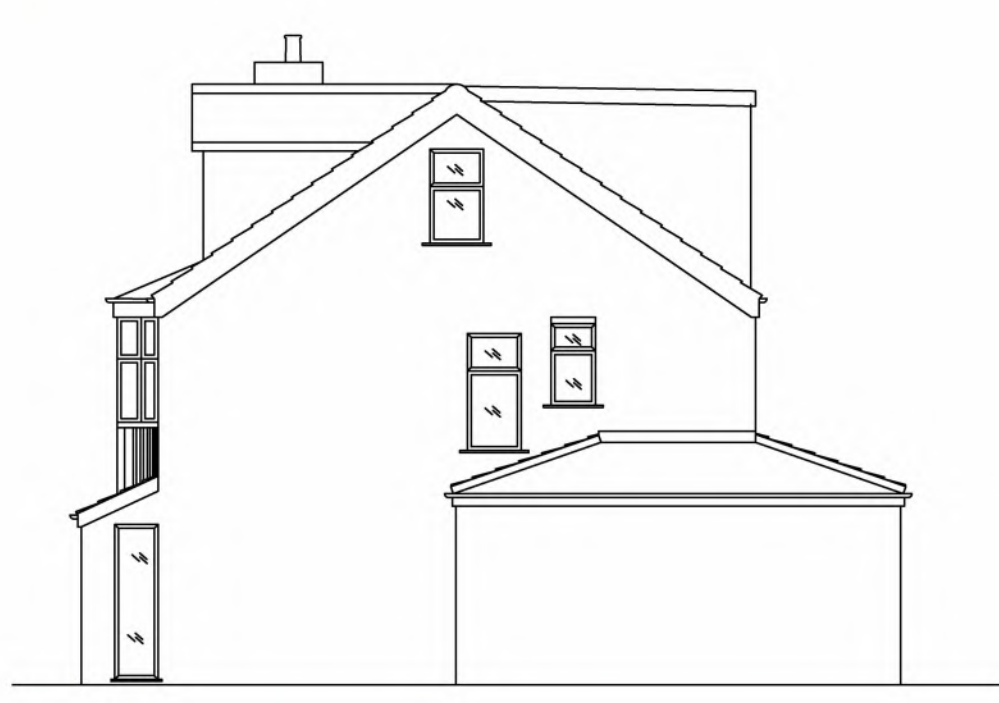

13 PROPOSED RIGHT SIDE ELEVATION
SCALE: 1:100

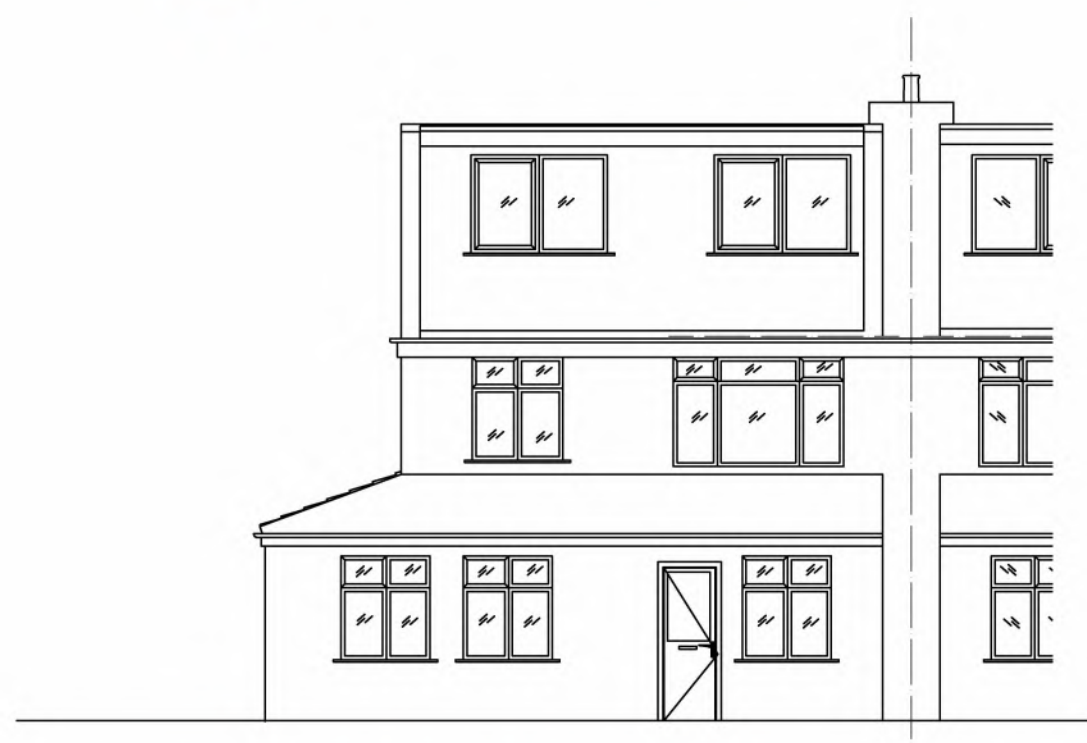

14 PROPOSED REAR ELEVATION
SCALE: 1:100

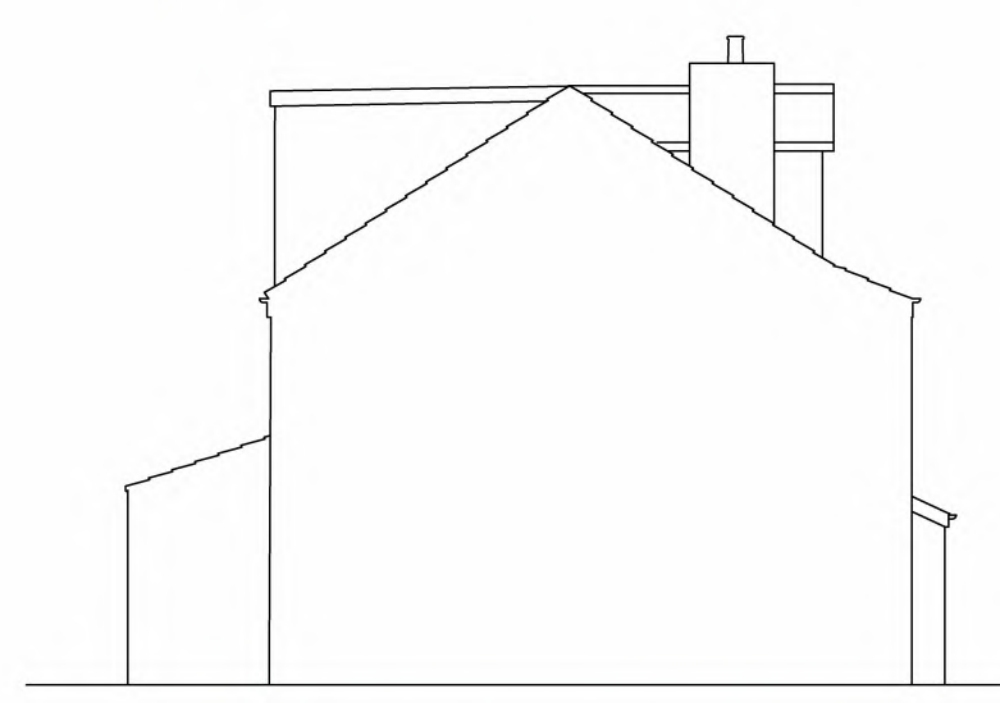

15 PROPOSED LEFT SIDE ELEVATION
SCALE: 1:100

1 0 1 2 3 4 5
SCALE 1: 100 m

PL1 Issued to LPA 21 05 25
PL2 Issued to LPA 25 07 25

REV	Details	By	Date
-----	---------	----	------

Stamp:

ISSUED FOR PLANNING

Project No:

JC88B

Project:

No.8 Chandos Rd

Drawing No:

A1.2

Revision:

PL2

Title:

EXISTING AND
PROPOSED
PLANS

Project Address:

8 CHANDOS ROAD M25 9WW

Scale on A1: Drawn by:

JC

Checked by:

JC

JC Architecture
+ Planning
*studio@jcdesigngroup.co.uk *0161 532 2626

Read with JCD specification and all relevant documents.
Check all dimensions on site, report discrepancies before starting work.
No liability accepted for unauthorised changes or works.
This drawing is confidential, do not copy or share without written permission.
Property of JC Design Group Ltd - return on request.
© JC Design Group Ltd