

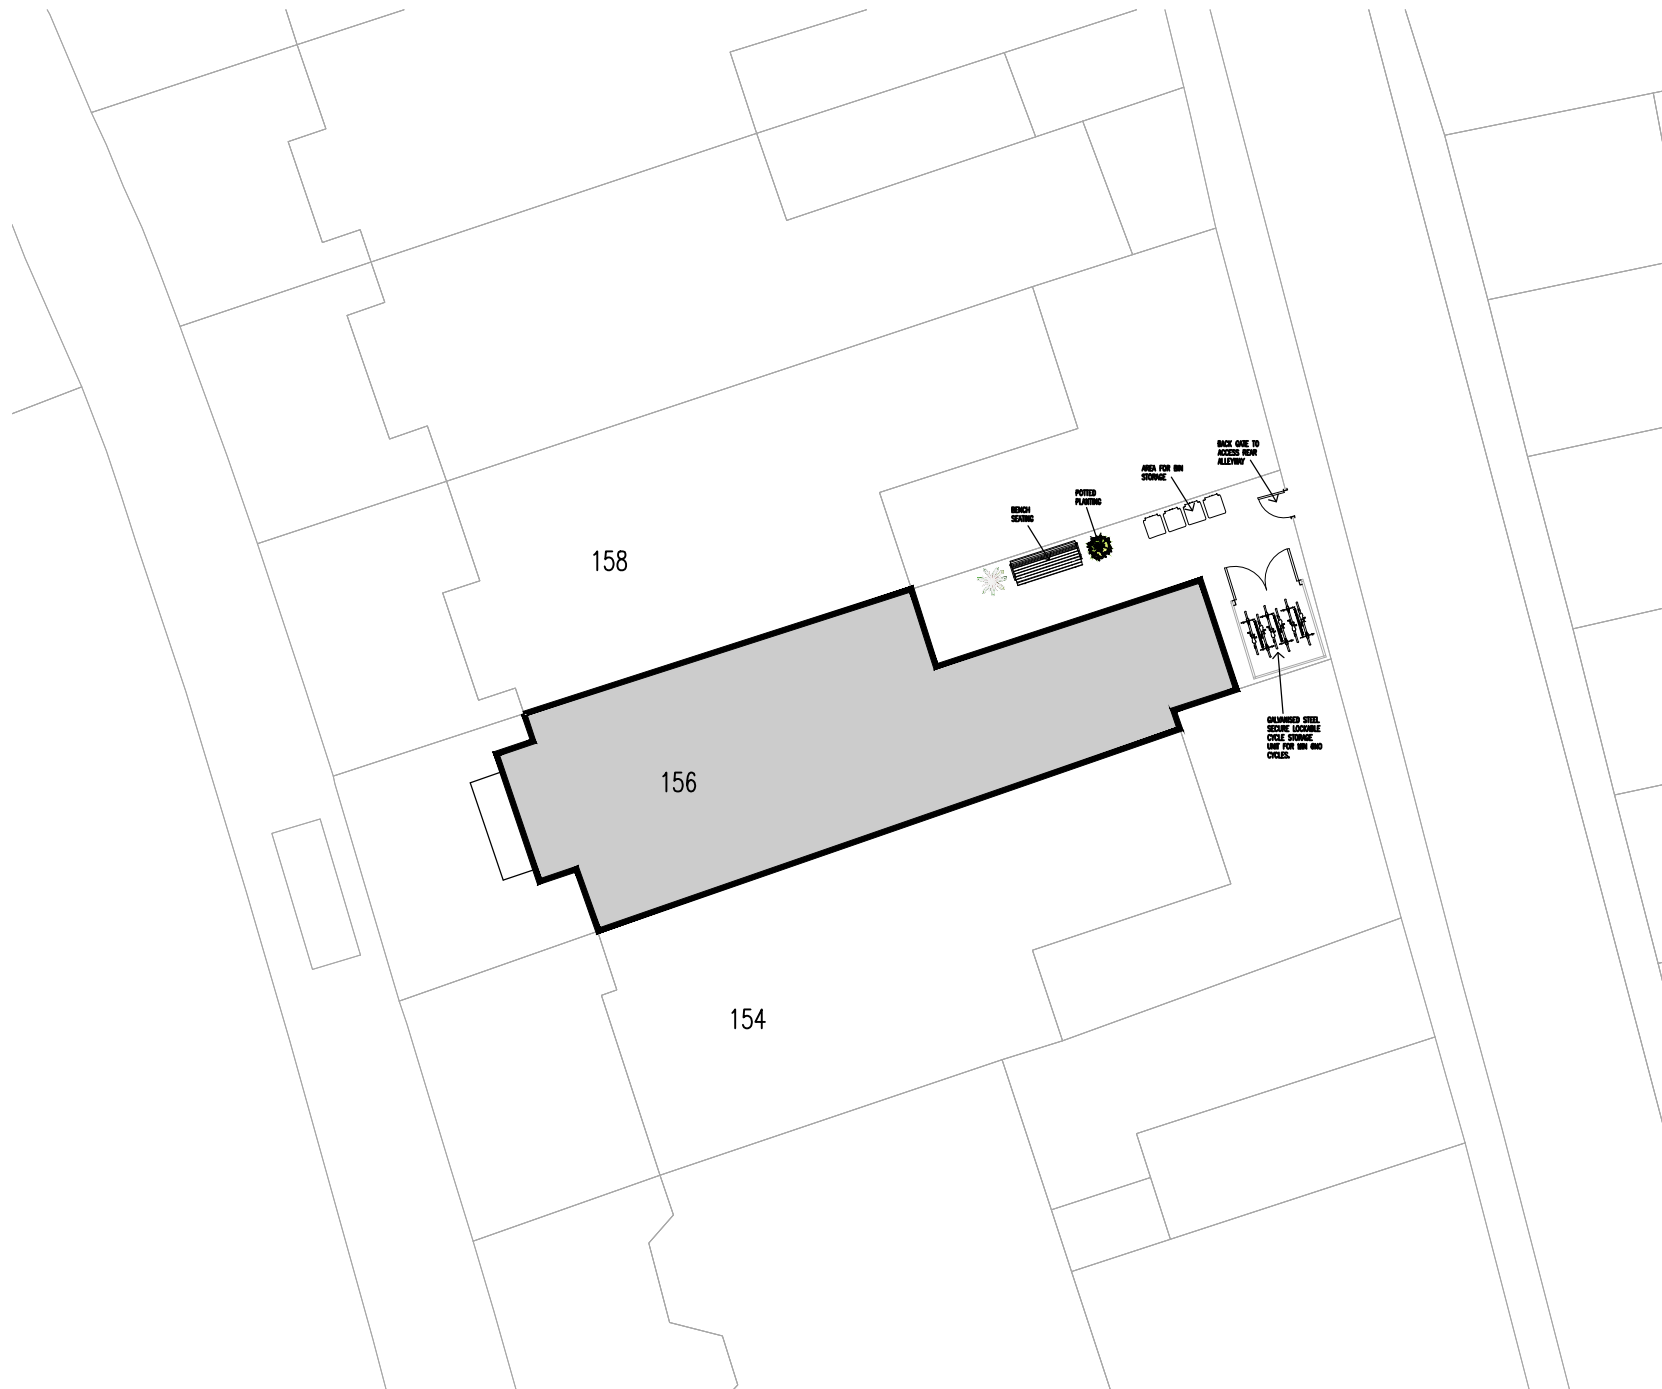


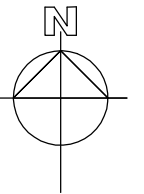

PROPOSED BLOCK SITE PLAN
1:200 @ A3

 

GALVANISED STEEL FRAMED CYCLE STORAGE SHELTER, FOR 6 CYCLES, 2150mm LONG x 2000mm WIDE x 2200mm HIGH, GATED FRAMES TO RECEIVE PERFORATED INFILL PANELS. PROVIDE 3no SHEFFIELD STANDS, FIXED TO TO HARD STANDING.

C1	Basement extended escape well omitted	10.03.24	MG
Rev	Amendments	Date	Ints
Mark Gordon Design + Associates			
Project			
156 WALMERSLEY ROAD BURY, BL9 6LL			
Drawing Title			
SITE LOCATION PLAN PROPOSED SITE PLAN			
Drawn	MG	Checked	—
Date	AUG 2024	Scale	A3 1 : 100
Drawing No.	156WR/200/BR	Rev.	C1