



EXISTING WEST ELEVATION
rear to gardens



EXISTING SOUTH ELEVATION
side to 8 barnhill road




EXISTING EAST ELEVATION
front to barnhill road




EXISTING SECTION & NORTH ELEVATION
side to 4 barnhill road

MATERIALS SCHEDULE
WALLS - RED / BROWN BRICKWORK
ROOF - RED / BROWN CONCRETE ROOF TILES
PAINTED TIMBER FASCIA AND SOFFITS
WINDOWS / DOORS - WHITE UPVC UNITS WITH CLEAR GLAZING
RAINWATER GOODS - BLACK UPVC



NOTES
DRAWING FOR PLANNING PURPOSES ONLY
DO NOT SCALE FROM THIS DRAWING, USE ONLY WRITTEN DIMENSIONS

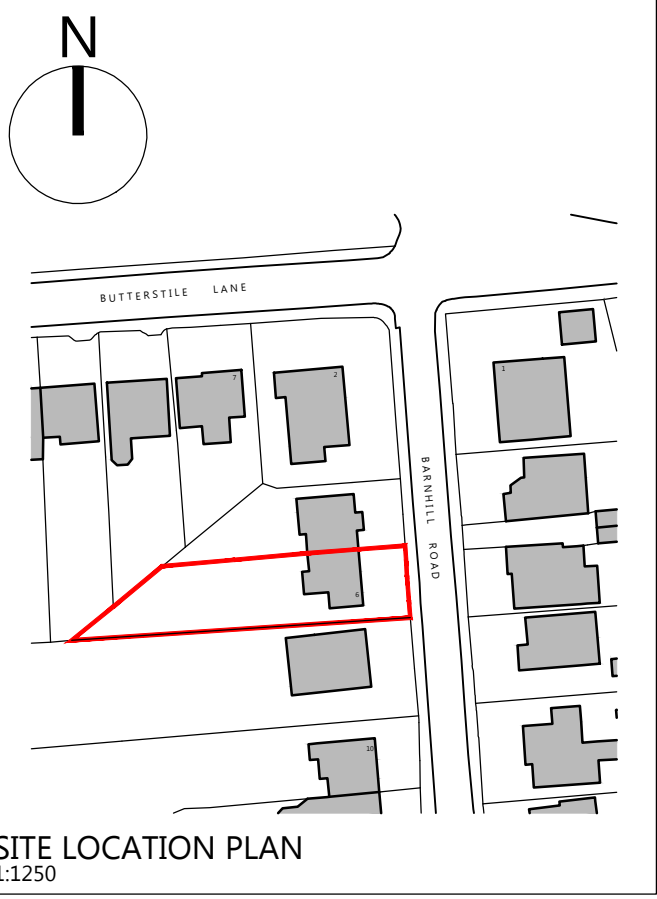

SITE LOCATION PLAN
1:1250

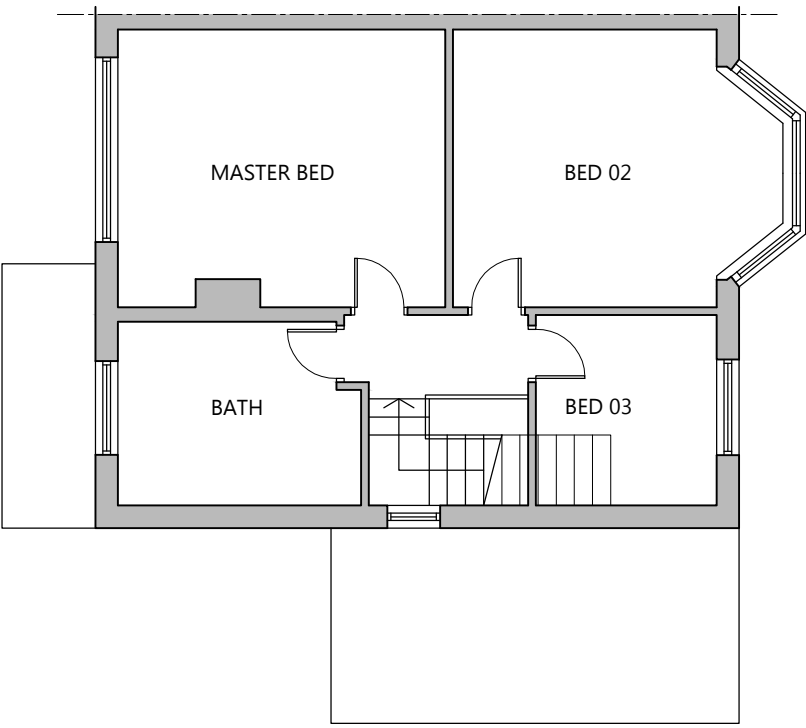

EXISTING FIRST FLOOR PLAN
1:100

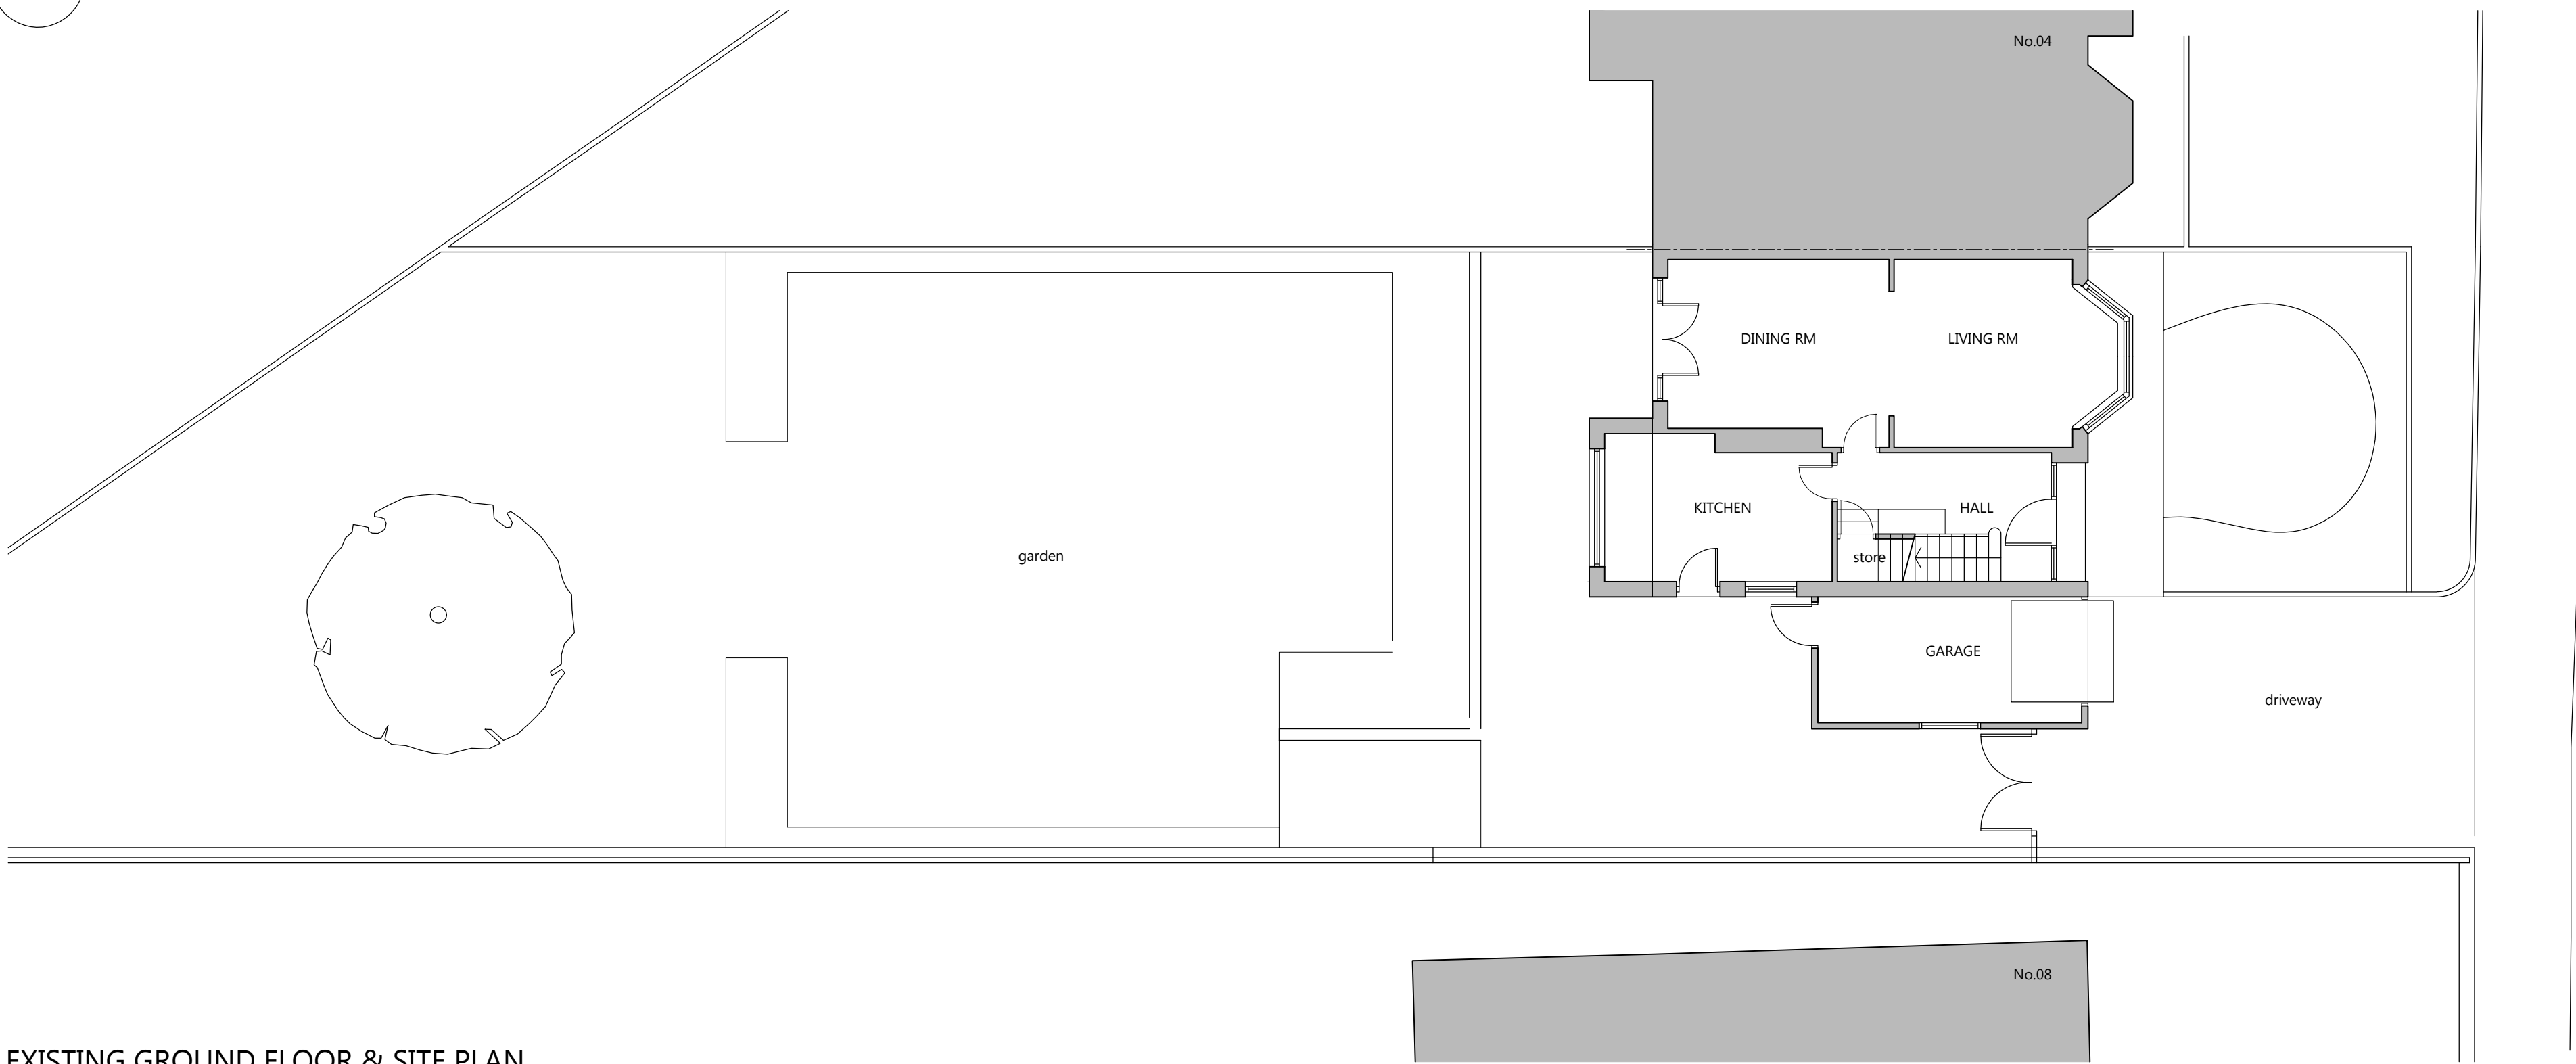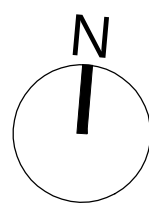

EXISTING GROUND FLOOR & SITE PLAN
1:100

A	201119	SIDE ELEVATION ADDED TO NO. 04 BARNHILL ROAD	PJH
Rev		Description	Drawn

Client
MR. G. CHEETHAM

Project
**6 BARNHILL ROAD, PRESTWICH,
MANCHESTER, M25 9NH**

Drawing title
**EXISTING BUILDING PLANS,
ELEVATIONS, SITE PLAN &
SITE LOCATION PLAN**

Scale	Drawn	Checked
1:100@A1	PJH	#
Date	Drawing status	
03/01/2019	Planning	
Drawing number	Revision	
0183(P)101	A	

studioPH
architecture
studioPH Limited
Unit 104
Atlantic Business Centre
Atlantic Street
Barnhill Road
M25 9NH
0161 821 3531
ph@studioPH.co.uk
www.studioPHmanchester.co.uk

all dimensions to be checked on site, use written dimensions only - copyright - studioPH 2012

