



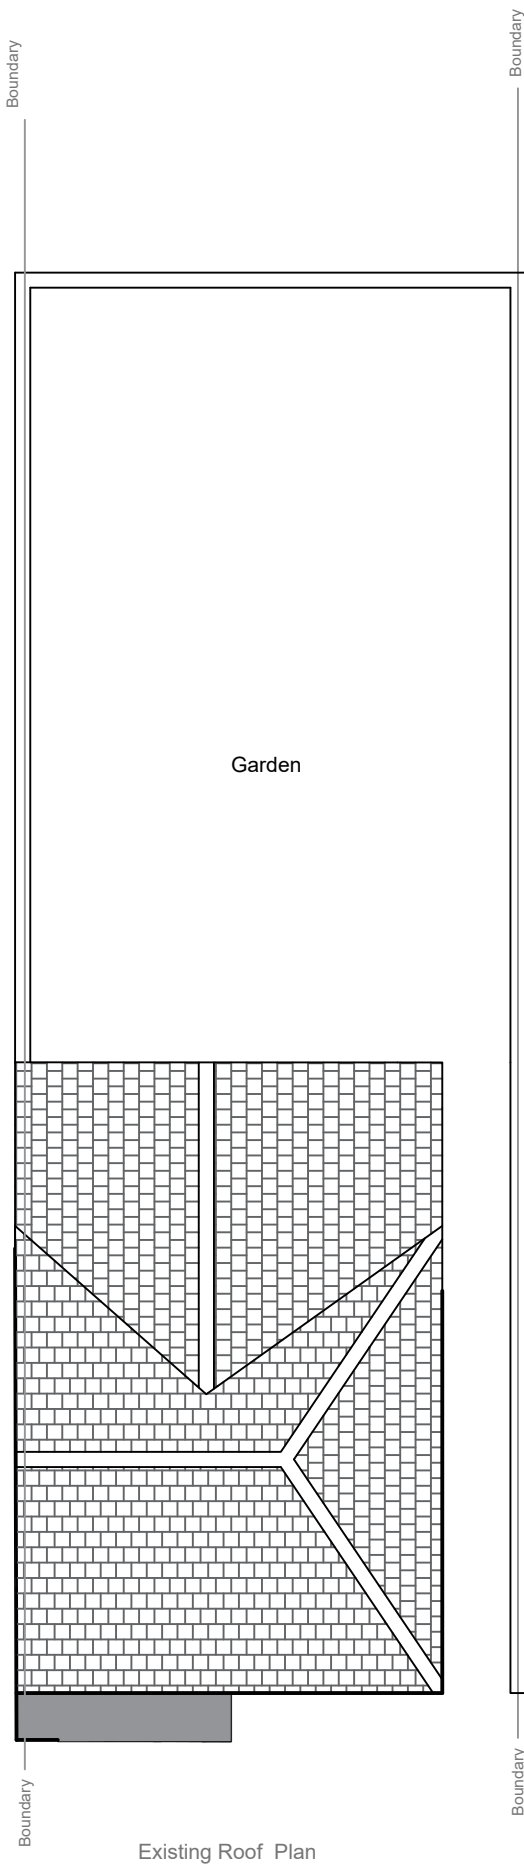


Existing Roof Plan

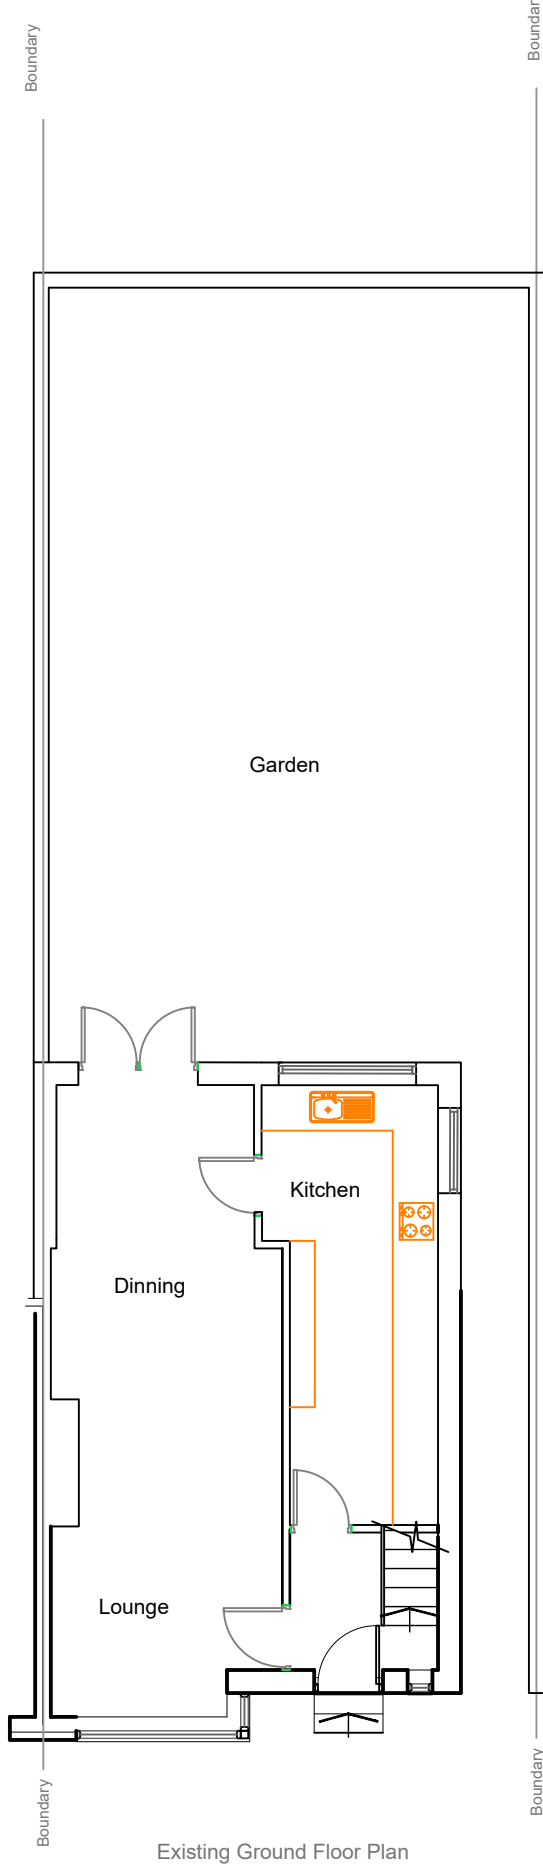


Existing Ground Floor Plan



Existing Rear Elevation

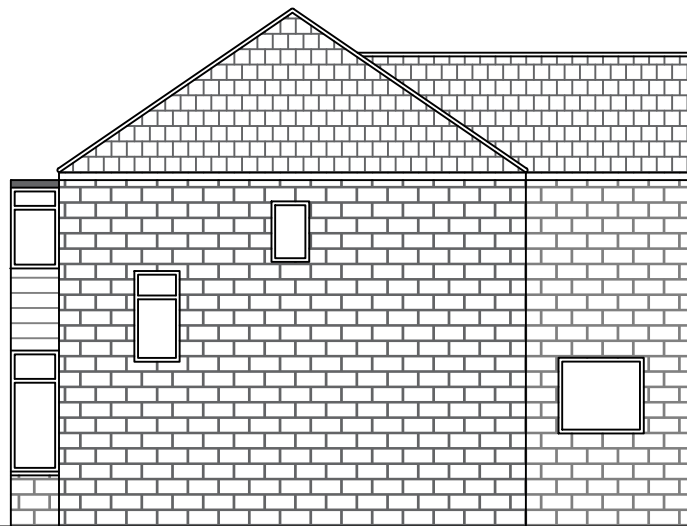

Existing West Side Elevation

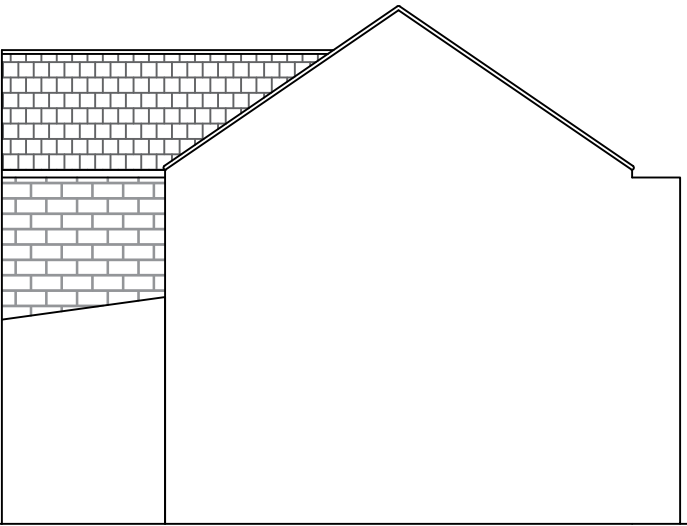

Existing East Side Elevation



Drawn By: R Stein
T: 07891424234
rivka@sterlingkitchens.co.uk

CLIENT:
12 Dovedale Avenue
Prestwich
Manchester
M25 0BU

DRAWING TITLE:
Existing Plans & Elevations

DATE:
06 March 2023

SCALE:
1:100 @ A3

NOTES:
All dimensions to be confirmed
on site prior to work commencing