


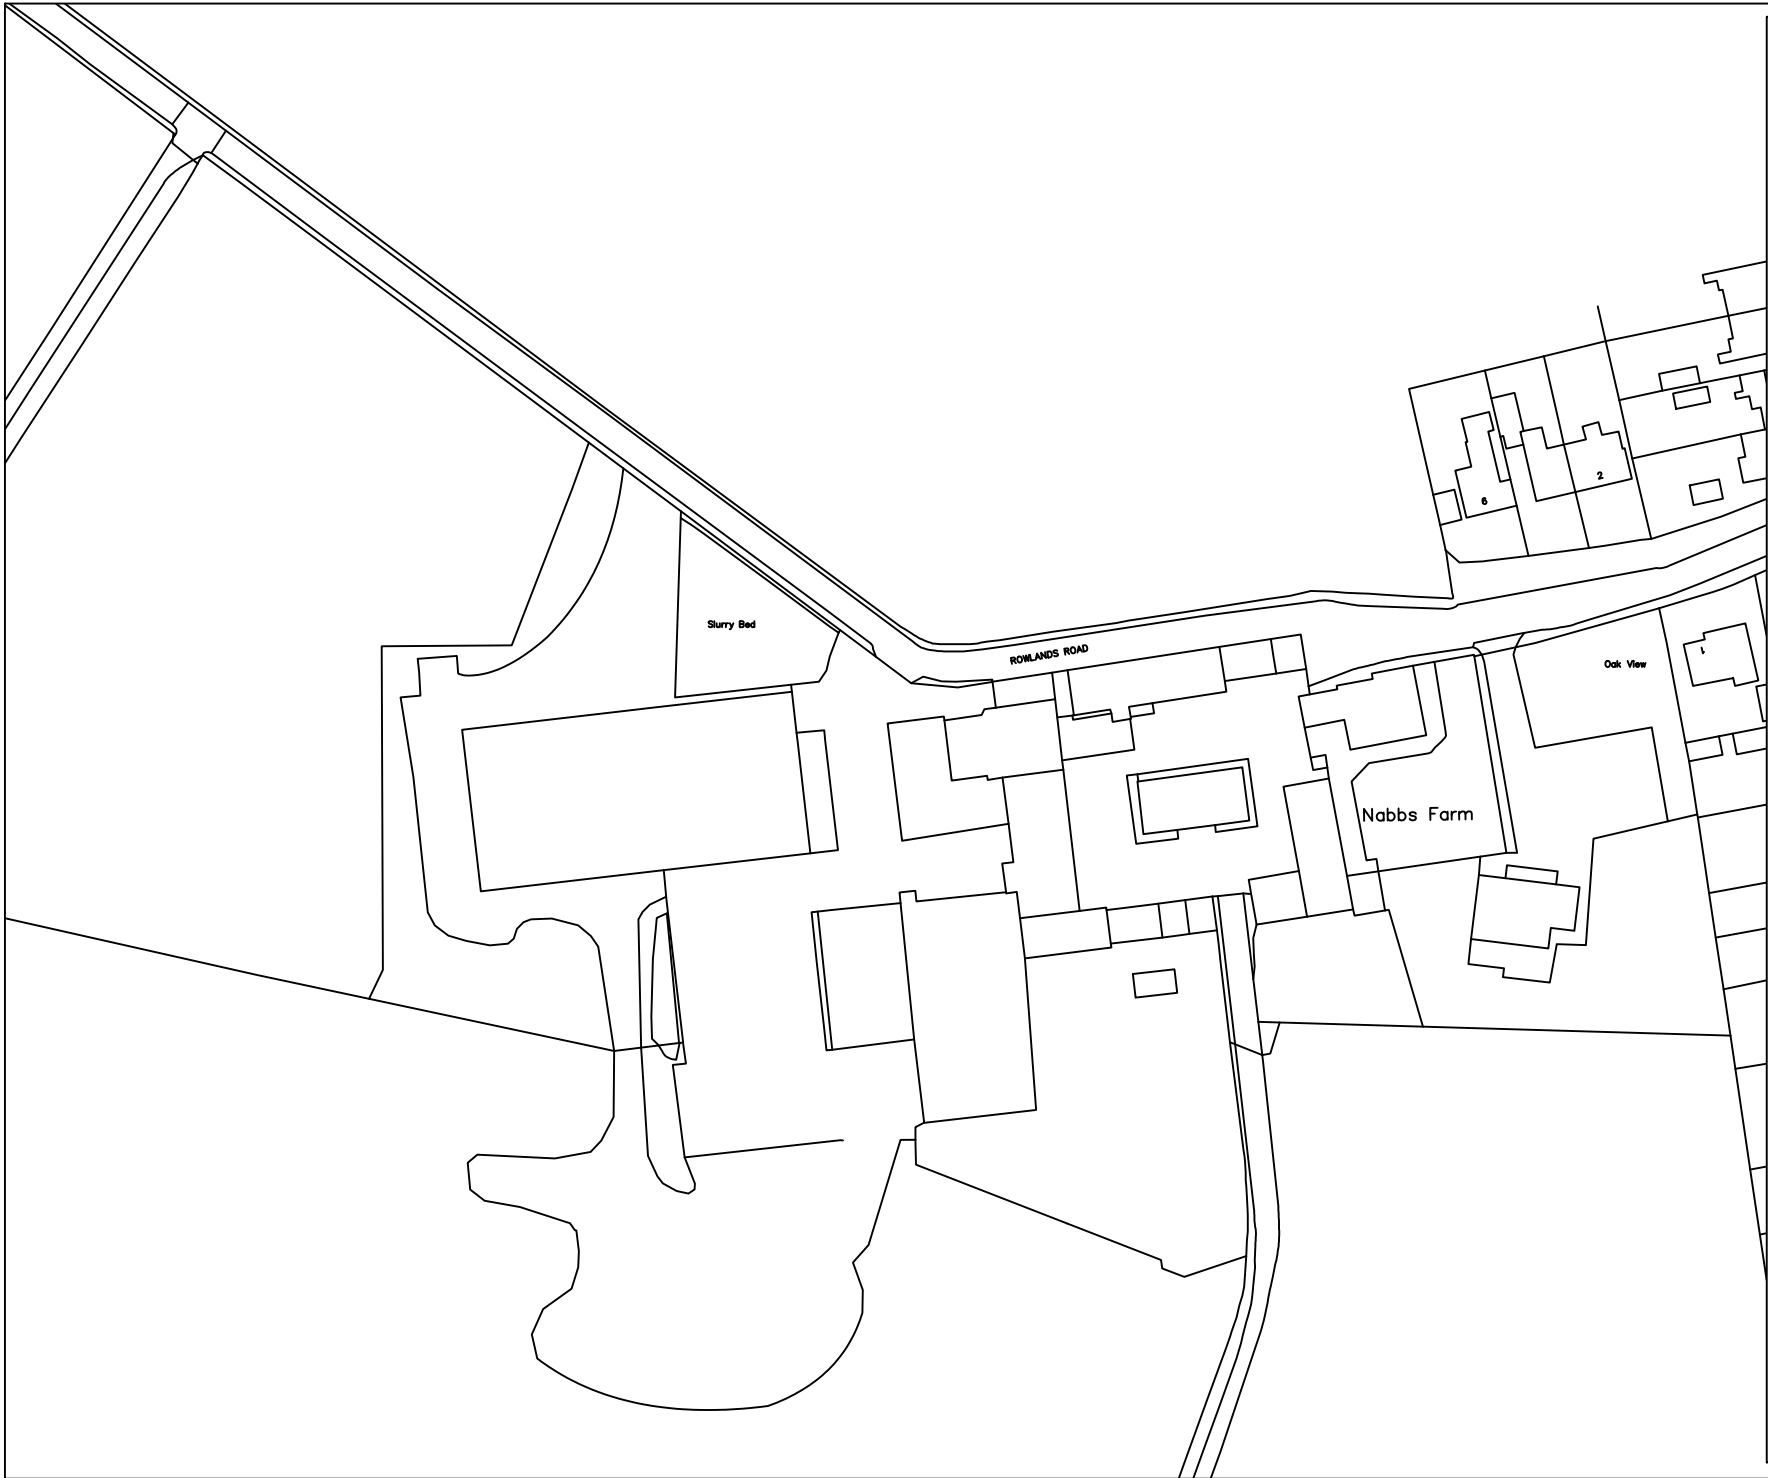

WBW Surveyors Ltd
Skipton Auction Mart
Gargrave Road
Skipton, BD23 1UD

T: 01756 692900
F: 01756 692901
E: info@wbwsurveyors.co.uk



Dwg No.: OT173-5

Revision:

Client: R & G & M Falshaw

Project: Slurry Store

Title: Existing Site Plan

Date: 08 May 2025

Drawn by: O Turvill



Scale 1:1250
Sheet Size A4