



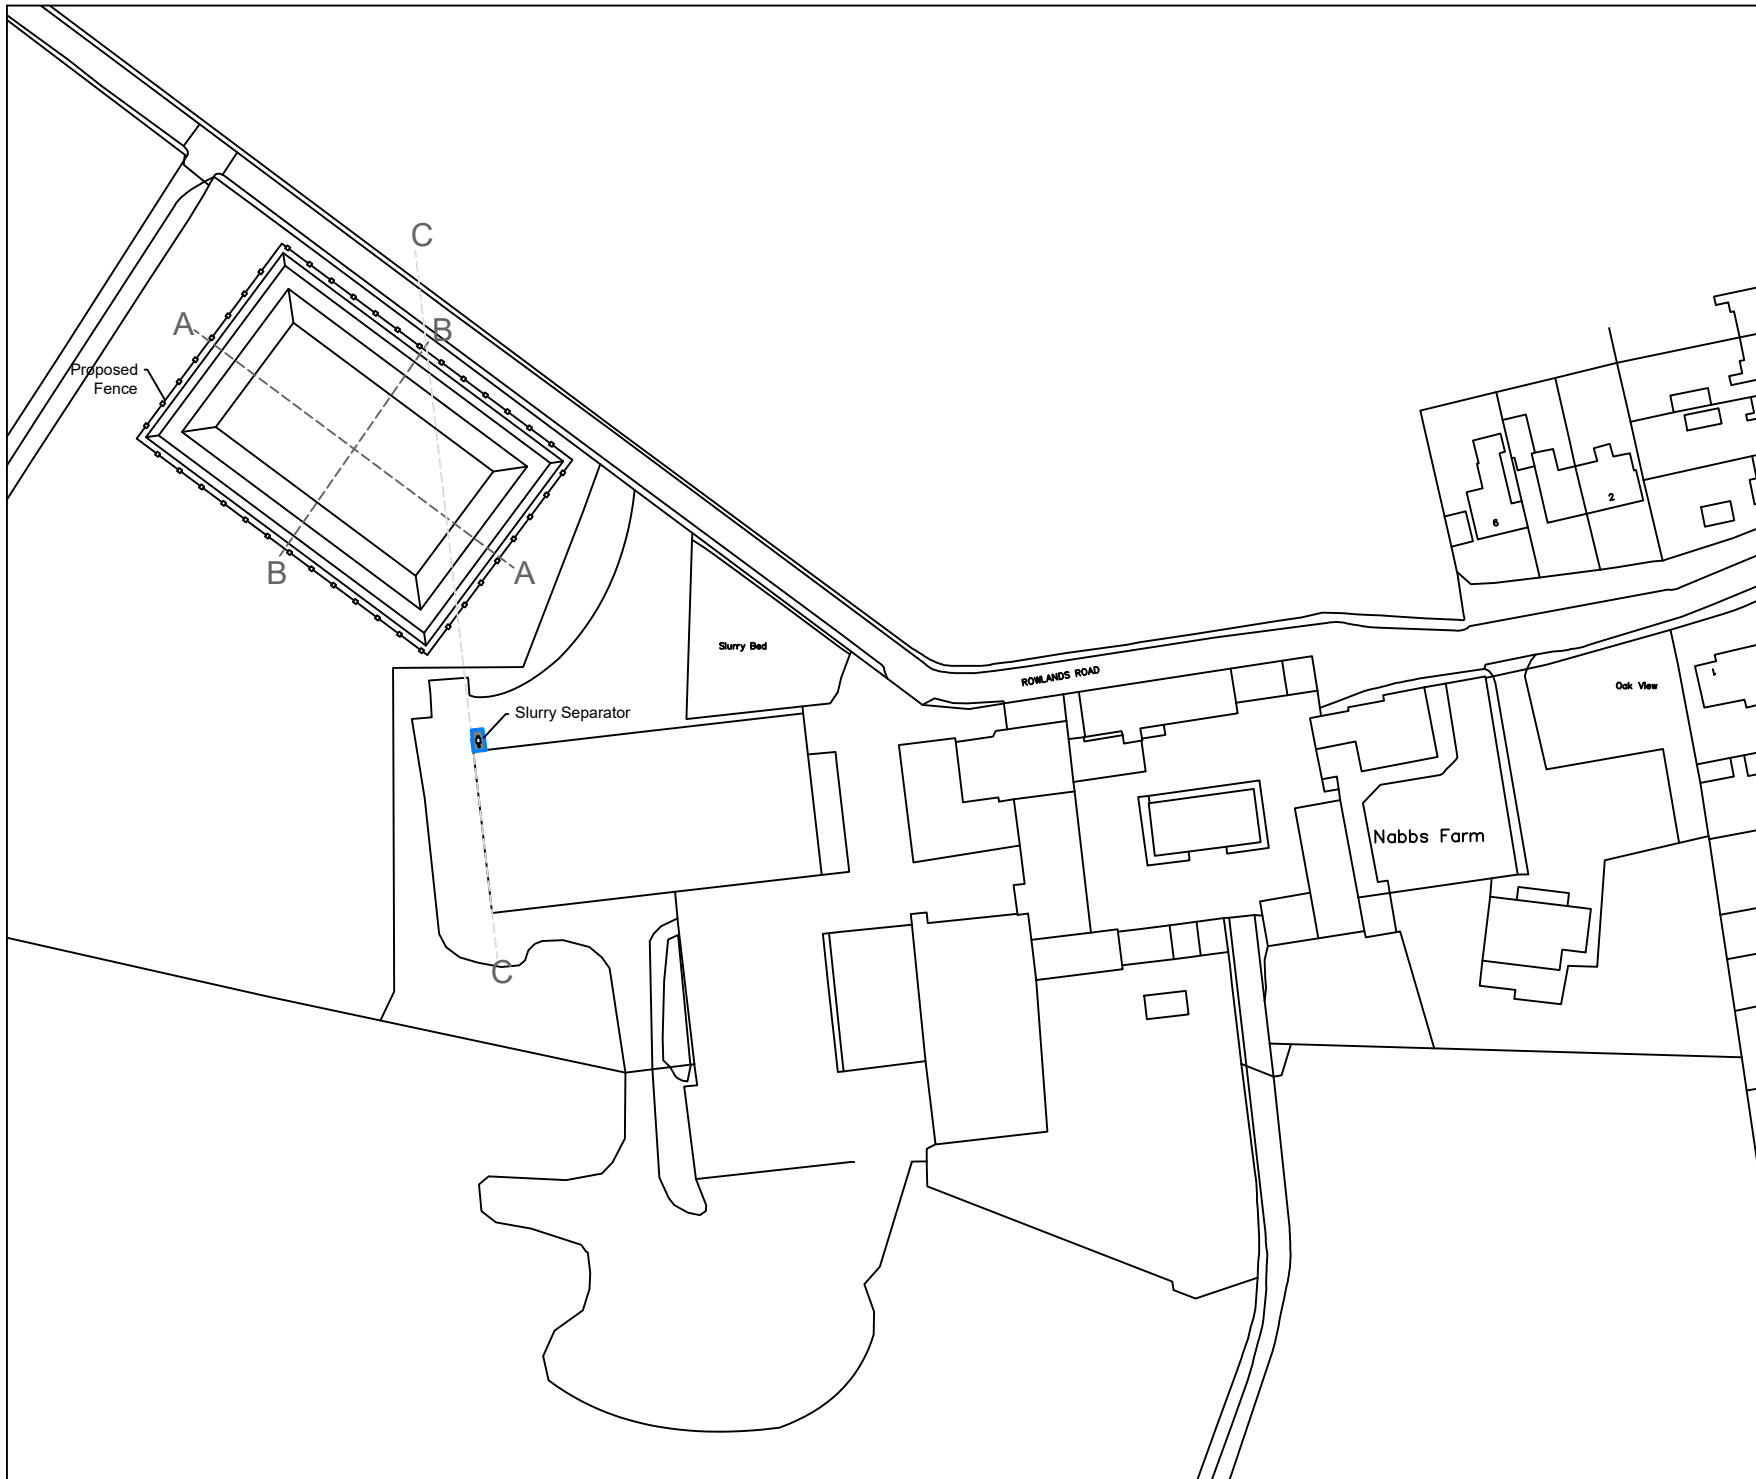

WBW Surveyors Ltd
Skipton Auction Mart
Gargrave Road
Skipton, BD23 1UD

T: 01756 692900
F: 01756 692901
E: info@wbwsurveyors.co.uk

 

Dwg No.: OT173-5

Revision: A

Client: R & G & M Falshaw

Project: Slurry Store

Title: Site Plan

Date: 10 June 2025

Drawn by: O Turvill



Scale 1:1250
Sheet Size A4