




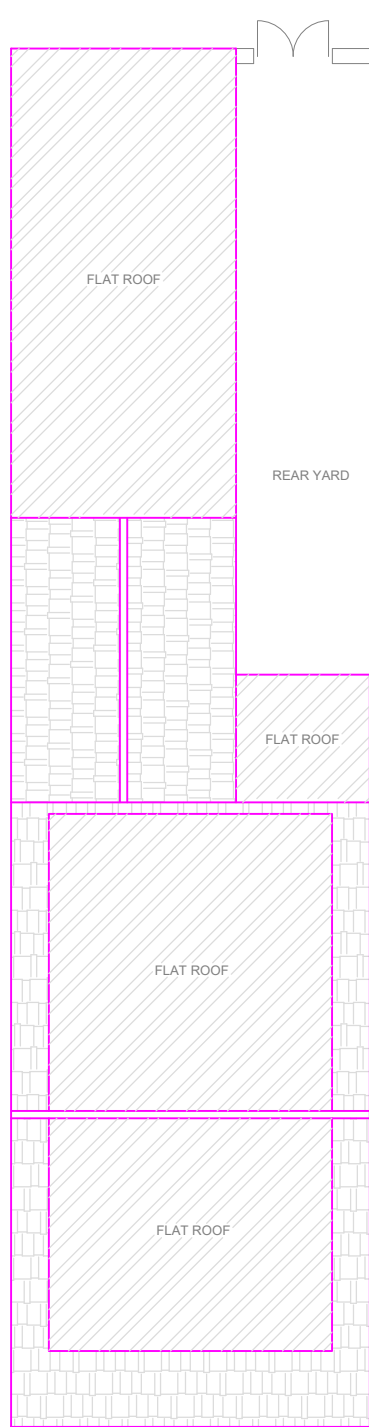


Proposed Site Plan

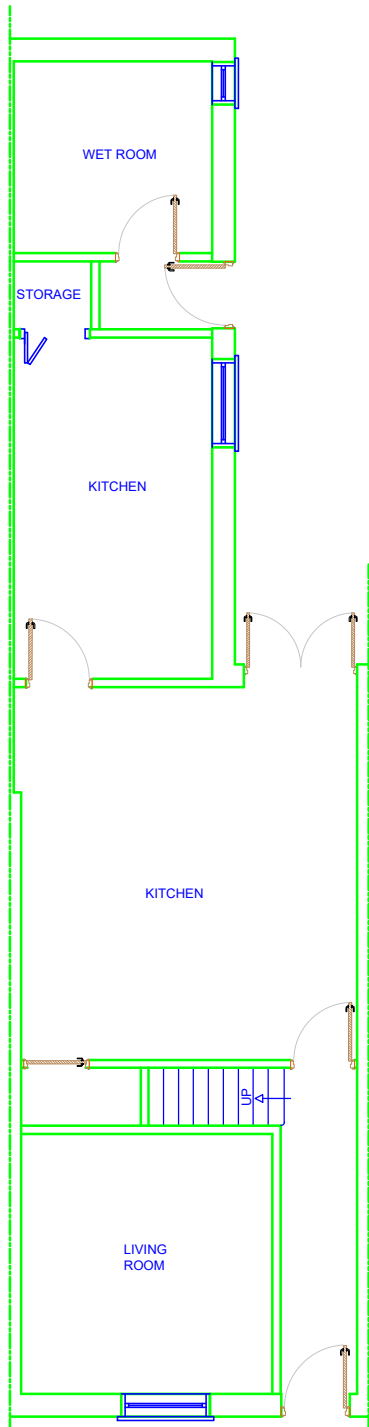


Proposed Ground Floor Plan

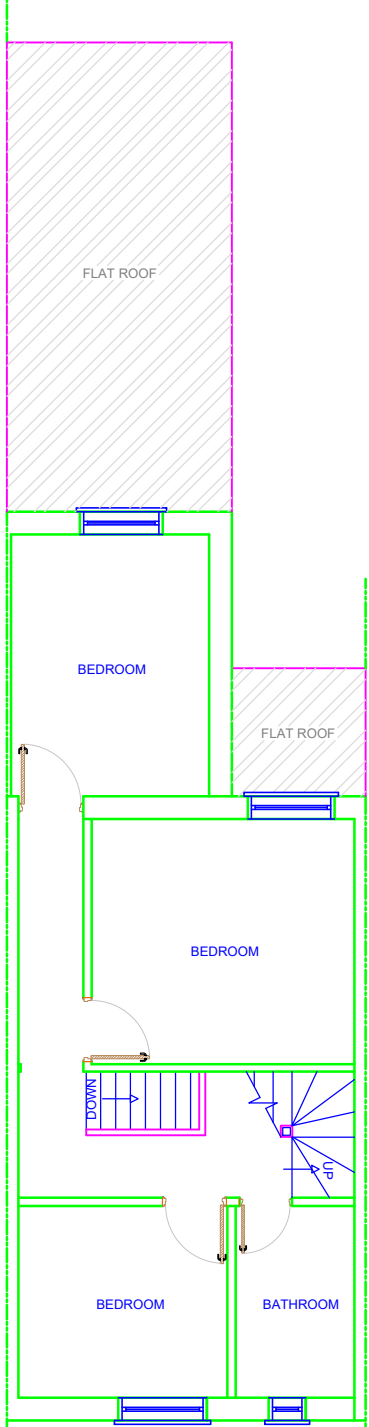


Proposed First Floor Plan

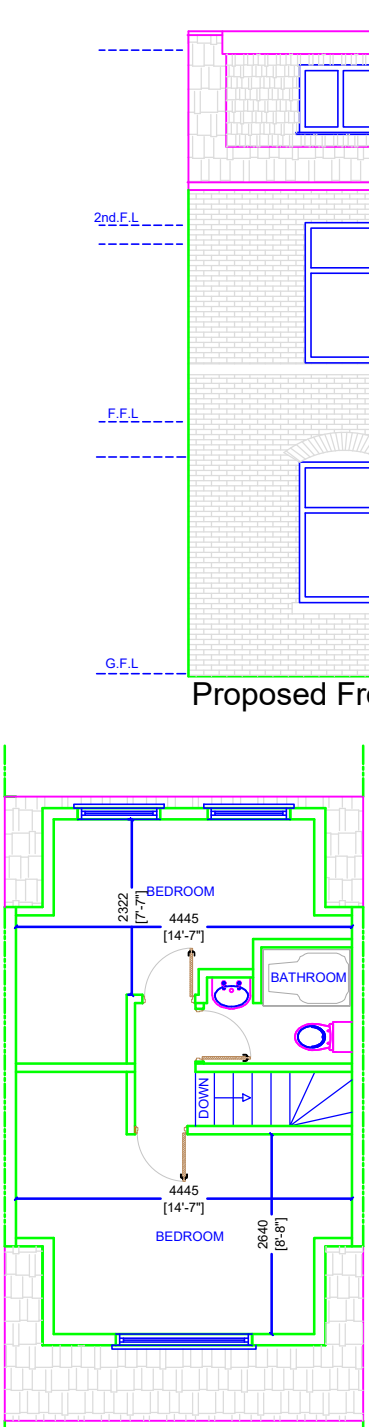


Proposed Second Floor Plan

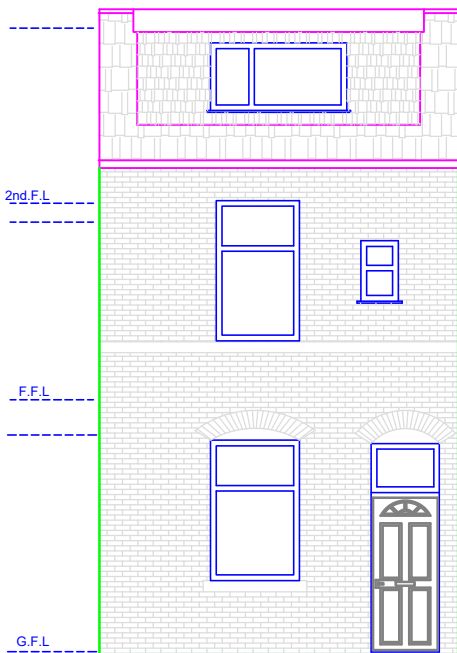

Proposed Front Elevation

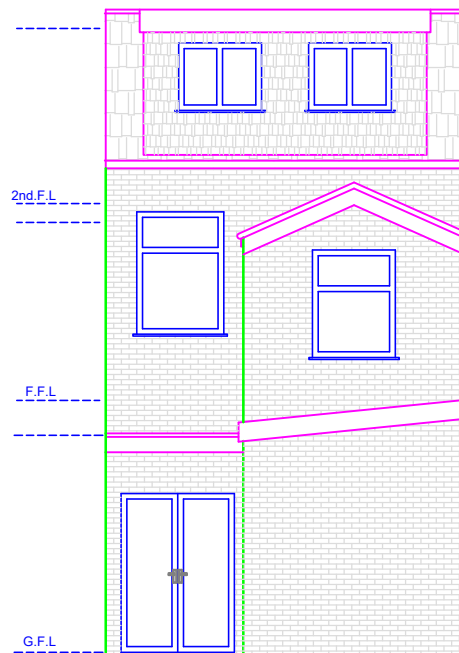




Proposed Rear Elevation

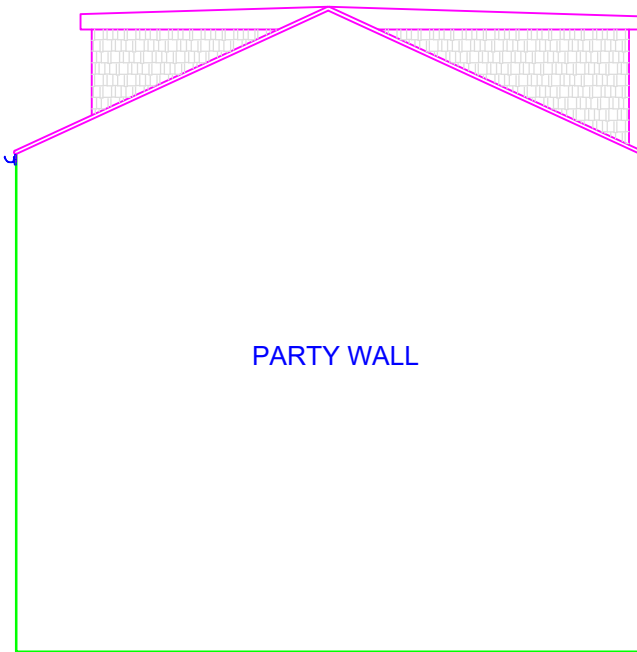

Proposed Side Elevation (North West)



PROPOSED BLOCK PLAN @ Scale: 1: 500

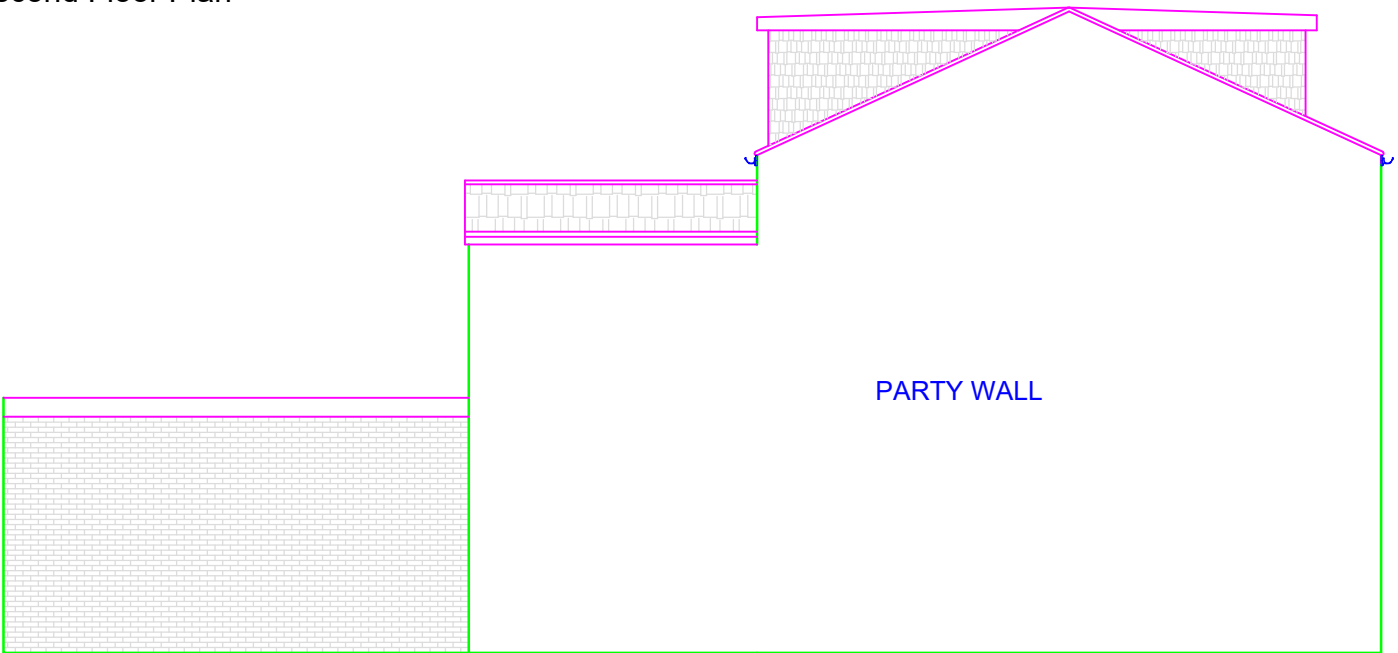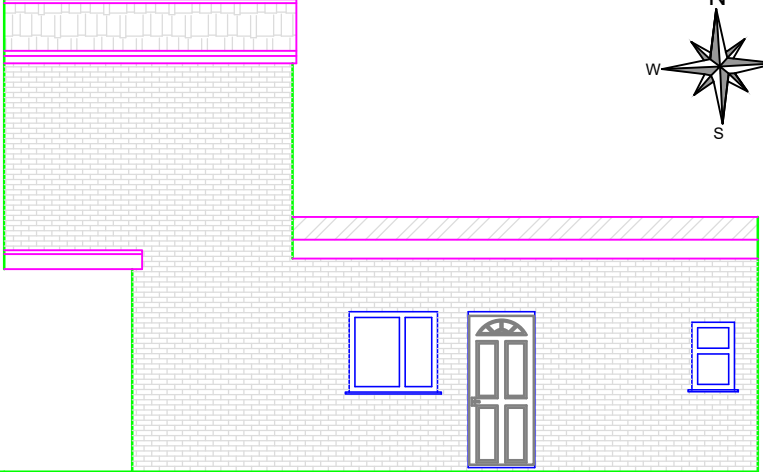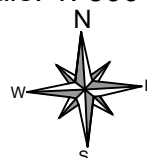

Proposed Side Elevation (South East)

I Planning Services

email: ipsuk@live.co.uk

2A Cook Street,
Bury, Lancashire,
BL9 0RP,
0161 8717405

Proposed Floor plans and Elevations
of 44 Shepherd Street, Bury, BL9 0RT

Scale :1 : 100 on A3

All Dimensions in Meters

Ref:: IPS/R/44/BL90RT

Date : 24/03/2022

SHT 2 of 2

Proposal

This drawing is the property of IPS Architects and copyright is reserved by them.
This drawing is not to be copied or disclosed by or to any unauthorized person without the prior written consent of IPS Architects.

Do not scale from this drawing.

All dimensions are to be checked on site prior to construction, manufacture of any components and ordering of materials and equipment.

Any discrepancies are to be reported to the architects for clarification.

All materials and workmanship to be accordance with the current British Standards and codes of practice.

This drawing is to be read in conjunction with all relevant Architectural Structural Engineers, Mechanical Engineers, Electrical Engineers and Specialists drawings and specifications.