




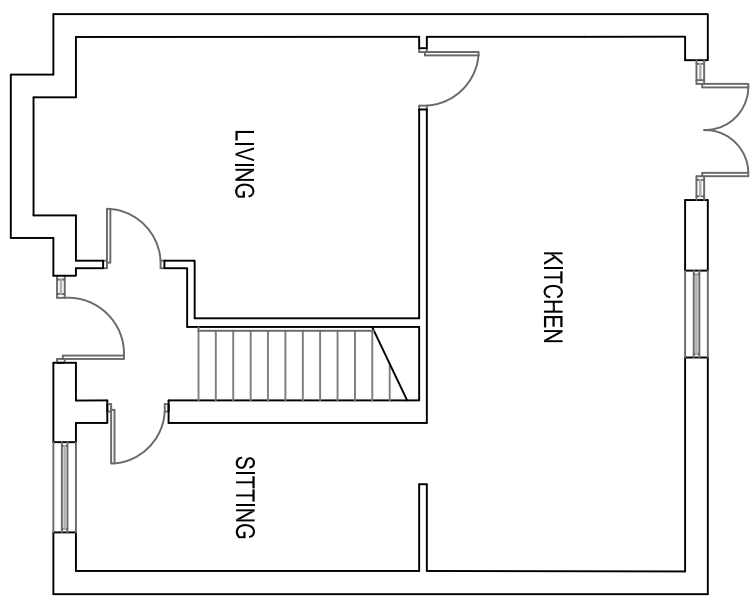


EXISTING GF PLAN 1:100

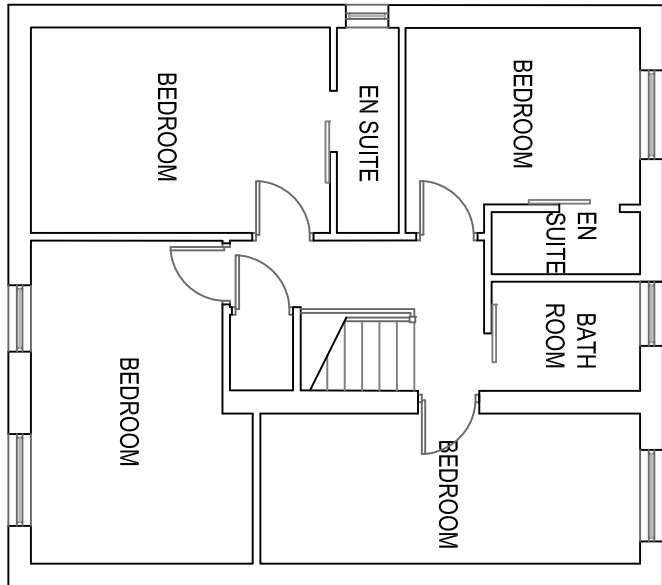


EXISTING FF PLAN 1:100

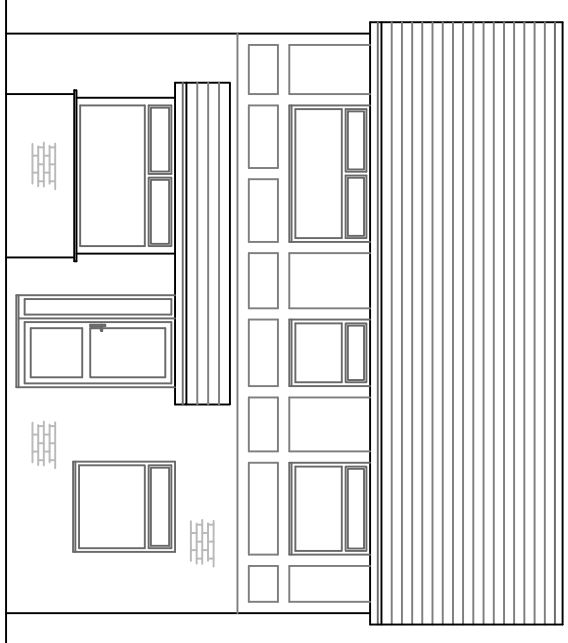


EXISTING FRONT ELEVATION 1:100

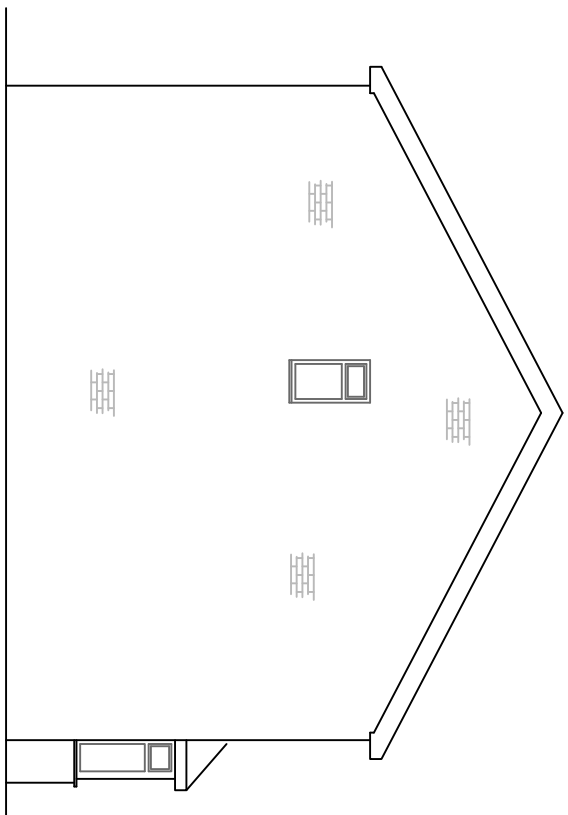


EXISTING SIDE ELEVATION 1:100

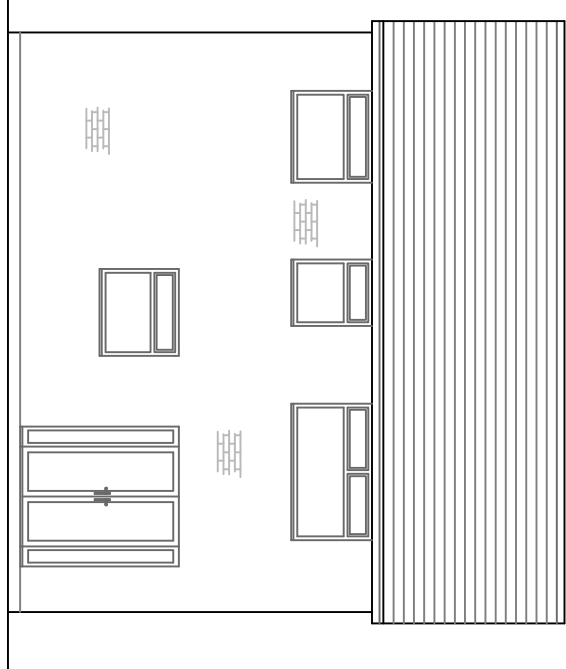


EXISTING REAR ELEVATION 1:100

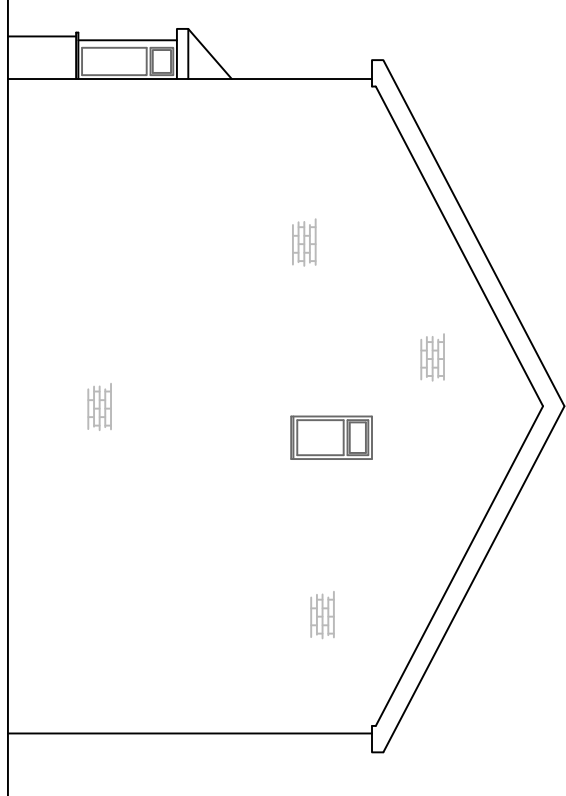


EXISTING SIDE ELEVATION 1:100

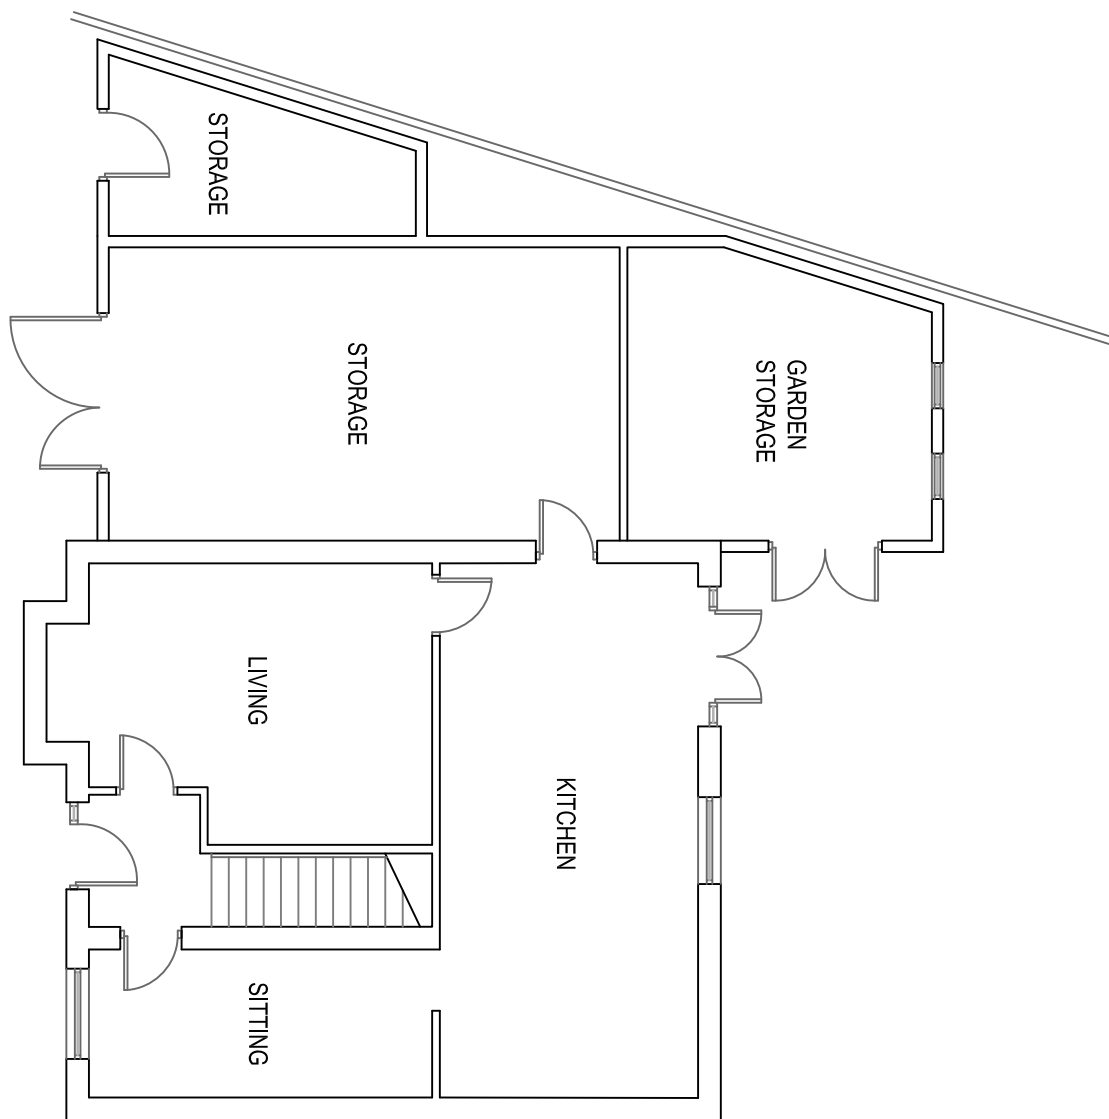


PROPOSED GF PLAN 1:100

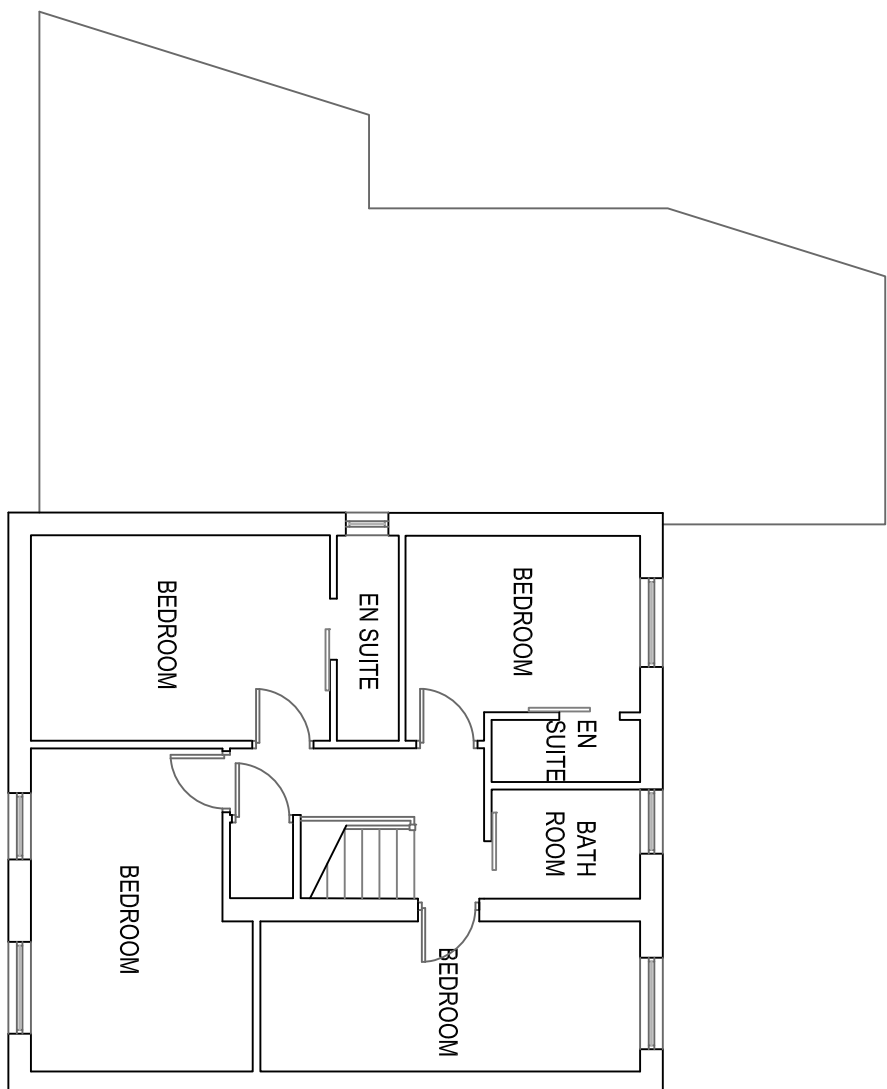


PROPOSED FF PLAN 1:100

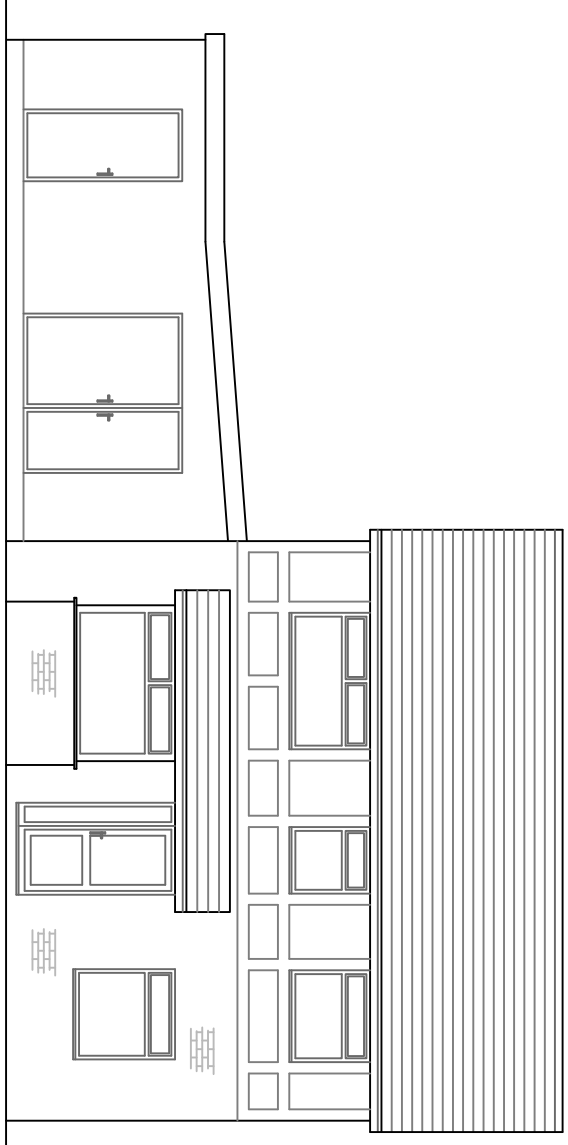


PROPOSED FRONT ELEVATION 1:100

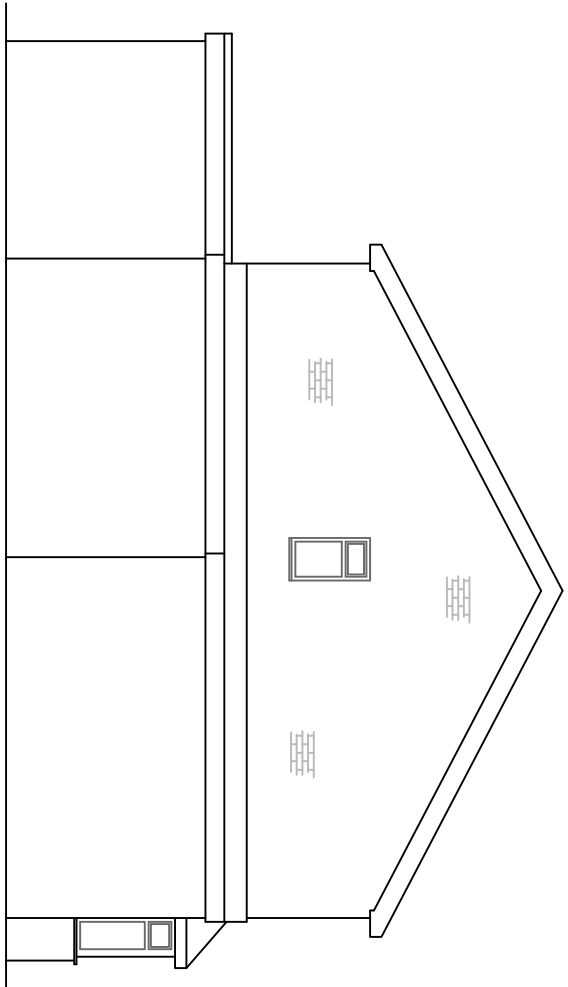


PROPOSED SIDE ELEVATION 1:100

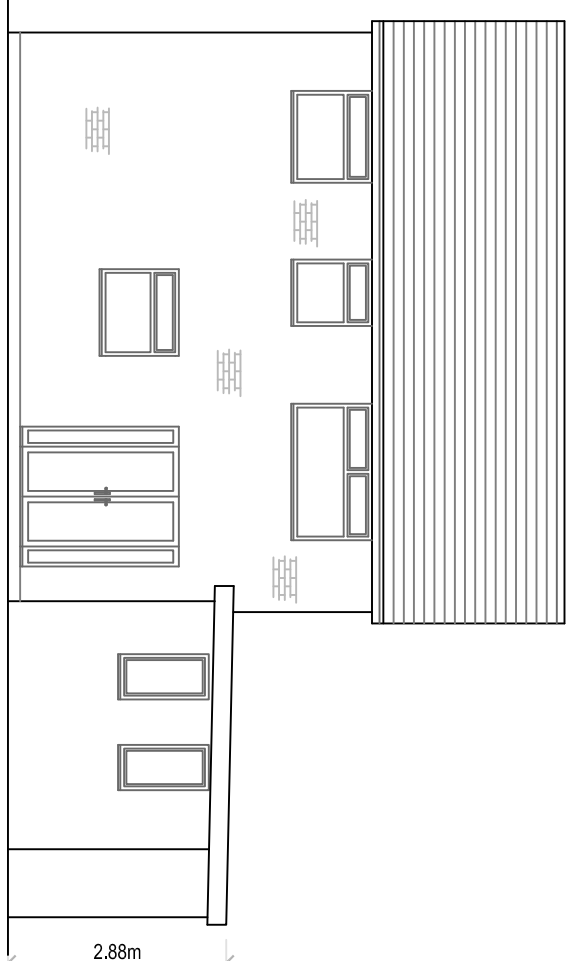


PROPOSED REAR ELEVATION 1:100

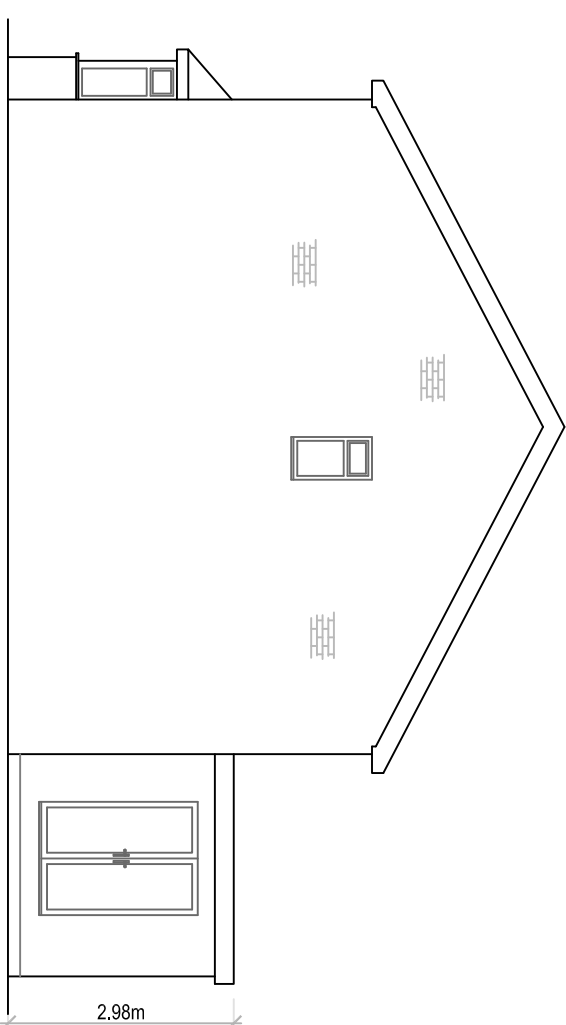



PROPOSED SIDE ELEVATION 1:100

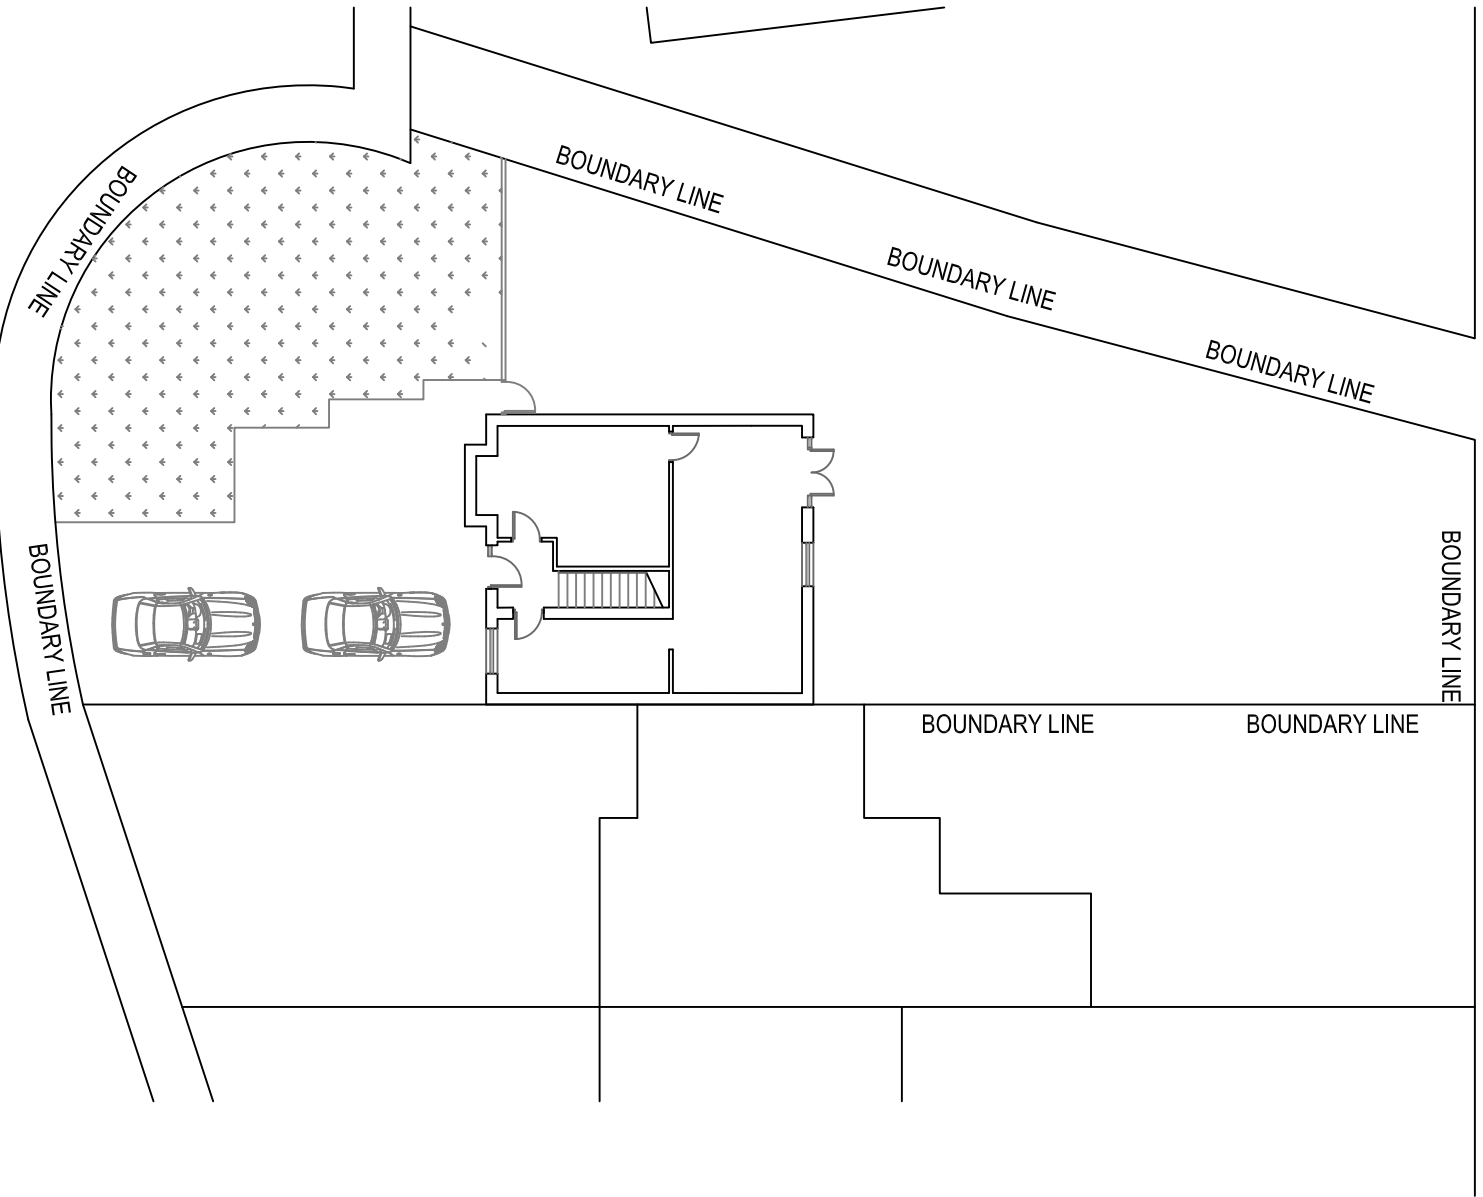

EXISTING SITE PLAN 1:200

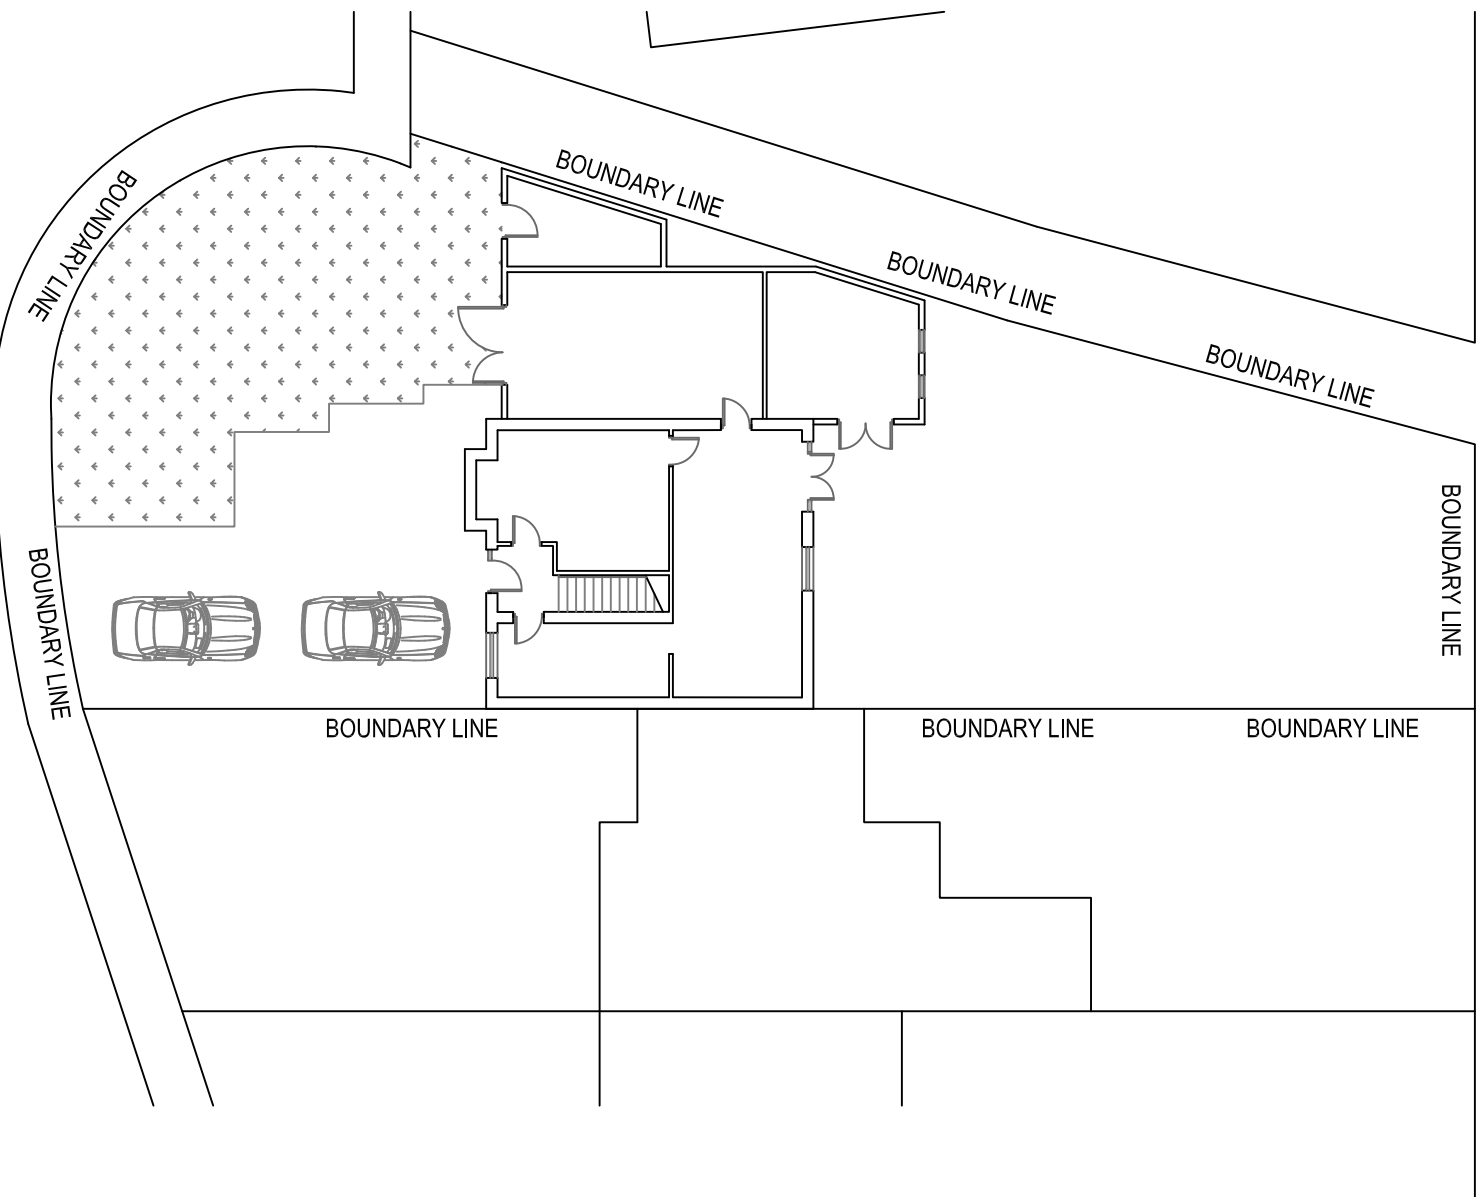

PROPOSED SITE PLAN 1:200

 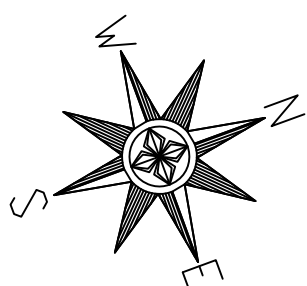

REV / A General amendments

36 Station Road
Radcliffe
M26 3TP

Existing & Proposed Plans
and Elevations

Drawn: CDW
Scale: 1:100 & 1:200 @ A1
Date: October 2024

2880_RAD_03_Build_Peeps_Rev_A

CDWP
CD Wilkinson Plans

tel: 07967 522401 email: chris@cdwilkinsonplans.co.uk
5 Highmeadow, Manchester, M26 1YN