


THE BUILDER MUST CHECK THE SITE AND THE APPROVED DRAWINGS BEFORE COMMENCING THE WORKS AND MUST TAKE ANY WORKING MEASUREMENTS AS NECESSARY. ANY DISCREPANCY IN THE DRAWING MUST BE REPORTED TO THE CLIENT .

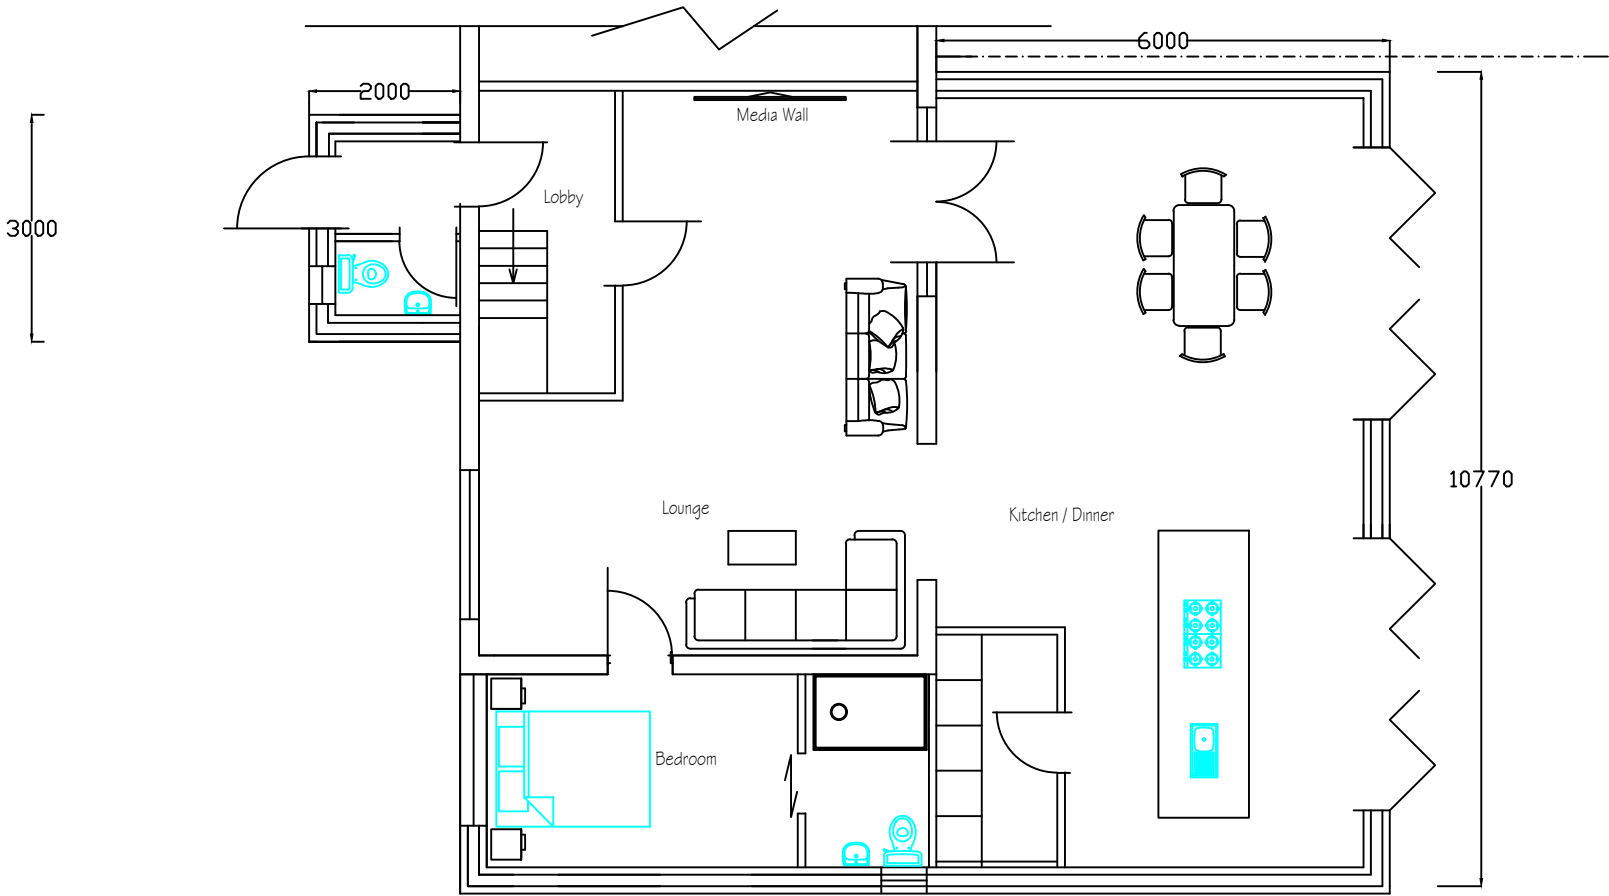

Date	Rev	Description	
04.11.25	B	Planning	
6.11.25	C	Planning	
H S H Engineering Design Services Ltd 428 Cheetham Hill Road Cheetham Manchester M8 9LE, UK 01617956385,07940197 333			
project title	Proposed ground floor extension at the rear of the building, to create habitable rooms.		
client	Mr Ahmed Darwich		
dwg. title	Proposed Ground Floor Plan		
dwg. no.	sheet no.	scale.	job no.
04C		1:100 ● A3	
32 Parrenthorn Road Prestwich M25 2RL			
drawn by.	checked by.	approved by.	date
TZ		-	Feb 2025