


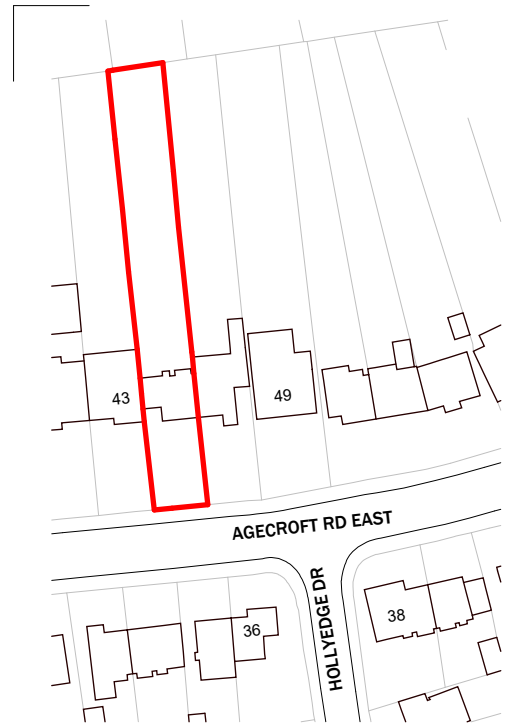


# 1 Location Plan

1:1250


Mapping contents Crown  
copyright database rights 2025  
Ordnance Survey 100035207.

Red line denotes property boundary

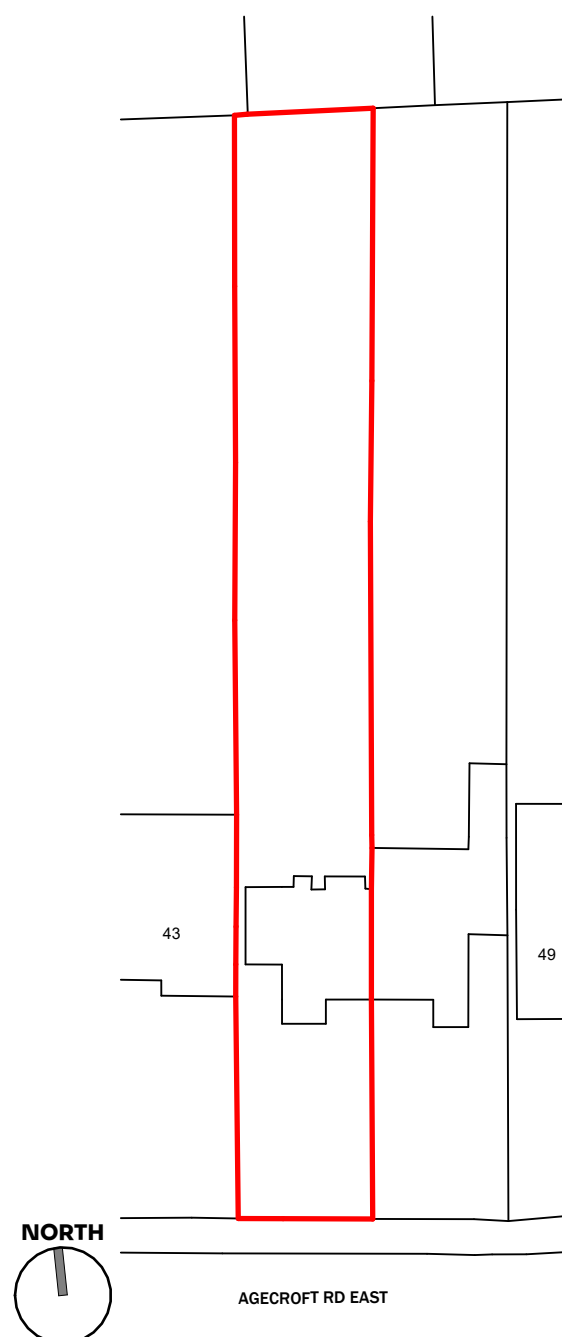


## 2 Site Plan Existing

1:500

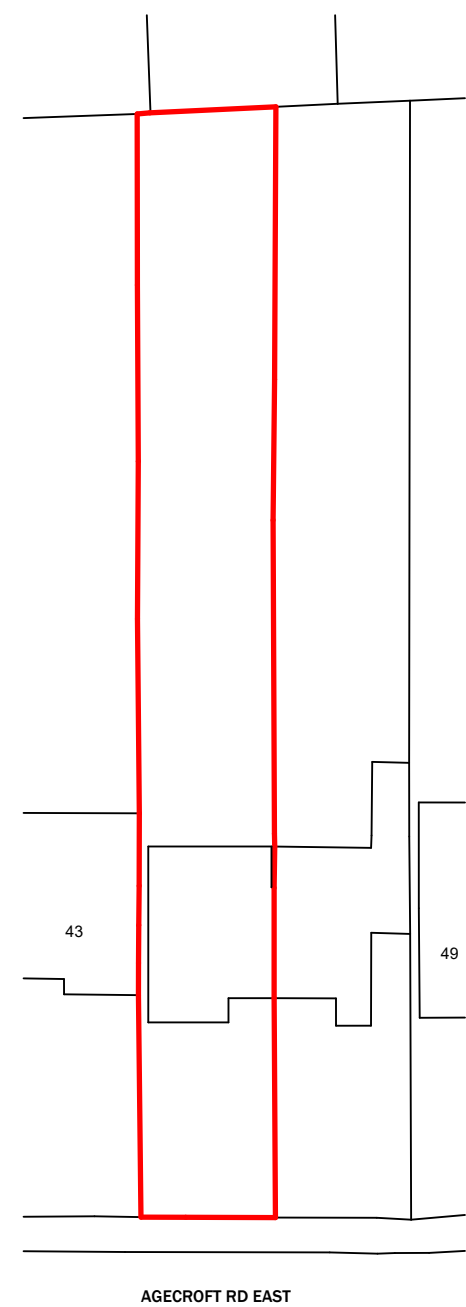


## 3 Site Plan Proposed

1:500

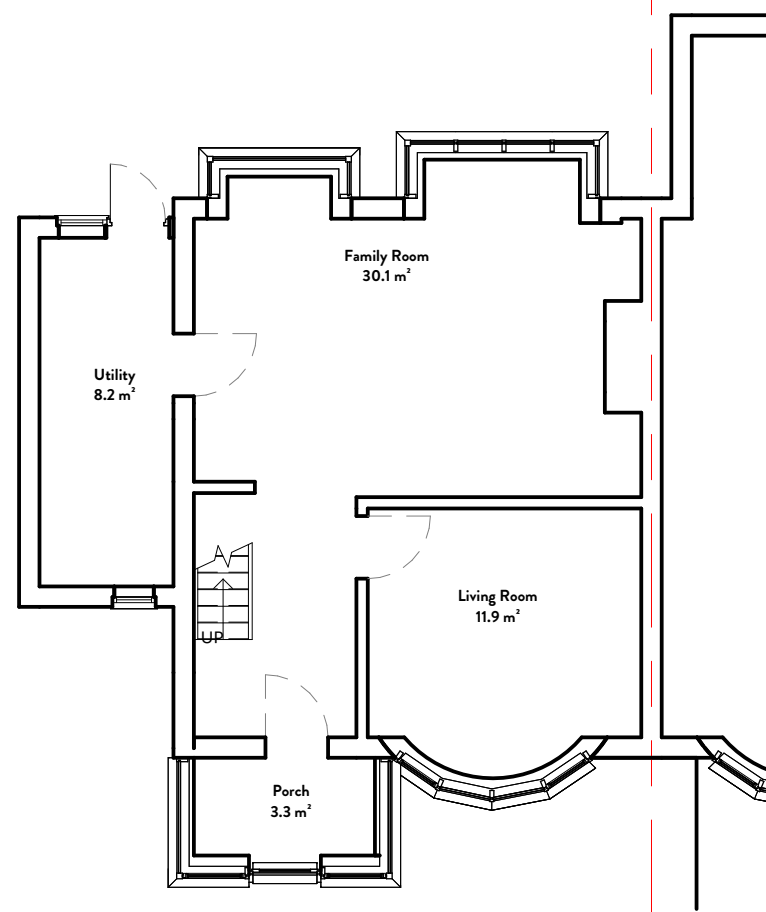


## 4 Ground Floor Existing

1:100

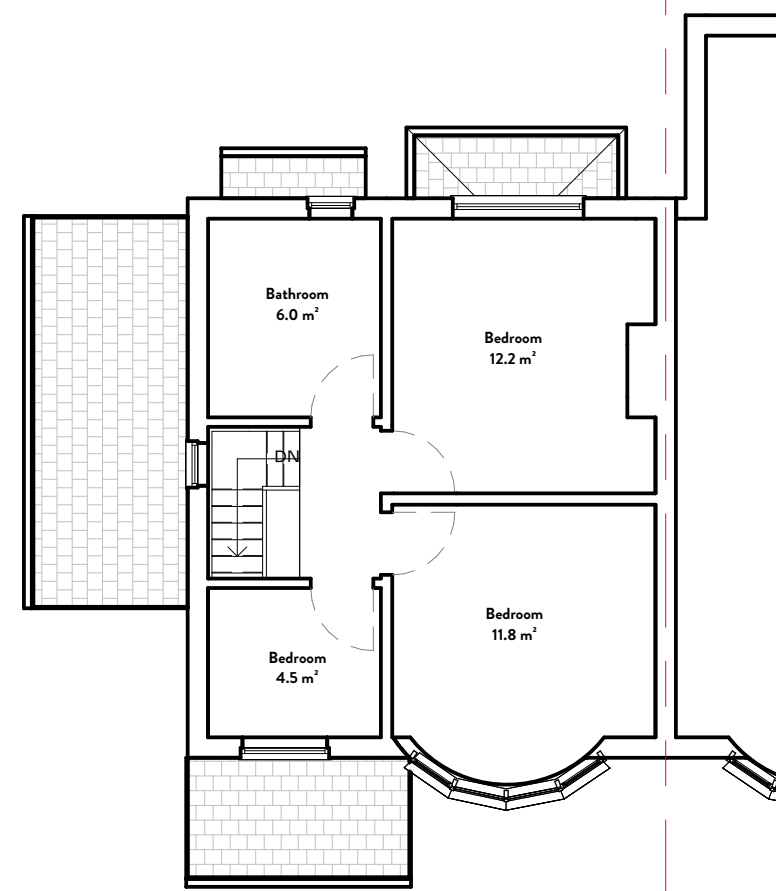


## 5 First Floor Existing

1:100

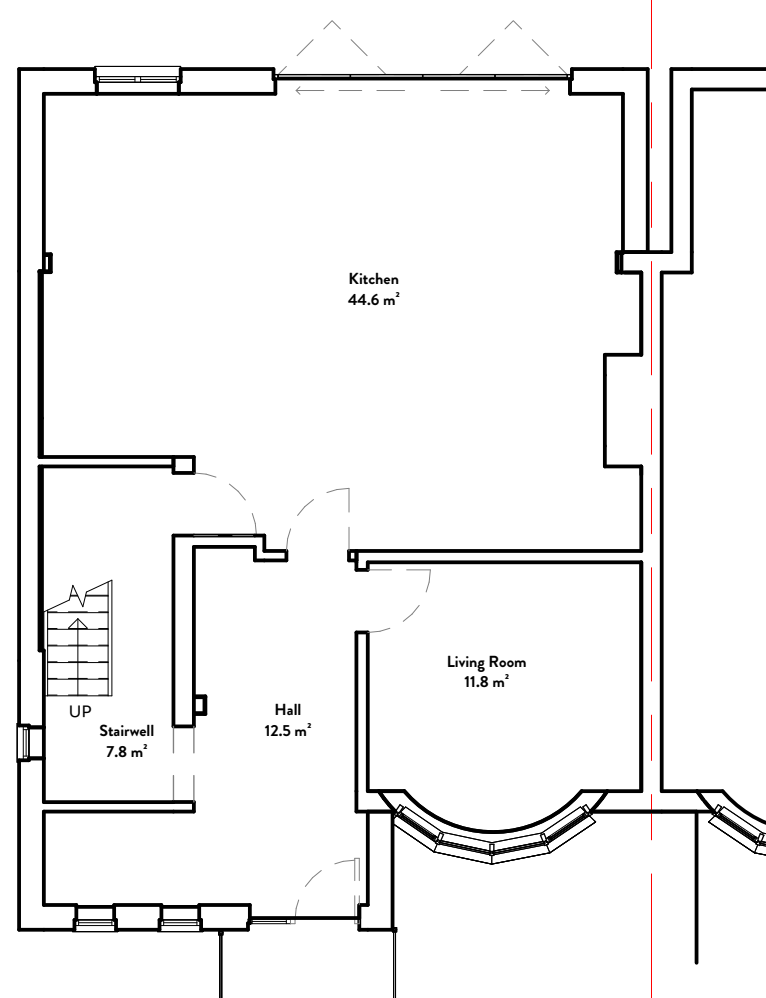


## 7 Ground Floor Proposed

1:100

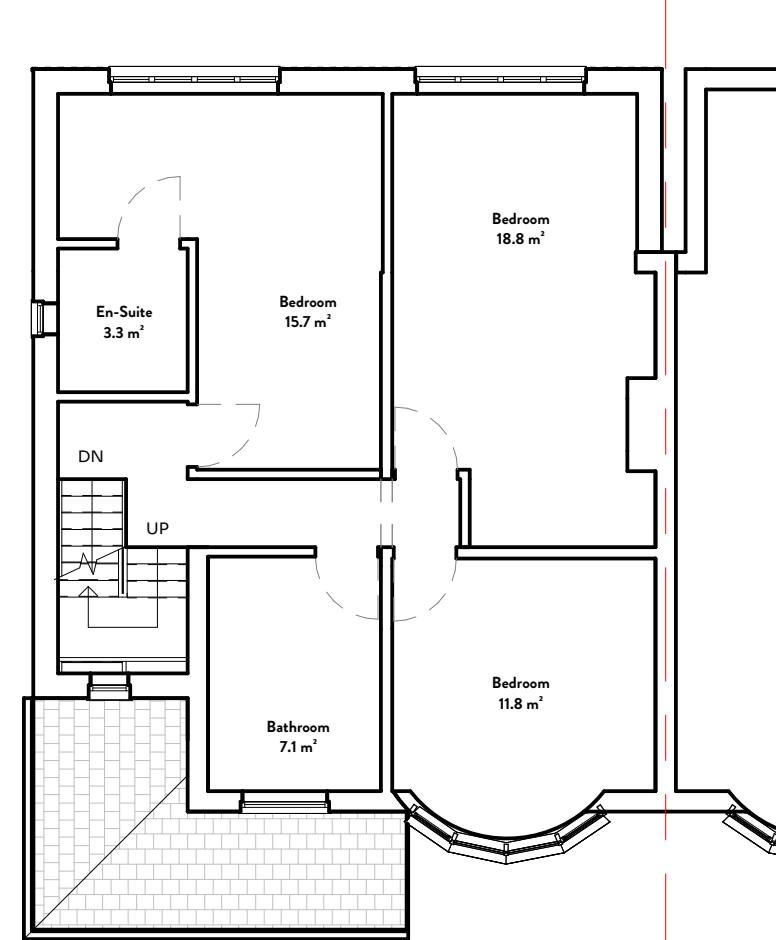


## 8 First Floor Proposed

1:100

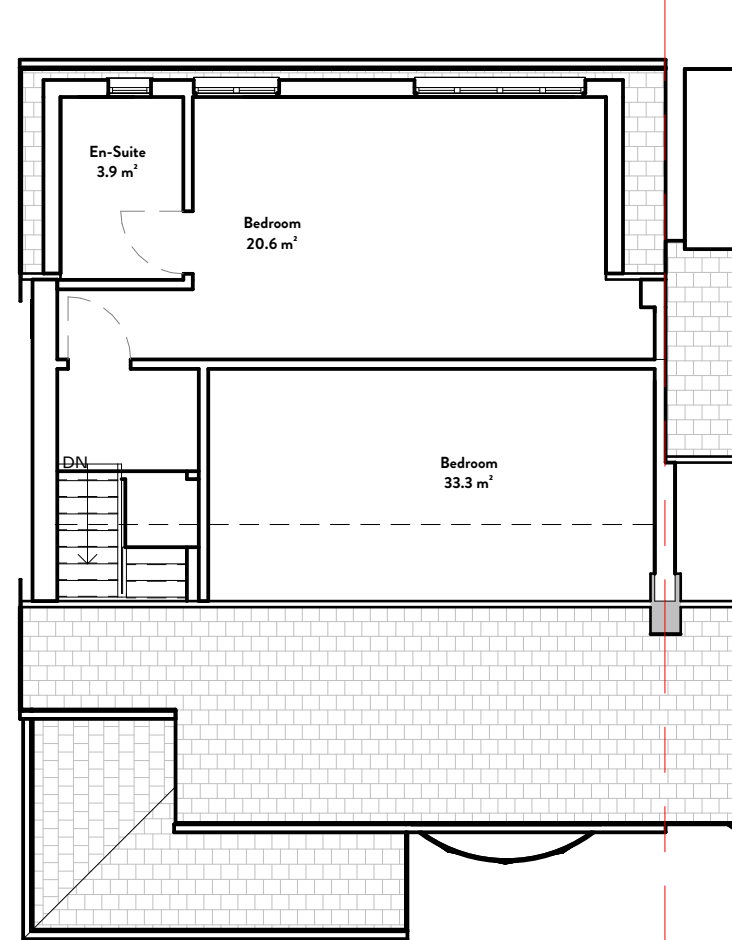


## 18 Loft Floor Proposed

1:100

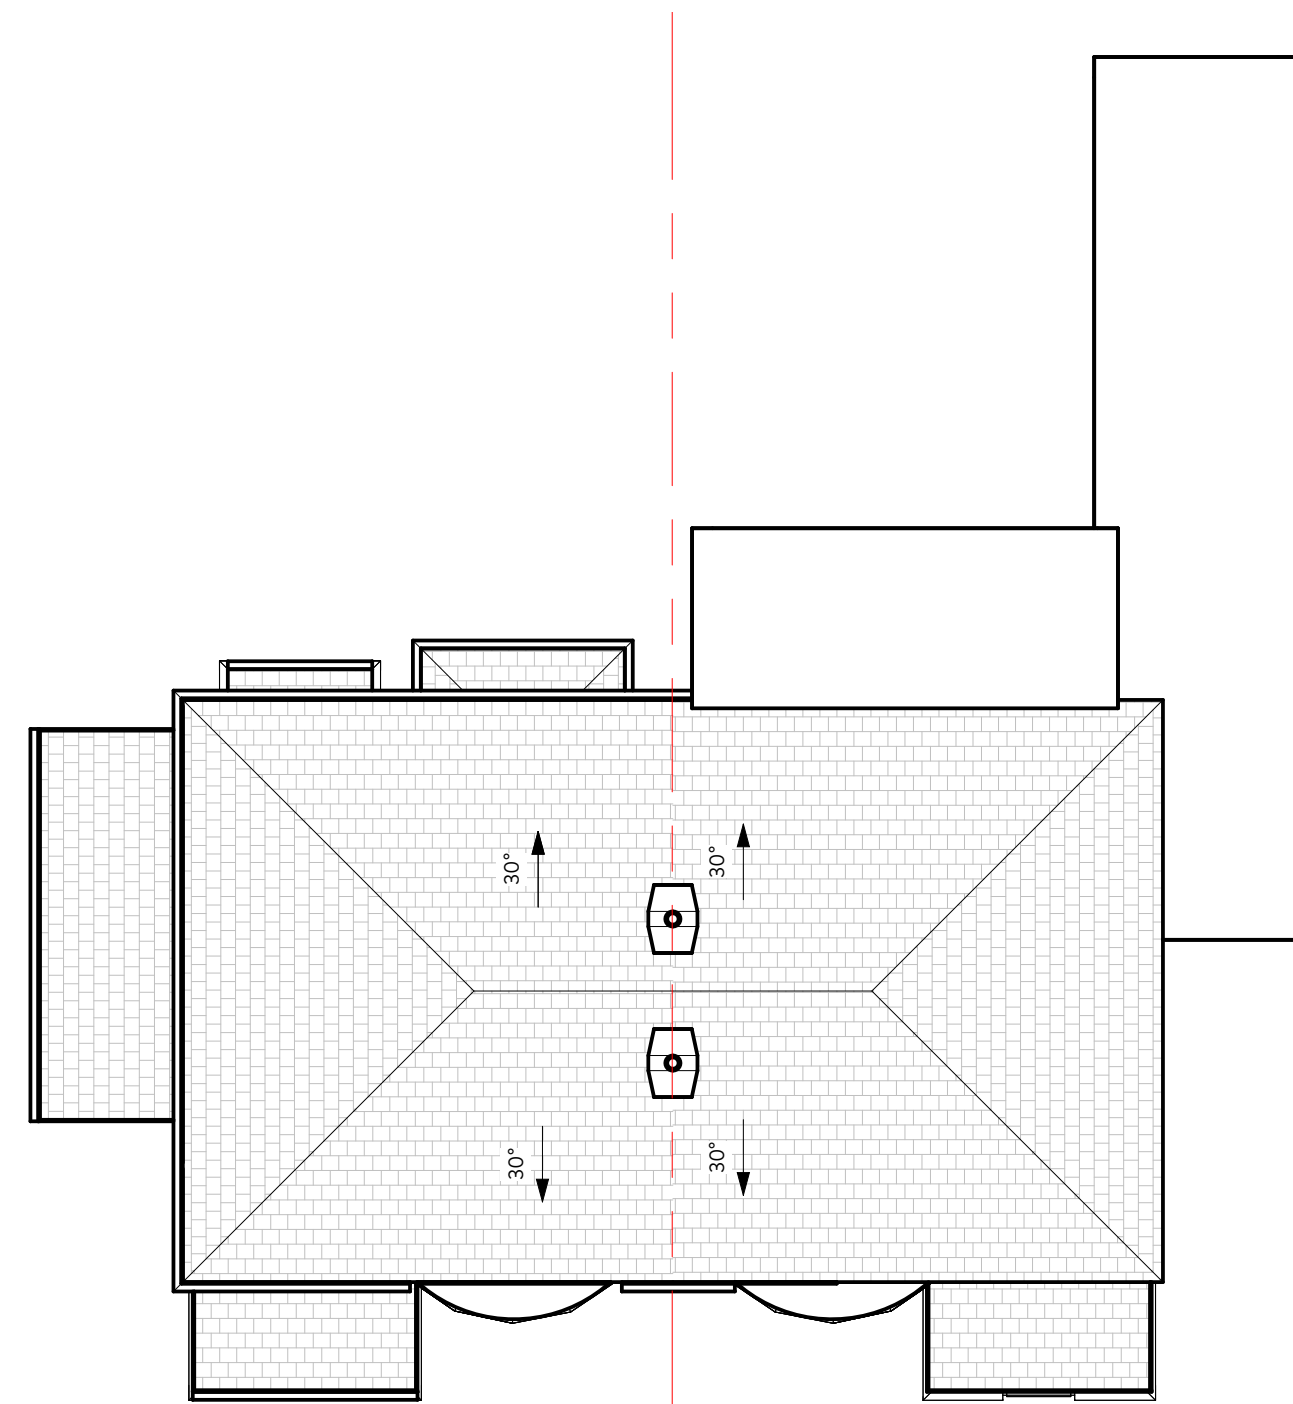

## 6 Roof Plan Existing

1:100

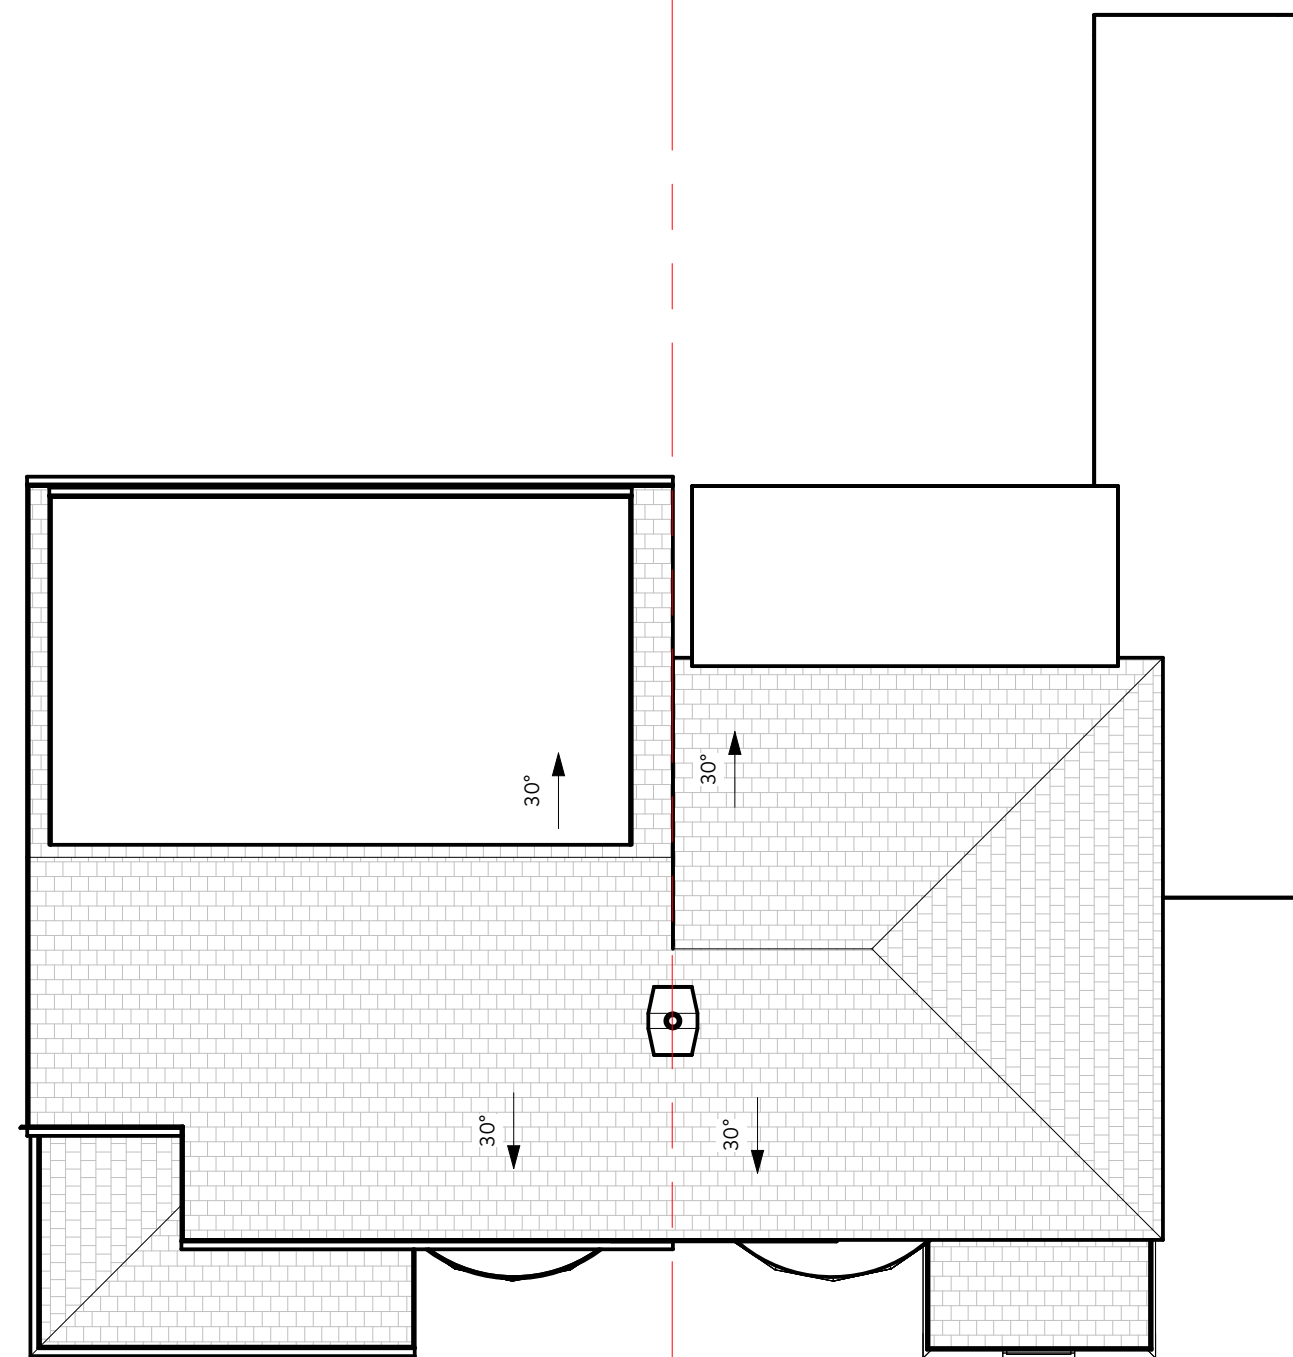

## 9 Roof Plan Proposed

1:100

1 0 1 2 3 4 5  
SCALE 1: 100 m

5 0 5 10 15 20 25  
SCALE 1: 500 m

10 0 10 20 30 40 50  
SCALE 1: 1250 m

|   |         |                                                                                       |      |
|---|---------|---------------------------------------------------------------------------------------|------|
| PL1 Issued for Planning   |         | 10 08 26                                                                              |      |
| REV   | Details | By                                                                                    | Date |
| Stamp:   |         |                                                                                       |      |
| ISSUED FOR PLANNING   |         |                                                                                       |      |
| Project No:   |         |                                                                                       |      |
| JC243   |         |                                                                                       |      |
| Project:   |         |                                                                                       |      |
| No. 45 AGECROFT RD EAST   |         |                                                                                       |      |
| Drawing No:   |         | Revision:                                                                             |      |
| 1000   |         | PL1                                                                                   |      |
| Title:   |         |                                                                                       |      |
| EXISTING AND PROPOSED PLANS   |         |                                                                                       |      |
| Project Address:   |         |                                                                                       |      |
| 45 Agecroft Rd E, Prestwich, Manchester M25 9RQ   |         |                                                                                       |      |
| Scale on A1:   |         | Checked by:                                                                           |      |
| As indicated   |         | JC                                                                                    |      |
|   |         |  |      |
| +44161 222 2036   |         | +44161 222 2036                                                                       |      |
| To be read with JCD specification and all relevant documents. Check all dimensions on site, report discrepancies before starting work. No liability accepted for unauthorised changes or works. This drawing is confidential, do not copy or share without written permission. Property of JCD Design Group Ltd, return on request. © JCD Design Group Ltd |         |                                                                                       |      |