



NOTES

1.
- Contractors must check all dimensions on site. Only figured dimensions are to be worked from. Discrepancies must be reported to the Architect or Engineer before proceeding.
© This drawing is copyright.
2.
- Direct scaling off the drawing is permissible for planning purposes only.

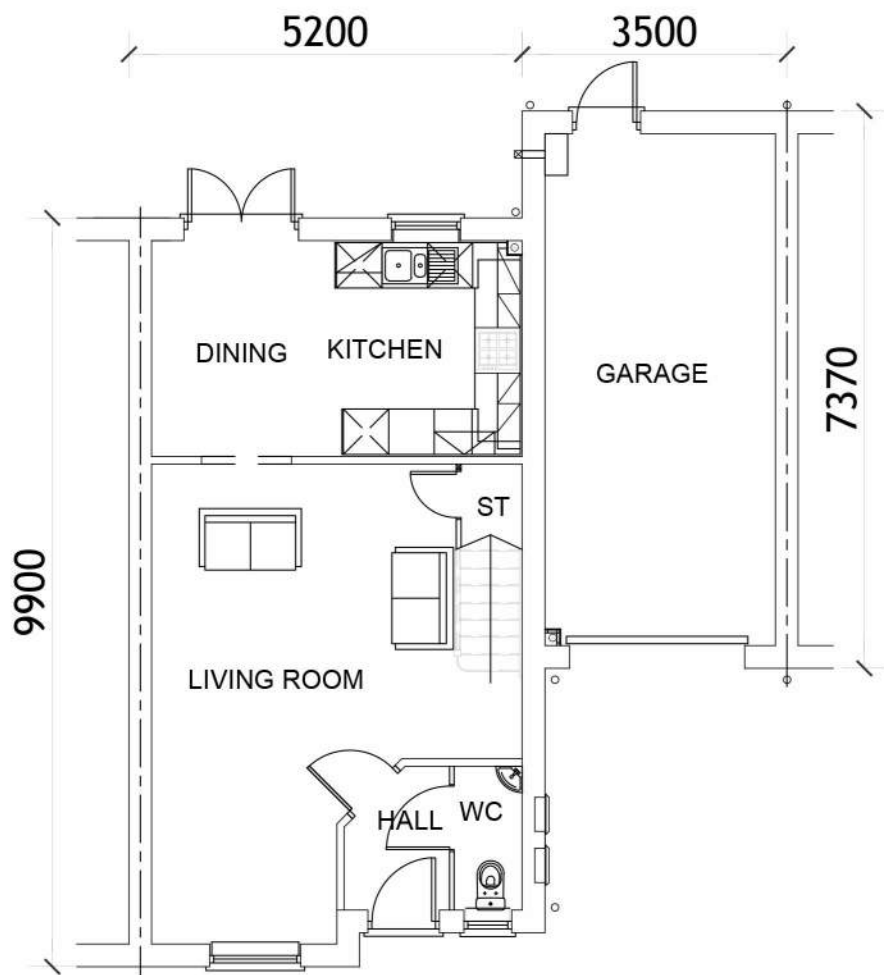

GROUND FLOOR PLAN

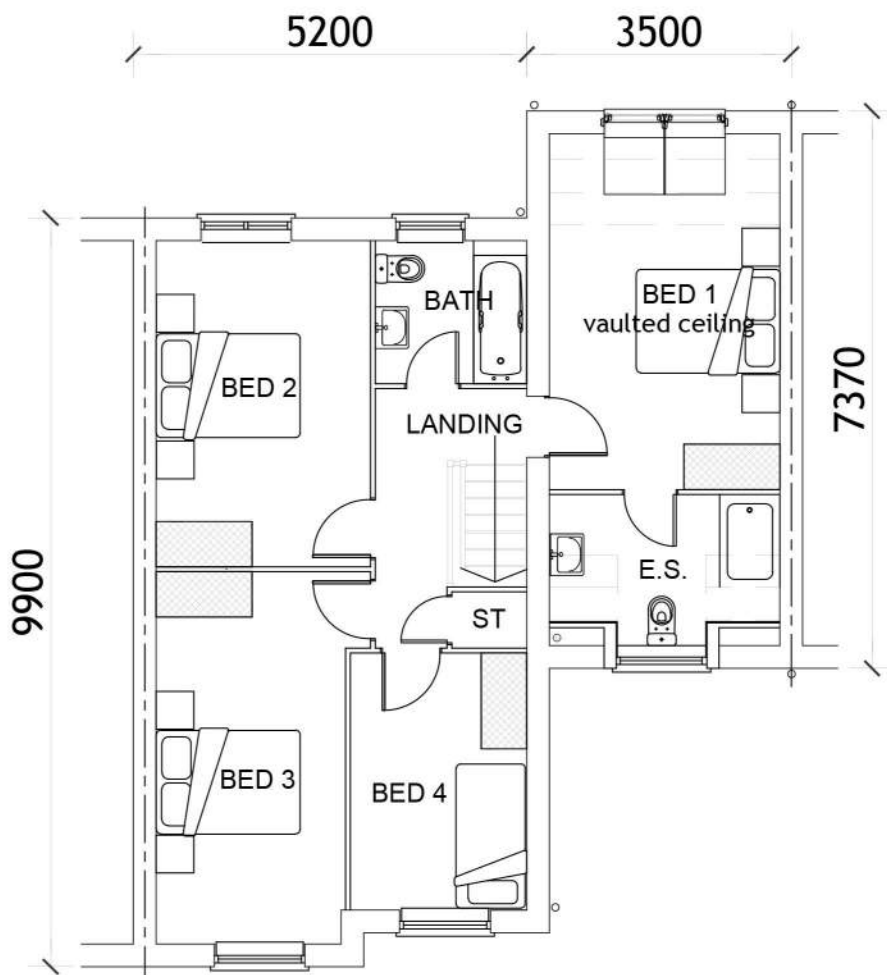

FIRST FLOOR LAYOUT

REV	DESCRIPTION	DRN	CHD	DATE	
☒	PRELIMINARY	☐	INFORMATION	☐	TENDER
☐	CONSTRUCTION	☐	AS BUILT		
SCALE	1:100 @ A3	DATE	NOV 2022		
DRAWN	JPG	CHK	CM		
DRAWING NO.	17194 126	REV			
TITLE	FORMER EAST LANCS PAPERMILL RADCLIFFE, BURY				
DETAILS	HT114 TIMPERLEY PLUS FLOOR PLANS				

 **Woods Hardwick**
Architecture | Engineering | Planning | Surveying

BEDFORD : HEAD OFFICE
15-17 Goldington Road
Bedford MK40 3NH
T: +44 (0) 1234 268862

BIRMINGHAM
Fort Dunlop, Fort Parkway
Birmingham B24 9FE
T: +44 (0) 121 6297784

ONLINE: mail@woodshardwick.com | woodshardwick.com

PLEASE CONSIDER THE ENVIRONMENT BEFORE PRINTING THIS DRAWING





FRONT ELEVATION




SIDE ELEVATION



REAR ELEVATION



SIDE ELEVATION

 

NOTES

- Contractors must check all dimensions on site. Only figured dimensions are to be worked from. Discrepancies must be reported to the Architect or Engineer before proceeding.
© This drawing is copyright.
- Direct scaling off the drawing is permissible for planning purposes only.

REV	DESCRIPTION	DRN	CHD	DATE	
☒	PRELIMINARY	☐	INFORMATION	☐	TENDER
☐	CONSTRUCTION	☐	AS BUILT		
SCALE	1:100 @ A3	DATE	NOV 2022		
DRAWN	JPG	CHK	CM		
DRAWING NO.	17194 127	REV	-		
TITLE	FORMER EAST LANCS PAPERMILL RADCLIFFE, BURY				
DETAILS	HT114 TIMPERLEY PLUS ELEVATIONS				

 **Woods Hardwick**
Architecture | Engineering | Planning | Surveying


BEDFORD : HEAD OFFICE
15-17 Goldington Road
Bedford MK40 3NH
T: +44 (0) 1234 268862
ONLINE: mail@woodshardwick.com | woodshardwick.com

BIRMINGHAM
Fort Dunlop, Fort Parkway
Birmingham B24 9FE
T: +44 (0) 121 6297784


PLEASE CONSIDER THE ENVIRONMENT BEFORE PRINTING THIS DRAWING

NOTES

1.
- Contractors must check all dimensions on site. Only figured dimensions are to be worked from. Discrepancies must be reported to the Architect or Engineer before proceeding.
© This drawing is copyright.
2.
- Direct scaling off the drawing is permissible for planning purposes only.

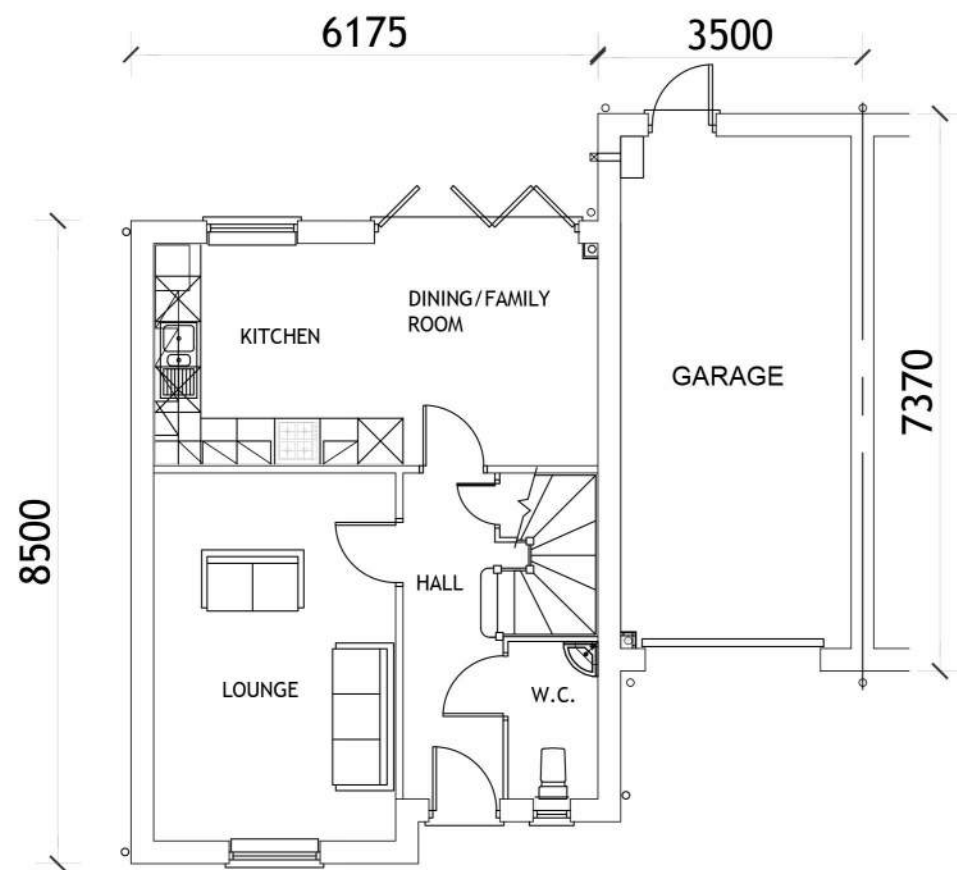

GROUND FLOOR PLAN

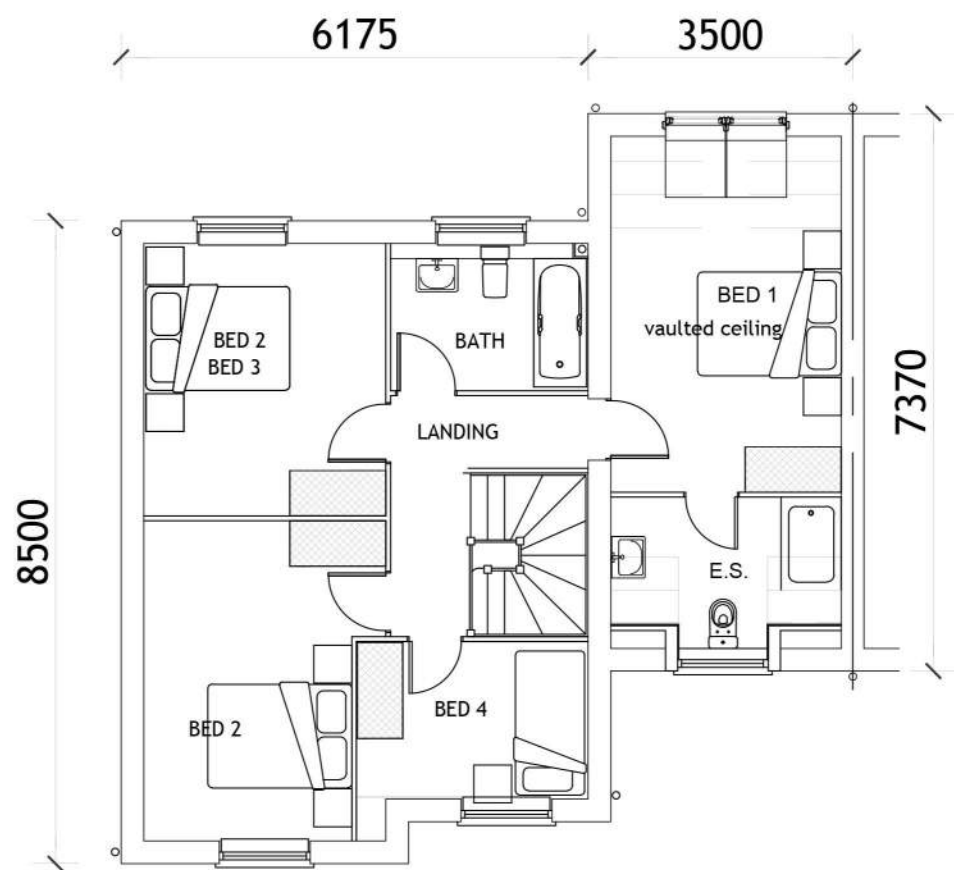

FIRST FLOOR PLAN

REV	DESCRIPTION	DRN	CHD	DATE	
☒	PRELIMINARY	☐	INFORMATION	☐	TENDER
☐	CONSTRUCTION	☐	AS BUILT		
SCALE	1:100 @ A3	DATE	NOV 2022		
DRAWN	JPG	CHK	CM		
DRAWING NO.	17194 128	REV	-		
TITLE	FORMER EAST LANCS PAPERMILL RADCLIFFE, BURY				
DETAILS	HT155 DAVENHAM PLUS FLOOR PLANS				

 **Woods Hardwick**
Architecture | Engineering | Planning | Surveying

BEDFORD : HEAD OFFICE
15-17 Goldington Road
Bedford MK40 3NH
T: +44 (0) 1234 268862

BIRMINGHAM
Fort Dunlop, Fort Parkway
Birmingham B24 9FE
T: +44 (0) 121 6297784

ONLINE: mail@woodshardwick.com | woodshardwick.com

PLEASE CONSIDER THE ENVIRONMENT BEFORE PRINTING THIS DRAWING




NOTES

- Contractors must check all dimensions on site. Only figured dimensions are to be worked from. Discrepancies must be reported to the Architect or Engineer before proceeding.
© This drawing is copyright.
- Direct scaling off the drawing is permissible for planning purposes only.




FRONT ELEVATION

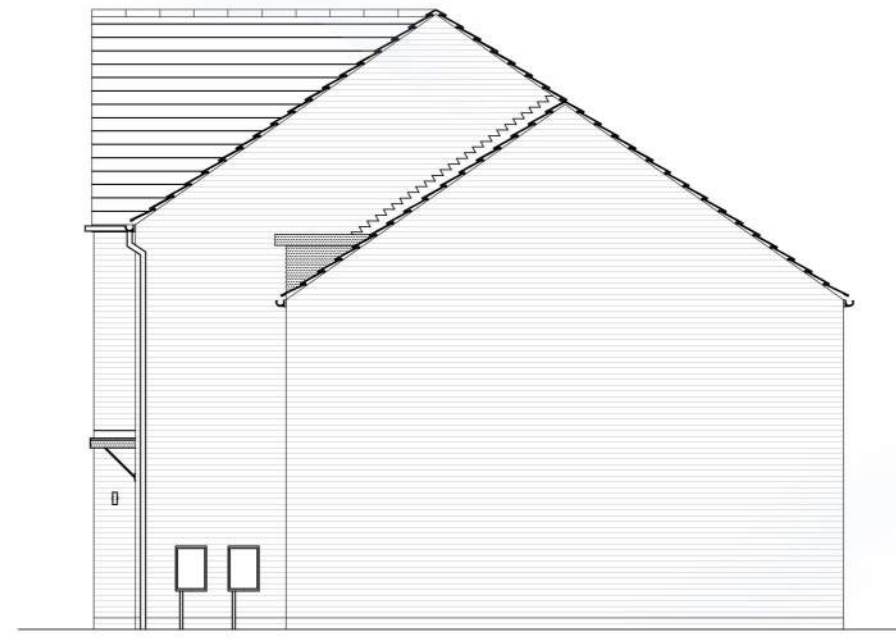

SIDE ELEVATION



REAR ELEVATION

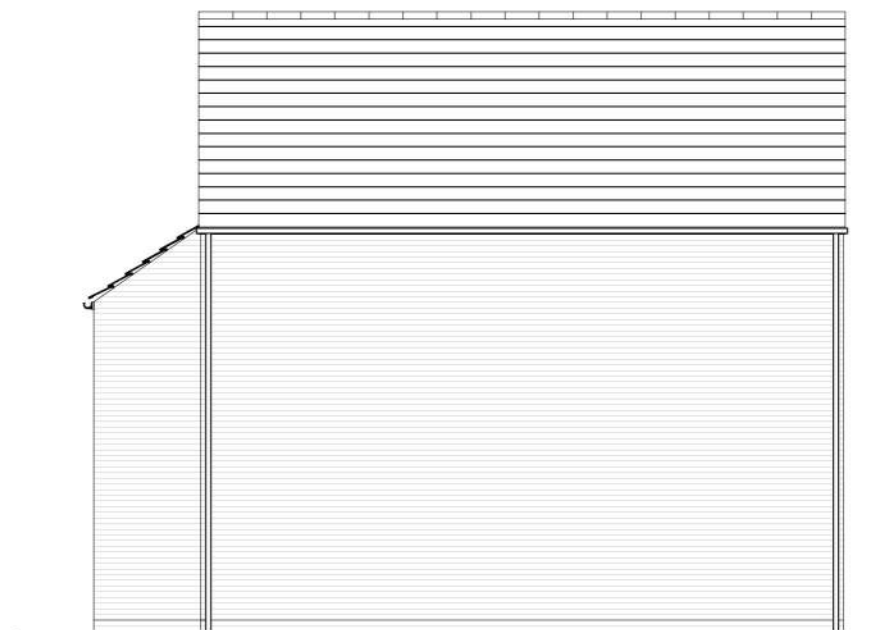

SIDE ELEVATION

0 1 2 3 5 10
SCALE 1:100

REV	DESCRIPTION	DRN	CHD	DATE	
☒	PRELIMINARY	☐	INFORMATION	☐	TENDER
☐	CONSTRUCTION	☐	AS BUILT		
SCALE	1:100 @ A3	DATE	NOV 2022		
DRAWN	JPG	CHK	CM		
DRAWING NO.	17194 129	REV	-		
TITLE	FORMER EAST LANCS PAPERMILL RADCLIFFE, BURY				
DETAILS	HT155 DAVENHAM PLUS ELEVATIONS				

 **Woods Hardwick**
Architecture | Engineering | Planning | Surveying

BEDFORD : HEAD OFFICE
15-17 Goldington Road
Bedford MK40 3NH
T: +44 (0) 1234 268862
ONLINE: mail@woodshardwick.com | woodshardwick.com


BIRMINGHAM
Fort Dunlop, Fort Parkway
Birmingham B24 9FE
T: +44 (0) 121 6297784

PLEASE CONSIDER THE ENVIRONMENT BEFORE PRINTING THIS DRAWING


NOTES

1.
- Contractors must check all dimensions on site. Only figured dimensions are to be worked from. Discrepancies must be reported to the Architect or Engineer before proceeding.
© This drawing is copyright.

2.
- Direct scaling off the drawing is permissible for planning purposes only.

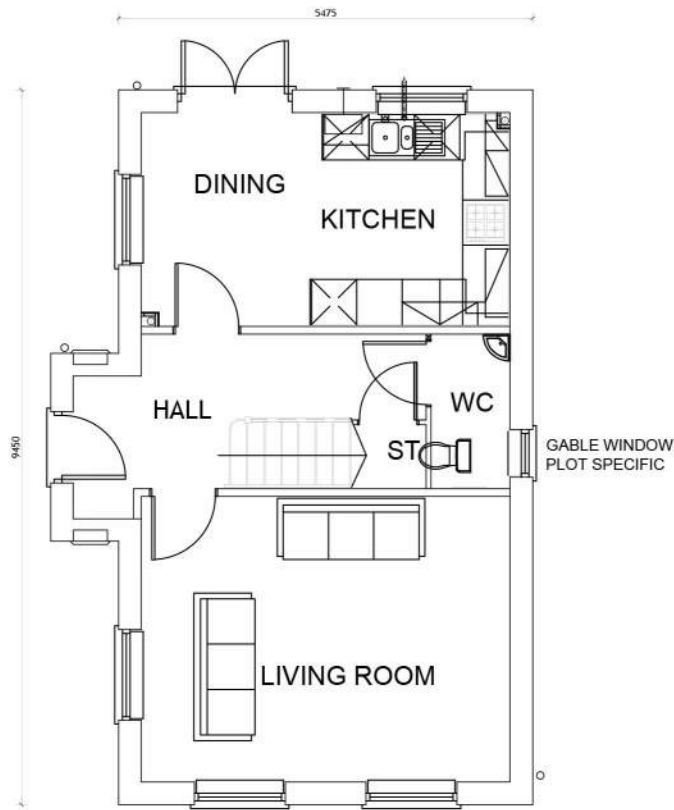

GROUND FLOOR PLAN

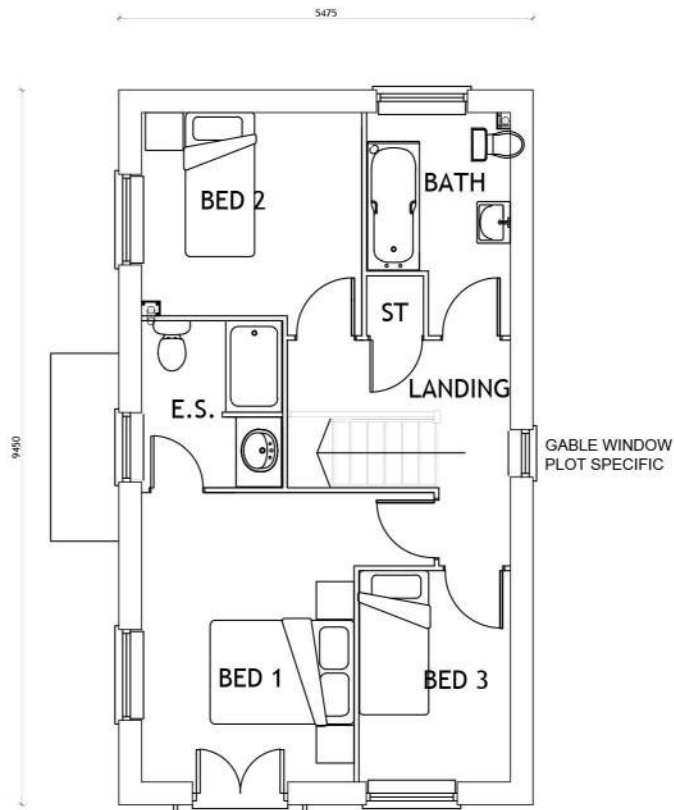

FIRST FLOOR LAYOUT

REV	DESCRIPTION	DRN	CHD	DATE	
☒	PRELIMINARY	☐	INFORMATION	☐	TENDER
☐	CONSTRUCTION	☐	AS BUILT		
SCALE	1:100 @ A3	DATE	NOV 2022		
DRAWN	JPG	CHK	CM		
DRAWING NO.	17194 130	REV			
TITLE	FORMER EAST LANCS PAPERMILL RADCLIFFE, BURY				
DETAILS	HT51 COTSWOLD FLOOR PLANS				

 **Woods Hardwick**
Architecture | Engineering | Planning | Surveying

BEDFORD : HEAD OFFICE
15-17 Goldington Road
Bedford MK40 3NH
T: +44 (0) 1234 268862

BIRMINGHAM
Fort Dunlop, Fort Parkway
Birmingham B24 9FE
T: +44 (0) 121 6297784

ONLINE: mail@woodshardwick.com | woodshardwick.com

PLEASE CONSIDER THE ENVIRONMENT BEFORE PRINTING THIS DRAWING






FRONT ELEVATION




SIDE ELEVATION

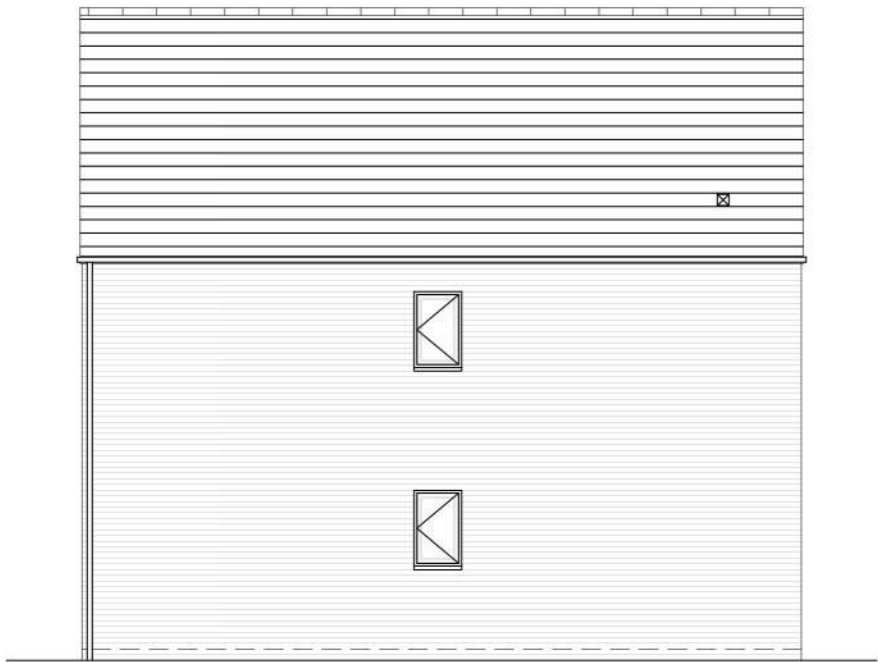

REAR ELEVATION

GABLE
WINDOWS PLOT
SPECIFIC

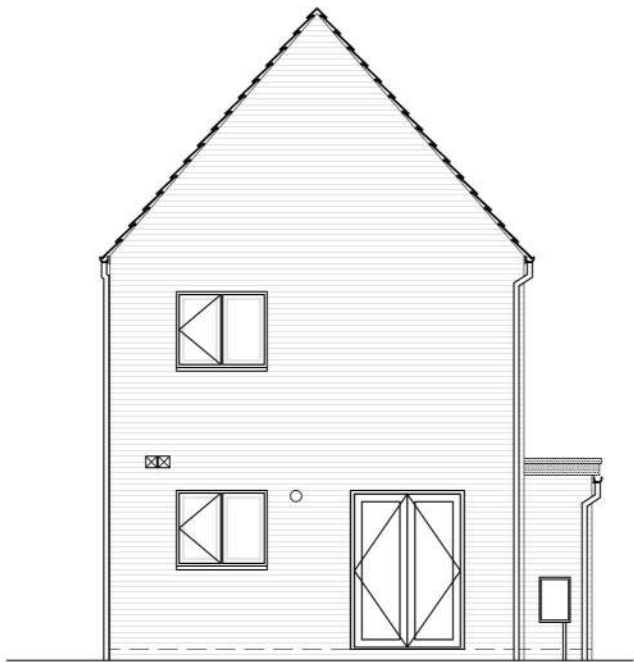

SIDE ELEVATION



NOTES

- Contractors must check all dimensions on site. Only figured dimensions are to be worked from. Discrepancies must be reported to the Architect or Engineer before proceeding.
© This drawing is copyright.
- Direct scaling off the drawing is permissible for planning purposes only.

REV	DESCRIPTION	DRN	CHD	DATE
☒	PRELIMINARY	☐	INFORMATION	☐ TENDER
☐	CONSTRUCTION	☐	AS BUILT	
SCALE	1:100 @ A3	DATE	NOV 2022	
DRAWN	JPG	CHK	CM	
DRAWING NO.	17194 131	REV		
TITLE	FORMER EAST LANCS PAPERMILL RADCLIFFE, BURY			
DETAILS	HT51 COTSWOLD ELEVATIONS			


 **Woods Hardwick**
Architecture | Engineering | Planning | Surveying

BEDFORD : HEAD OFFICE
15-17 Goldington Road
Bedford MK40 3NH
T: +44 (0) 1234 268862
ONLINE: mail@woodshardwick.com | woodshardwick.com


BIRMINGHAM
Fort Dunlop, Fort Parkway
Birmingham B24 9FE
T: +44 (0) 121 6297784

NOTES

1. Contractors must check all dimensions on site. Only figured dimensions are to be worked from. Discrepancies must be reported to the Architect or Engineer before proceeding.
© This drawing is copyright.
2. Direct scaling off the drawing is permissible for planning purposes only.

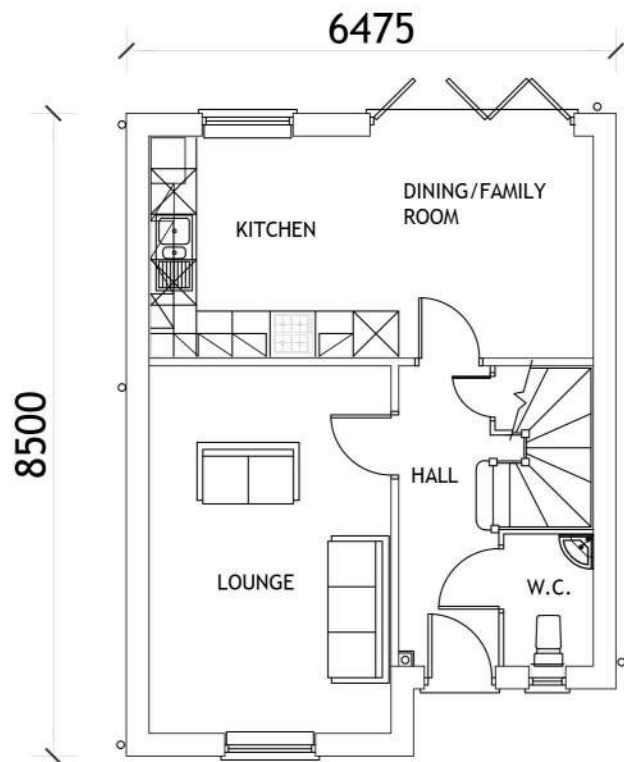

GROUND FLOOR PLAN

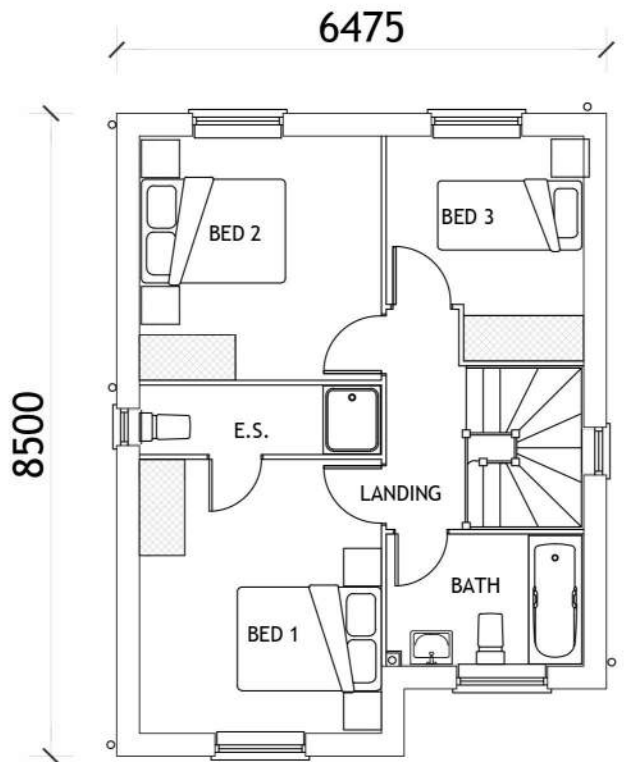

FIRST FLOOR PLAN

REV	DESCRIPTION		DRN	CHD	DATE
☒	PRELIMINARY	☐ INFORMATION	☐ TENDER		
☐	CONSTRUCTION	☐ AS BUILT			
SCALE	1:100 @ A3		DATE	NOV 2022	
DRAWN	JPG	CHK	CM		
DRAWING NO.	17194 132		REV	-	
TITLE	FORMER EAST LANCS PAPERMILL RADCLIFFE, BURY				
DETAILS	HT155 DAVENHAM FLOOR PLANS				

 **Woods Hardwick**
Architecture | Engineering | Planning | Surveying

BEDFORD : HEAD OFFICE
15-17 Goldington Road
Bedford MK40 3NH
T: +44 (0) 1234 268862

BIRMINGHAM
Fort Dunlop, Fort Parkway
Birmingham B24 9FE
T: +44 (0) 121 6297784

ONLINE: mail@woodshardwick.com | woodshardwick.com

PLEASE CONSIDER THE ENVIRONMENT BEFORE PRINTING THIS DRAWING






FRONT ELEVATION



SIDE ELEVATION



REAR ELEVATION

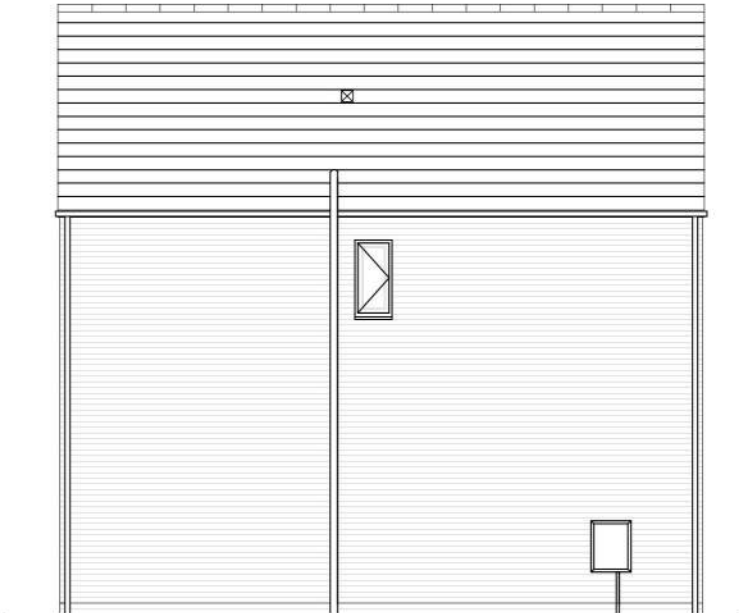

SIDE ELEVATION

NOTES

- Contractors must check all dimensions on site. Only figured dimensions are to be worked from. Discrepancies must be reported to the Architect or Engineer before proceeding.
© This drawing is copyright.
- Direct scaling off the drawing is permissible for planning purposes only.

REV	DESCRIPTION	DRN	CHD	DATE	
☒	PRELIMINARY	☐	INFORMATION	☐	TENDER
☐	CONSTRUCTION	☐	AS BUILT		
SCALE	1:100 @ A3	DATE	NOV 2022		
DRAWN	JPG	CHK	CM		
DRAWING NO.	17194 133	REV	-		
TITLE	FORMER EAST LANCS PAPERMILL RADCLIFFE, BURY				
DETAILS	HT155 DAVENHAM ELEVATIONS				

 **Woods Hardwick**
Architecture | Engineering | Planning | Surveying


BEDFORD : HEAD OFFICE
15-17 Goldington Road
Bedford MK40 3NH
T: +44 (0) 1234 268862
ONLINE: mail@woodshardwick.com | woodshardwick.com

BIRMINGHAM
Fort Dunlop, Fort Parkway
Birmingham B24 9FE
T: +44 (0) 121 6297784


PLEASE CONSIDER THE ENVIRONMENT BEFORE PRINTING THIS DRAWING



- NOTES
- Contractors must check all dimensions on site. Only figured dimensions are to be worked from. Discrepancies must be reported to the Architect or Engineer before proceeding.
© This drawing is copyright.
 - Direct scaling off the drawing is permissible for planning purposes only.

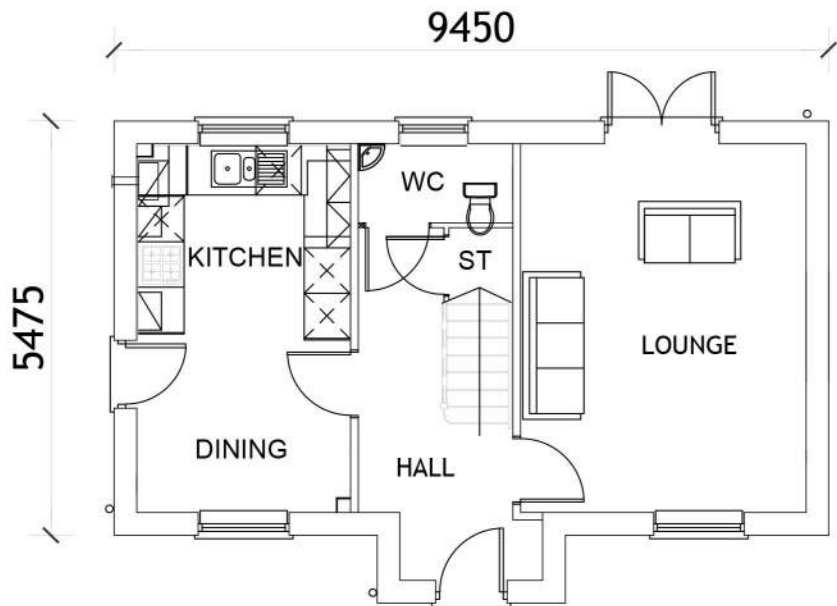

GROUND FLOOR PLAN

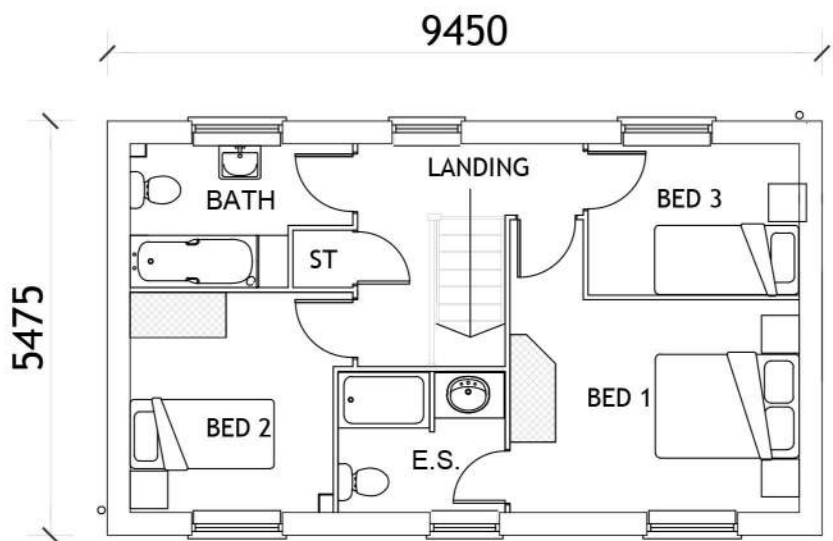

FIRST FLOOR PLAN

REV	DESCRIPTION	DRN	CHD	DATE	
☒	PRELIMINARY	☐	INFORMATION	☐	TENDER
☐	CONSTRUCTION	☐	AS BUILT		
SCALE	1:100 @ A3	DATE	NOV 2022		
DRAWN	JPG	CHK	CM		
DRAWING NO.	17194 134	REV	-		
TITLE	FORMER EAST LANCs PAPERMILL RADCLIFFE, BURY				
DETAILS	HT83 RYDALE FLOOR PLANS				

 **Woods Hardwick**
Architecture | Engineering | Planning | Surveying

BEDFORD : HEAD OFFICE
15-17 Goldington Road
Bedford MK40 3NH
T: +44 (0) 1234 268862

BIRMINGHAM
Fort Dunlop, Fort Parkway
Birmingham B24 9FE
T: +44 (0) 121 6297784


ONLINE: mail@woodshardwick.com | woodshardwick.com

PLEASE CONSIDER THE ENVIRONMENT BEFORE PRINTING THIS DRAWING







FRONT ELEVATION

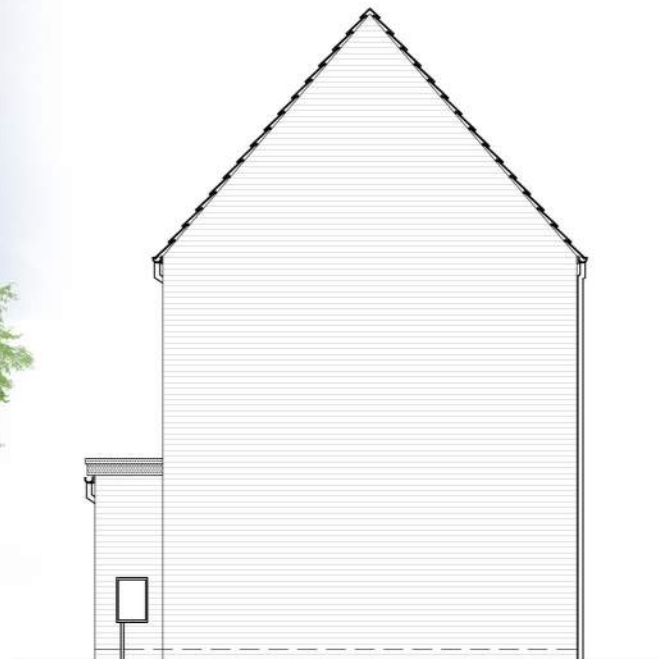


SIDE ELEVATION

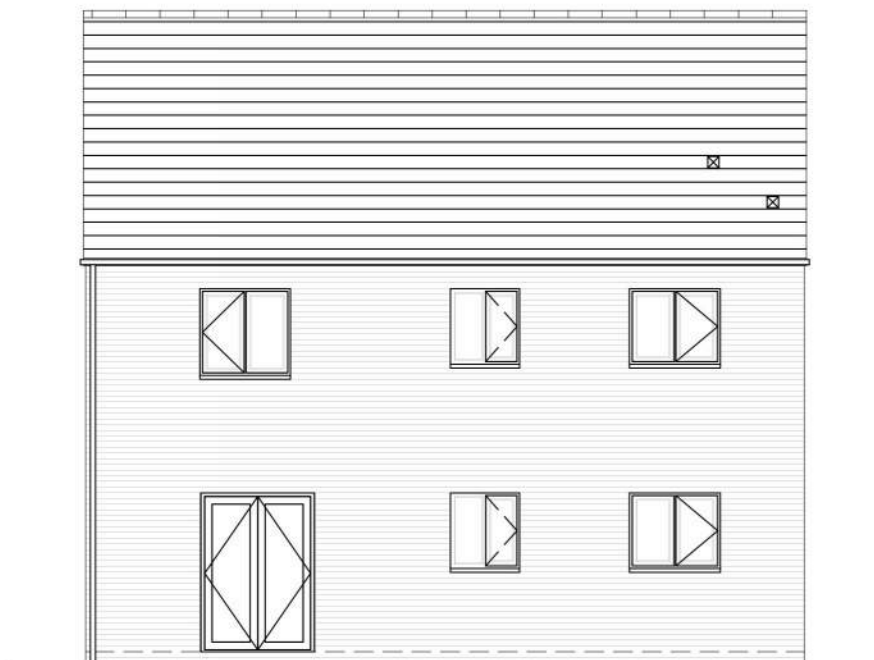

REAR ELEVATION

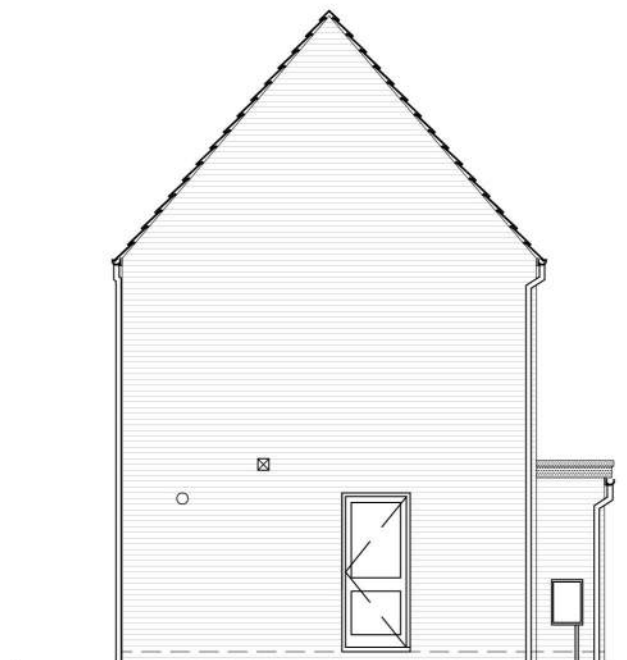

SIDE ELEVATION

 

NOTES

- Contractors must check all dimensions on site. Only figured dimensions are to be worked from. Discrepancies must be reported to the Architect or Engineer before proceeding.
© This drawing is copyright.
- Direct scaling off the drawing is permissible for planning purposes only.


REV	DESCRIPTION	DRN	CHD	DATE	
☒	PRELIMINARY	☐	INFORMATION	☐	TENDER
☐	CONSTRUCTION	☐	AS BUILT		
SCALE	1:100 @ A3	DATE	NOV 2022		
DRAWN	JPG	CHK	CM		
DRAWING NO.	17194 135	REV	-		
TITLE	FORMER EAST LANCS PAPERMILL RADCLIFFE, BURY				
DETAILS	HT83 RYDALE ELEVATIONS				

 **Woods Hardwick**
Architecture | Engineering | Planning | Surveying


BEDFORD : HEAD OFFICE
15-17 Goldington Road
Bedford MK40 3NH
T: +44 (0) 1234 268862
ONLINE: mail@woodshardwick.com | woodshardwick.com

BIRMINGHAM
Fort Dunlop, Fort Parkway
Birmingham B24 9FE
T: +44 (0) 121 6297784

PLEASE CONSIDER THE ENVIRONMENT BEFORE PRINTING THIS DRAWING

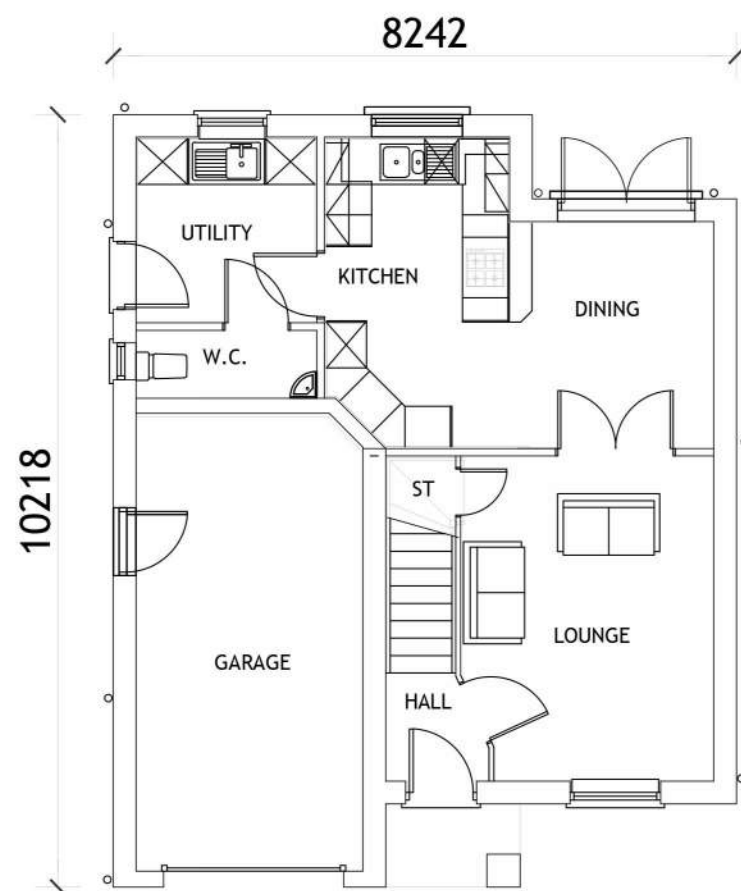

GROUND FLOOR PLAN

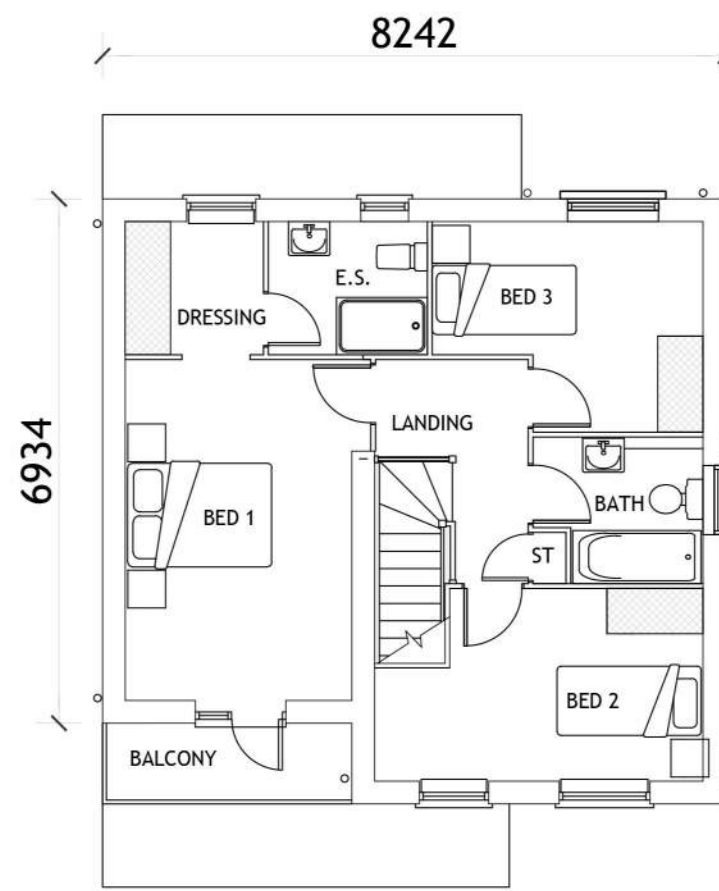

FIRST FLOOR PLAN

NOTES

- Contractors must check all dimensions on site. Only figured dimensions are to be worked from. Discrepancies must be reported to the Architect or Engineer before proceeding. © This drawing is copyright.
- Direct scaling off the drawing is permissible for planning purposes only.

REV	DESCRIPTION	DRN	CHD	DATE	
☒	PRELIMINARY	☐	INFORMATION	☐	TENDER
☐	CONSTRUCTION	☐	AS BUILT		
SCALE	1:100 @ A3	DATE	NOV 2022		
DRAWN	JPG	CHK	CM		
DRAWING NO.	17194 136	REV	-		
TITLE	FORMER EAST LANCS PAPERMILL RADCLIFFE, BURY				
DETAILS	HT91 KNUTSFORD FLOOR PLANS				


 **Woods Hardwick**
Architecture | Engineering | Planning | Surveying

BEDFORD : HEAD OFFICE
15-17 Goldington Road
Bedford MK40 3NH
T: +44 (0) 1234 268862

BIRMINGHAM
Fort Dunlop, Fort Parkway
Birmingham B24 9FE
T: +44 (0) 121 6297784


ONLINE: mail@woodshardwick.com | woodshardwick.com

PLEASE CONSIDER THE ENVIRONMENT BEFORE PRINTING THIS DRAWING

 



FRONT ELEVATION

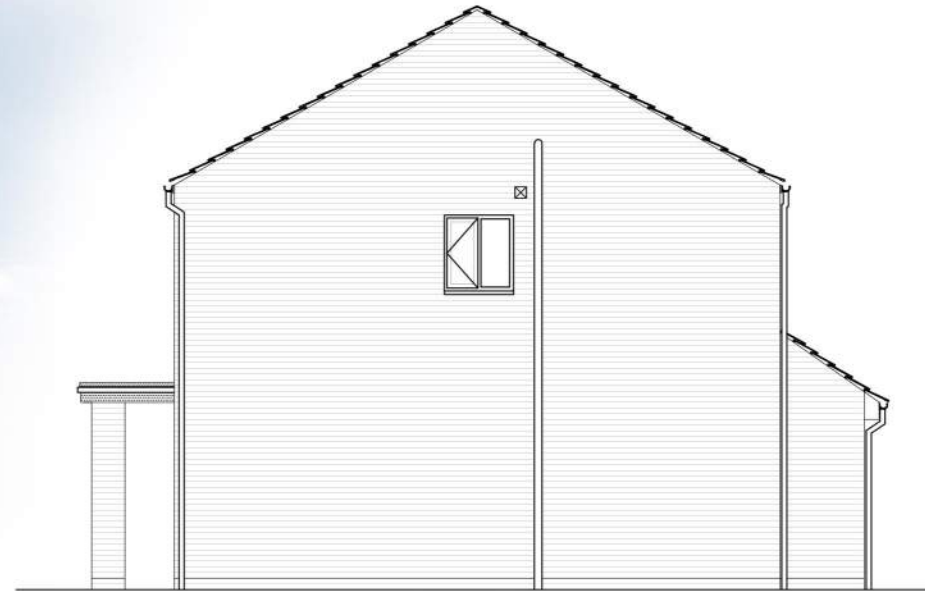


SIDE ELEVATION



REAR ELEVATION



SIDE ELEVATION

 

NOTES

- Contractors must check all dimensions on site. Only figured dimensions are to be worked from. Discrepancies must be reported to the Architect or Engineer before proceeding.
© This drawing is copyright.
- Direct scaling off the drawing is permissible for planning purposes only.

REV	DESCRIPTION	DRN	CHD	DATE
■	PRELIMINARY	□	INFORMATION	□ TENDER
□	CONSTRUCTION	□	AS BUILT	
SCALE	1:100 @ A3	DATE	NOV 2022	
DRAWN	JPG	CHK	CM	
DRAWING NO.	17194 137	REV	-	
TITLE	FORMER EAST LANC'S PAPERMILL RADCLIFFE, BURY			
DETAILS	HT91 KNUTSFORD ELEVATIONS			

 **Woods Hardwick**
Architecture | Engineering | Planning | Surveying


BEDFORD : HEAD OFFICE
15-17 Goldington Road
Bedford MK40 3NH
T: +44 (0) 1234 268862
ONLINE: mail@woodshardwick.com | woodshardwick.com

BIRMINGHAM
Fort Dunlop, Fort Parkway
Birmingham B24 9FE
T: +44 (0) 121 6297784


PLEASE CONSIDER THE ENVIRONMENT BEFORE PRINTING THIS DRAWING

NOTES

1.
- Contractors must check all dimensions on site. Only figured dimensions are to be worked from. Discrepancies must be reported to the Architect or Engineer before proceeding.
© This drawing is copyright.
2.
- Direct scaling off the drawing is permissible for planning purposes only.

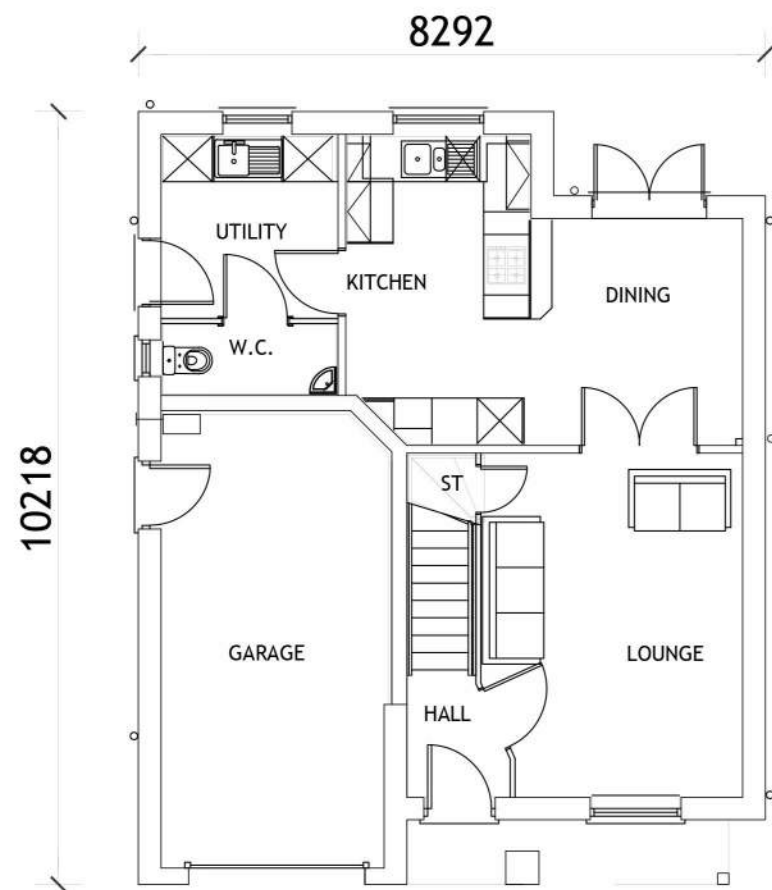

GROUND FLOOR PLAN

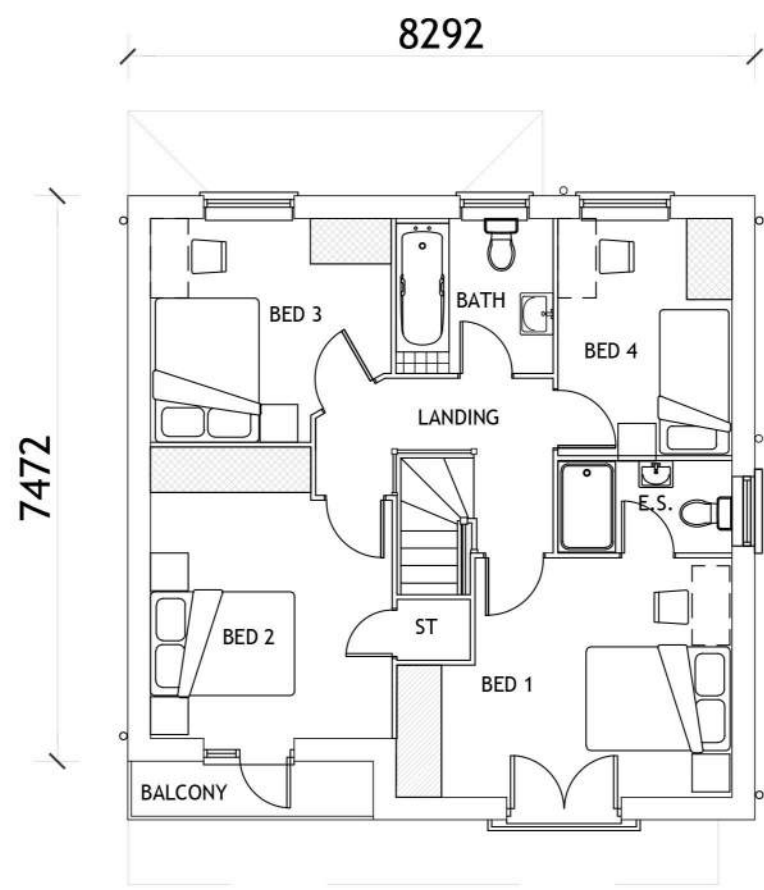

FIRST FLOOR PLAN

REV	DESCRIPTION	DRN	CHD	DATE	
☒	PRELIMINARY	☐	INFORMATION	☐	TENDER
☐	CONSTRUCTION	☐	AS BUILT		
SCALE	1:100 @ A3	DATE	NOV 2022		
DRAWN	JPG	CHK	CM		
DRAWING NO.	17194 138	REV	-		
TITLE	FORMER EAST LANCS PAPERMILL RADCLIFFE, BURY				
DETAILS	HT92 ADLINGTON FLOOR PLANS				

 **Woods Hardwick**
Architecture | Engineering | Planning | Surveying

BEDFORD : HEAD OFFICE
15-17 Goldington Road
Bedford MK40 3NH
T: +44 (0) 1234 268862

BIRMINGHAM
Fort Dunlop, Fort Parkway
Birmingham B24 9FE
T: +44 (0) 121 6297784

ONLINE: mail@woodshardwick.com | woodshardwick.com

PLEASE CONSIDER THE ENVIRONMENT BEFORE PRINTING THIS DRAWING





FRONT ELEVATION



SIDE ELEVATION



REAR ELEVATION



SIDE ELEVATION



NOTES

- Contractors must check all dimensions on site. Only figured dimensions are to be worked from. Discrepancies must be reported to the Architect or Engineer before proceeding.
© This drawing is copyright.
- Direct scaling off the drawing is permissible for planning purposes only.

REV	DESCRIPTION	DRN	CHD	DATE	
☒	PRELIMINARY	☐	INFORMATION	☐	TENDER
☐	CONSTRUCTION	☐	AS BUILT		
SCALE	1:100 @ A3	DATE	NOV 2022		
DRAWN	JPG	CHK	CM		
DRAWING NO.	17194 139	REV	-		
TITLE	FORMER EAST LANCS PAPERMILL RADCLIFFE, BURY				
DETAILS	HT92 ADLINGTON ELEVATIONS				

 **Woods Hardwick**
Architecture | Engineering | Planning | Surveying

BEDFORD : HEAD OFFICE
15-17 Goldington Road
Bedford MK40 3NH
T: +44 (0) 1234 268862


BIRMINGHAM
Fort Dunlop, Fort Parkway
Birmingham B24 9FE
T: +44 (0) 121 6297784

ONLINE: mail@woodshardwick.com | woodshardwick.com


PLEASE CONSIDER THE ENVIRONMENT BEFORE PRINTING THIS DRAWING

NOTES

1.
- Contractors must check all dimensions on site. Only figured dimensions are to be worked from. Discrepancies must be reported to the Architect or Engineer before proceeding.
© This drawing is copyright.
2.
- Direct scaling off the drawing is permissible for planning purposes only.

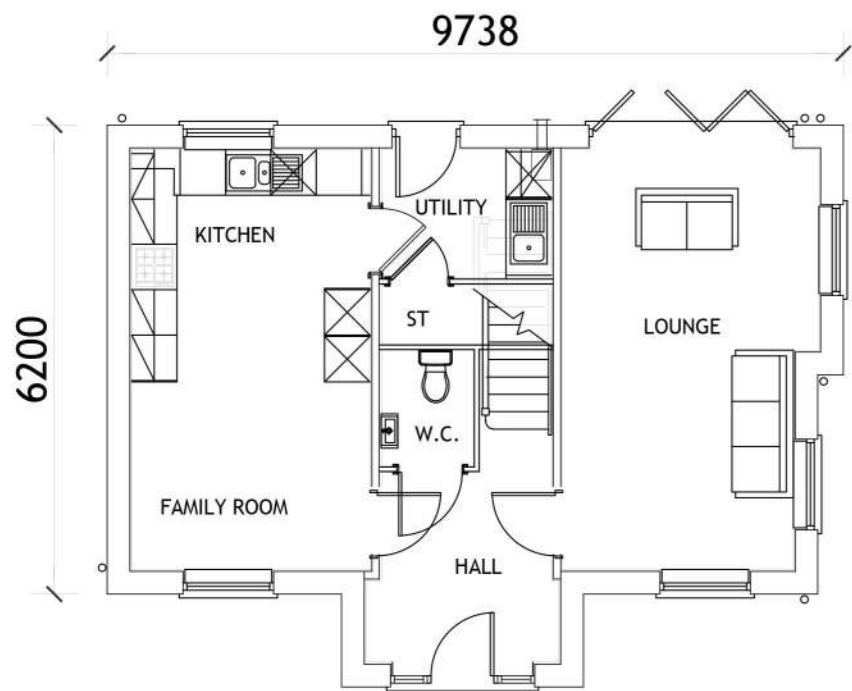

GROUND FLOOR PLAN

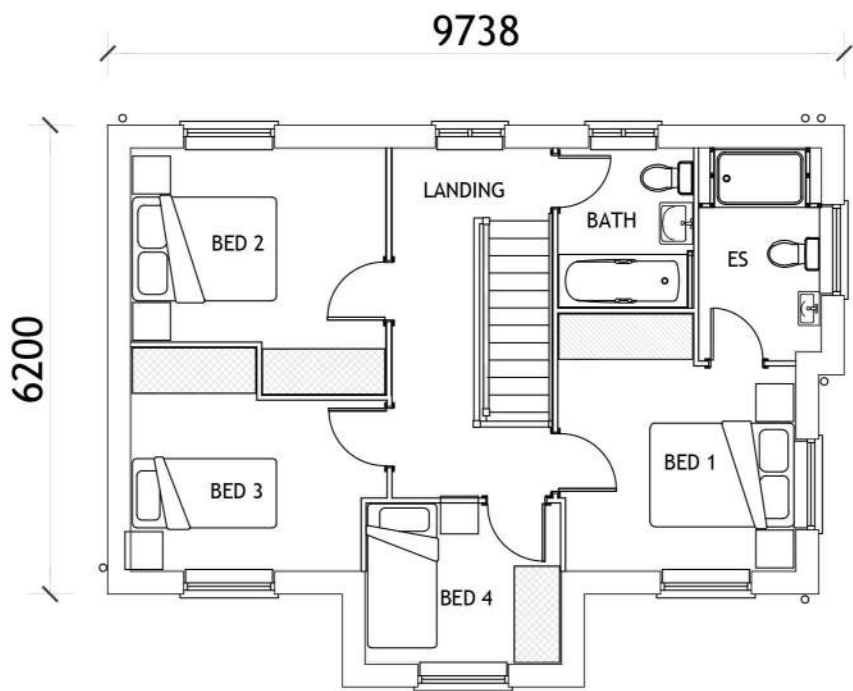

FIRST FLOOR PLAN

REV	DESCRIPTION	DRN	CHD	DATE	
☒	PRELIMINARY	☐	INFORMATION	☐	TENDER
☐	CONSTRUCTION	☐	AS BUILT		
SCALE	1:100 @ A3	DATE	NOV 2022		
DRAWN	JPG	CHK	CM		
DRAWING NO.	17194 140	REV	-		
TITLE	FORMER EAST LANCS PAPERMILL RADCLIFFE, BURY				
DETAILS	HT116 BROXTON FLOOR PLANS				

 **Woods Hardwick**
Architecture | Engineering | Planning | Surveying

BEDFORD : HEAD OFFICE
15-17 Goldington Road
Bedford MK40 3NH
T: +44 (0) 1234 268862

BIRMINGHAM
Fort Dunlop, Fort Parkway
Birmingham B24 9FE
T: +44 (0) 121 6297784

ONLINE: mail@woodshardwick.com | woodshardwick.com

PLEASE CONSIDER THE ENVIRONMENT BEFORE PRINTING THIS DRAWING




NOTES

1.
- Contractors must check all dimensions on site. Only figured dimensions are to be worked from. Discrepancies must be reported to the Architect or Engineer before proceeding.
© This drawing is copyright.
2.
- Direct scaling off the drawing is permissible for planning purposes only.



FRONT ELEVATION

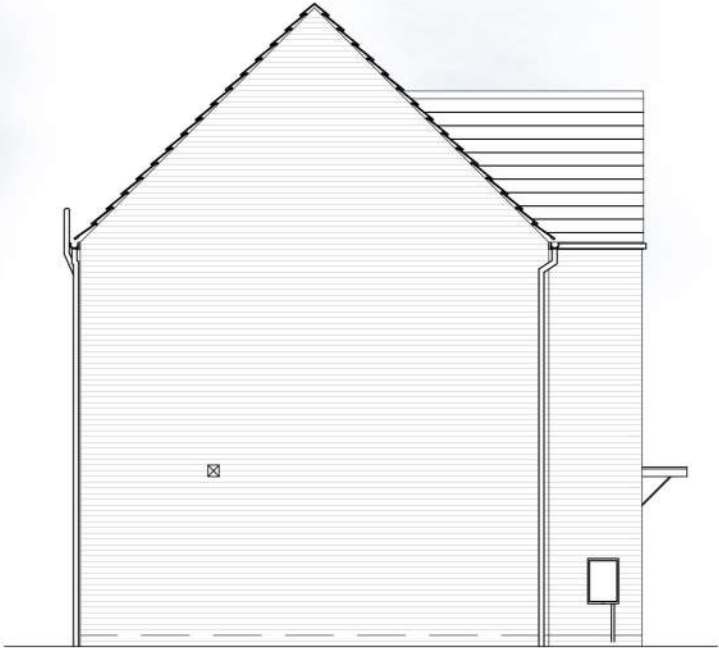

SIDE ELEVATION



REAR ELEVATION



SIDE ELEVATION

REV	DESCRIPTION	DRN	CHD	DATE	
☒	PRELIMINARY	☐	INFORMATION	☐	TENDER
☐	CONSTRUCTION	☐	AS BUILT		
SCALE	1:100 @ A3	DATE	NOV 2022		
DRAWN	JPG	CHK	CM		
DRAWING NO.	17194 141	REV	-		
TITLE	FORMER EAST LANCS PAPERMILL RADCLIFFE, BURY				
DETAILS	HT116 BROXTON ELEVATIONS				



 **Woods Hardwick**
Architecture | Engineering | Planning | Surveying

BEDFORD : HEAD OFFICE
15-17 Goldington Road
Bedford MK40 3NH
T: +44 (0) 1234 268862

BIRMINGHAM
Fort Dunlop, Fort Parkway
Birmingham B24 9FE
T: +44 (0) 121 6297784


ONLINE: mail@woodshardwick.com | woodshardwick.com

NOTES

1.
- Contractors must check all dimensions on site. Only figured dimensions are to be worked from. Discrepancies must be reported to the Architect or Engineer before proceeding.
© This drawing is copyright.
2.
- Direct scaling off the drawing is permissible for planning purposes only.



GROUND FLOOR PLAN

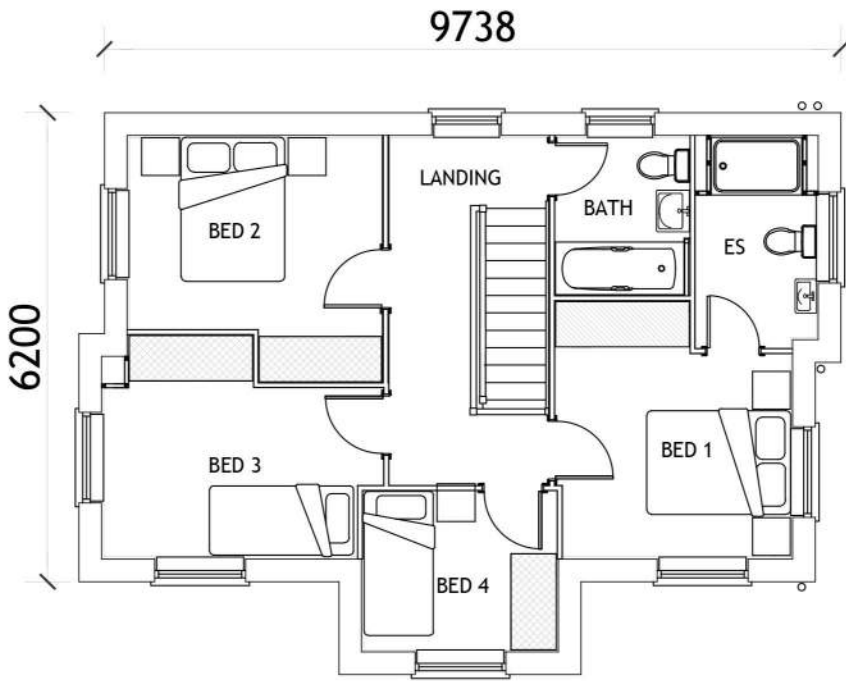

FIRST FLOOR PLAN

REV	DESCRIPTION	DRN	CHD	DATE	
☒	PRELIMINARY	☐	INFORMATION	☐	TENDER
☐	CONSTRUCTION	☐	AS BUILT		
SCALE	1:100 @ A3	DATE	NOV 2022		
DRAWN	JPG	CHK	CM		
DRAWING NO.	17194 142	REV			
TITLE	FORMER EAST LANCS PAPERMILL RADCLIFFE, BURY				
DETAILS	HT175 BRANCASTER FLOOR PLANS				

 **Woods Hardwick**
Architecture | Engineering | Planning | Surveying

BEDFORD : HEAD OFFICE
15-17 Goldington Road
Bedford MK40 3NH
T: +44 (0) 1234 268862

BIRMINGHAM
Fort Dunlop, Fort Parkway
Birmingham B24 9FE
T: +44 (0) 121 6297784

ONLINE: mail@woodshardwick.com | woodshardwick.com






FRONT ELEVATION




SIDE ELEVATION

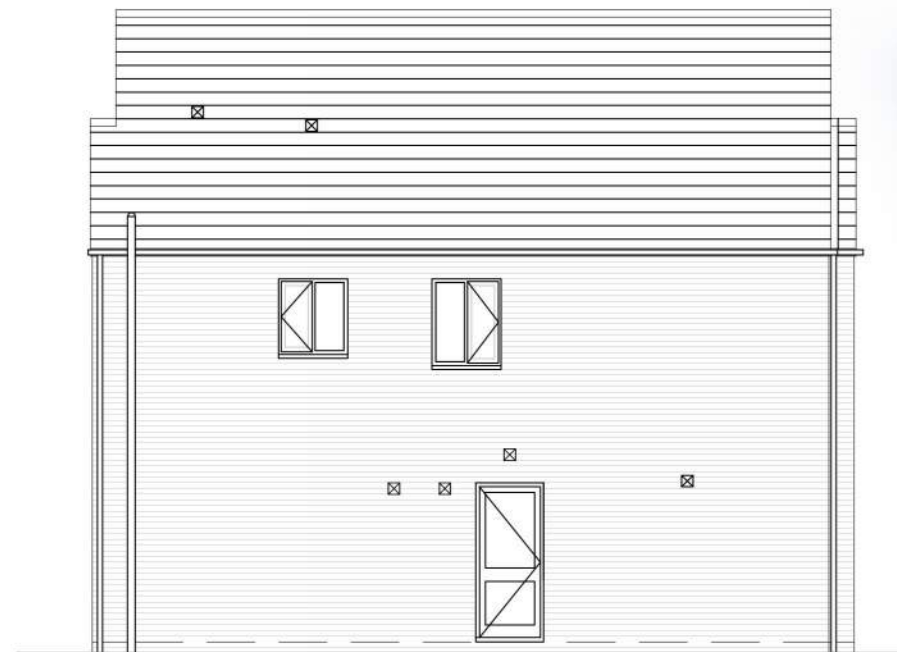

REAR ELEVATION



SIDE ELEVATION

 

NOTES

- Contractors must check all dimensions on site. Only figured dimensions are to be worked from. Discrepancies must be reported to the Architect or Engineer before proceeding.
© This drawing is copyright.
- Direct scaling off the drawing is permissible for planning purposes only.

REV	DESCRIPTION	DRN	CHD	DATE	
☒	PRELIMINARY	☐	INFORMATION	☐	TENDER
☐	CONSTRUCTION	☐	AS BUILT		
SCALE	1:100 @ A3	DATE	NOV 2022		
DRAWN	JPG	CHK	CM		
DRAWING NO.	17194 143	REV	-		
TITLE	FORMER EAST LANCS PAPERMILL RADCLIFFE, BURY				
DETAILS	HT175 BRANCASTER ELEVATIONS				

 **Woods Hardwick**
Architecture | Engineering | Planning | Surveying


BEDFORD : HEAD OFFICE
15-17 Goldington Road
Bedford MK40 3NH
T: +44 (0) 1234 268862
ONLINE: mail@woodshardwick.com | woodshardwick.com

BIRMINGHAM
Fort Dunlop, Fort Parkway
Birmingham B24 9FE
T: +44 (0) 121 6297784


PLEASE CONSIDER THE ENVIRONMENT BEFORE PRINTING THIS DRAWING

NOTES

1. Contractors must check all dimensions on site. Only figured dimensions are to be worked from. Discrepancies must be reported to the Architect or Engineer before proceeding.
© This drawing is copyright.
2. Direct scaling off the drawing is permissible for planning purposes only.

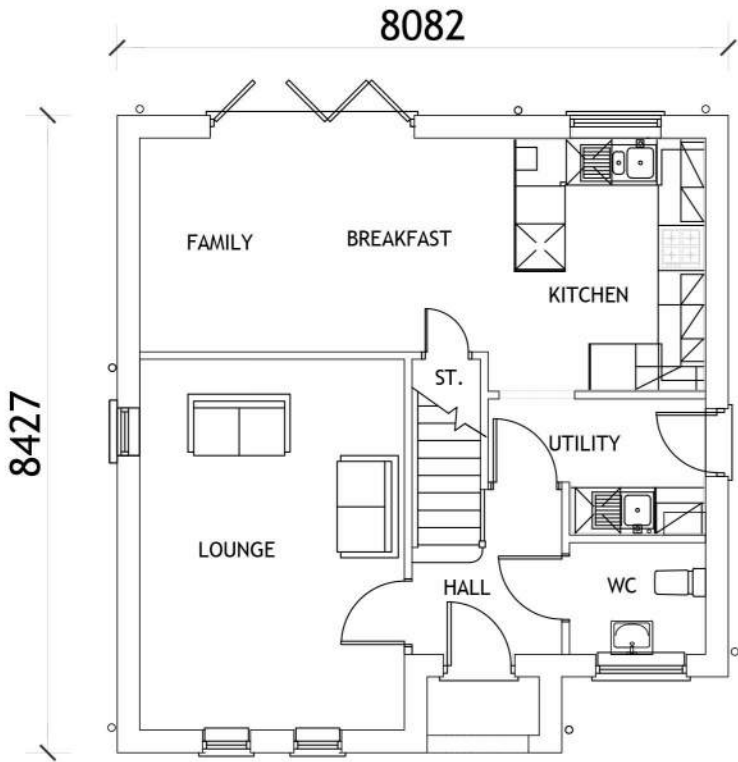

GROUND FLOOR PLAN

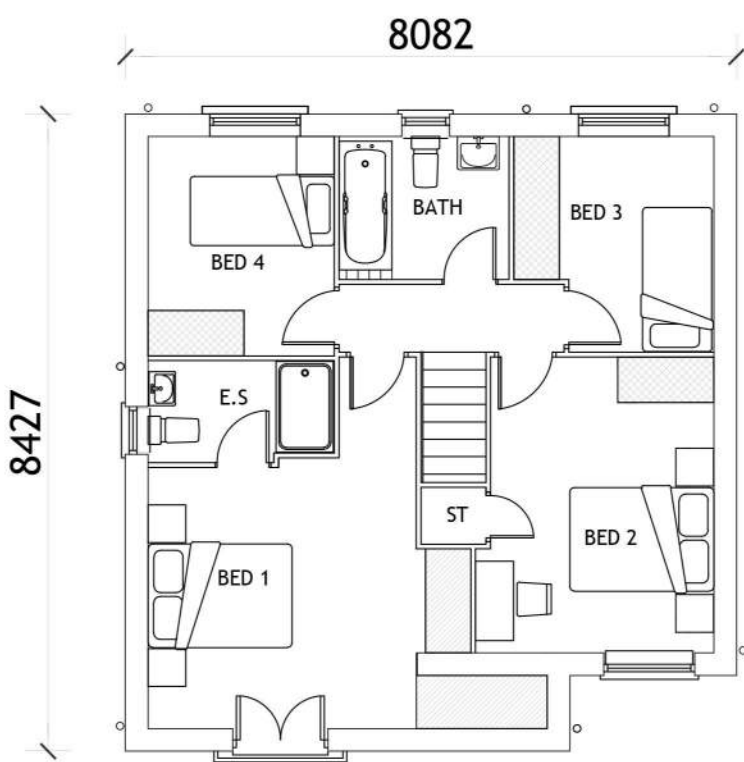

FIRST FLOOR PLAN

REV	DESCRIPTION	DRN	CHD	DATE	
☒	PRELIMINARY	☐	INFORMATION	☐	TENDER
☐	CONSTRUCTION	☐	AS BUILT		
SCALE	1:100 @ A3	DATE	NOV 2022		
DRAWN	JPG	CHK	CM		
DRAWING NO.	17194 144	REV			
TITLE	FORMER EAST LANCS PAPERMILL RADCLIFFE, BURY				
DETAILS	HT14 MALHAM FLOOR PLANS				

 **Woods Hardwick**
Architecture | Engineering | Planning | Surveying

BEDFORD : HEAD OFFICE
15-17 Goldington Road
Bedford MK40 3NH
T: +44 (0) 1234 268862

BIRMINGHAM
Fort Dunlop, Fort Parkway
Birmingham B24 9FE
T: +44 (0) 121 6297784

ONLINE: mail@woodshardwick.com | woodshardwick.com

PLEASE CONSIDER THE ENVIRONMENT BEFORE PRINTING THIS DRAWING






FRONT ELEVATION



SIDE ELEVATION

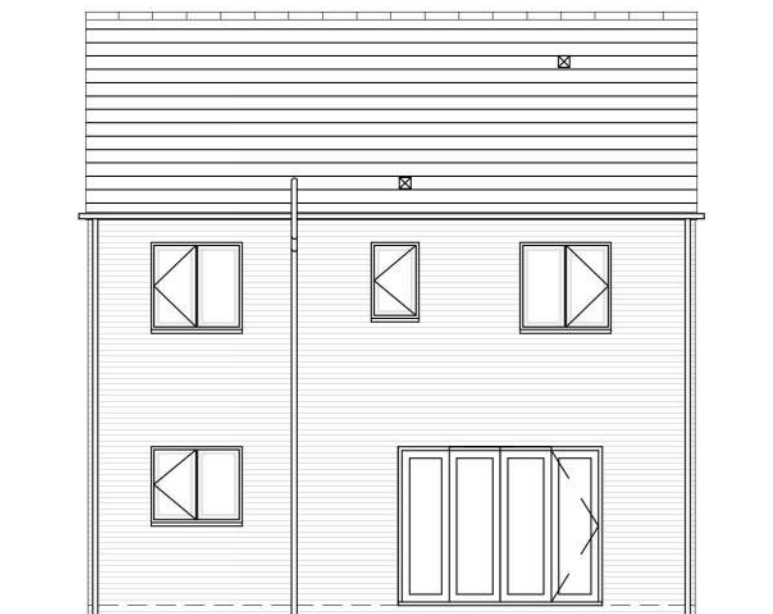

REAR ELEVATION



SIDE ELEVATION



NOTES

- Contractors must check all dimensions on site. Only figured dimensions are to be worked from. Discrepancies must be reported to the Architect or Engineer before proceeding.
© This drawing is copyright.
- Direct scaling off the drawing is permissible for planning purposes only.



REV	DESCRIPTION	DRN	CHD	DATE
■	PRELIMINARY	□	INFORMATION	□ TENDER
□	CONSTRUCTION	□	AS BUILT	
SCALE	1:100 @ A3	DATE	NOV 2022	
DRAWN	JPG	CHK	CM	
DRAWING NO.	17194 145	REV	-	
TITLE	FORMER EAST LANCS PAPERMILL RADCLIFFE, BURY			
DETAILS	HT14 MALHAM ELEVATIONS			

 **Woods Hardwick**
Architecture | Engineering | Planning | Surveying

BEDFORD : HEAD OFFICE
15-17 Goldington Road
Bedford MK40 3NH
T: +44 (0) 1234 268862
ONLINE: mail@woodshardwick.com | woodshardwick.com

BIRMINGHAM
Fort Dunlop, Fort Parkway
Birmingham B24 9FE
T: +44 (0) 121 6297784

PLEASE CONSIDER THE ENVIRONMENT BEFORE PRINTING THIS DRAWING

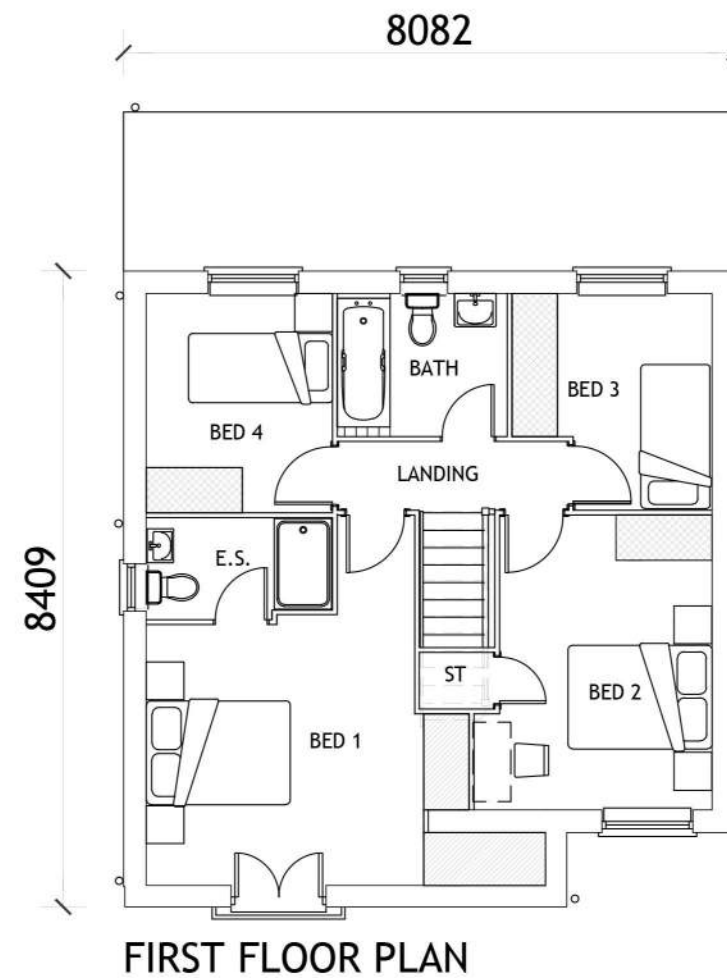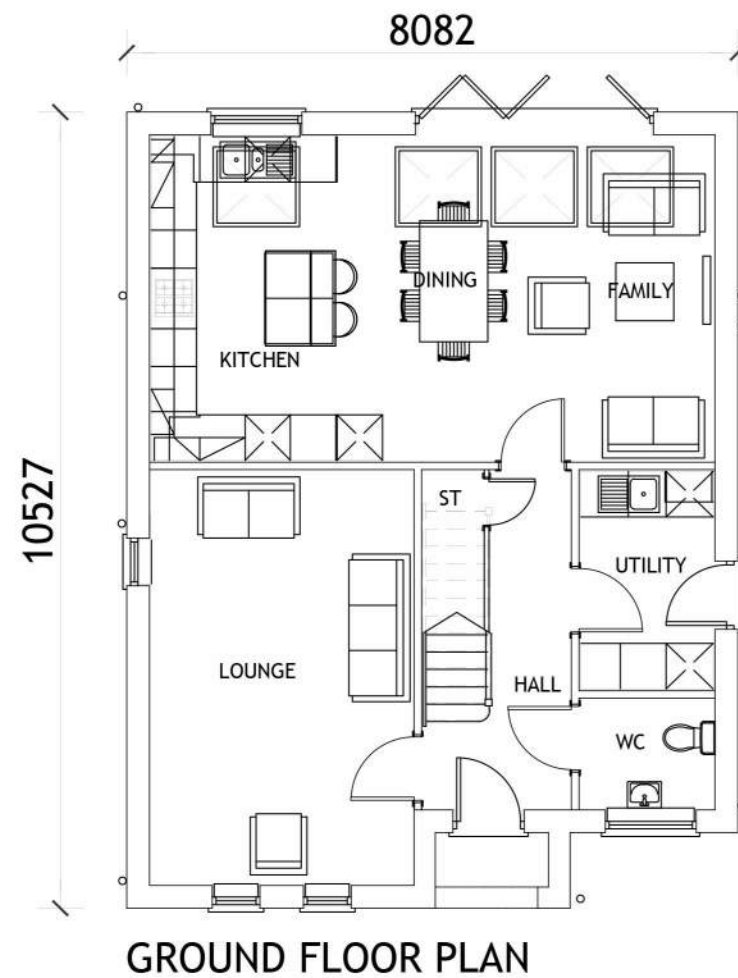

NOTES

- Contractors must check all dimensions on site. Only figured dimensions are to be worked from. Discrepancies must be reported to the Architect or Engineer before proceeding.
© This drawing is copyright.
- Direct scaling off the drawing is permissible for planning purposes only.

REV	DESCRIPTION	DRN	CHD	DATE	
■	PRELIMINARY	☐	INFORMATION	☐	TENDER
☐	CONSTRUCTION	☐	AS BUILT		
SCALE	1:100 @ A3	DATE	NOV 2022		
DRAWN	JPG	CHK	CM		
DRAWING NO.	17194 146	REV	-		
TITLE	FORMER EAST LANCS PAPERMILL RADCLIFFE, BURY				
DETAILS	HT121 CRANLEIGH FLOOR PLANS				

 **Woods Hardwick**
Architecture | Engineering | Planning | Surveying

BEDFORD : HEAD OFFICE
15-17 Goldington Road
Bedford MK40 3NH
T: +44 (0) 1234 268862

BIRMINGHAM
Fort Dunlop, Fort Parkway
Birmingham B24 9FE
T: +44 (0) 121 6297784

ONLINE: mail@woodshardwick.com | woodshardwick.com

PLEASE CONSIDER THE ENVIRONMENT BEFORE PRINTING THIS DRAWING






FRONT ELEVATION



SIDE ELEVATION

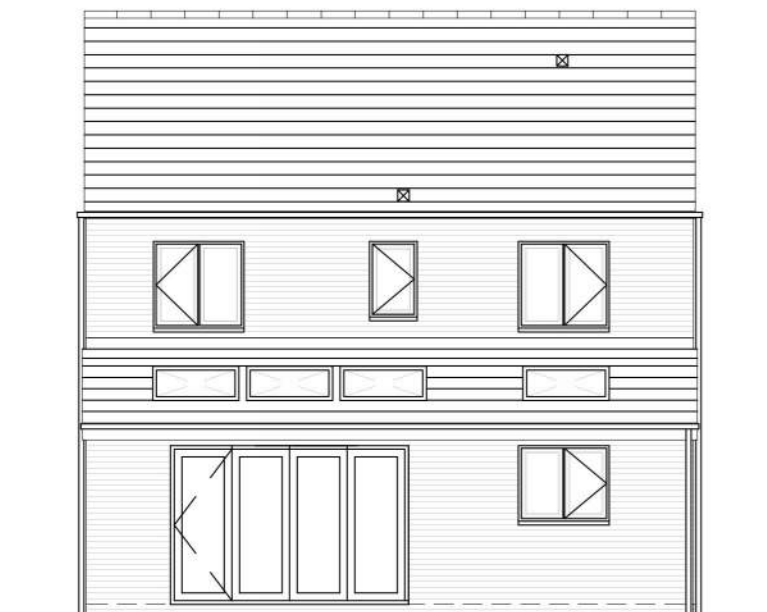

REAR ELEVATION



SIDE ELEVATION



NOTES

- Contractors must check all dimensions on site. Only figured dimensions are to be worked from. Discrepancies must be reported to the Architect or Engineer before proceeding.
© This drawing is copyright.
- Direct scaling off the drawing is permissible for planning purposes only.

REV	DESCRIPTION	DRN	CHD	DATE	
☒	PRELIMINARY	☐	INFORMATION	☐	TENDER
☐	CONSTRUCTION	☐	AS BUILT		
SCALE	1:100 @ A3	DATE	NOV 2022		
DRAWN	JPG	CHK	CM		
DRAWING NO.	17194 147	REV	-		
TITLE	FORMER EAST LANCS PAPERMILL RADCLIFFE, BURY				
DETAILS	HT121 CRANLEIGH ELEVATIONS				

 **Woods Hardwick**
Architecture | Engineering | Planning | Surveying


BEDFORD : HEAD OFFICE
15-17 Goldington Road
Bedford MK40 3NH
T: +44 (0) 1234 268862
ONLINE: mail@woodshardwick.com | woodshardwick.com

BIRMINGHAM
Fort Dunlop, Fort Parkway
Birmingham B24 9FE
T: +44 (0) 121 6297784


PLEASE CONSIDER THE ENVIRONMENT BEFORE PRINTING THIS DRAWING

NOTES

1.
- Contractors must check all dimensions on site. Only figured dimensions are to be worked from. Discrepancies must be reported to the Architect or Engineer before proceeding.
© This drawing is copyright.
2.
- Direct scaling off the drawing is permissible for planning purposes only.

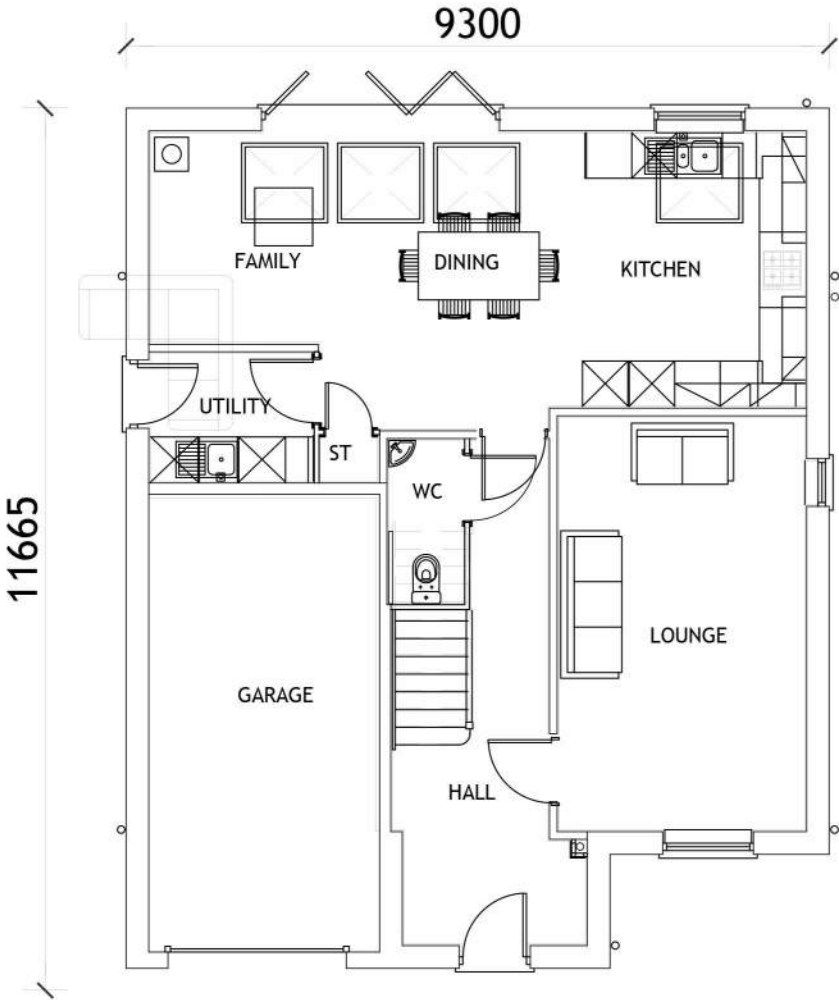

GROUND FLOOR LAYOUT

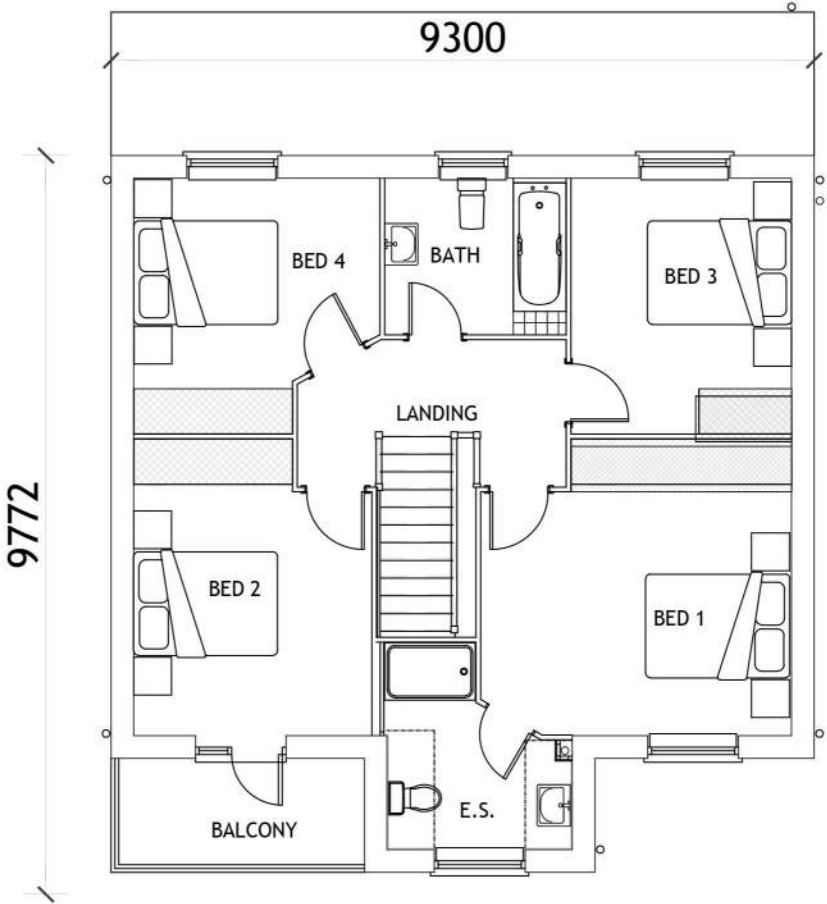

FIRST FLOOR LAYOUT

REV	DESCRIPTION	DRN	CHD	DATE			
☒	PRELIMINARY	☐	INFORMATION	☐	TENDER		
☐	CONSTRUCTION	☐	AS BUILT				
SCALE					1:100 @ A3	DATE	NOV 2022
DRAWN					JPG	CHK	CM
DRAWING NO.					17194 148	REV	-
TITLE					FORMER EAST LANCS PAPERMILL RADCLIFFE, BURY		
DETAILS					HT117 ABINGDON FLOOR PLANS		

 **Woods Hardwick**
Architecture | Engineering | Planning | Surveying

BEDFORD : HEAD OFFICE
15-17 Goldington Road
Bedford MK40 3NH
T: +44 (0) 1234 268862

BIRMINGHAM
Fort Dunlop, Fort Parkway
Birmingham B24 9FE
T: +44 (0) 121 6297784

ONLINE: mail@woodshardwick.com | woodshardwick.com

PLEASE CONSIDER THE ENVIRONMENT BEFORE PRINTING THIS DRAWING



NOTES

- Contractors must check all dimensions on site. Only figured dimensions are to be worked from. Discrepancies must be reported to the Architect or Engineer before proceeding.
© This drawing is copyright.
- Direct scaling off the drawing is permissible for planning purposes only.



FRONT ELEVATION



SIDE ELEVATION



REAR ELEVATION



SIDE ELEVATION

0 1 2 3 5 10
SCALE 1:100

REV	DESCRIPTION	DRN	CHD	DATE	
☒	PRELIMINARY	☐	INFORMATION	☐	TENDER
☐	CONSTRUCTION	☐	AS BUILT		
SCALE	1:100 @ A3	DATE	NOV 2022		
DRAWN	JPG	CHK	CM		
DRAWING NO.	17194 149	REV	-		
TITLE	FORMER EAST LANCS PAPERMILL RADCLIFFE, BURY				
DETAILS	HT117 ABINGDON ELEVATIONS				

 **Woods Hardwick**
Architecture | Engineering | Planning | Surveying

BEDFORD : HEAD OFFICE
15-17 Goldington Road
Bedford MK40 3NH
T: +44 (0) 1234 268862
ONLINE: mail@woodshardwick.com | woodshardwick.com

BIRMINGHAM
Fort Dunlop, Fort Parkway
Birmingham B24 9FE
T: +44 (0) 121 6297784

PLEASE CONSIDER THE ENVIRONMENT BEFORE PRINTING THIS DRAWING