


PROPOSED ROOF PLAN

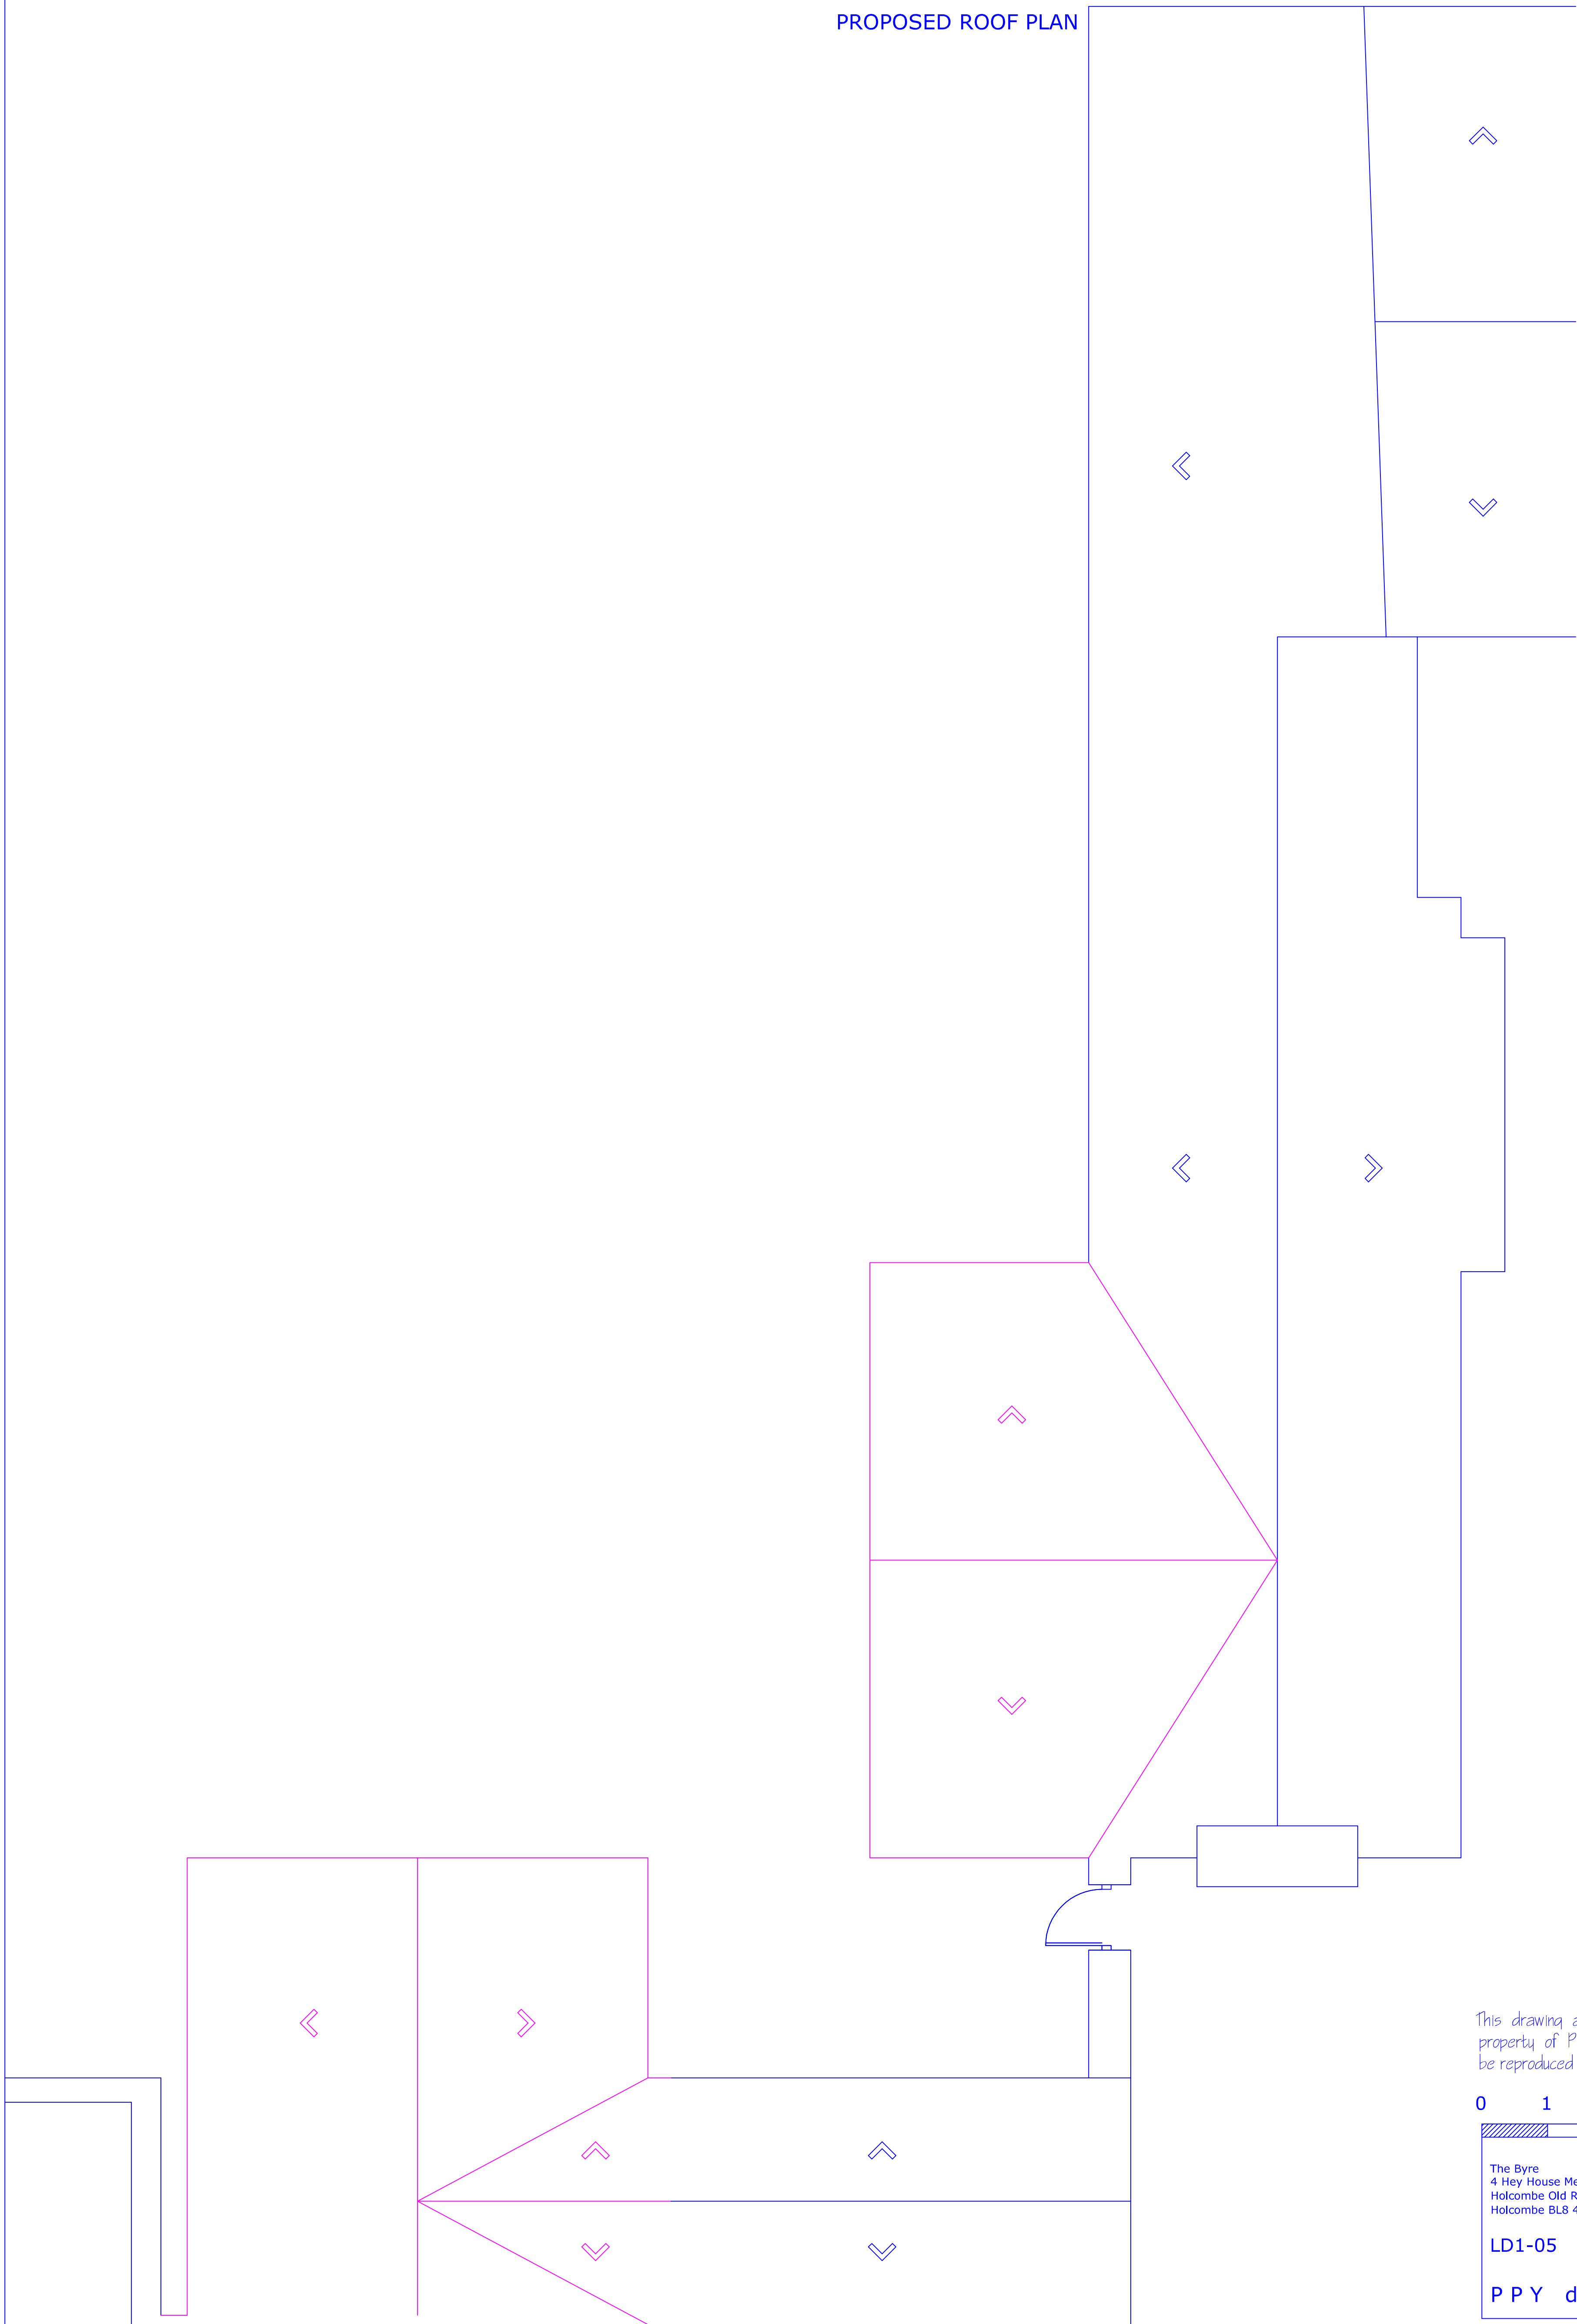

This drawing and design concept is the property of PPY design. It should not be reproduced without written permission

0 1 2 3 m

The Byre 4 Hey House Mews Holcombe Old Road Holcombe BL8 4QS		scale 1:50 @ A1 November 2023	
LD1-05		Proposed Roof Plans	
PPY design Ltd			

2 Helmshore Road, Holcombe Village
Ramsbottom, Lancashire BL8 4PA

Gary Dearden BA(hons) DipArch RIBA
gary@ppy-design.co.uk www.ppy-design.co.uk
T. 01706 822731 M. 07712 669482