



Existing West
Rear Elevation

Proposed South Side Elevation

Existing East
Front Elevation

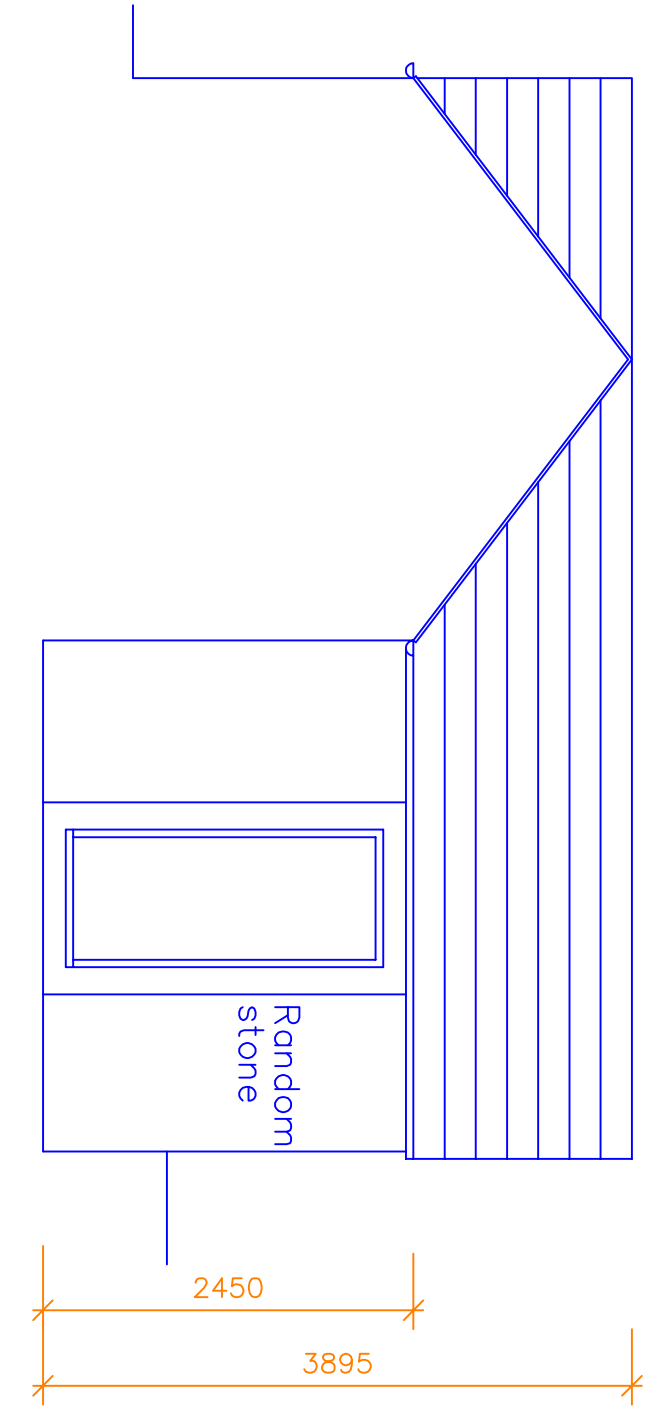

Proposed Courtyard
East Elevation

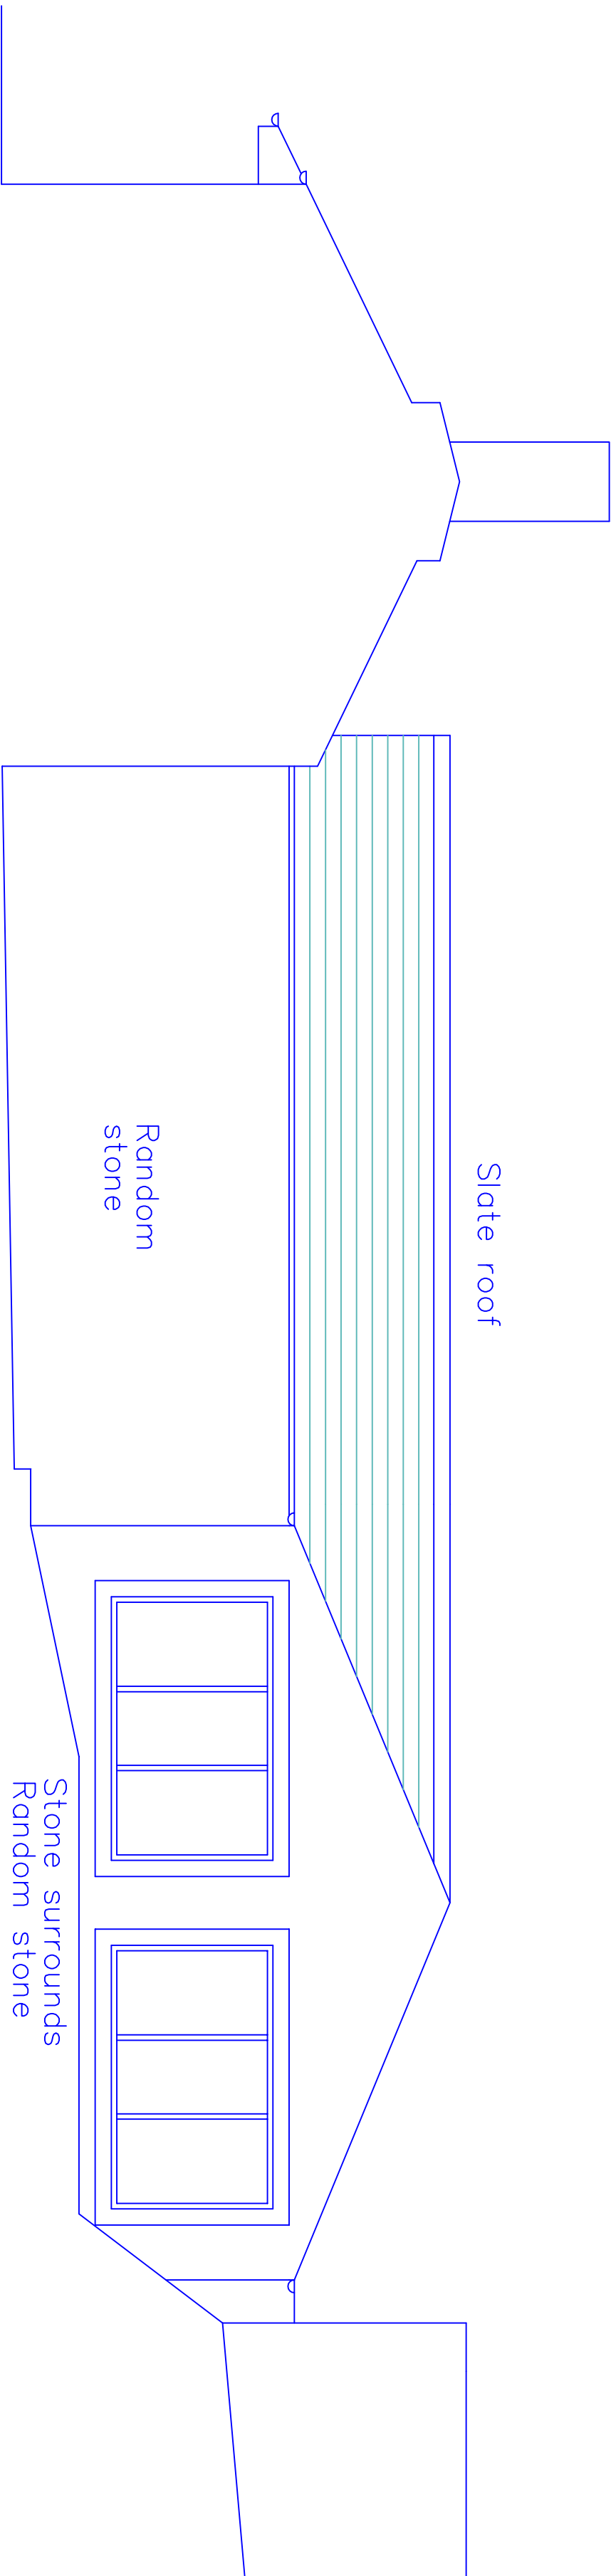

Proposed North Side Elevation

0 1 2 3 m

This drawing and design concept is the property of PPY design. It should not be reproduced without written permission

The Burs
4 The House Mews
Holcombe Old Road
Holcombe BL8 4QS

scale 1:50 @ A1
November 2023

Proposed Elevations
Out-building

LD1-07

PPY design Ltd

2 Helmsford Road, Holcombe Village
Ramsbottom, Lancashire BL8 4PA

Gary Dearden BA(hons) DipArch RIBA
gary@ppy-design.co.uk www.ppy-design.co.uk
T: 0706 822791 M: 07112 669482