



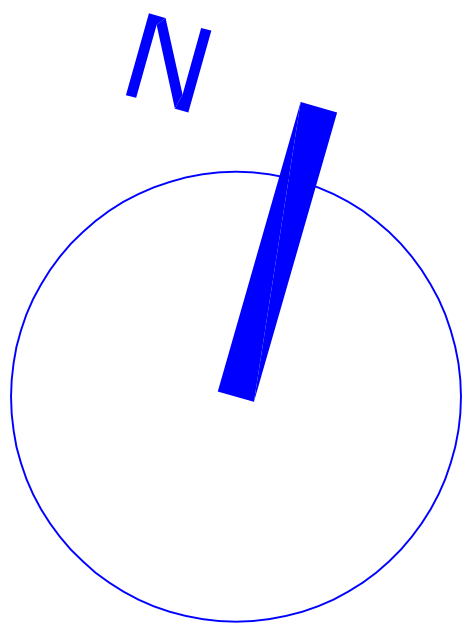

EXISTING GROUND FLOOR PLAN

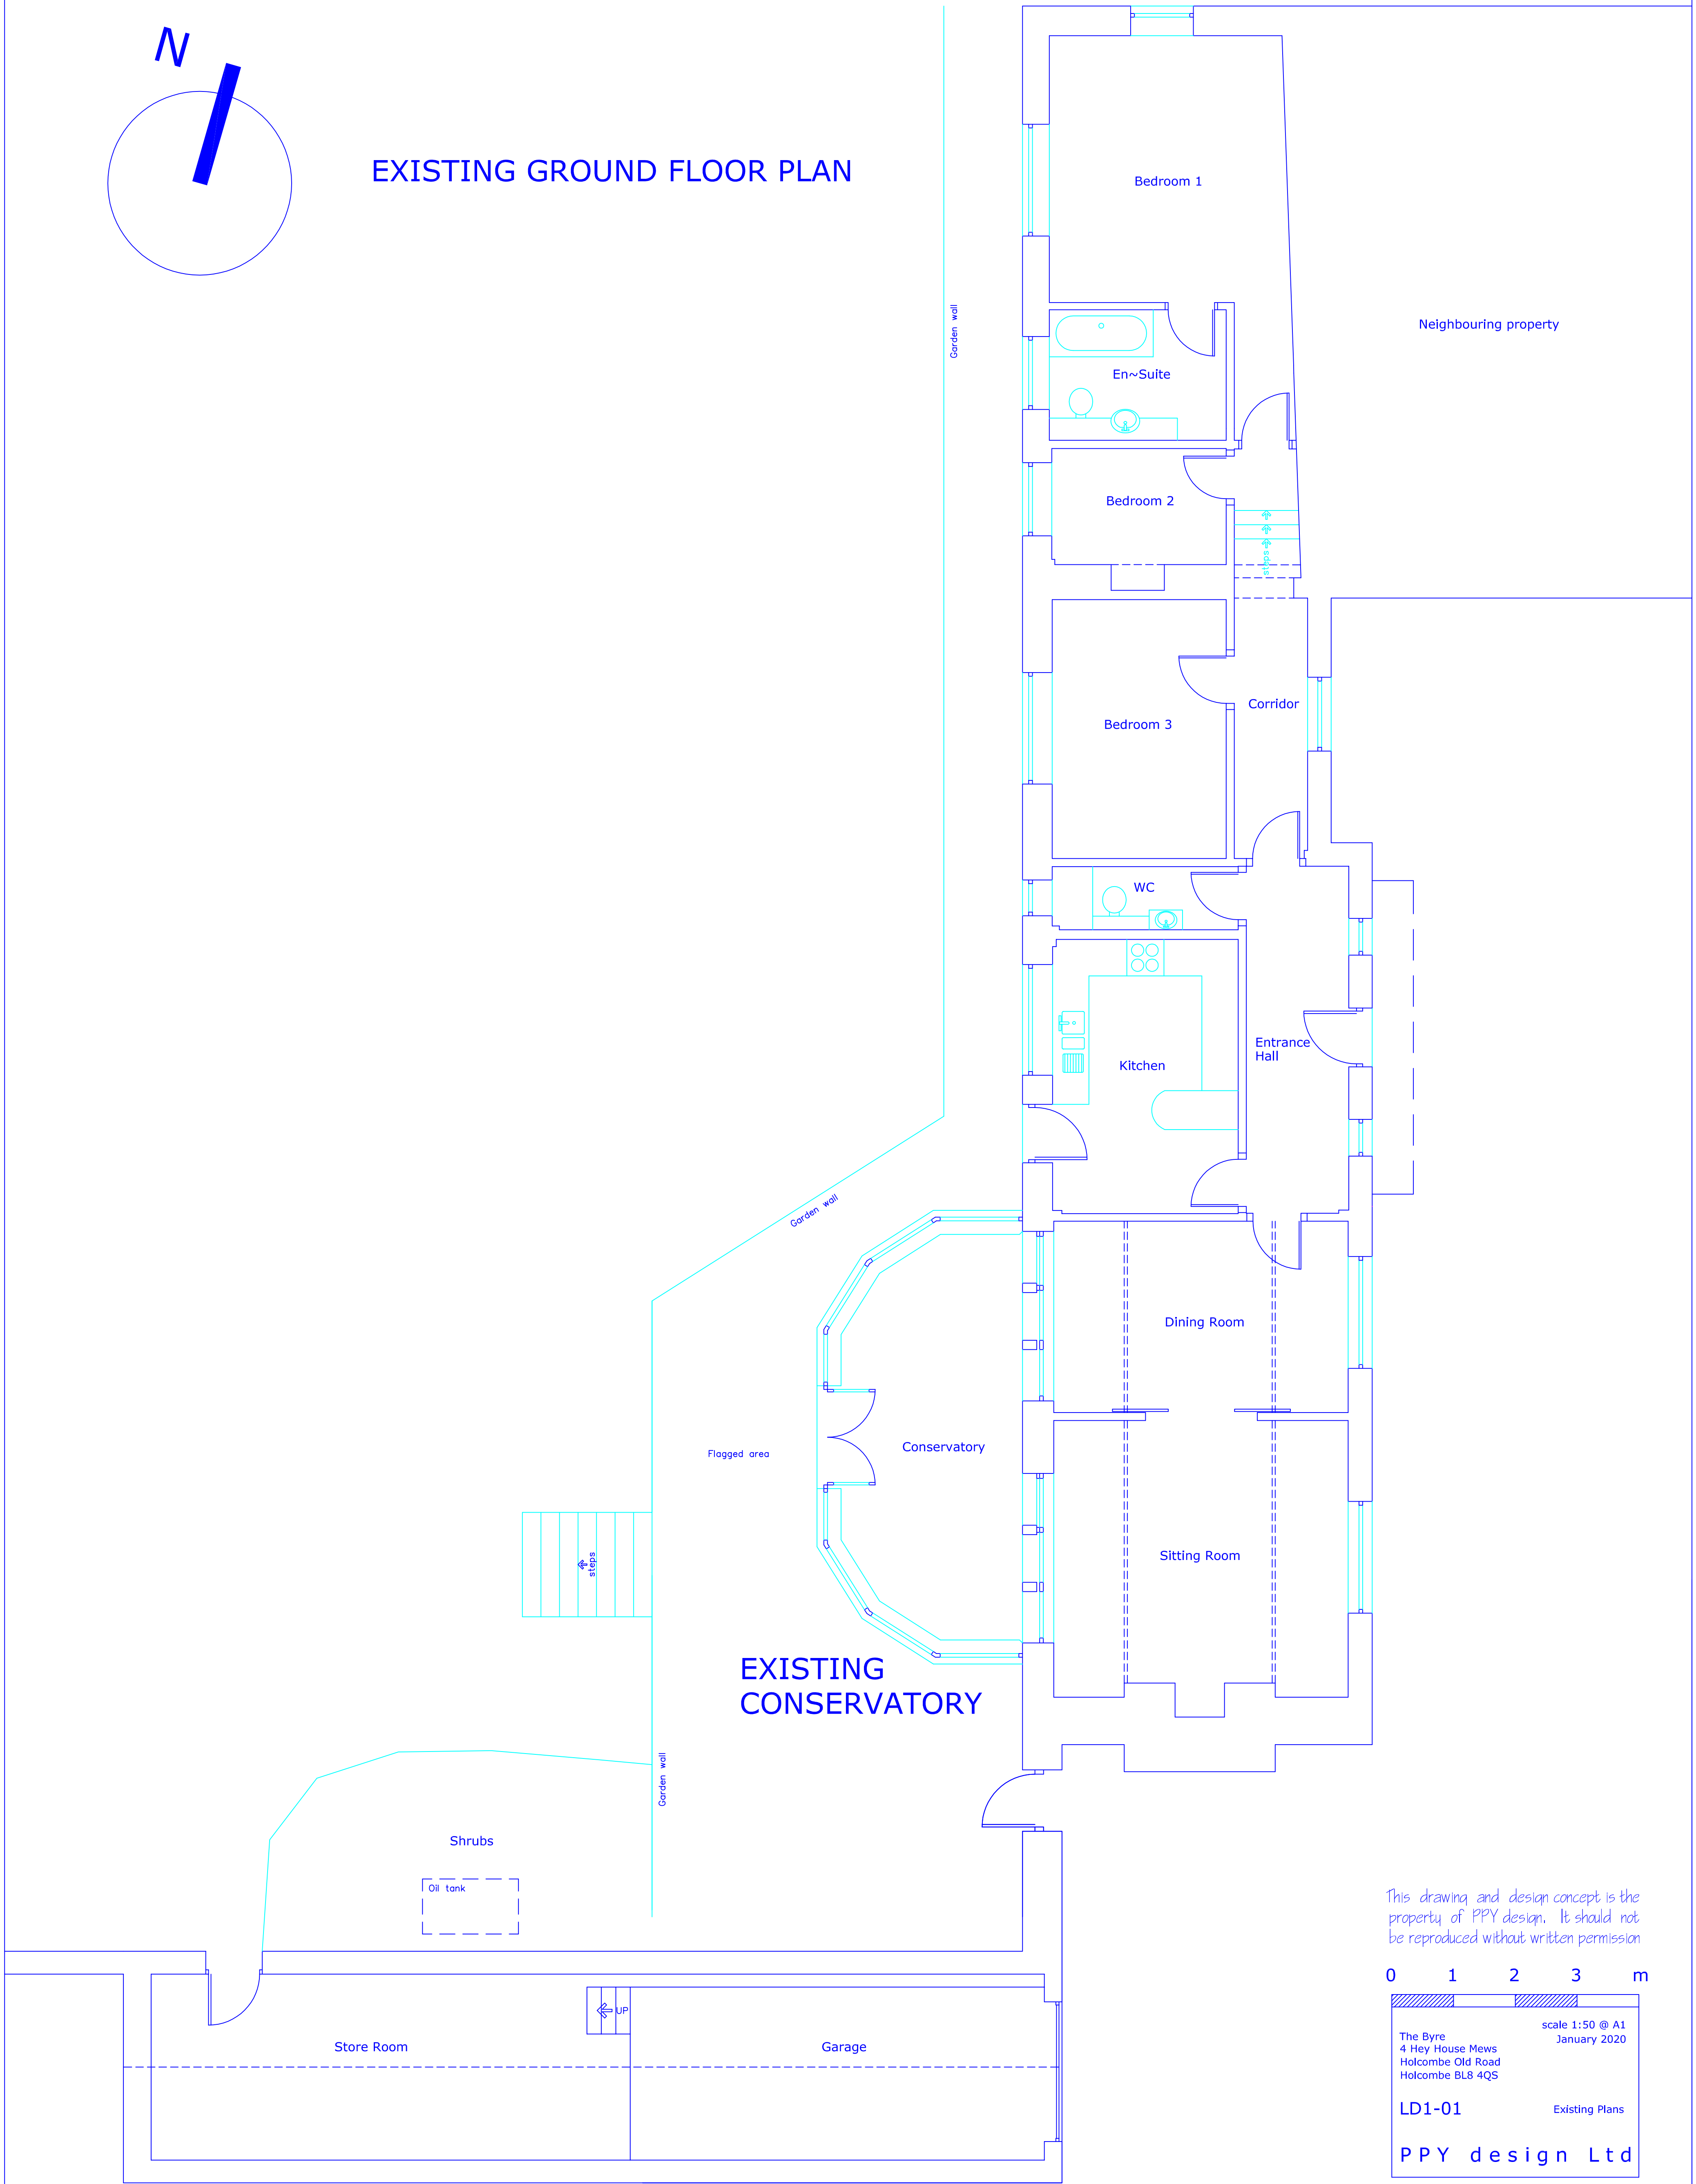

EXISTING OUT~BUILDING

This drawing and design concept is the property of PPY design. It should not be reproduced without written permission

0 1 2 3 m

The Byre
4 Hey House Mews
Holcombe Old Road
Holcombe BL8 4QS

scale 1:50 @ A1
January 2020

LD1-01

Existing Plans

PPY design Ltd

2 Helmshore Road, Holcombe Village
Ramsbottom, Lancashire BL8 4PA

Gary Dearden BA(hons) DipArch RIBA
gary@ppy-design.co.uk www.ppy-design.co.uk
T. 01706 822731 M. 07712 669482