



Existing West
Rear Elevation

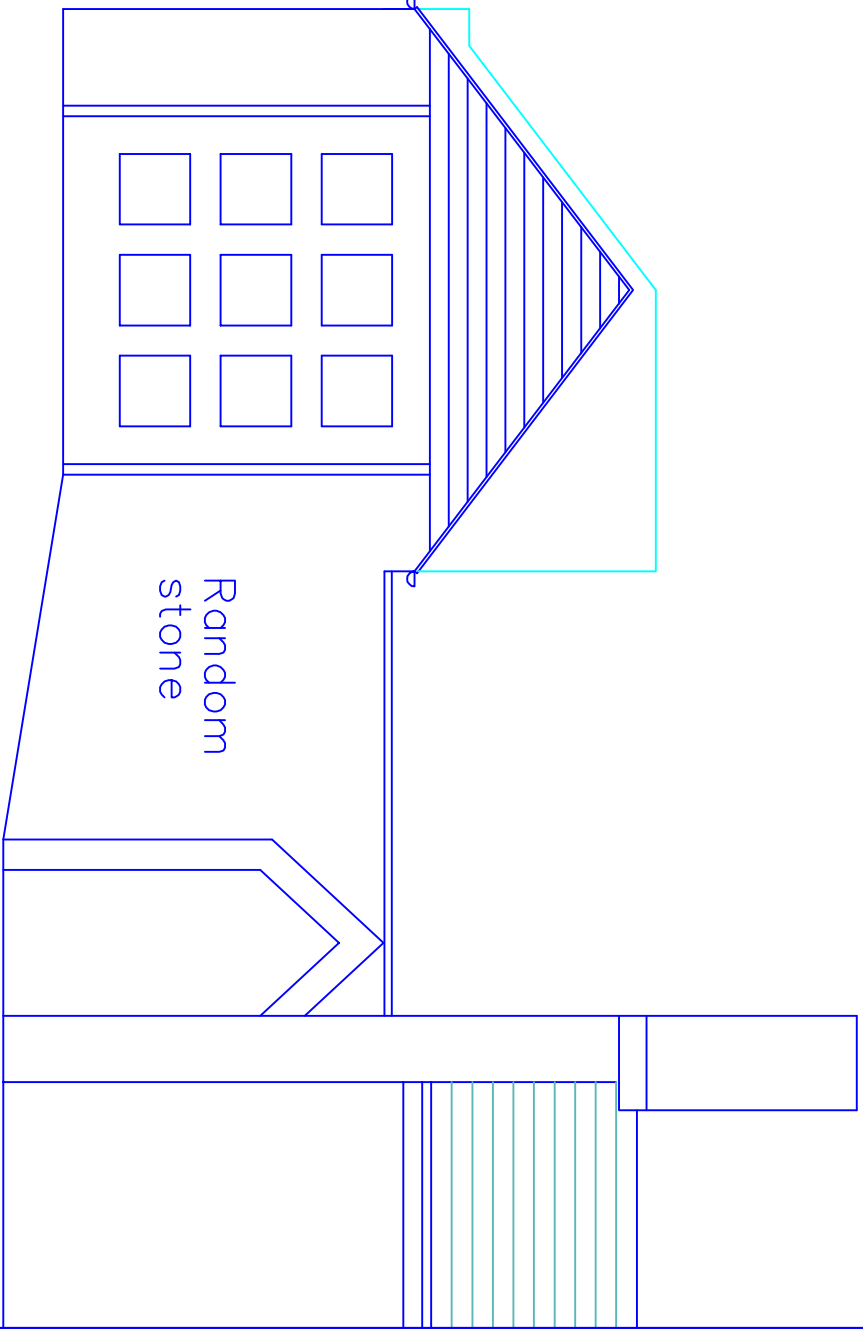

Existing East
Front Elevation

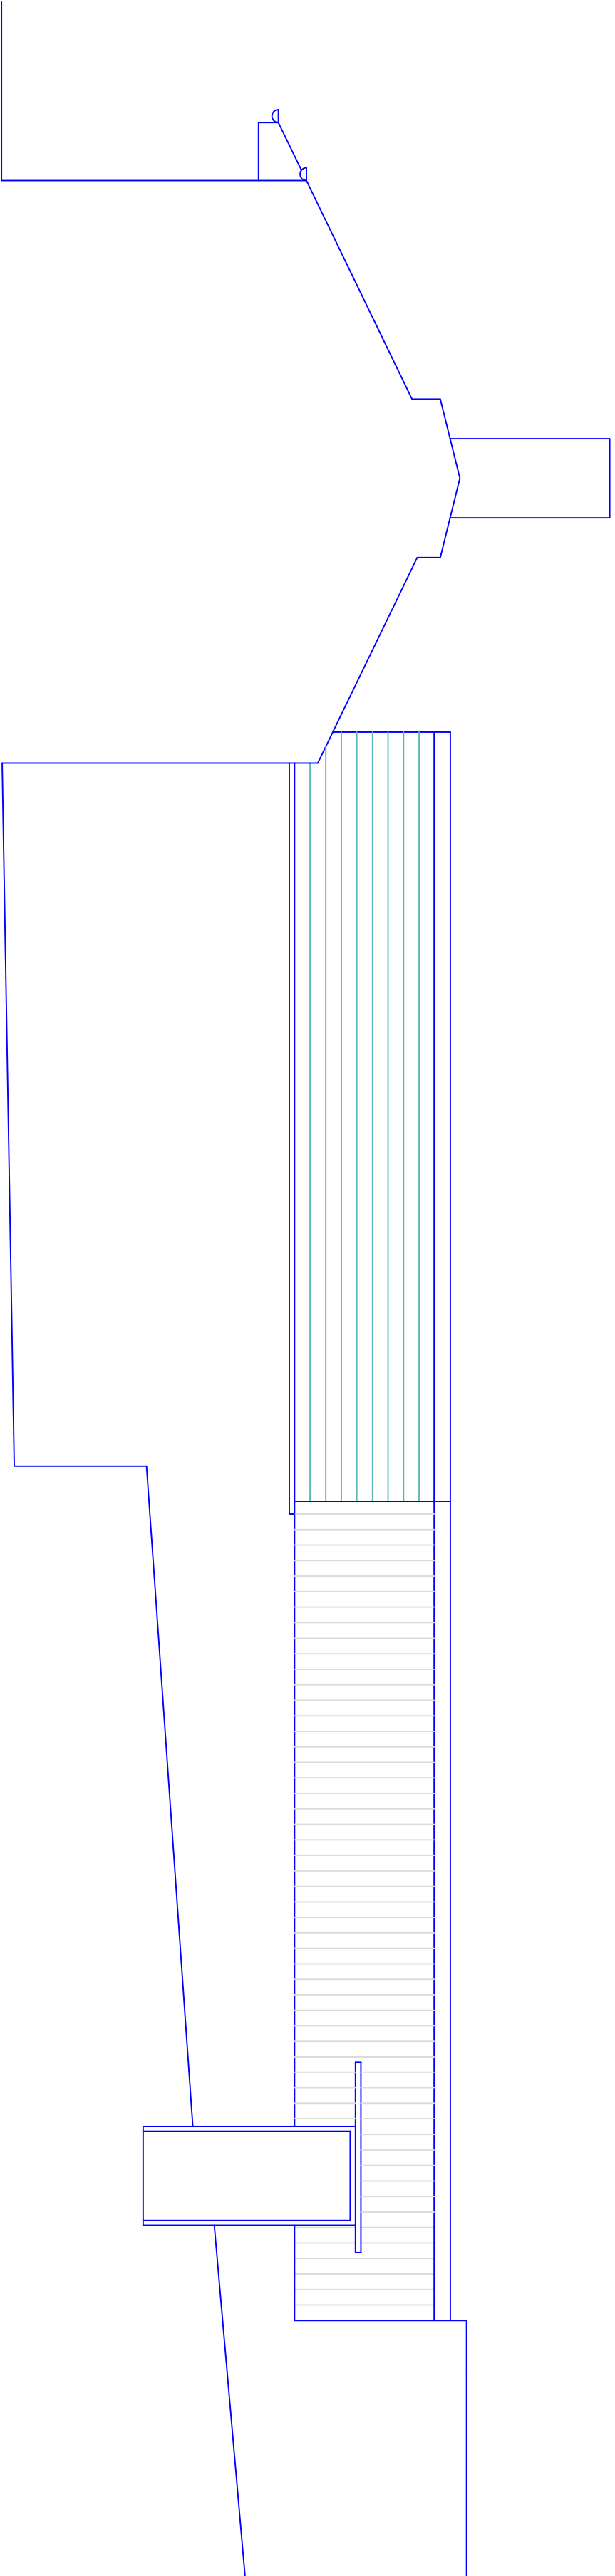

Existing North Side Elevation

0123m

scale 1:50 @ A1

January 2020

The Burs
The House News
Holcombe Old Road
Holcombe BL8 4QS

Existing Elevations
Out-building

PPY design Ltd

2 Helmsford Road, Holcombe Village
Ramsbottom, Lancashire BL8 4PA
Gary Dearden BA(hons) DipArch RIBA
gary@ppy-design.co.uk www.ppy-design.co.uk
t. 0706 822791 m. 0712 669482