




Proposed Elevations @1:100

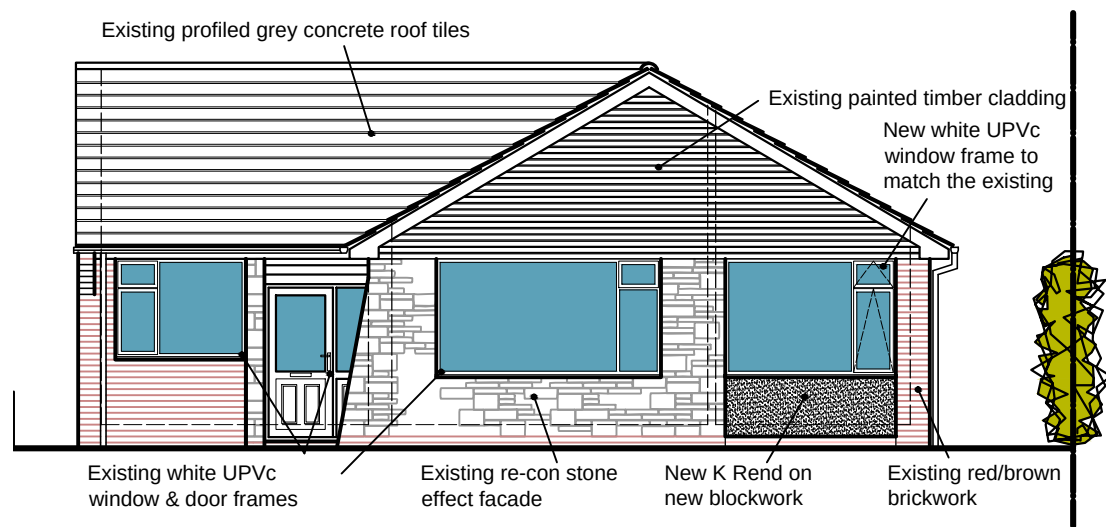


Proposed North Elevation

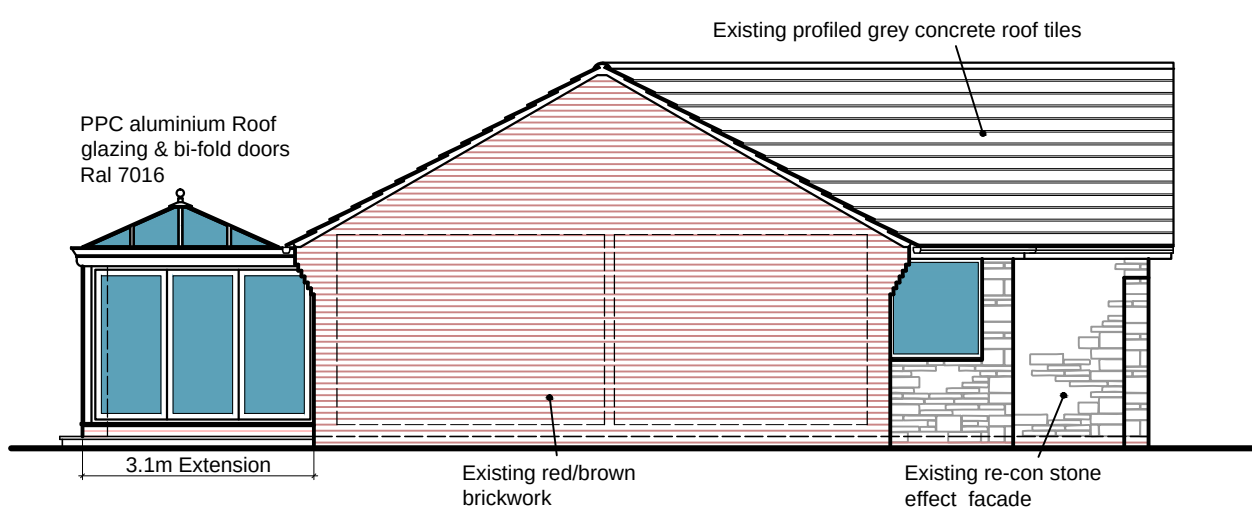

Proposed East Elevation

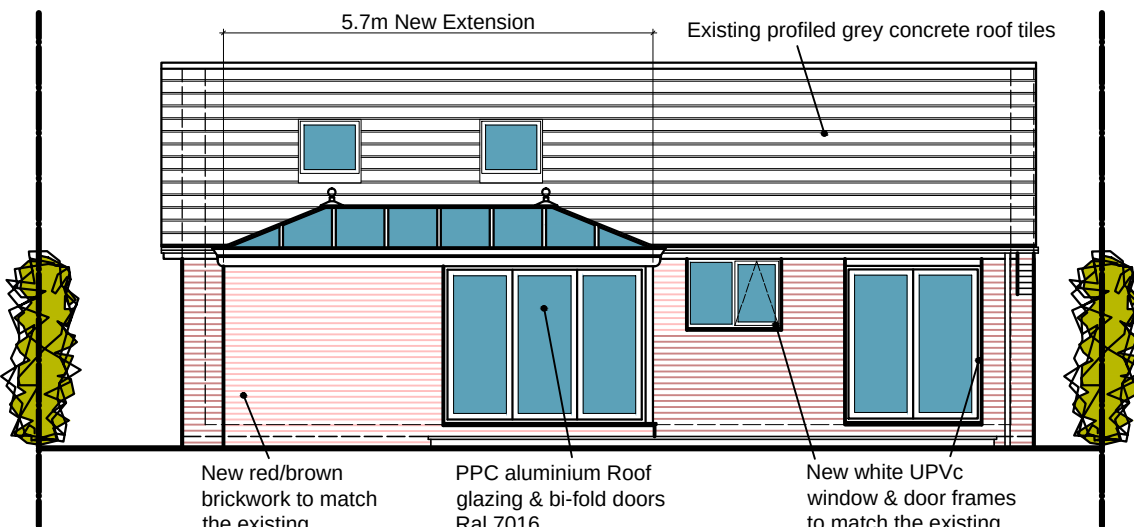


Proposed South Elevation

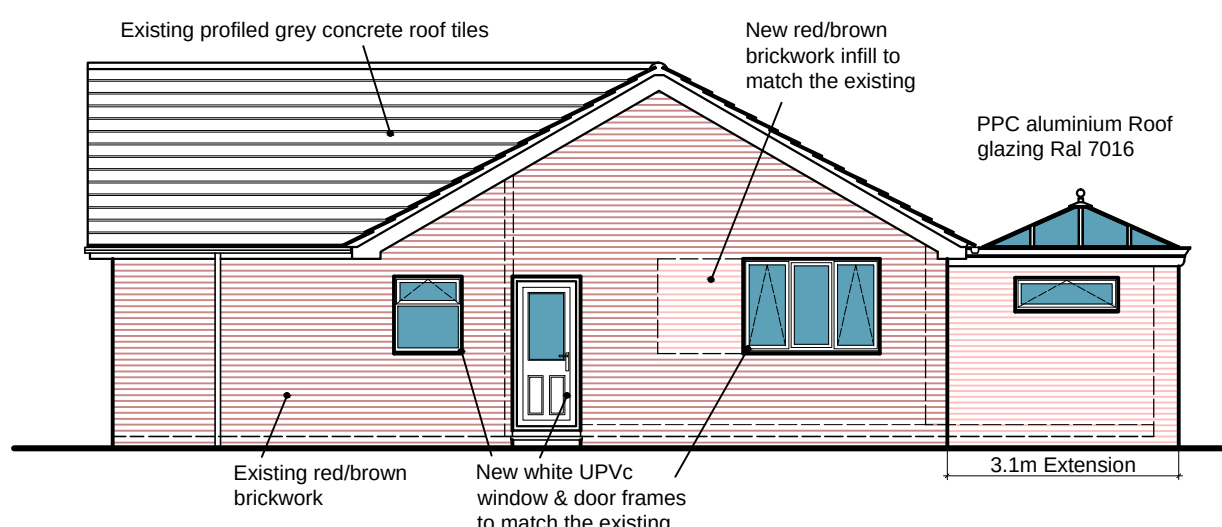


Proposed West Elevation

- This drawing is copyright. No unauthorised copying of drawing without the express permission of the architect.
- Do not scale from prints. Use figure dimensions only.
- Contractors to check all dimensions on site prior to commencement of works.
- All works to be carried out in accordance with current statutory Health and Safety Regulations.
- This drawing is to be read in conjunction with all relevant consultants' and / or specialists' drawings / documents and any discrepancies or variations are to be notified to the architect before affected work commences.


REV. AMENDMENTS DATE

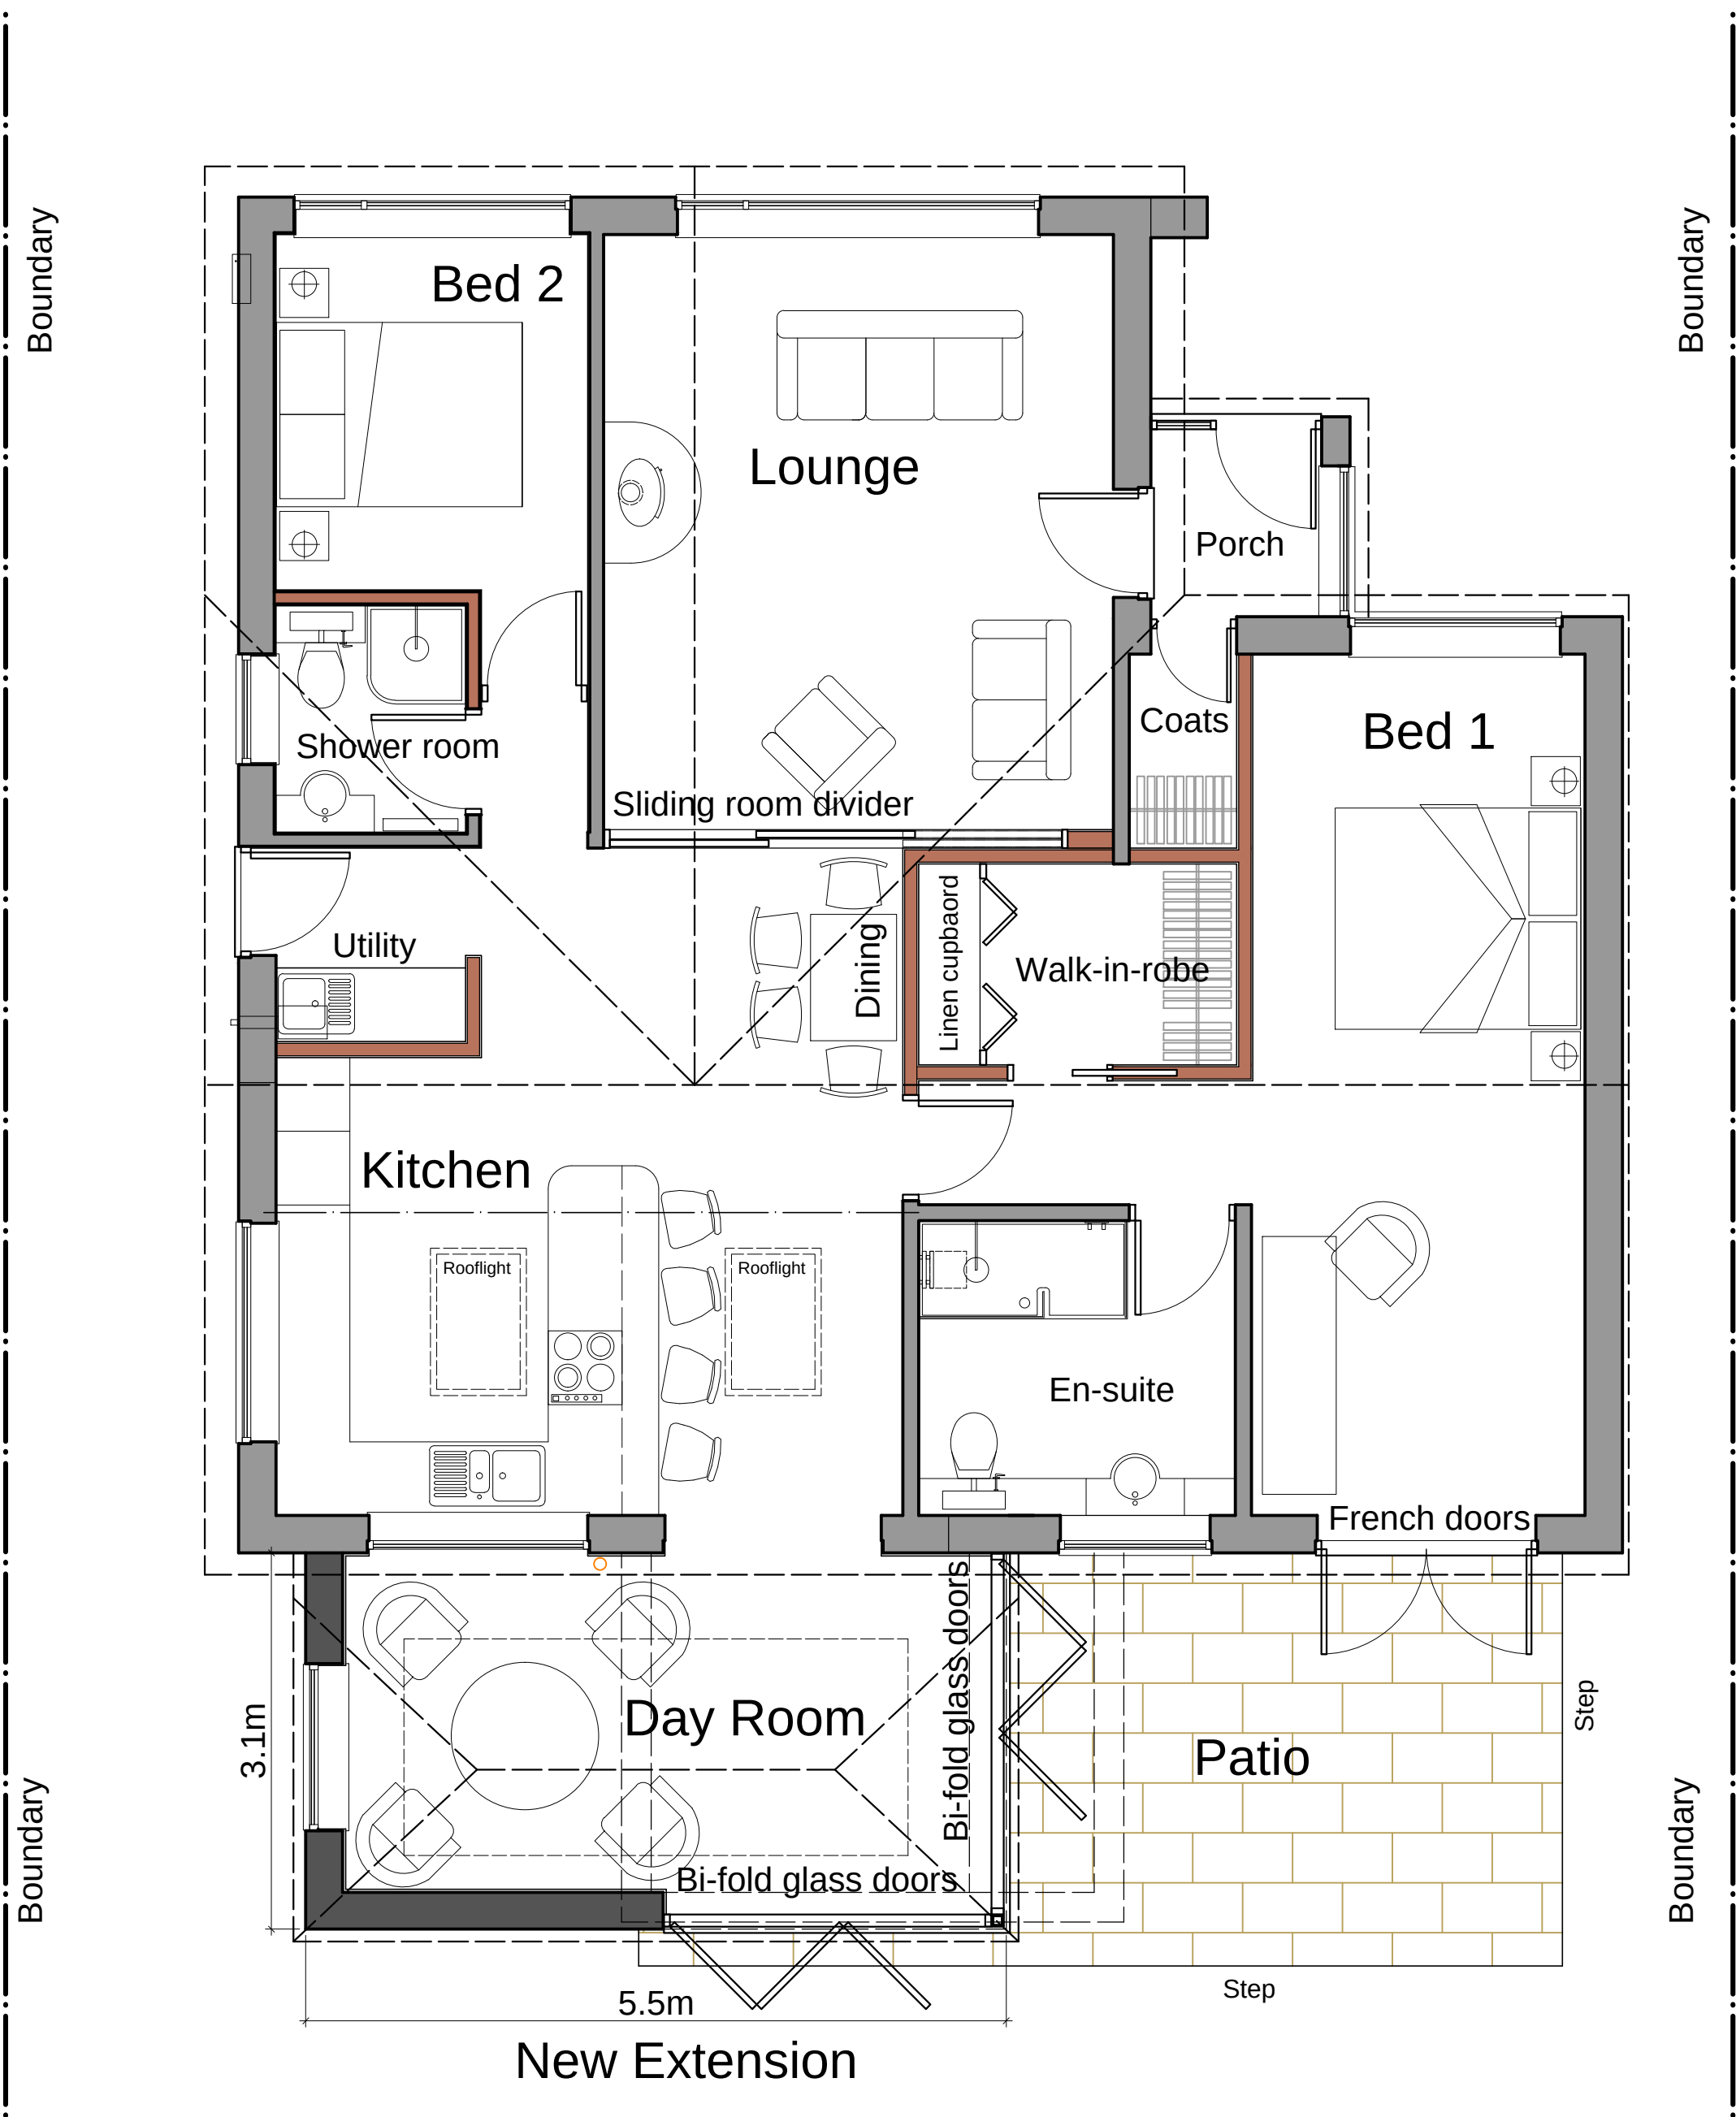

Proposed Ground Floor Plan @1:50

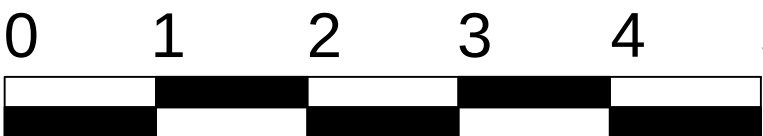

Proposed Block Plan @1:200

 

Project	EXTENSION & ALTERATIONS TO: 33 NEWTON DRIVE HOLCOMBE BROOK, RAMSBOTTOM, BURY BL8 4DH
Drawing	PROPOSED FLOOR PLAN, PROPOSED ELEVATION & PROPOSED BLOCK PLAN
Client	MR M. ROBERTS
Dwn. By	NP
Scale	1:50 1:100 & 1:200 @ A1
Drg. No.	23-04-10
Drg. Size	A1
Date	JUNE 2023