



Ownership boundaries and title overlay drawings are produced using all reasonable endeavour and AGBCAD Services cannot be held responsible for any discrepancy of accuracy or scale of drawings supplied to them

KEY


- EXTENT OF EXISTING DWELLING
- EXTENT OF PROPOSED DORMER EXTENSION
- SITE BOUNDARY

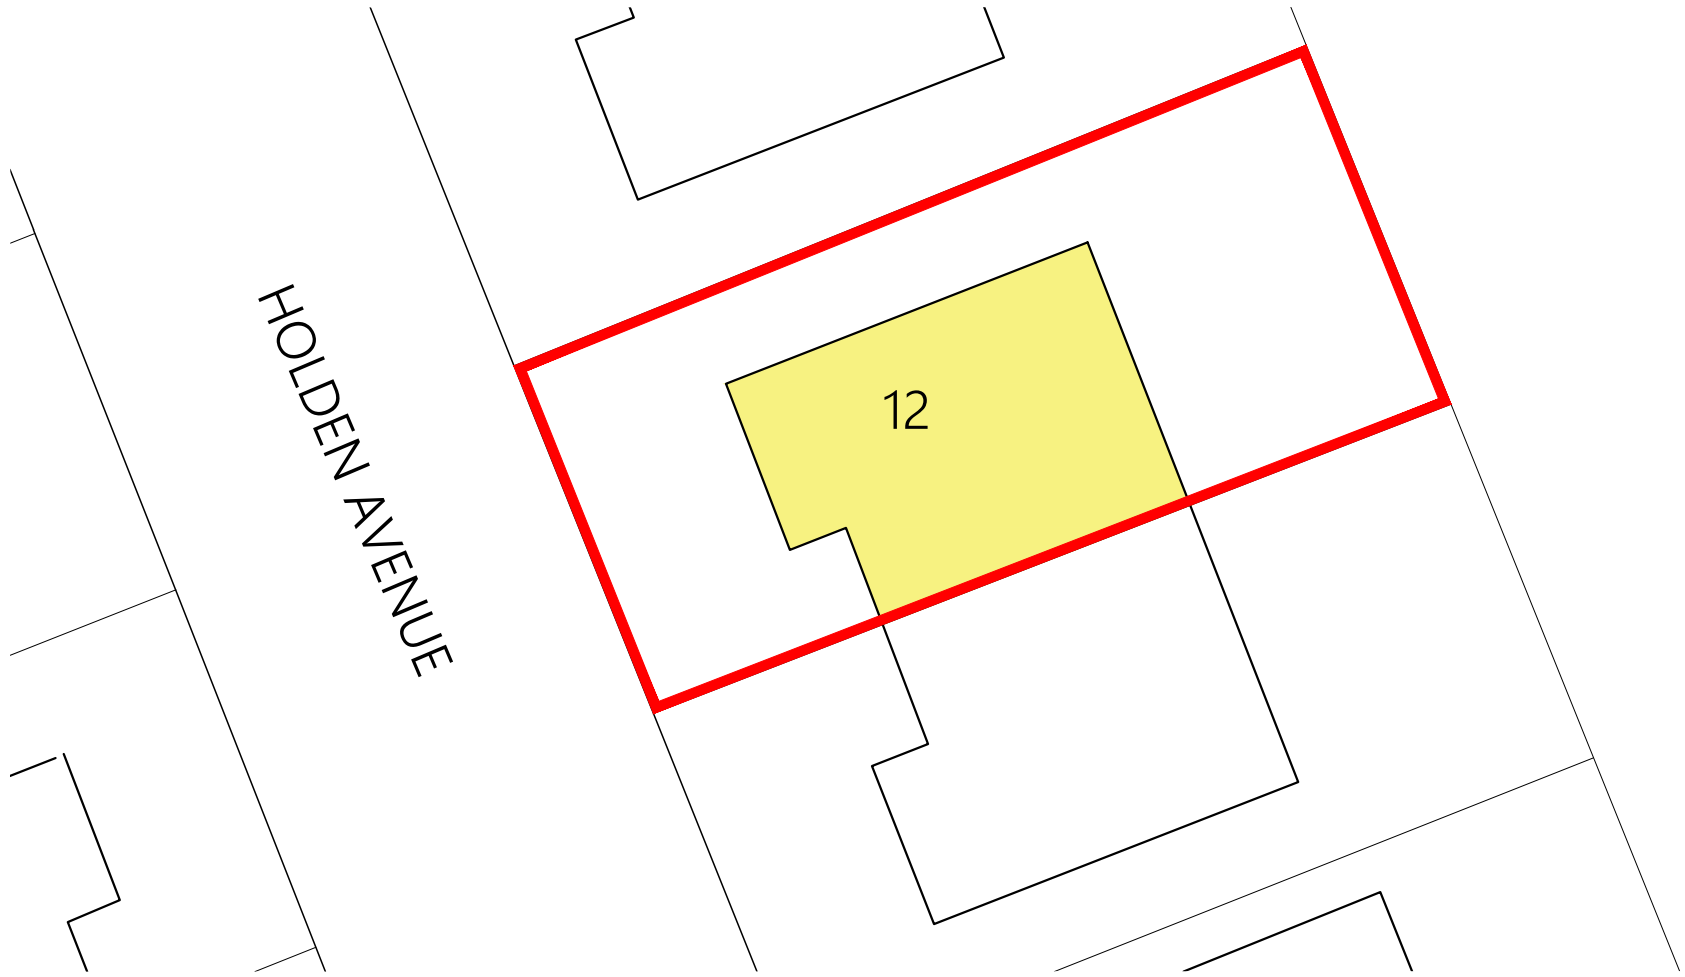

EXISTING BLOCK/ SITE PLAN

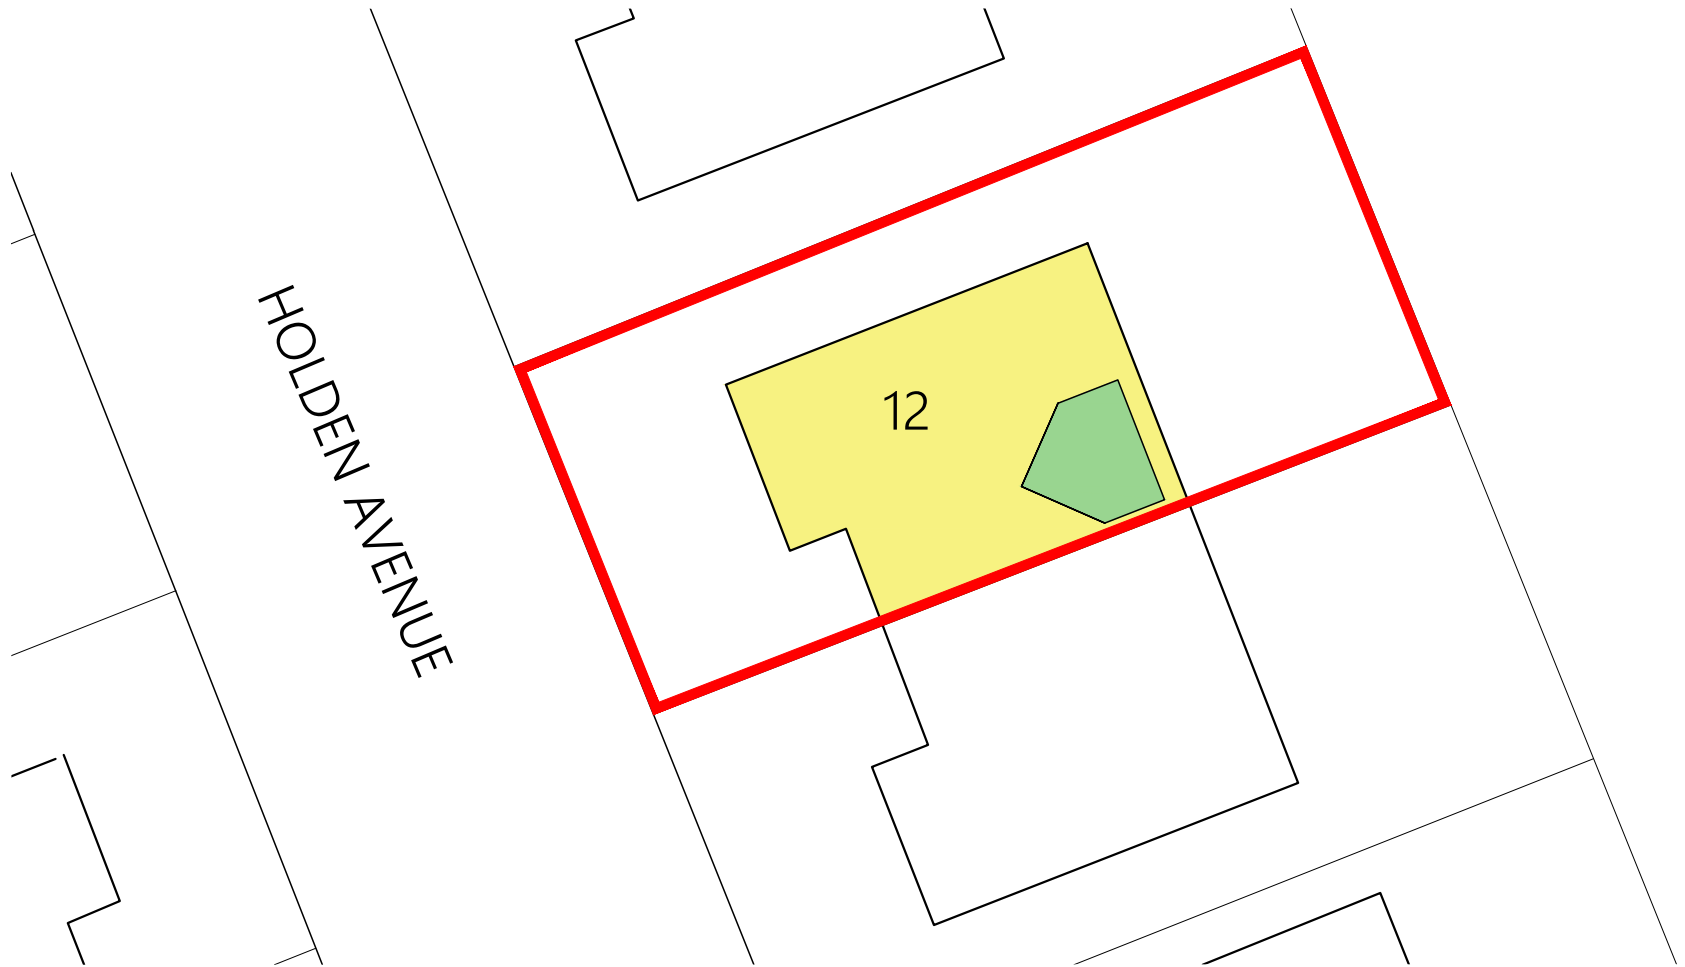

PROPOSED BLOCK/ SITE PLAN

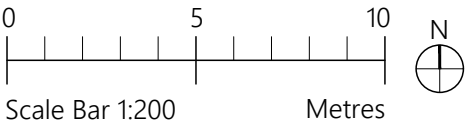

PROJECT	12 Holden Avenue Bury BL9 7TJ		
CLIENT	P Brine		
STATUS	Information		
DRAWING	Block/ Site Plan		
DWG No.	2229-004	REV	
SCALE	1:200@A3	DATE	Oct '22

AGB
CAD
SERVICES

website: www.agbcad.co.uk
email: info@agbcad.co.uk
telephone: 07912 090 125
DO NOT SCALE FROM THIS DRAWING