


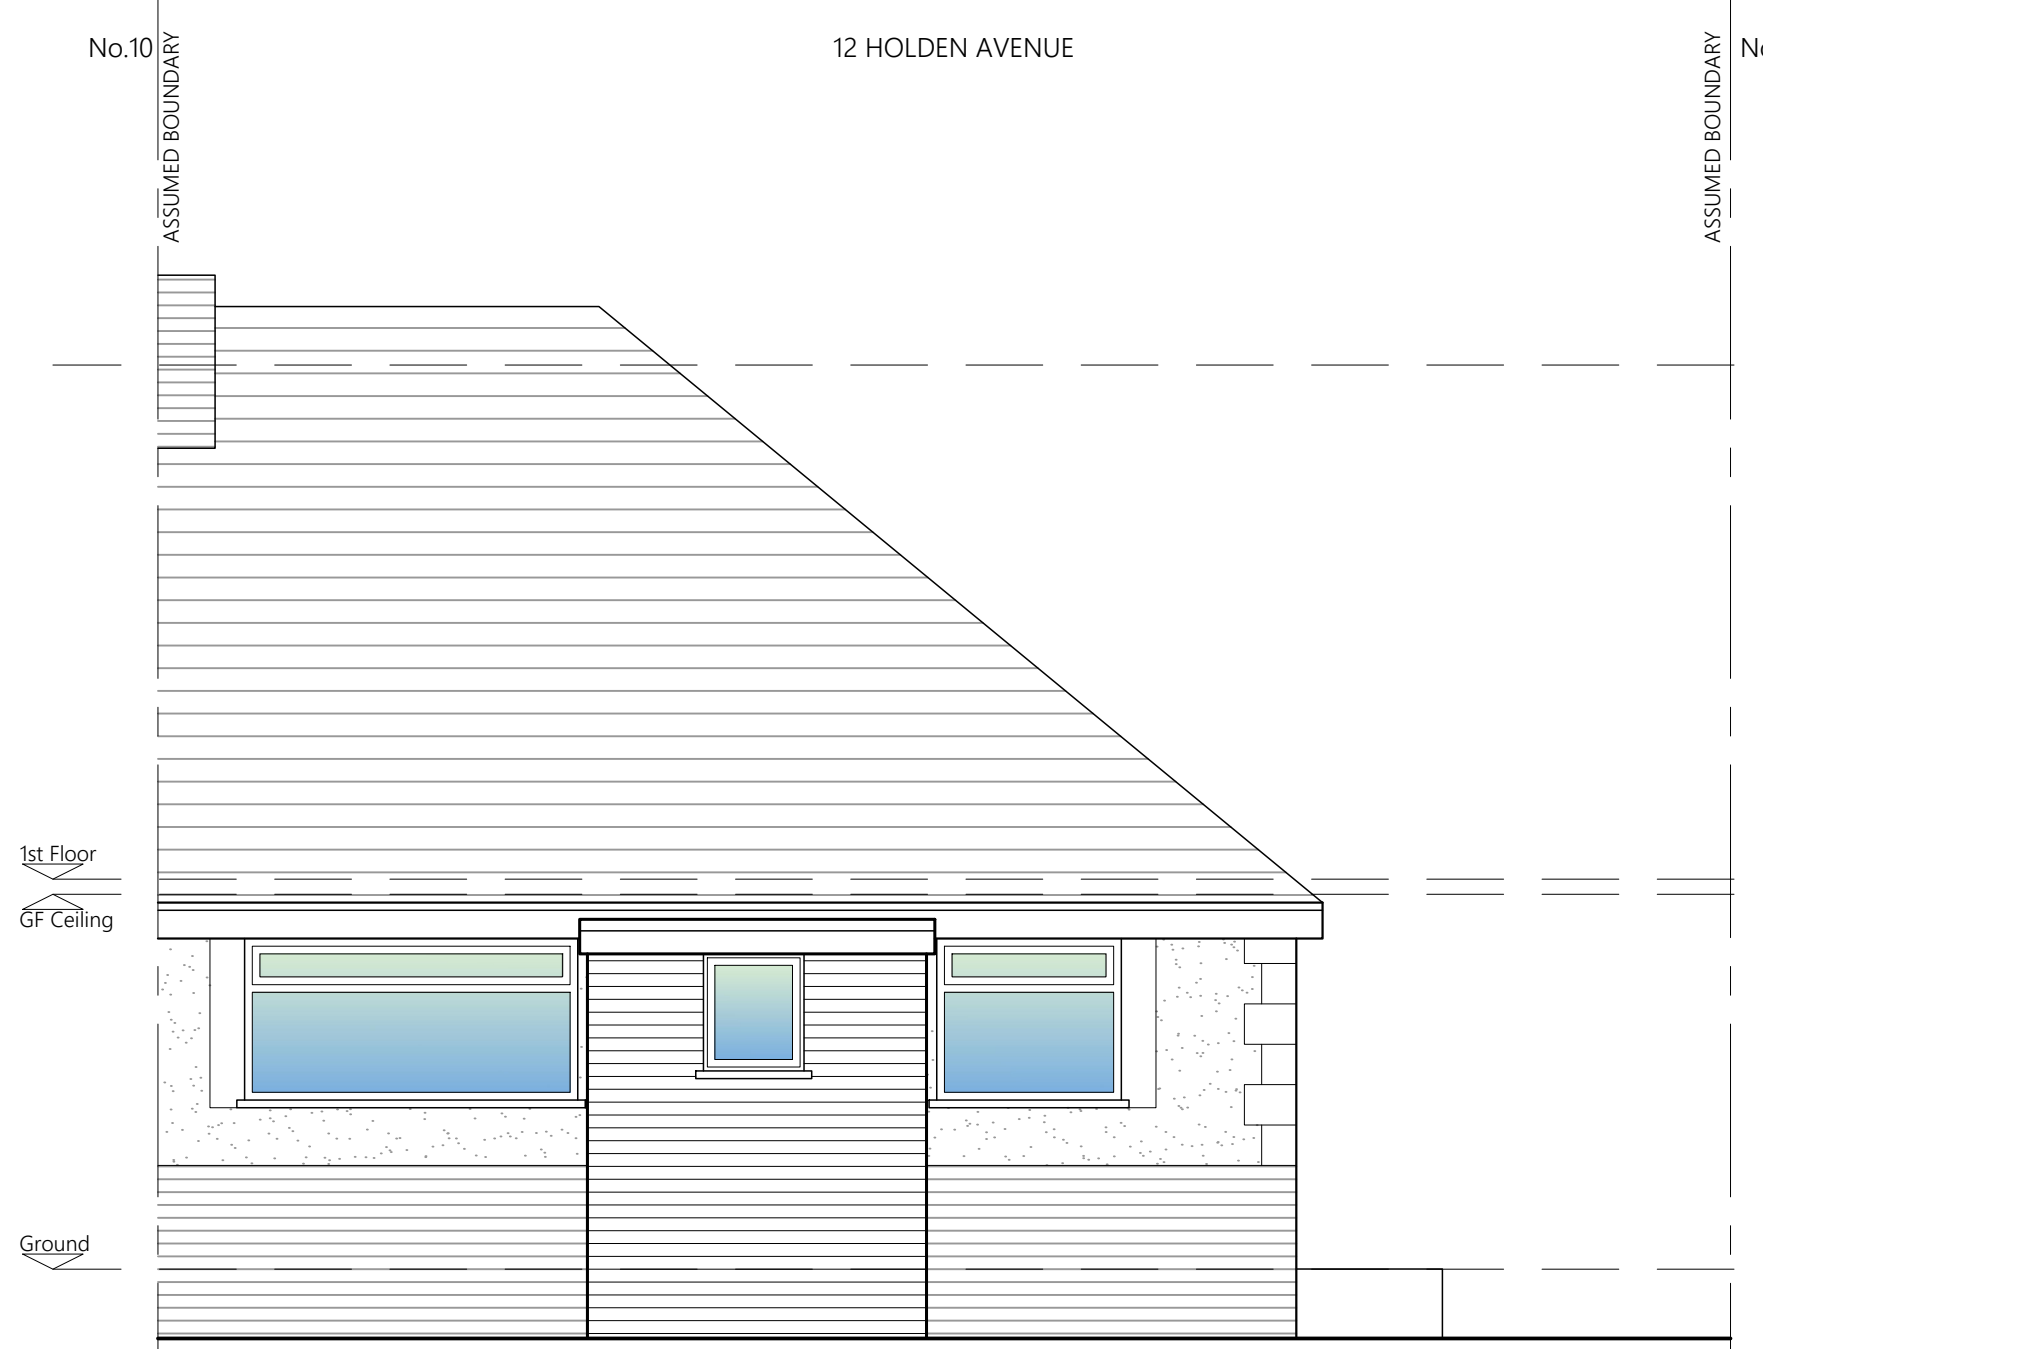


EXISTING FRONT ELEVATION


EXISTING SIDE ELEVATION




EXISTING REAR ELEVATION

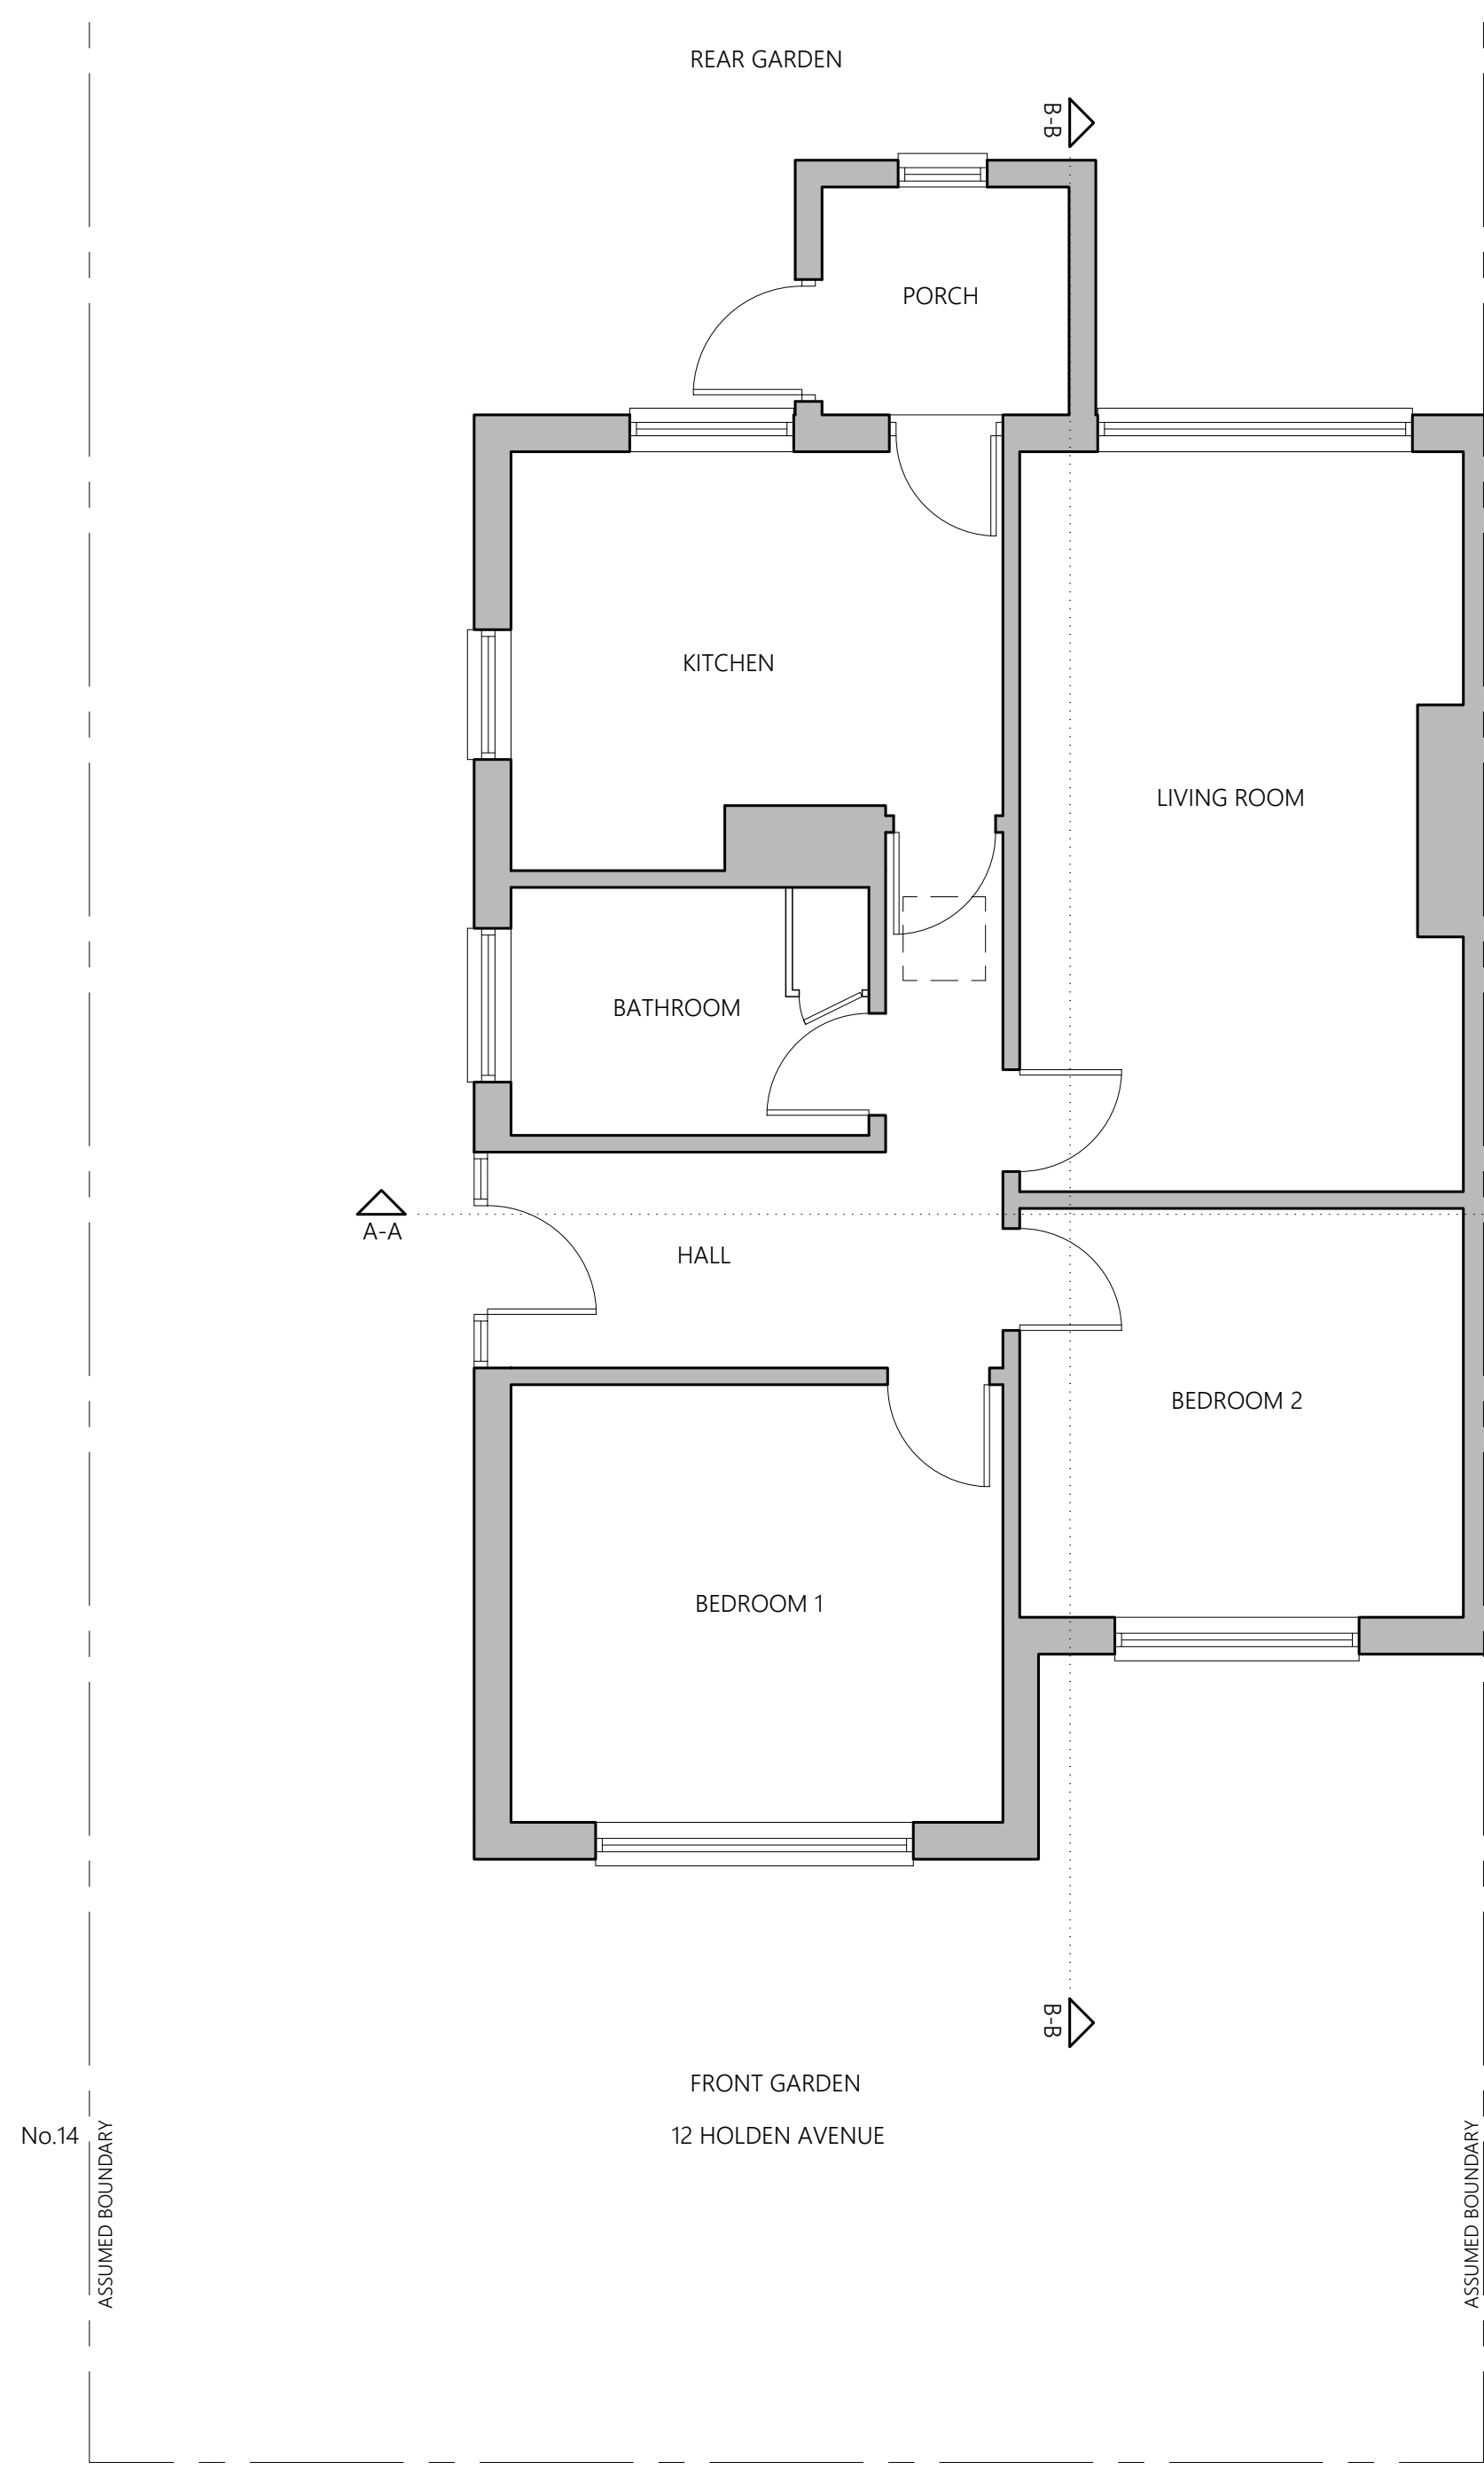


EXISTING GROUND FLOOR

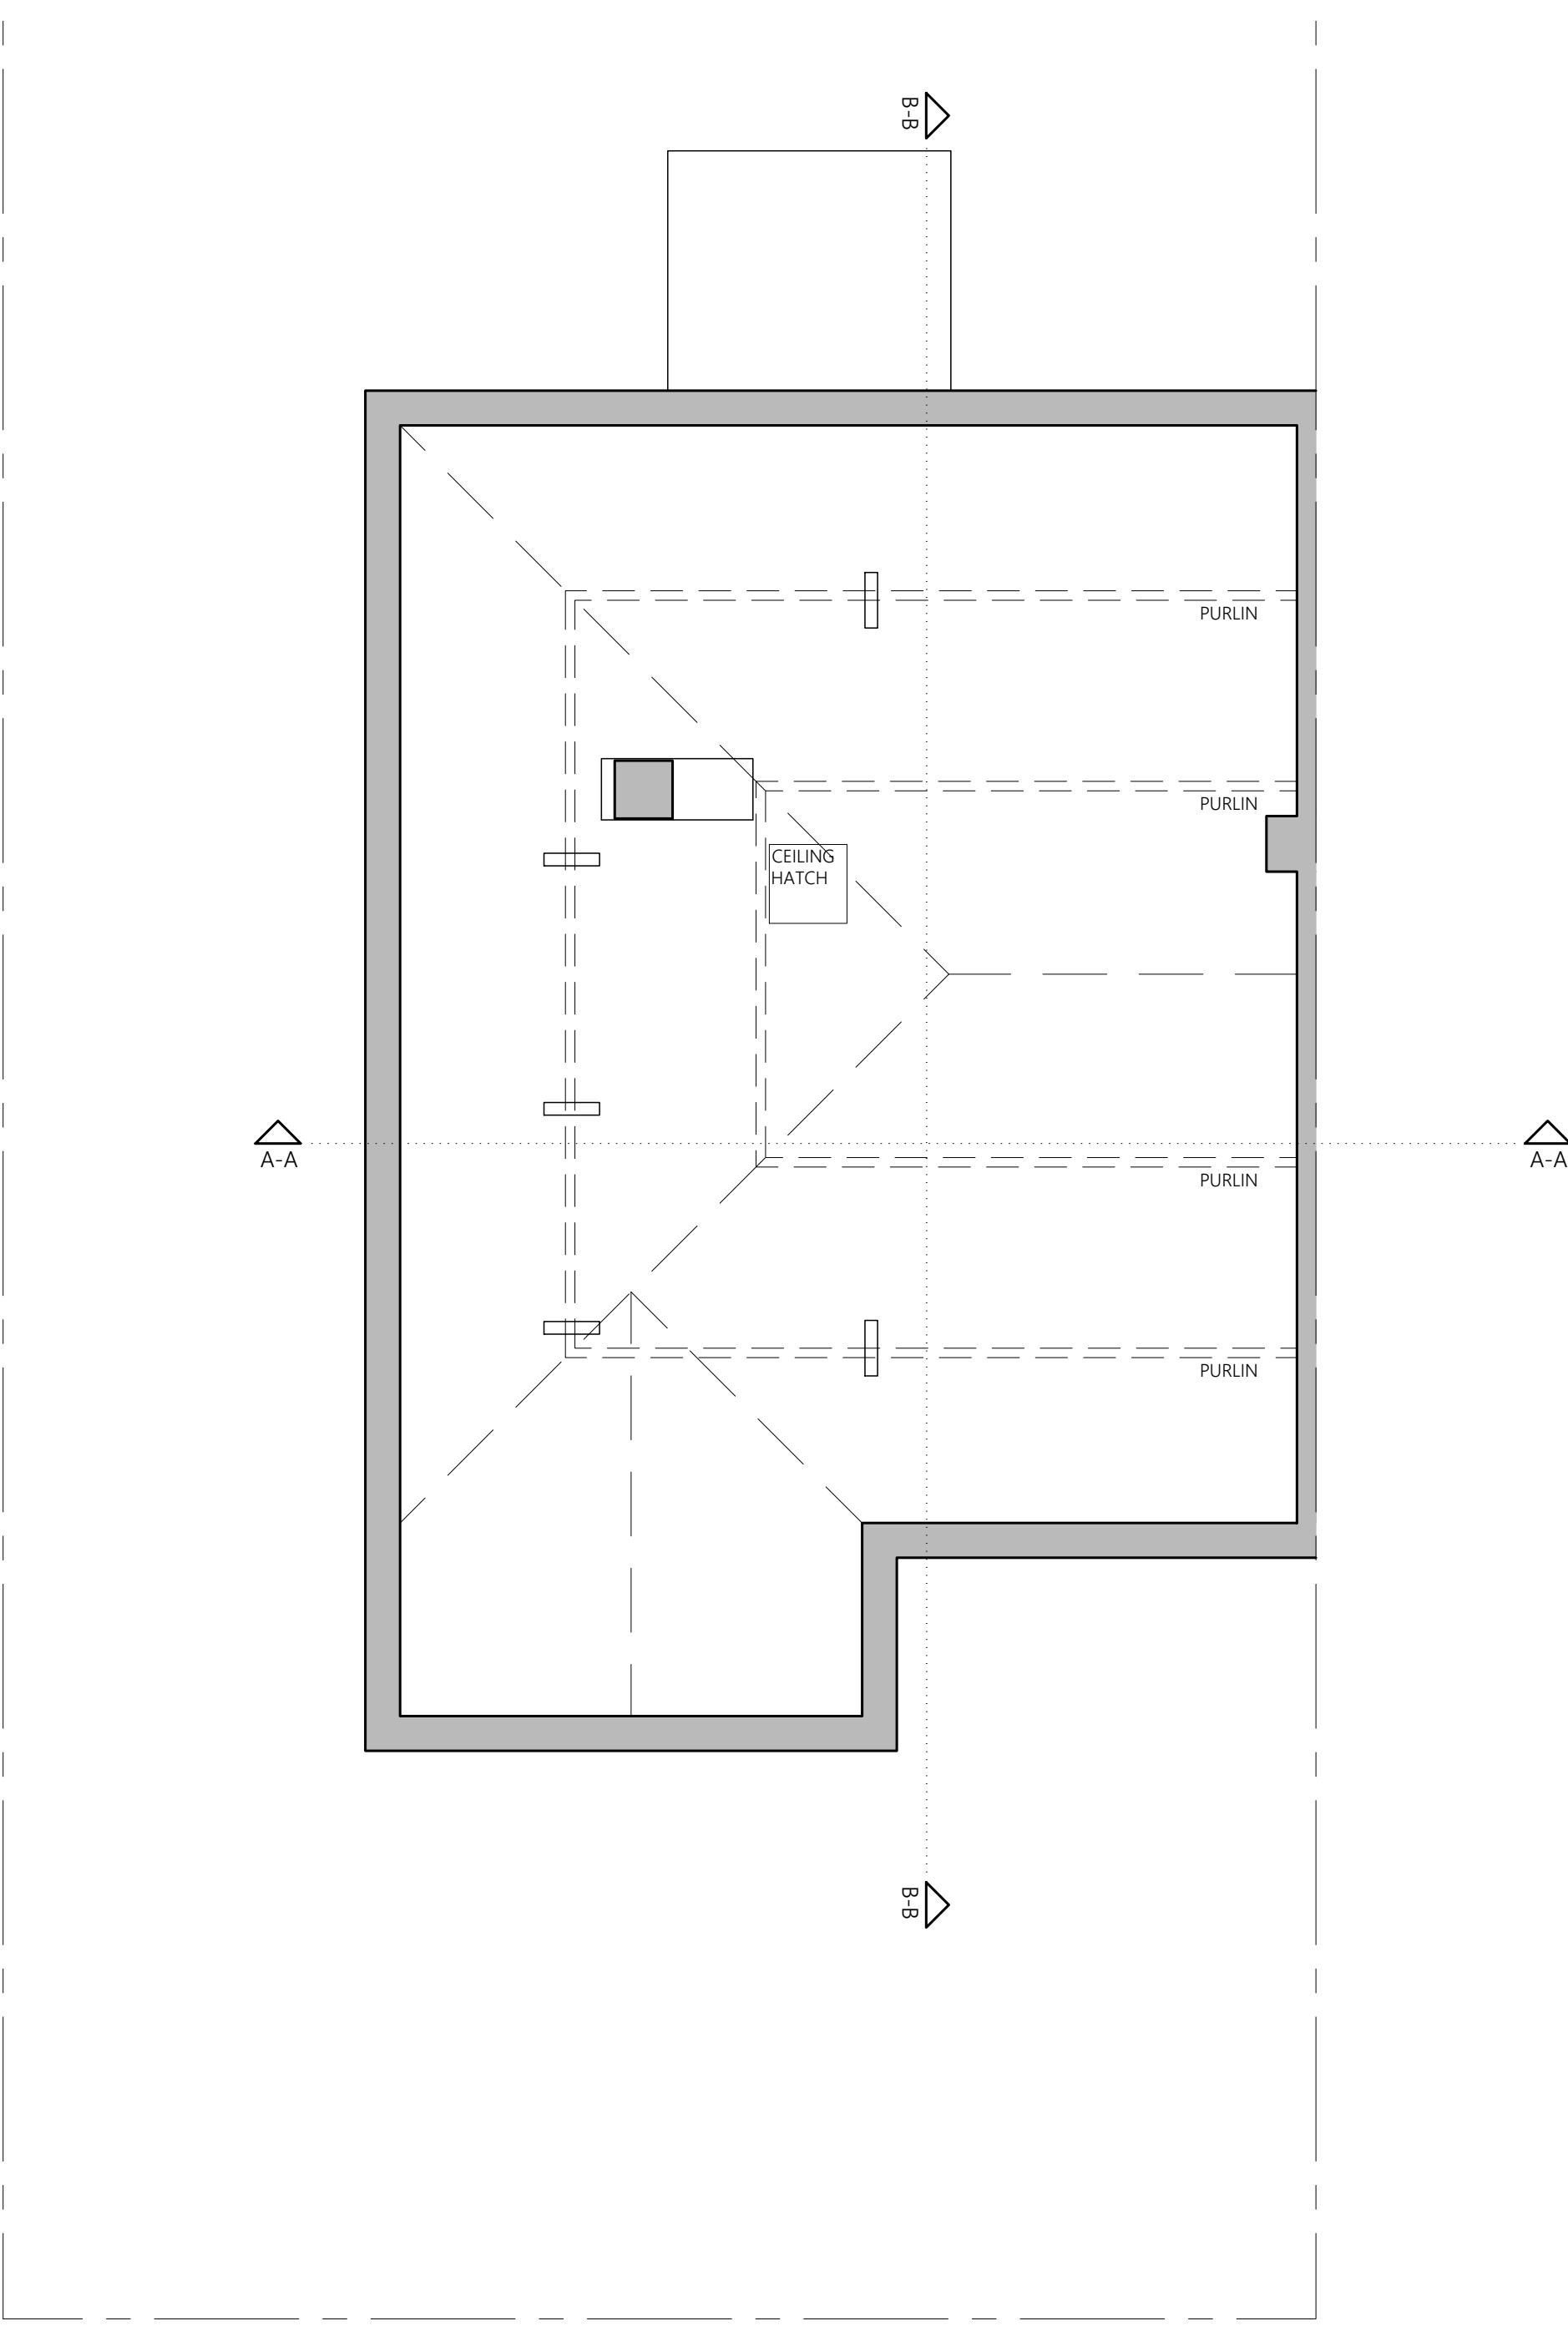

EXISTING FIRST FLOOR PLAN

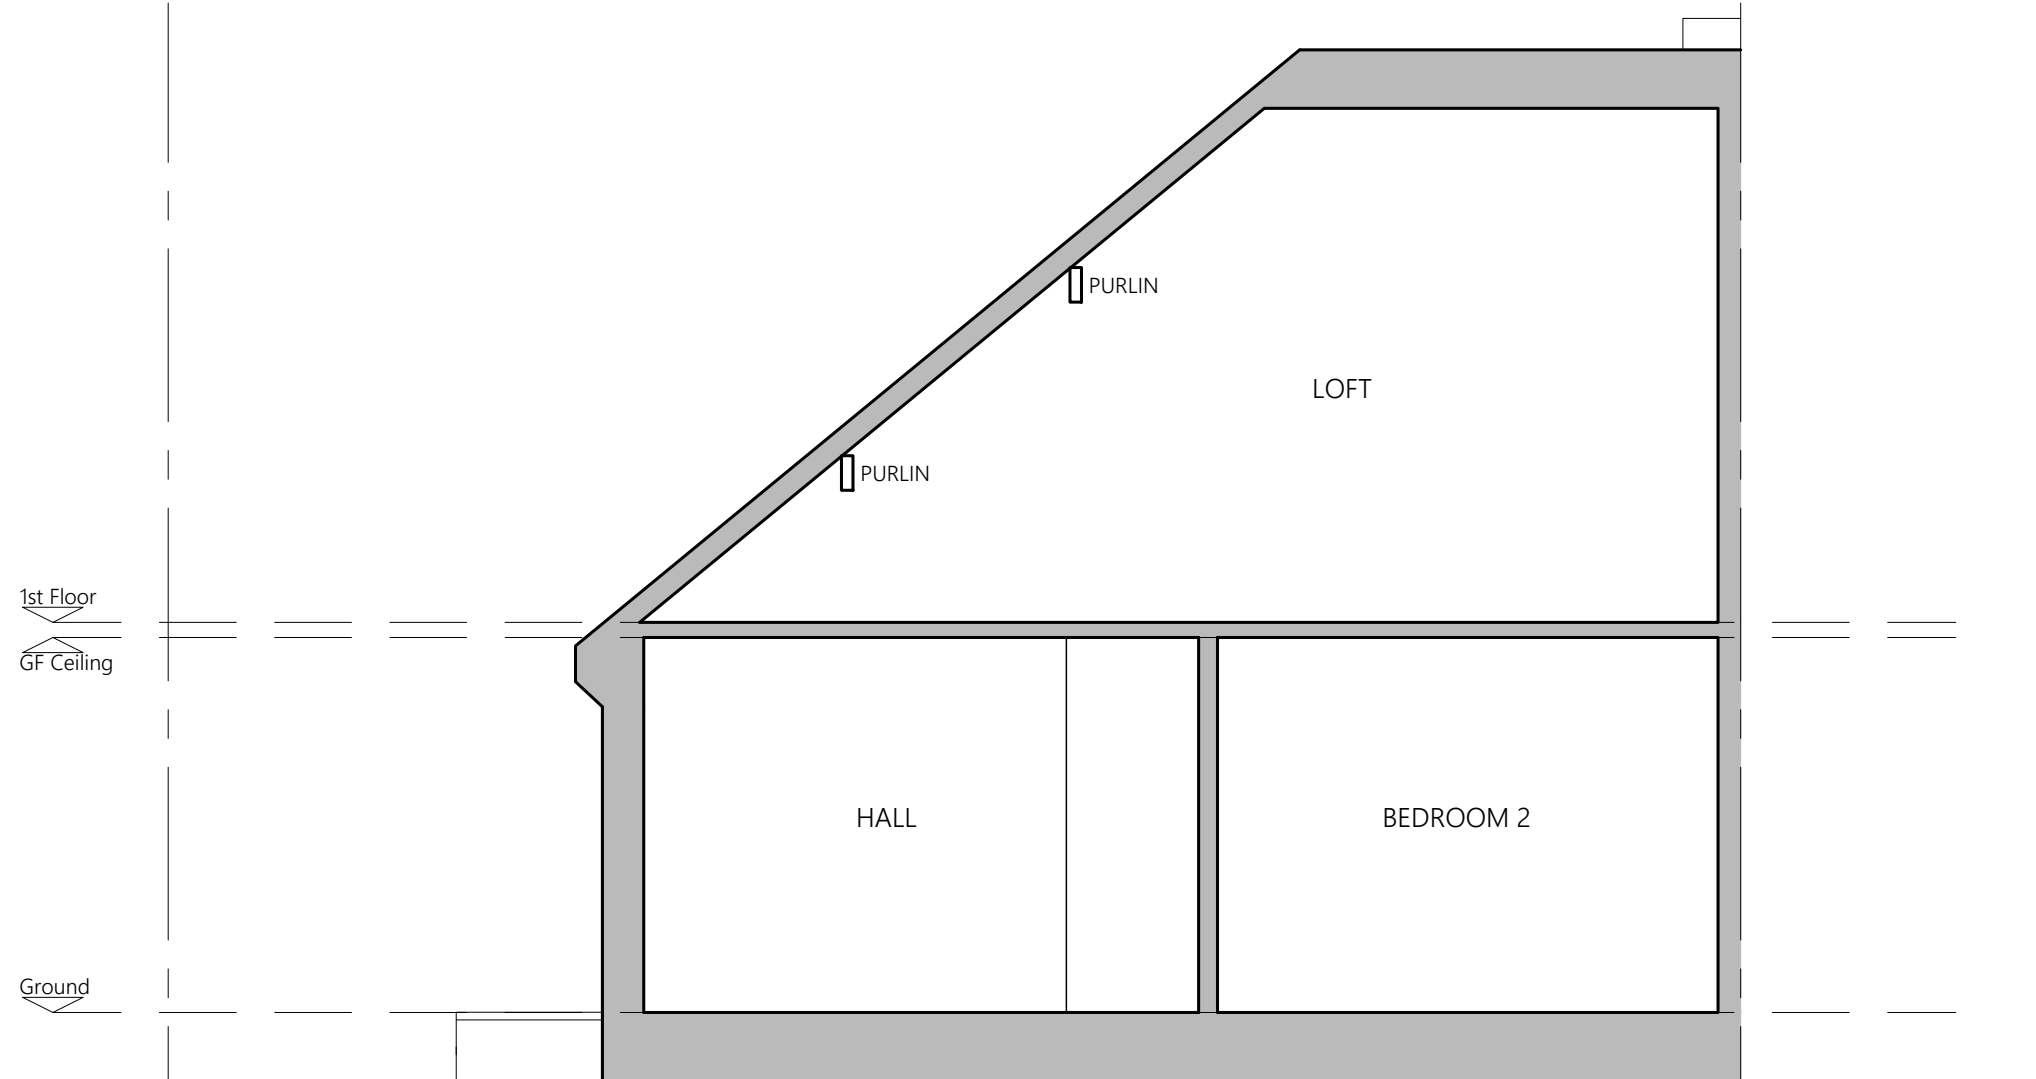

EXISTING SECTION A-A

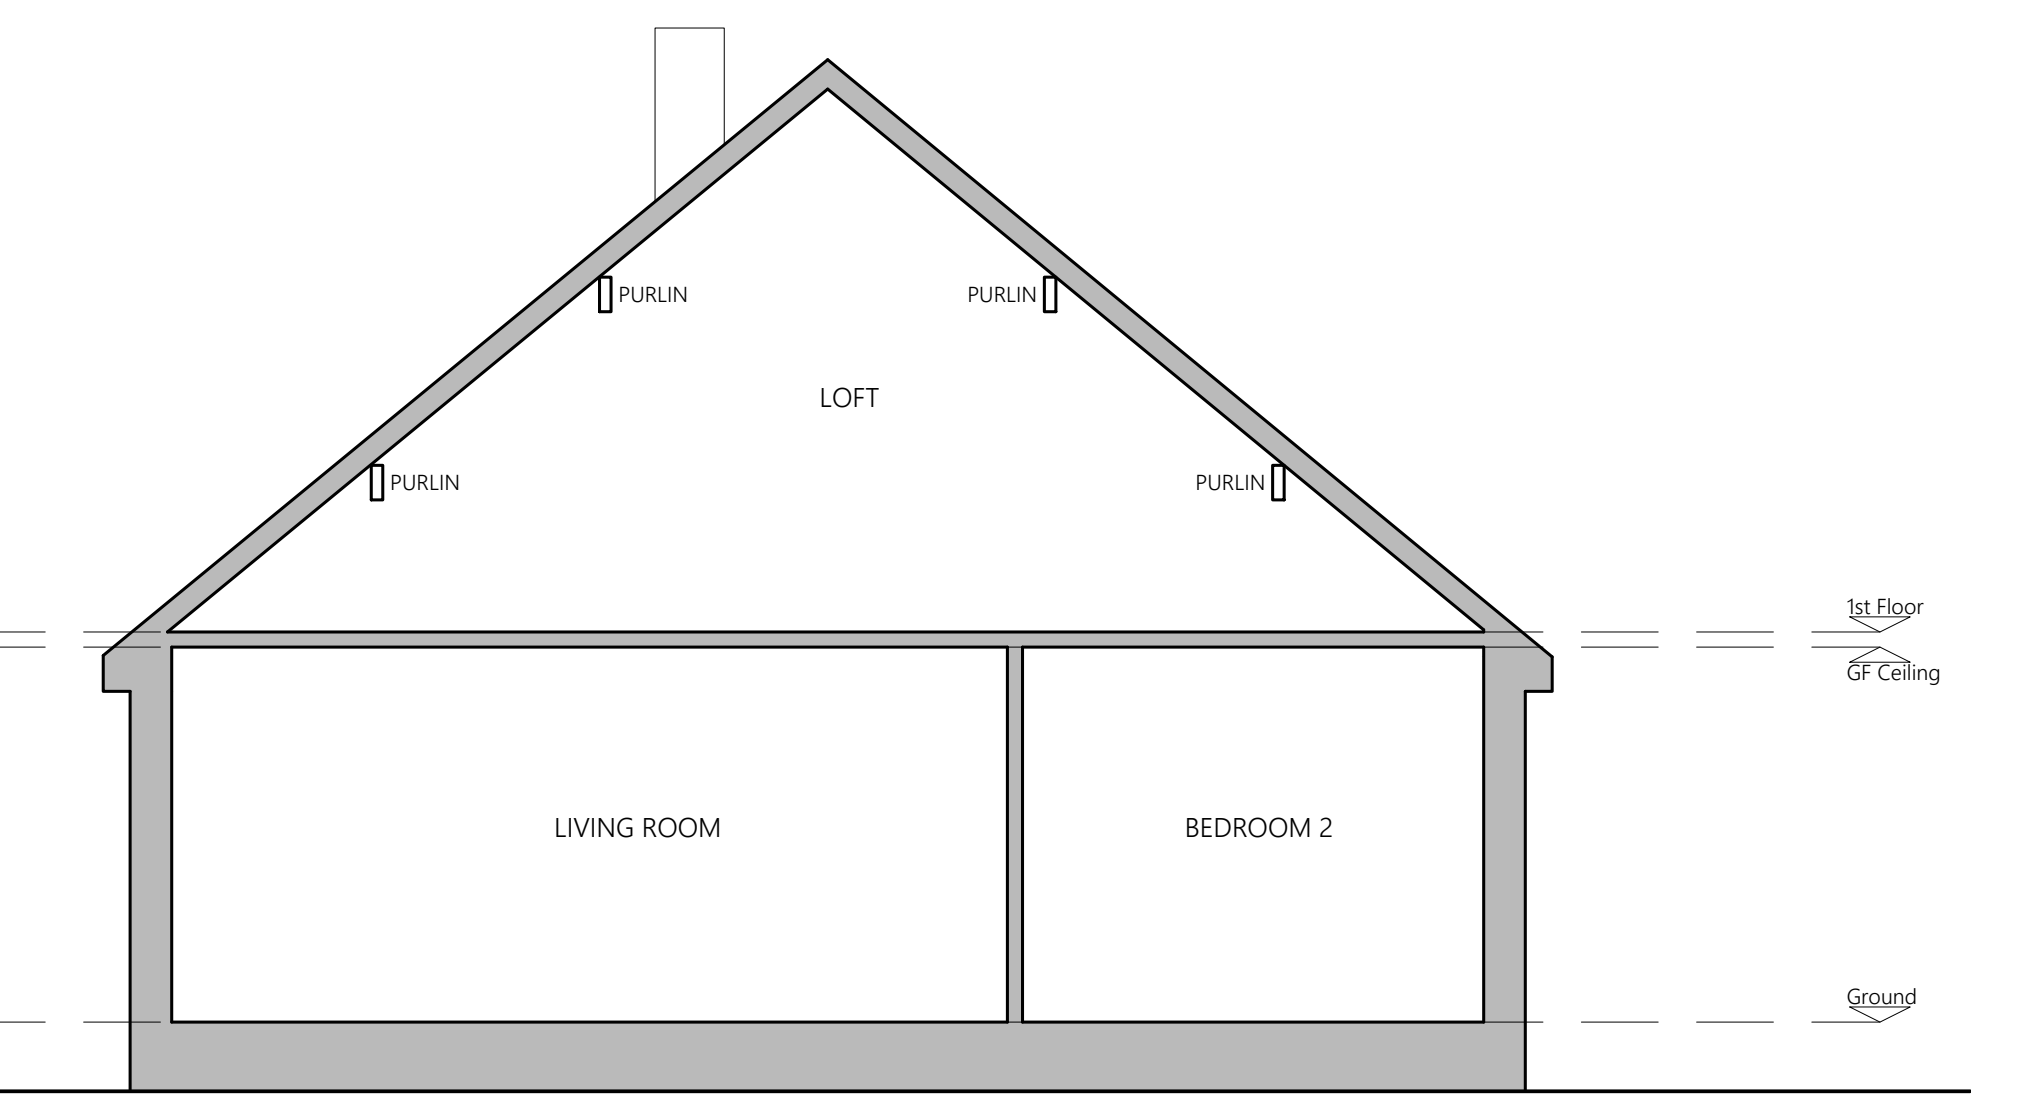

EXISTING SECTION B-B



PROJECT	12 Holden Avenue Bury BL9 7TJ		
CLIENT	P Brine		
STATUS	Information		
DRAWING	Existing Plans & Elevations		
DWG No.	2229-002	REV	
SCALE	1:50@A1	DATE	Sept '22
AGB CAD SERVICES website: www.agbcad.co.uk email: info@agbcad.co.uk telephone: 07912 090 125 DO NOT SCALE FROM THIS DRAWING			