


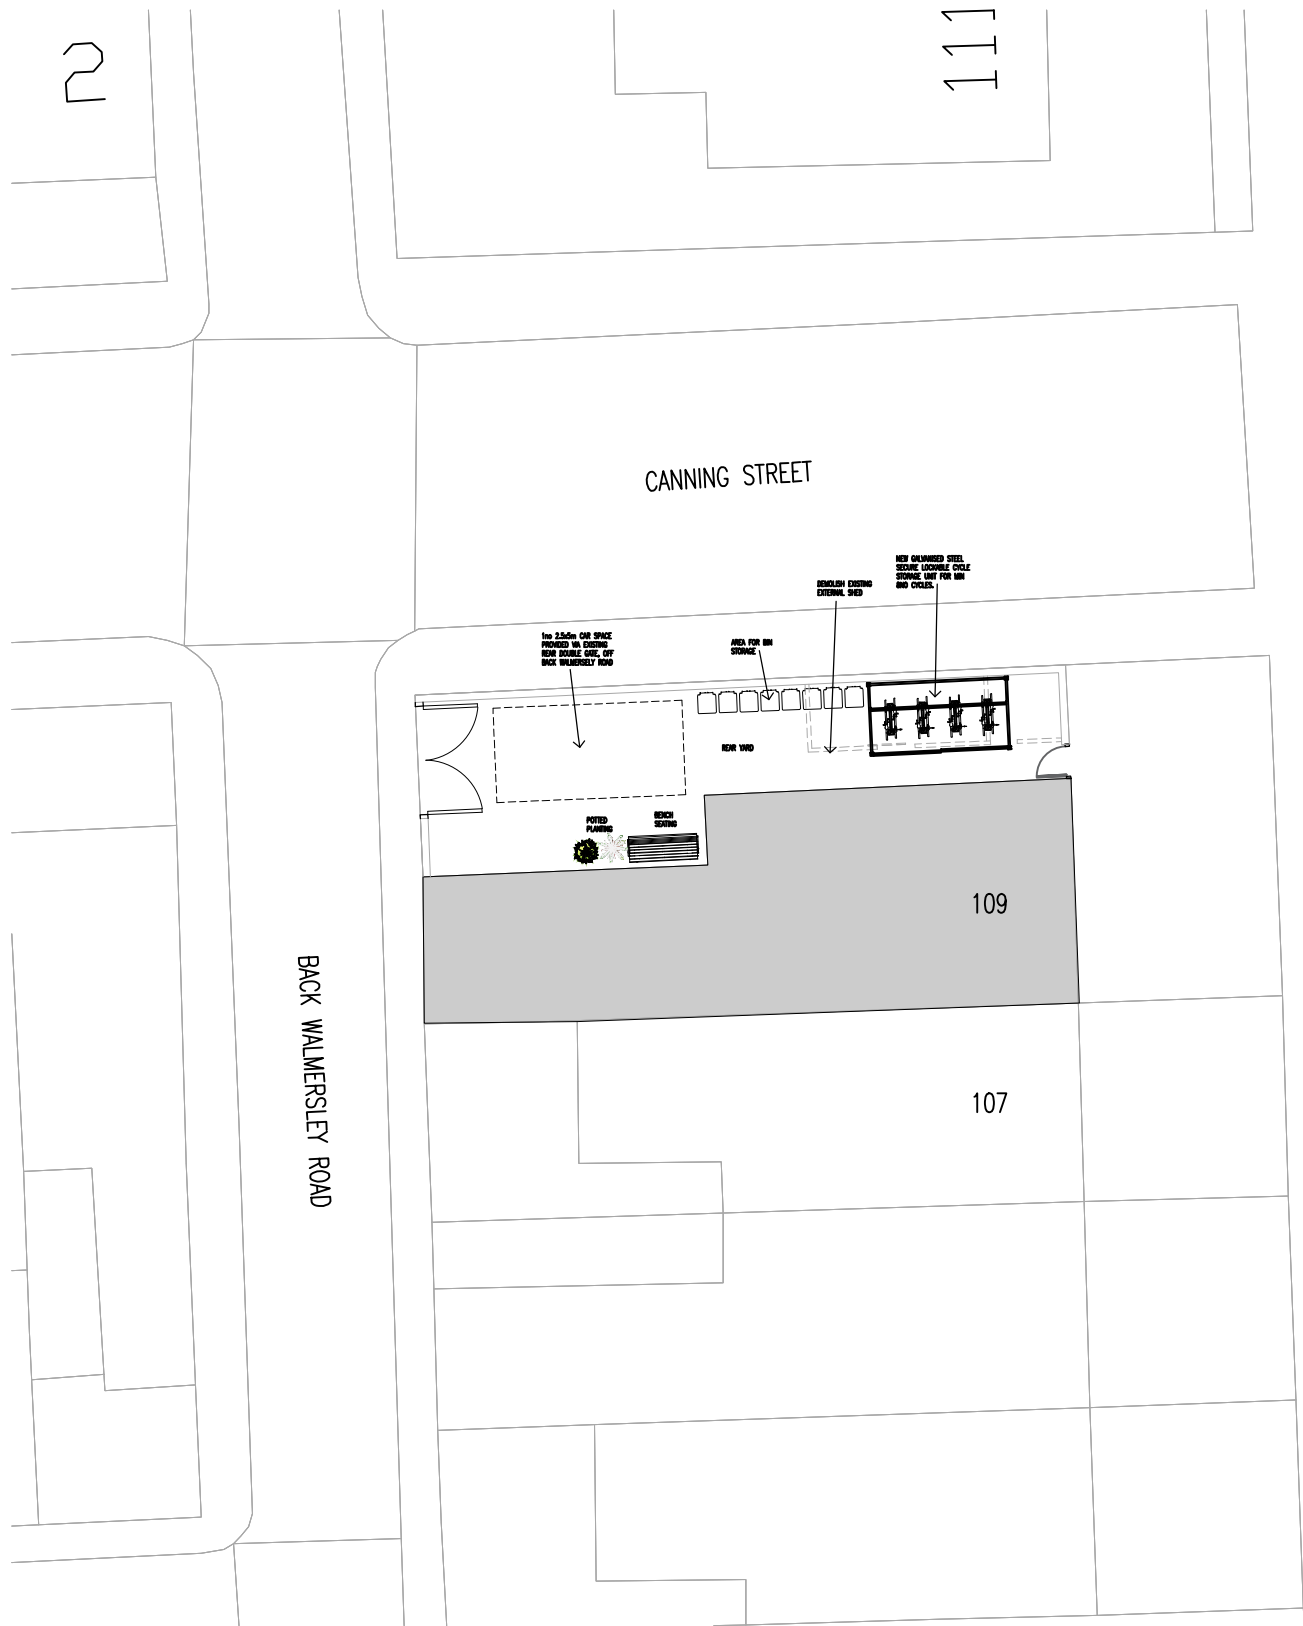
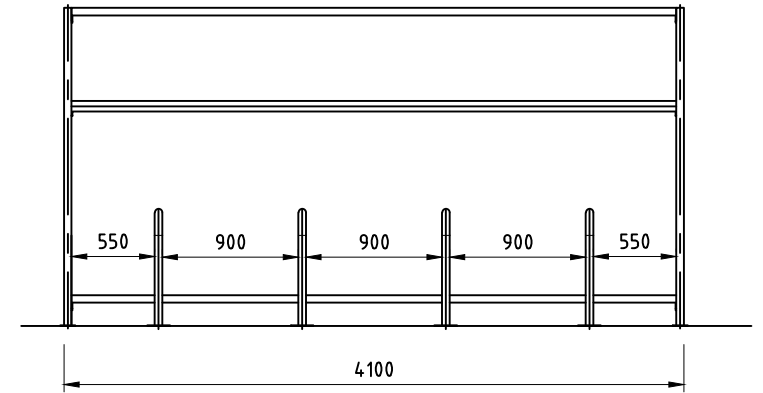
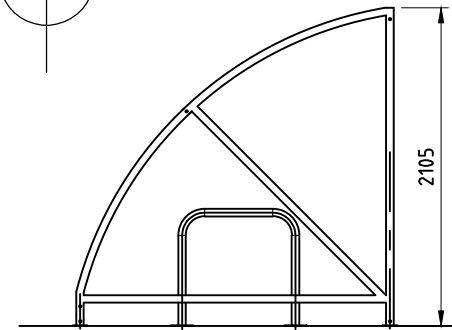


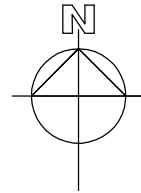

PROPOSED BLOCK SITE PLAN
1:200 @ A3

 

CALVANISED STEEL FRAMED CYCLE STORAGE SHELTER, FOR 8 CYCLES, 4100mm LONG x 2200mm DEEP/WIDE x 2200mm HIGH, WITH ANTI-VANDAL, UV STABLE POLYCARBONATE ROOF AND SIDE PANELS ALONG WITH SECURE LOCKABLE SLIDING GATES. PROVIDE 4no SHEFFIELD STANDS, FIXED TO TO HARD STANDING. WITH 900MM GAP BETWEEN SHEFFIELD STANDS AND 5500MM BETWEEN THE STANDS AND SIDE FRAME OF SHELTER, AS DIMENSIONED

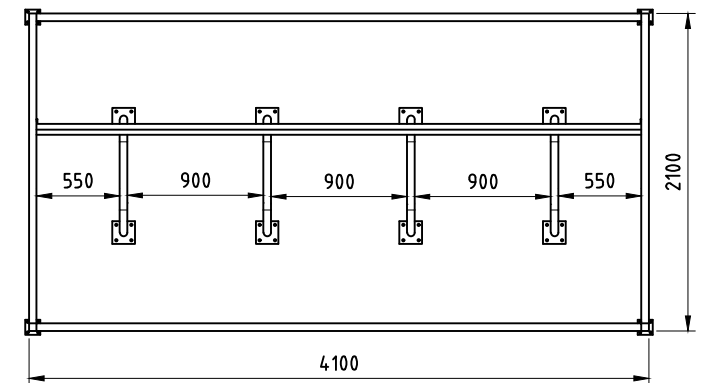

Rev	Amendments	Date	Ints
C3	Additional bins added	03.11.25	MG
C2	Amendment to cycle storage	29.10.25	MG
C1	1no car space provided to rear yard	30.08.25	MG

Mark Gordon
Design + Associates

Project	
109 WALMERSLEY ROAD, BURY, BL9 5AN	
Drawing Title	
PROPOSED SITE PLAN	
Drawn MG	Checked _
Date JUN 2025	Scale @ A3 1 : 100
Drawing No. 109WR/300/PL	Rev. C3