




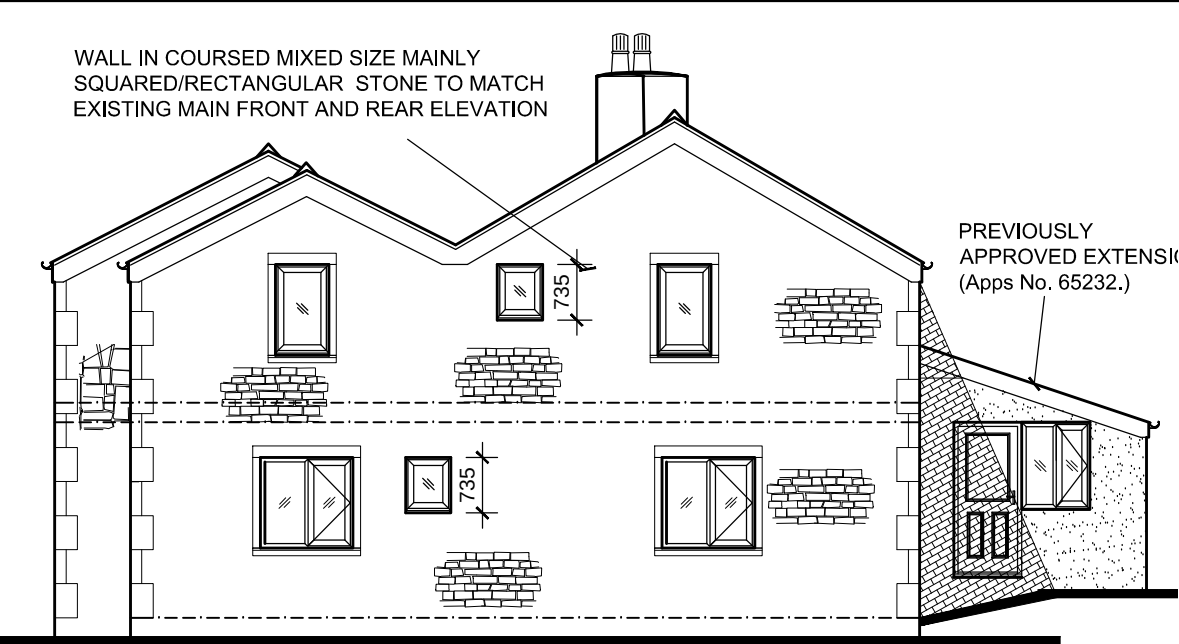


PROPOSED SIDE

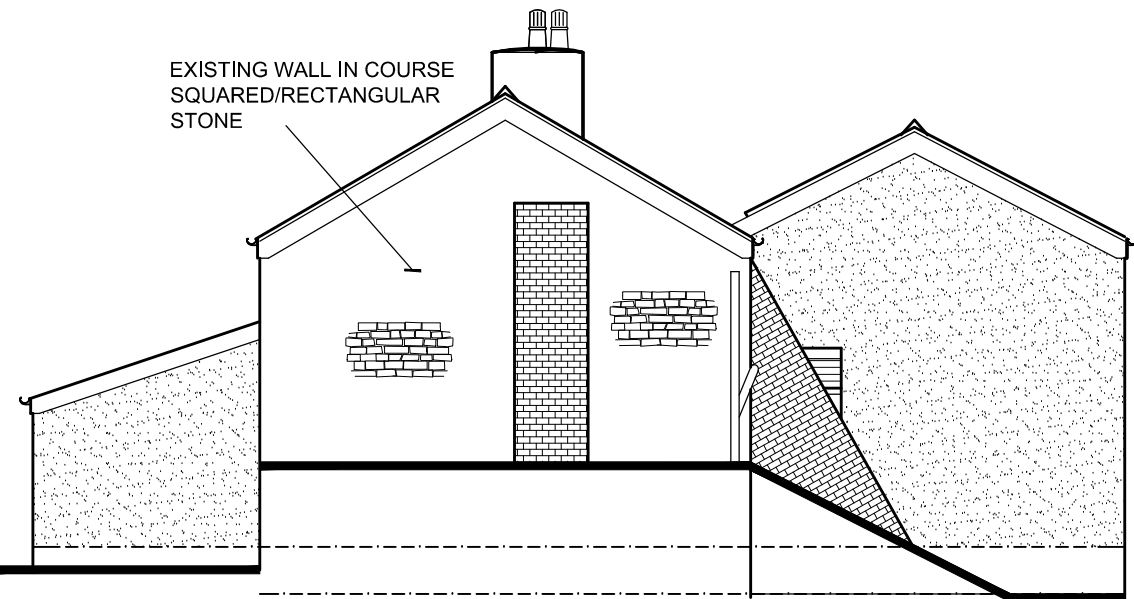

PROPOSED SIDE

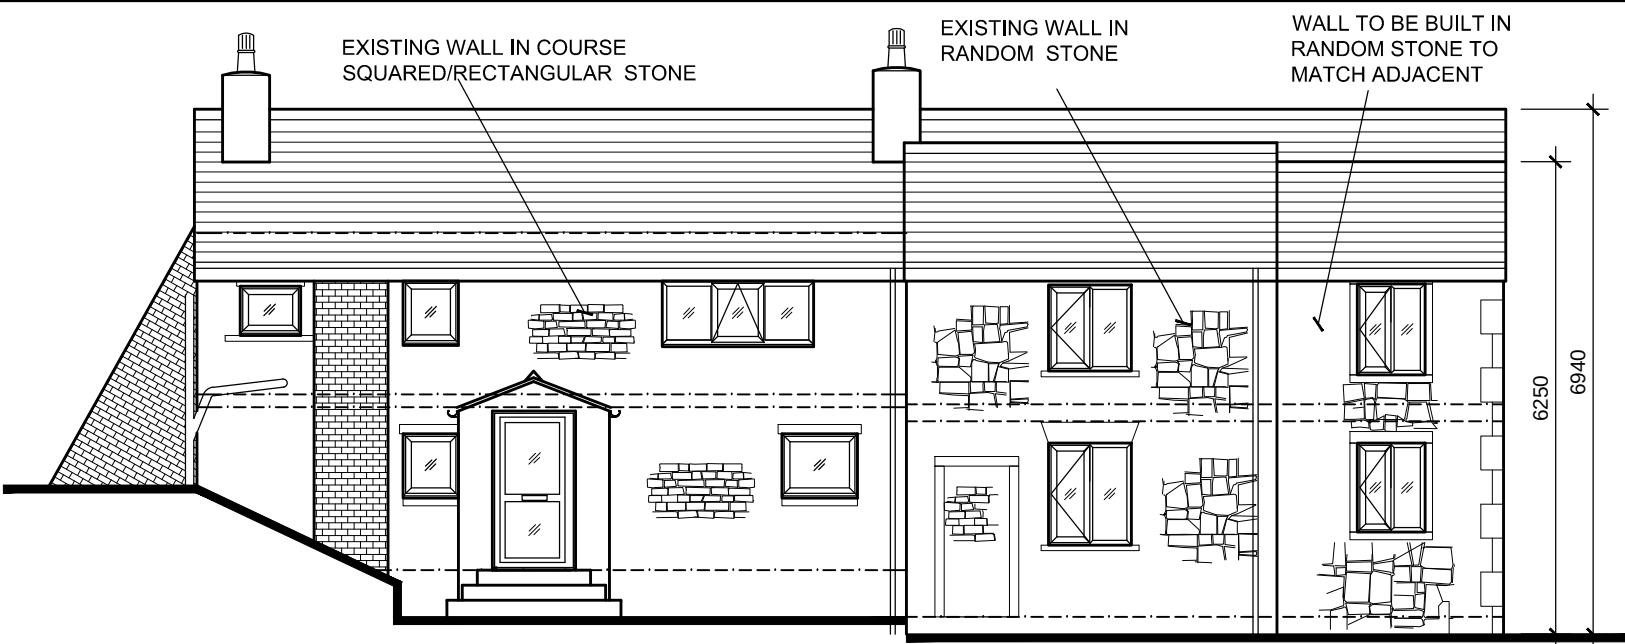

PROPOSED FRONT ELEVATION

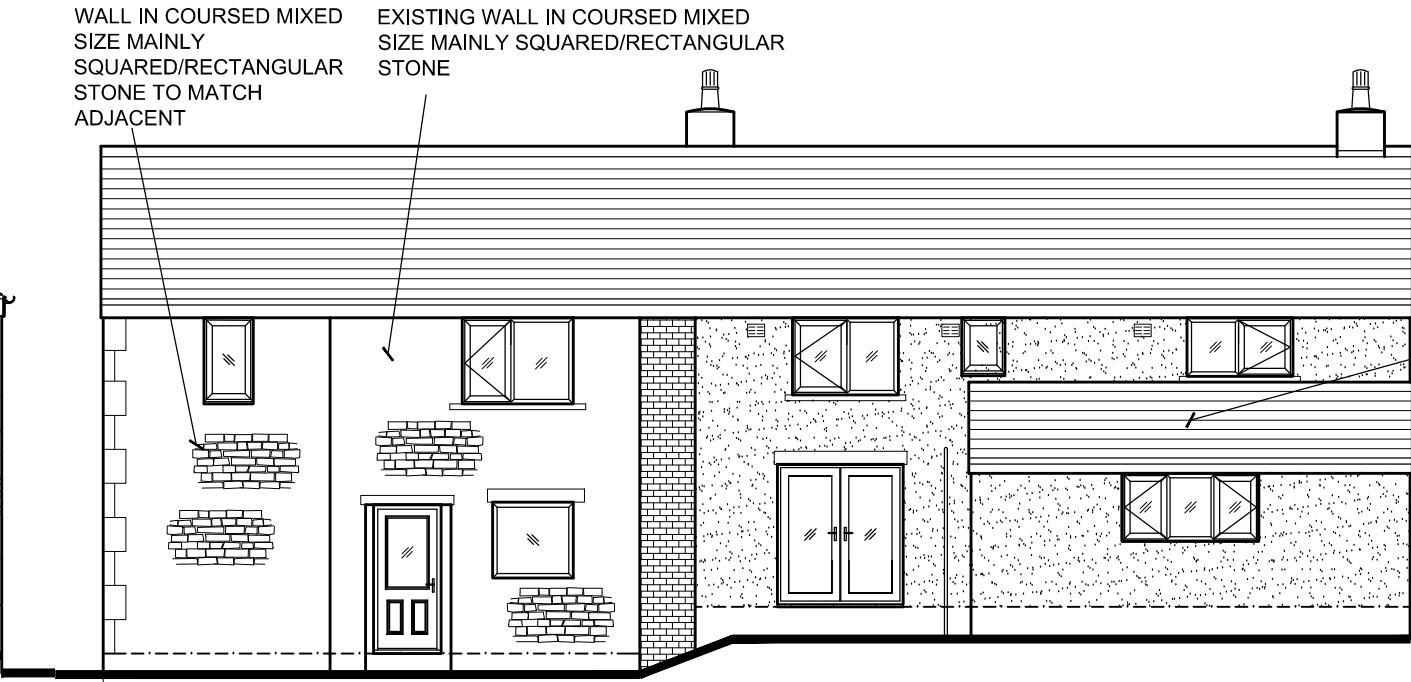

PROPOSED REAR

PREVIOUSLY
APPROVED EXTENSION
(Apps No. 65232.)

PLANNING

F	07-08-22	Windows to gable end further amended
E	22-06-22	Windows amended to gable end
D	07-06-22	Windows amended & materials noted.
C	17-05-21	Porch side elevation corrected
B	27-04-21	Apps No. added for previously approved rear extension
A	28-02-21	Side ext'n set back, windows amended

REV	DATE	AMENDMENTS	INT
Harry Jackson Surveyors Limited			
Unit 4A Farnworth Park Industrial Estate Wellington Street, Farnworth, Bolton BL4 7BY Tel: 01204 701740 Mobile: 07931 321879			
CLIENT	S Sivvery		
ADDRESS	Further Davises Farm Mather Road, Bury, BL9 6TJ		
PROJECT	Alterations & Extension		
TITLE	Proposed Elevations		
DRAWING No.	4	REV	F
SCALES	1:100	DATE	September 2019
DRAWN BY	BE	SHEET SIZE	A3
CHECKED BY	HJ	COPYRIGHT	©

METRES
0 1 2
SCALE 1:100