






FRONT ELEVATION 1:100

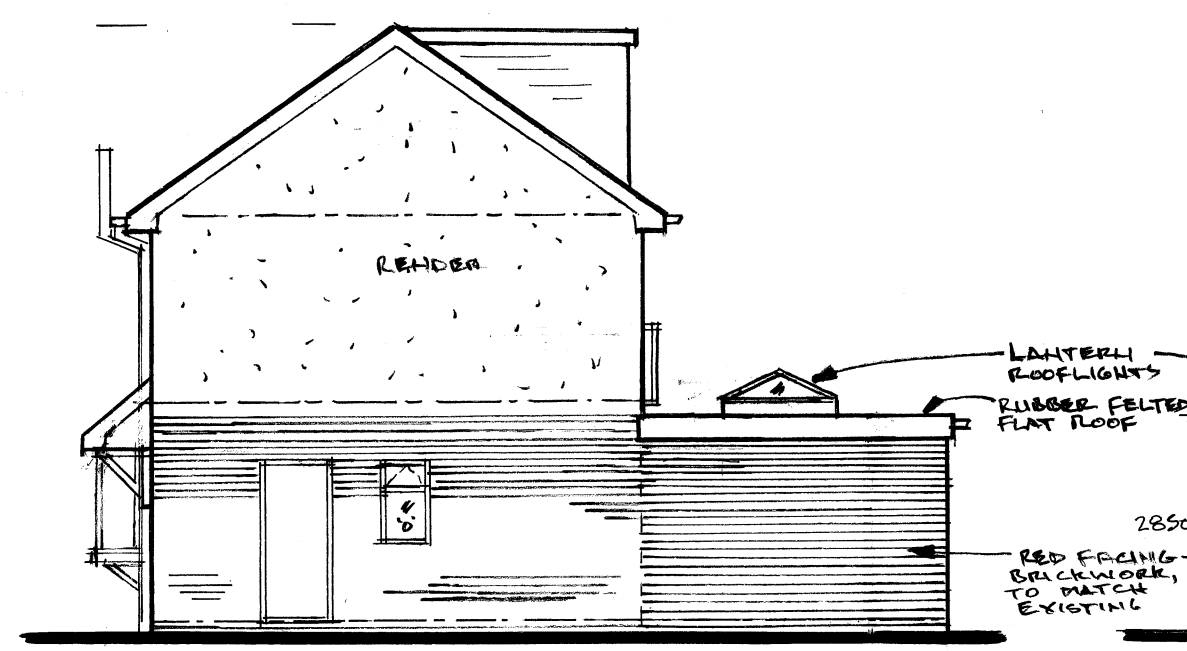


SIDE ELEVATION

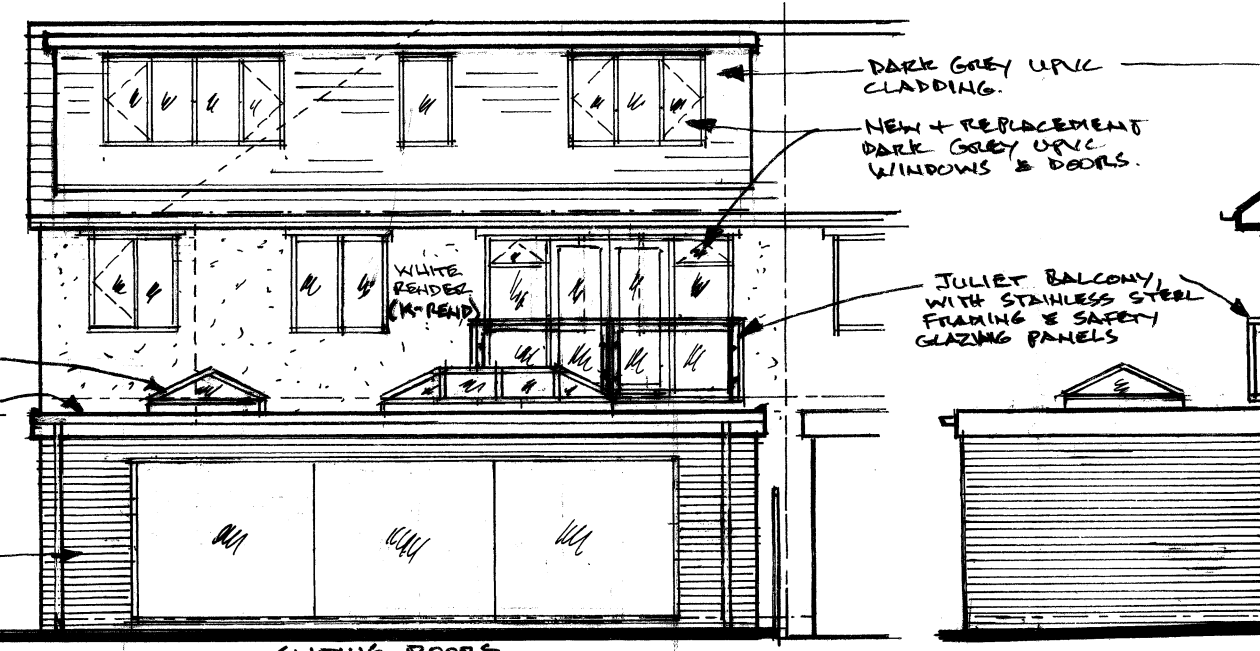


REAR ELEVATION

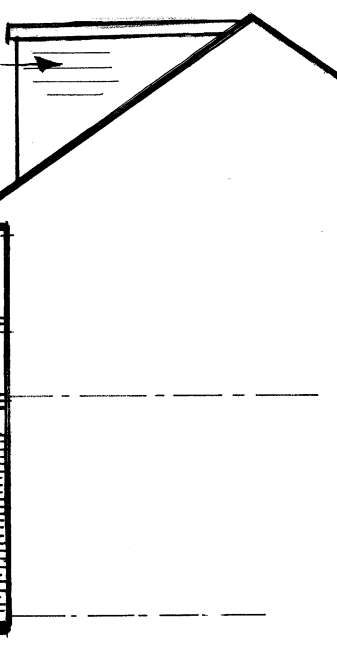


REAR SIDE ELEVATION

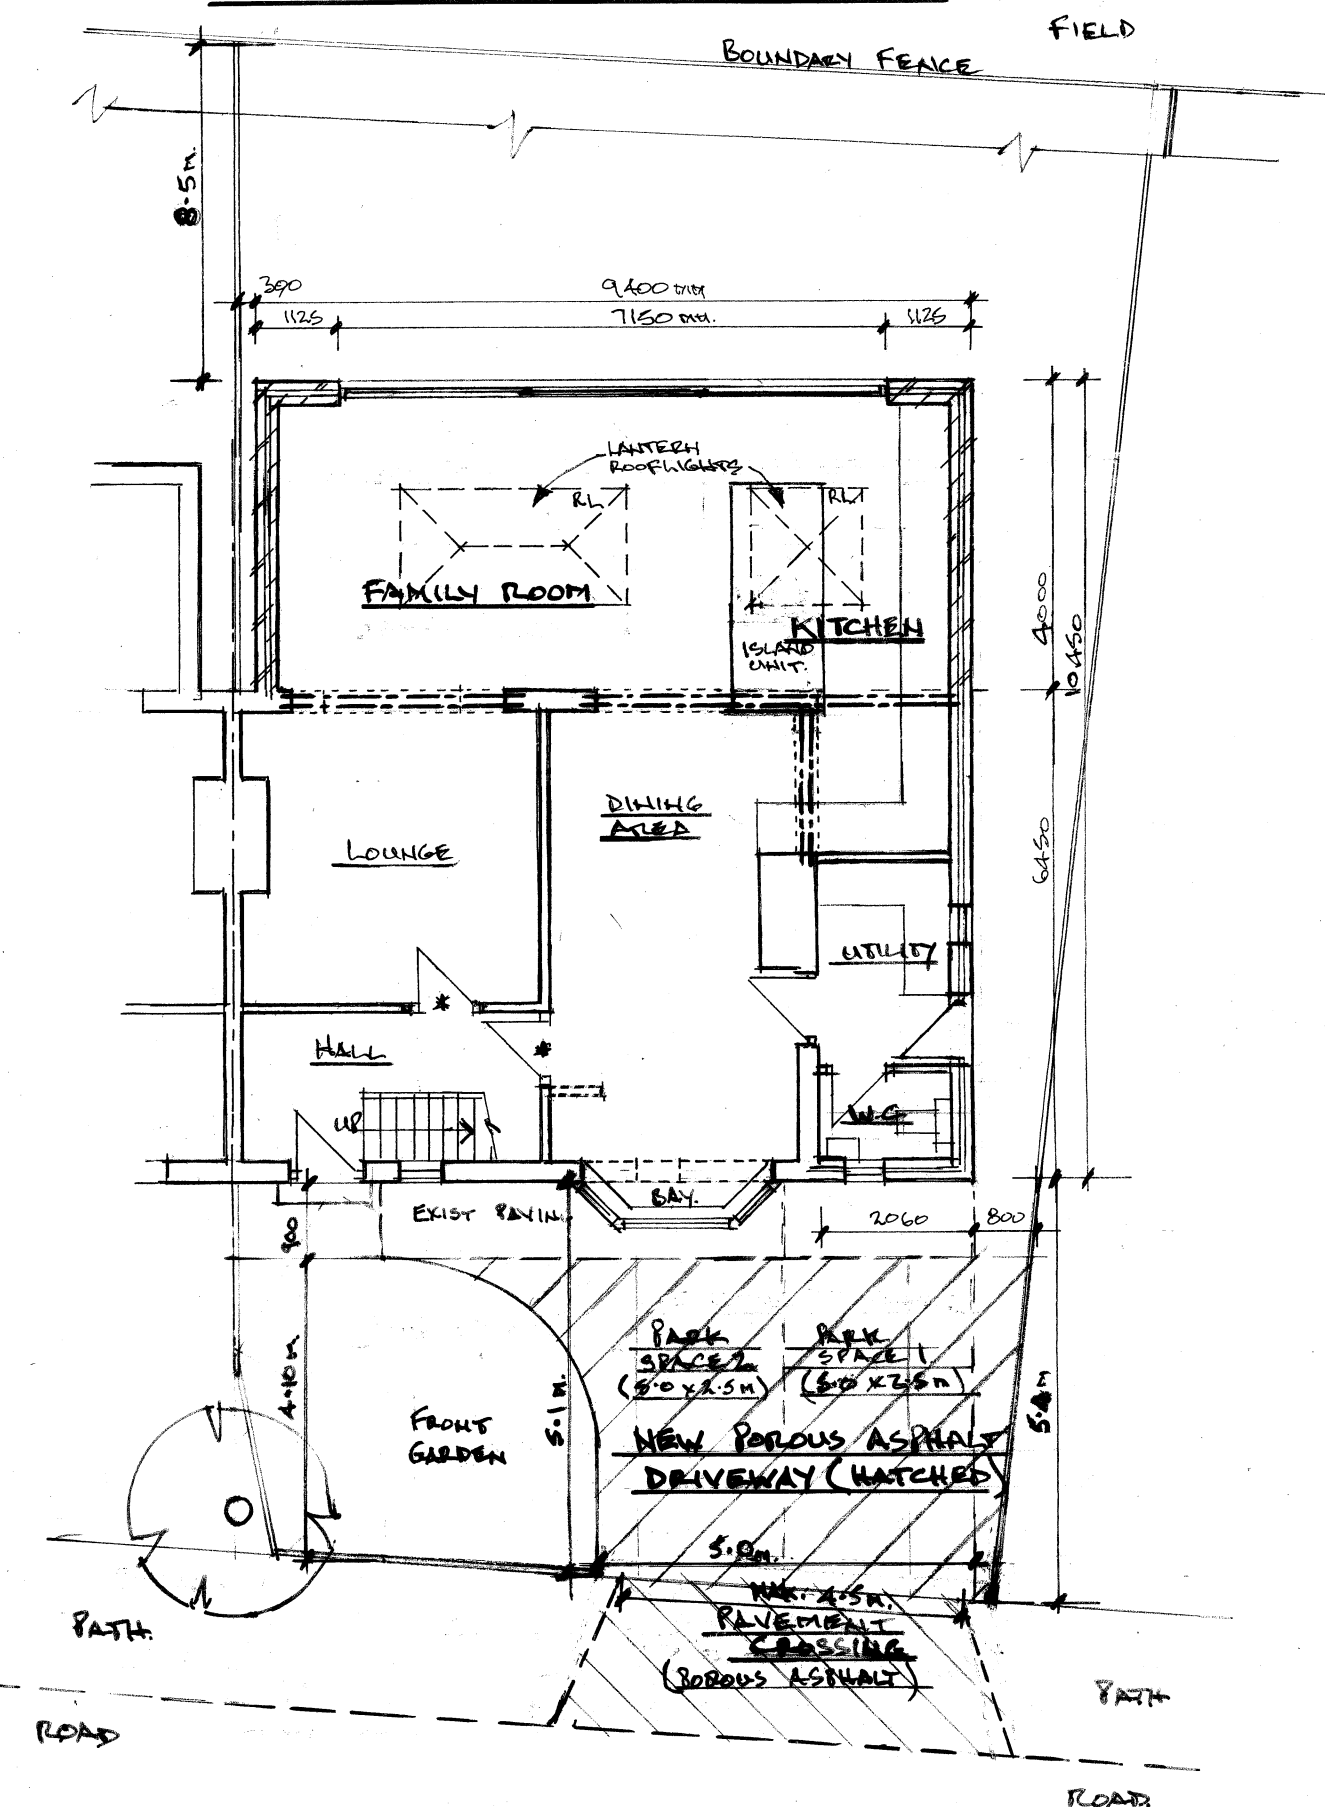


GROUND FLOOR PLAN. 1:100.

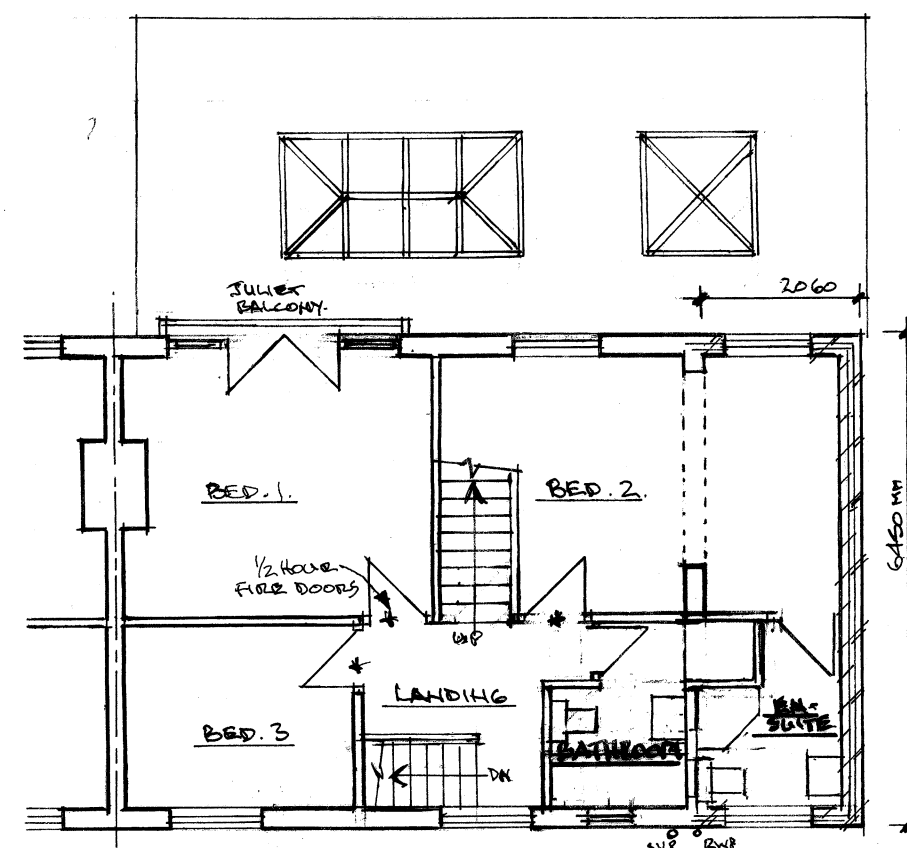

FIRST FLOOR PLAN

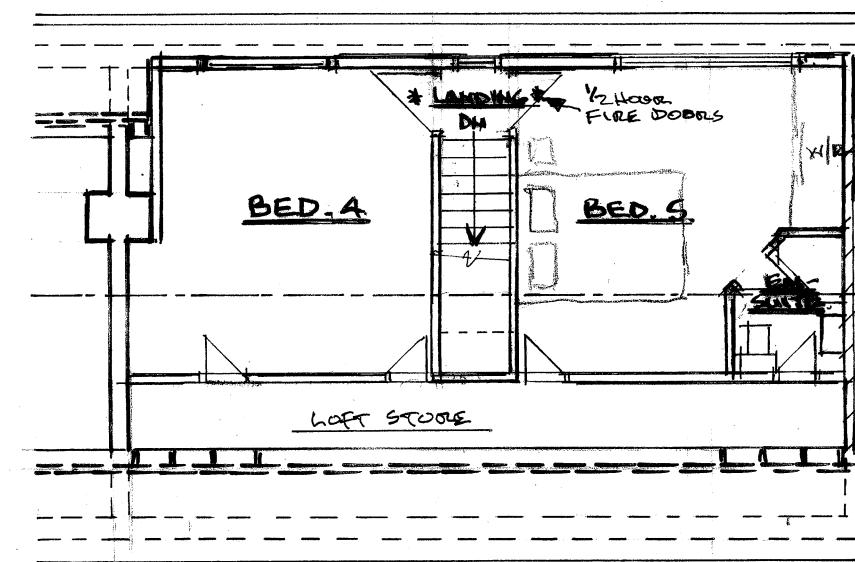

SECOND FLOOR PLAN

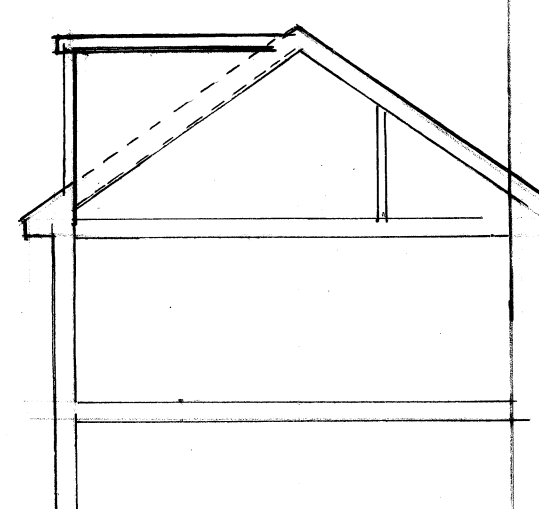

SECTION THRU DORMER

Architectural & Building Services			
NEIL BUTTERWORTH			
Tel: 07785 275483			
89 Higher Ainsworth Road, Radcliffe, Manchester, M26 4JJ.			
			
JOB TITLE			
TWO STOREY SIDE, SINGLE STOREY REAR EXTENSIONS, LOFT CONVERSION WITH REAR DORMER & EXTERNAL ALTERATIONS, AT 103 HOLME AVE, BURY			
DWG TITLE			
PROPOSED PLANS & ELEVATIONS.			
SCALE	DATE	DRAWN BY	DWG. NO.
1:100	APRIL 22	N.B.	2'x8'

REV. B. PAVEMENT CROSSING REDUCED TO MAX. 4.5m 5.10.22. NB.
REV. A. FRONT PARKING AMENDED, TO TALK WITH ENGINEERS REQUEST. 3.10.22 NB.