




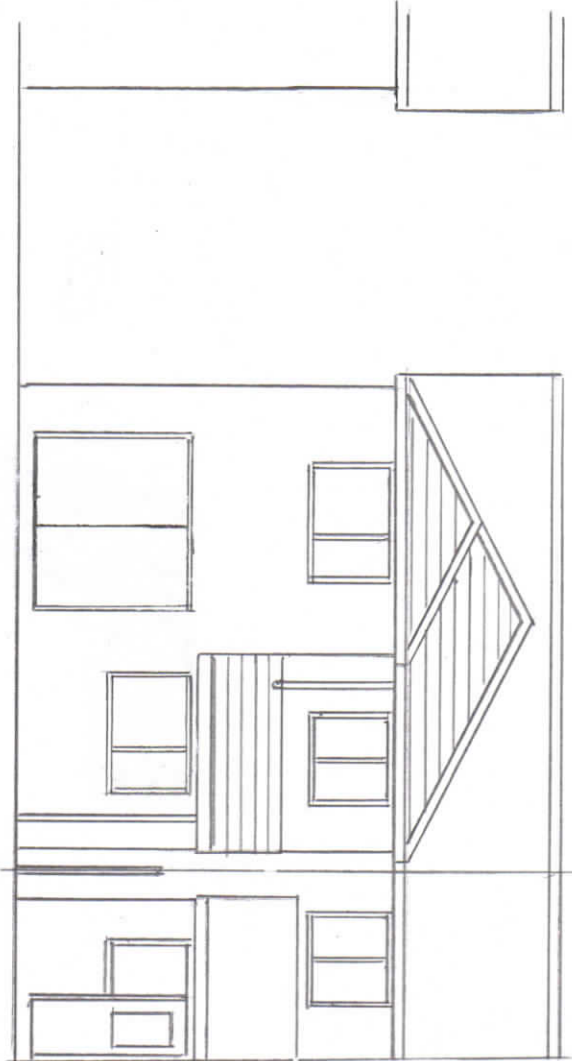


PROPOSED REAR ELEVATION

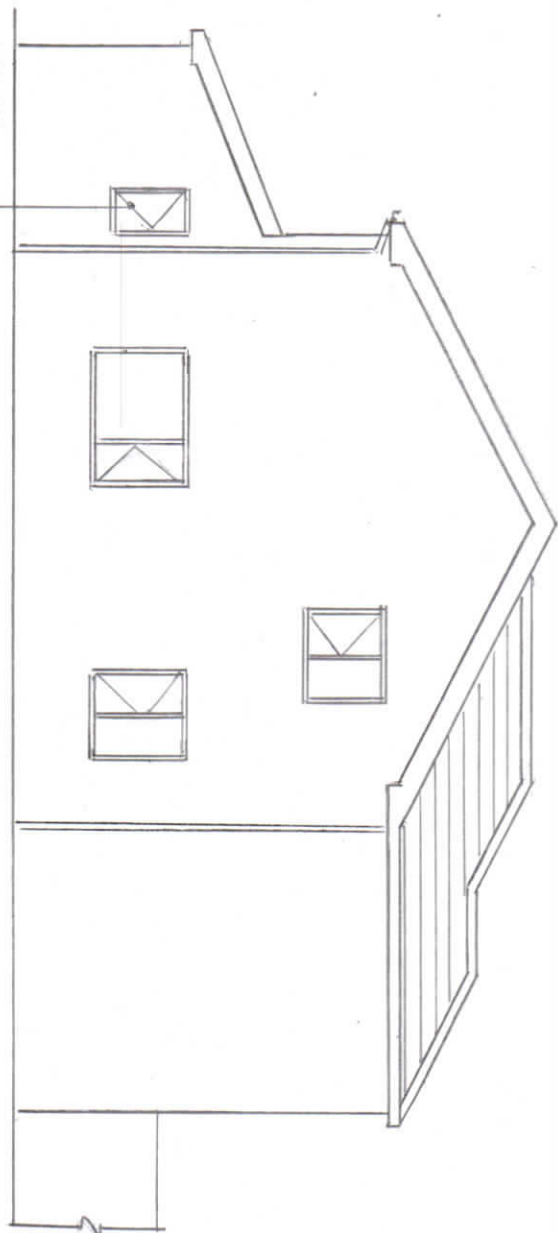


PROPOSED SIDE ELEVATION

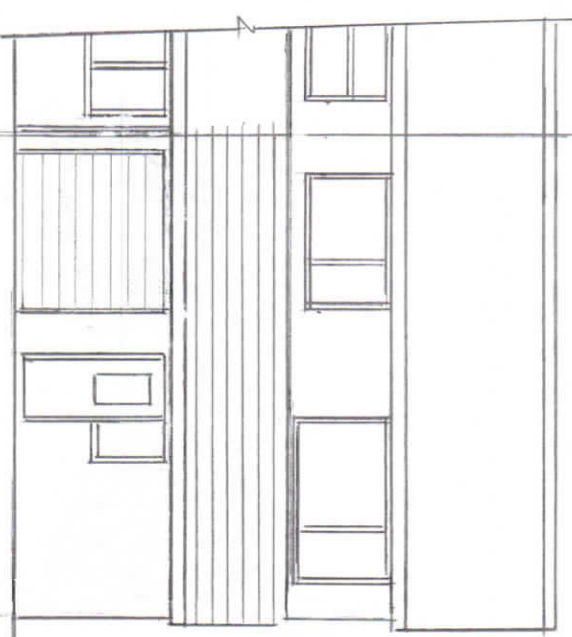


PROPOSED FRONT ELEVATION

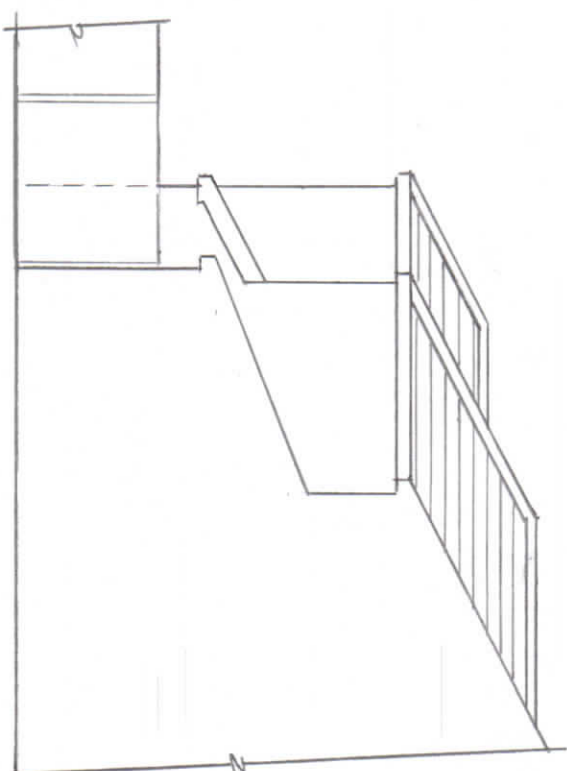

PROPOSED SIDE ELEVATION

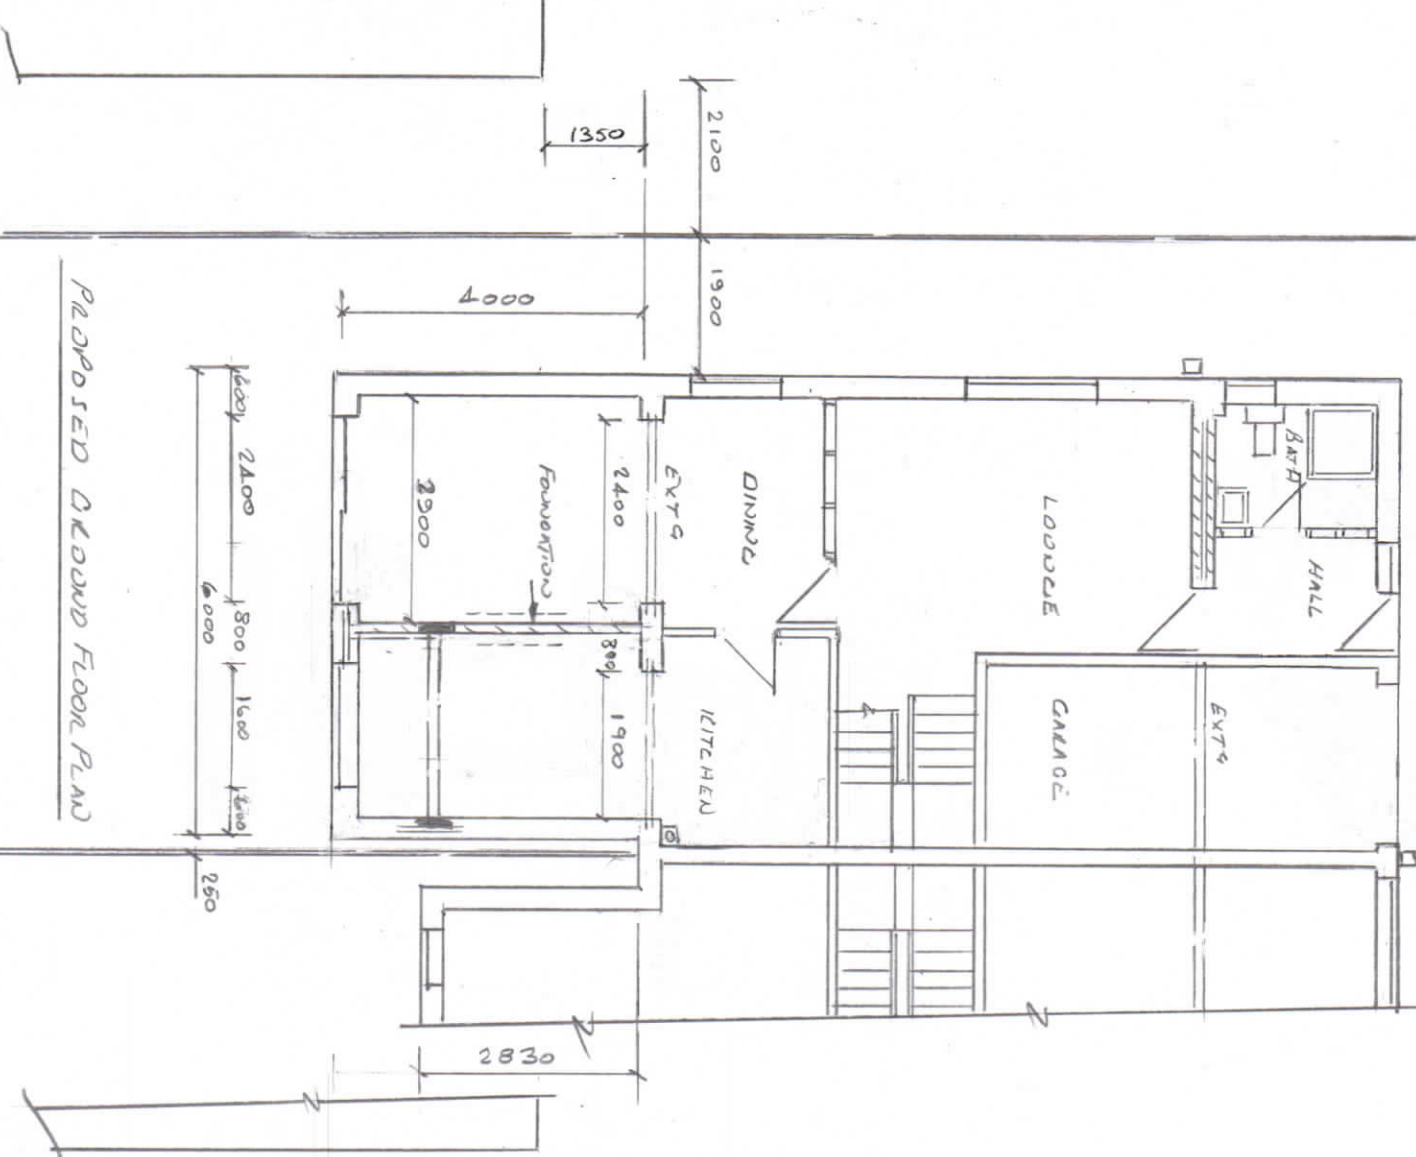


PROPOSED GROUND FLOOR PLAN

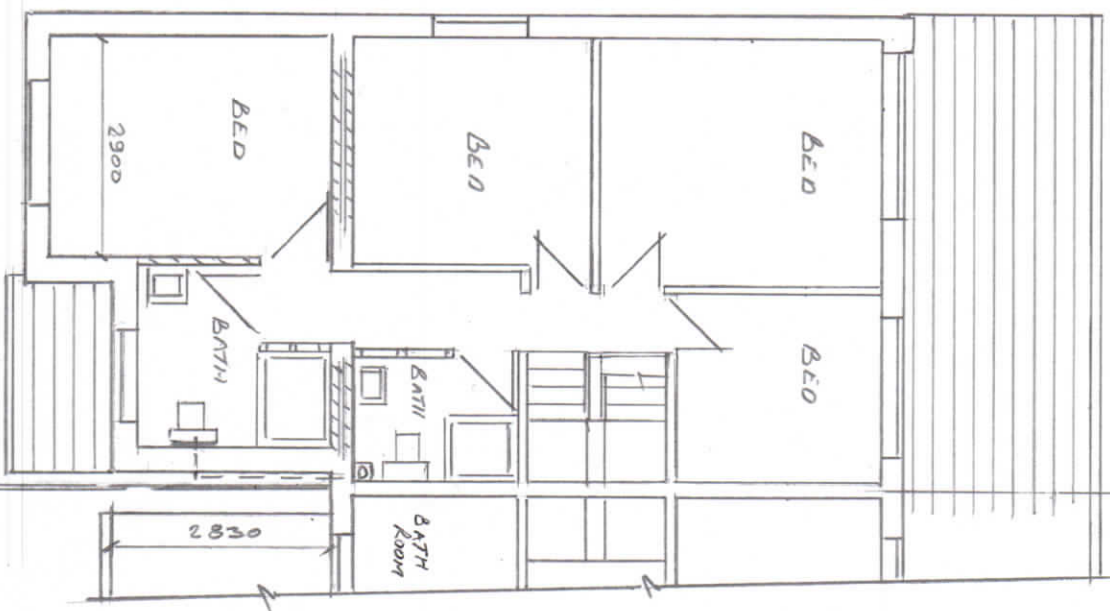


PROPOSED FIRST FLOOR PLAN

REV 1

Thompson Designs Tel 0161 705 1458 Mob 07884 318634	Sheet 2 Proposed Plans and Elevations 5 Hampson Mill Lane Bury BL9 9UA Scale 1:100 @ A3 Date October 2022
--	---

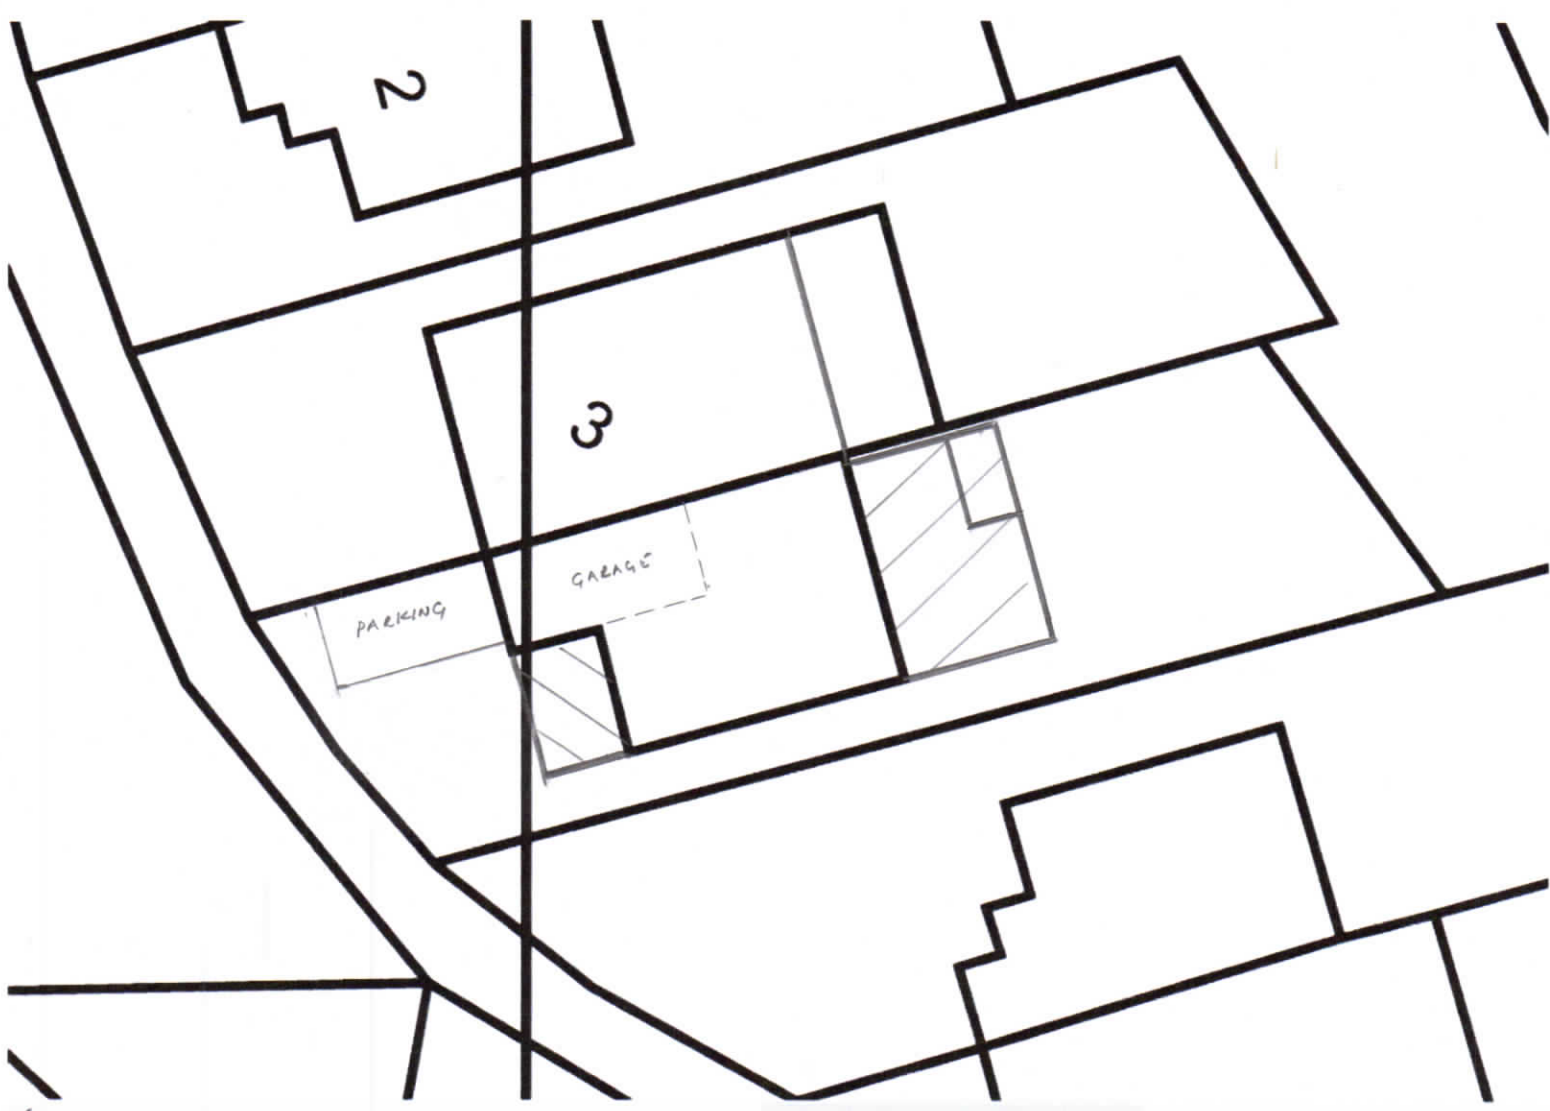

PROPOSED SITE PLAN 1/200

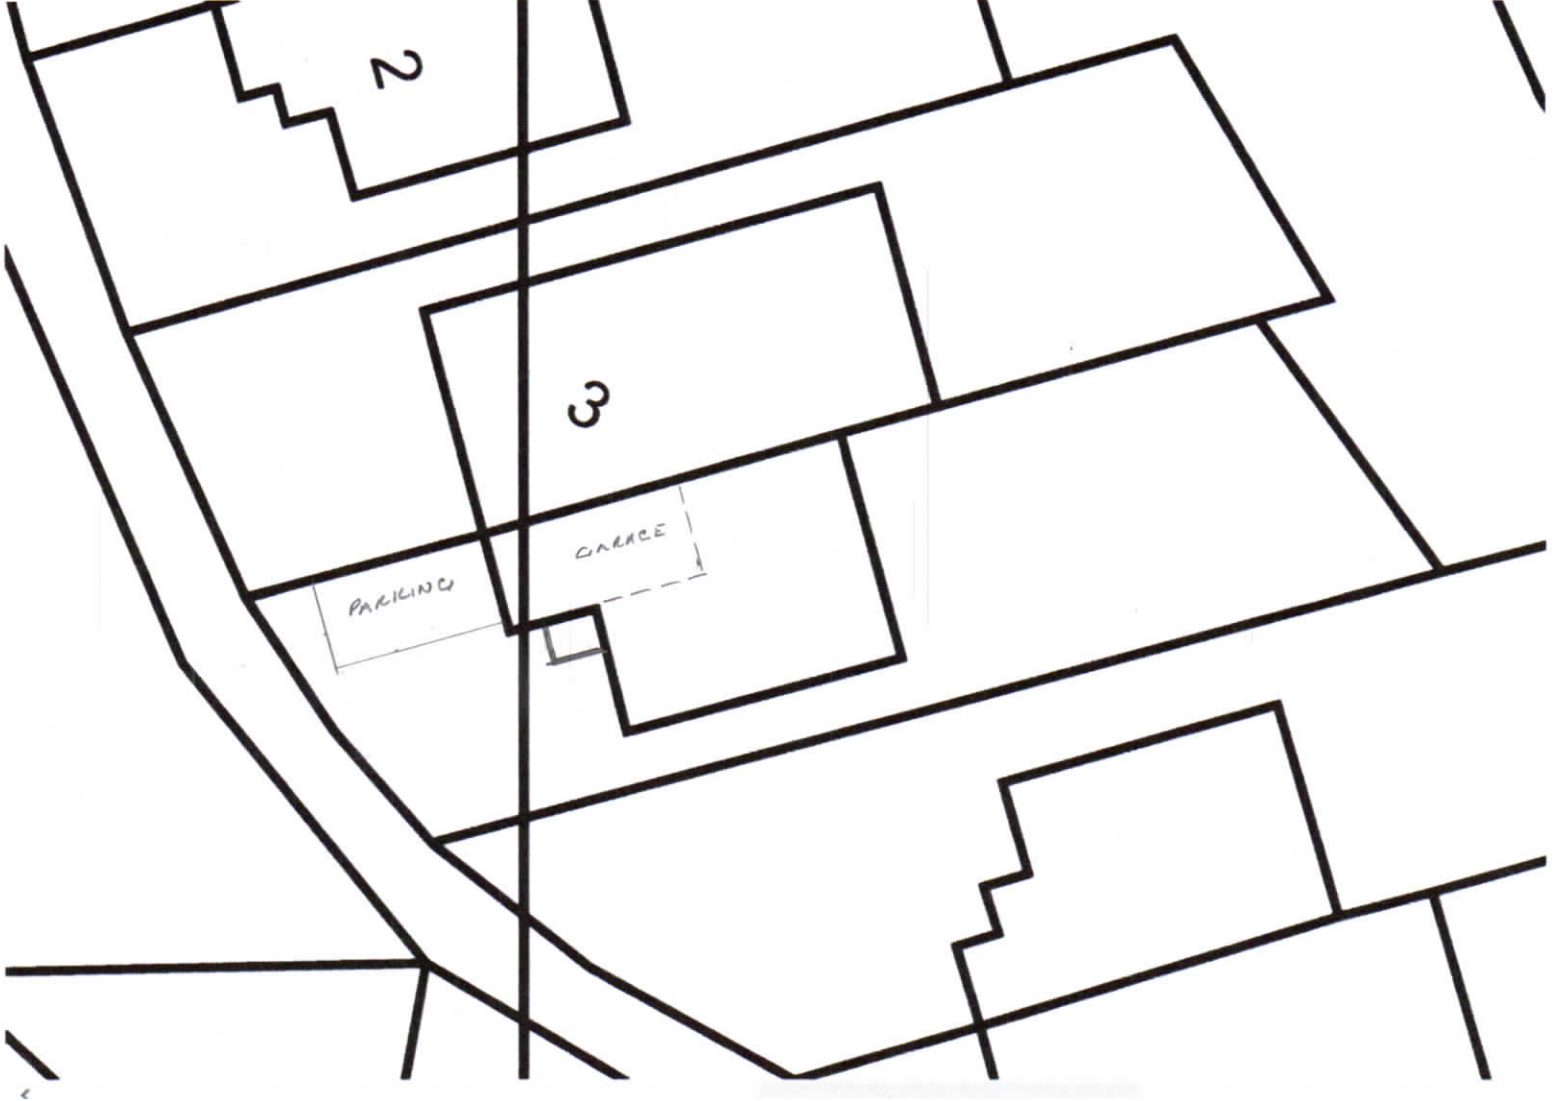

EXISTING SITE PLAN 1:200