





EXISTING FRONT ELEVATION

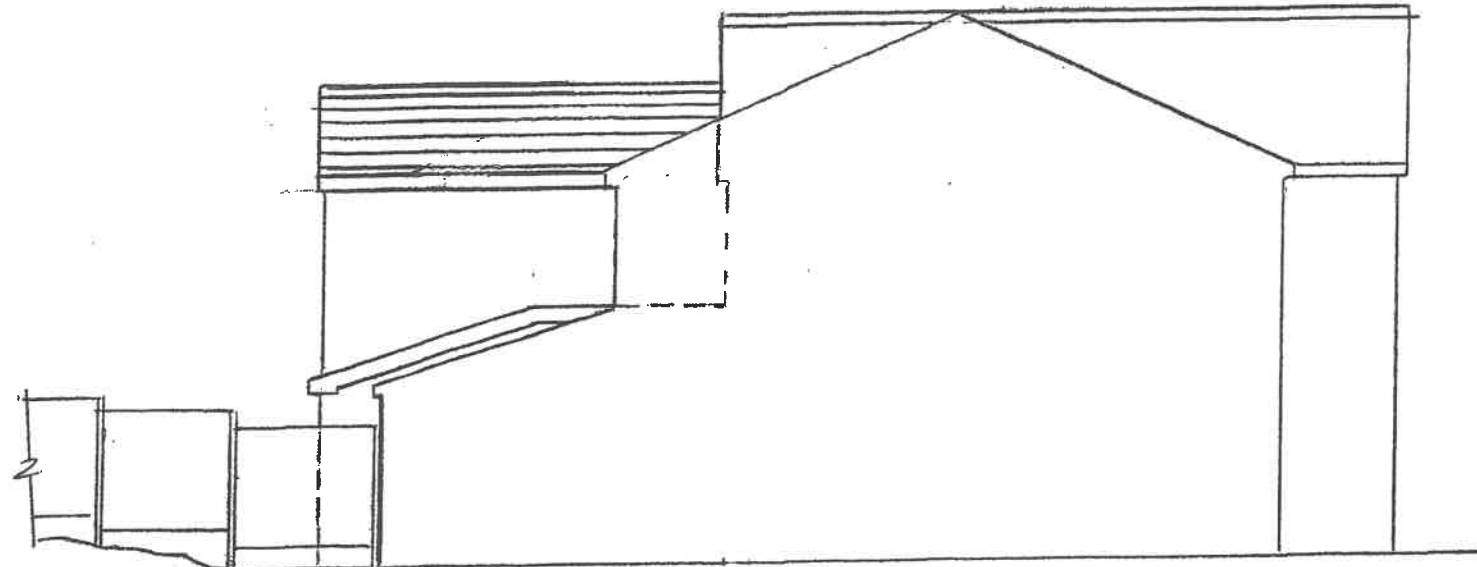

EXISTING SIDE ELEVATION FROM N° 25



EXISTING REAR ELEVATION

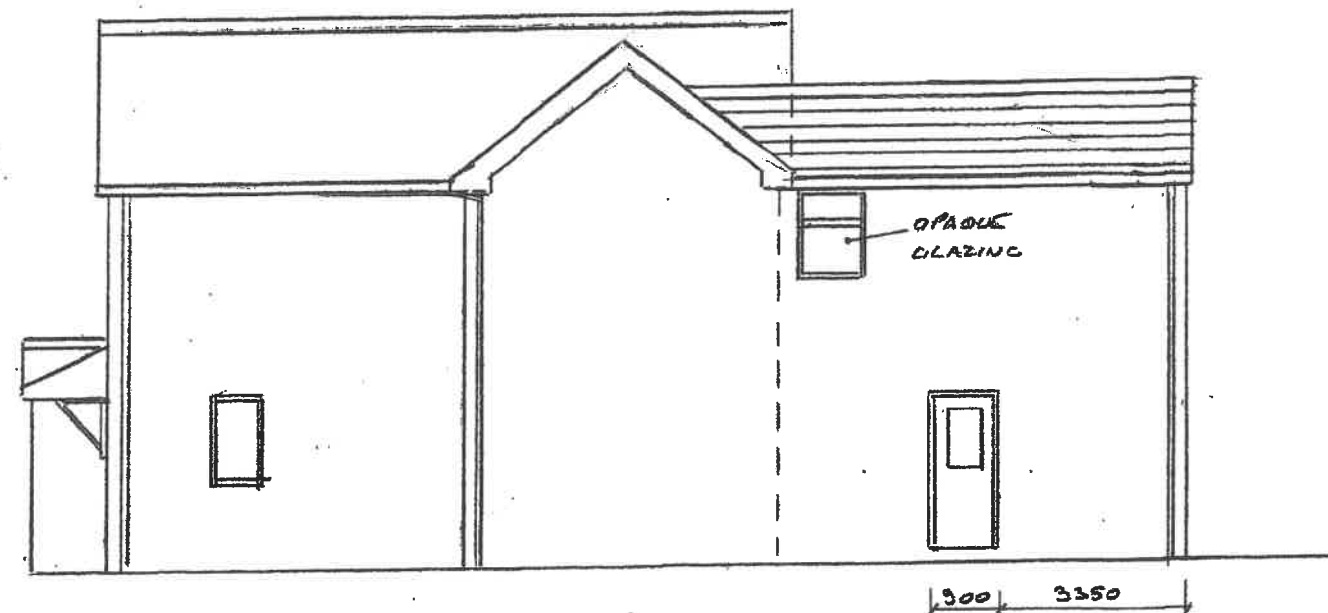

EXISTING SIDE ELEVATION

Thompson Designs
Tel 0161 705 1458 Mob 07884 318634

Sheet 2
Existing Elevations
27 Parkhills Close
Bury BL9 9AS
Scale 1 : 100 @ A3 Date August 2021

REV2