


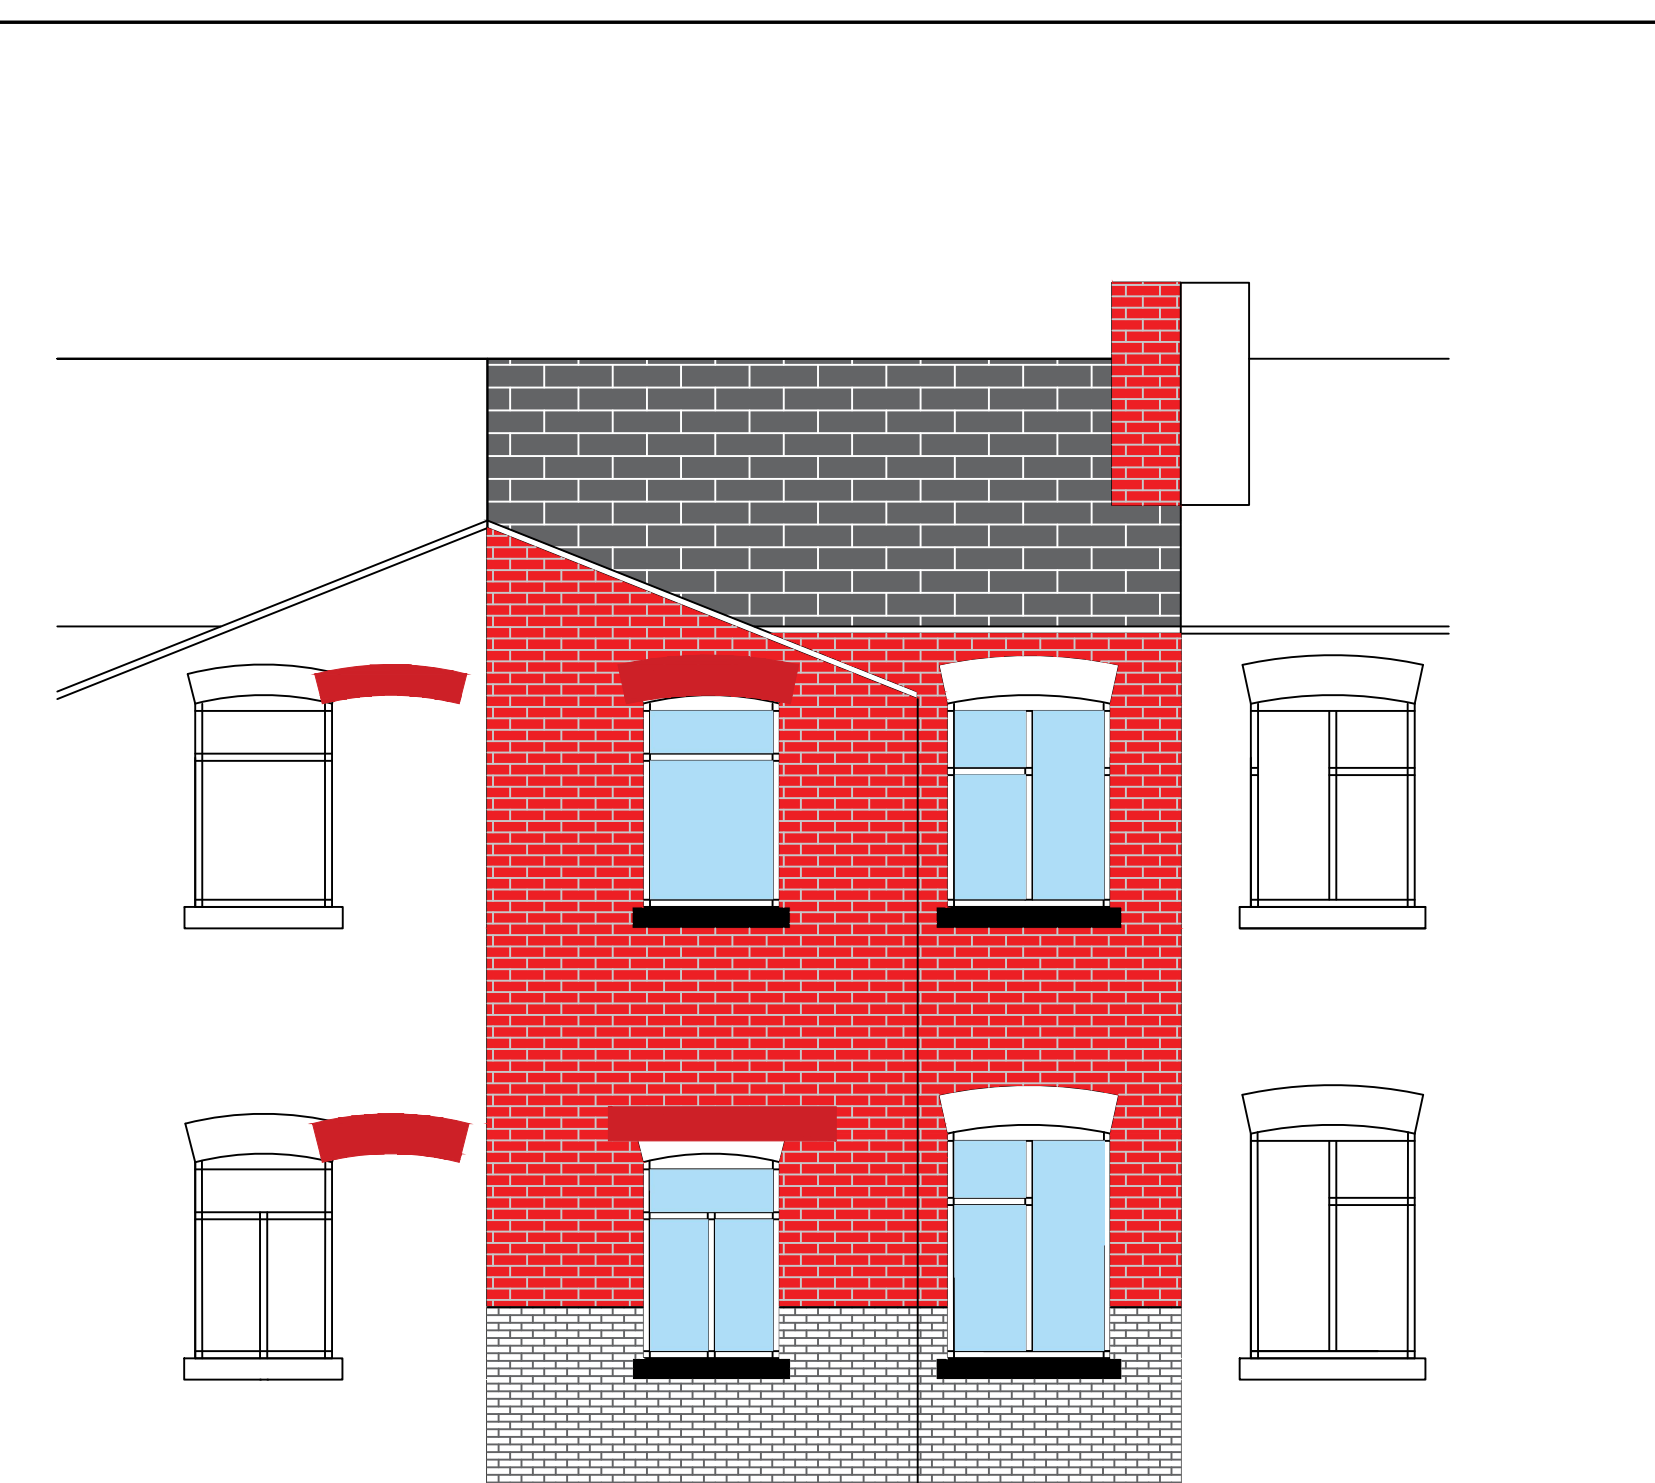

EXISTING FRONT ELEVATION
(SCALE 1:50)




EXISTING REAR ELEVATION
(SCALE 1:50)




PROPOSED FRONT ELEVATION
(SCALE 1:50)



PROPOSED REAR ELEVATION
(SCALE 1:50)

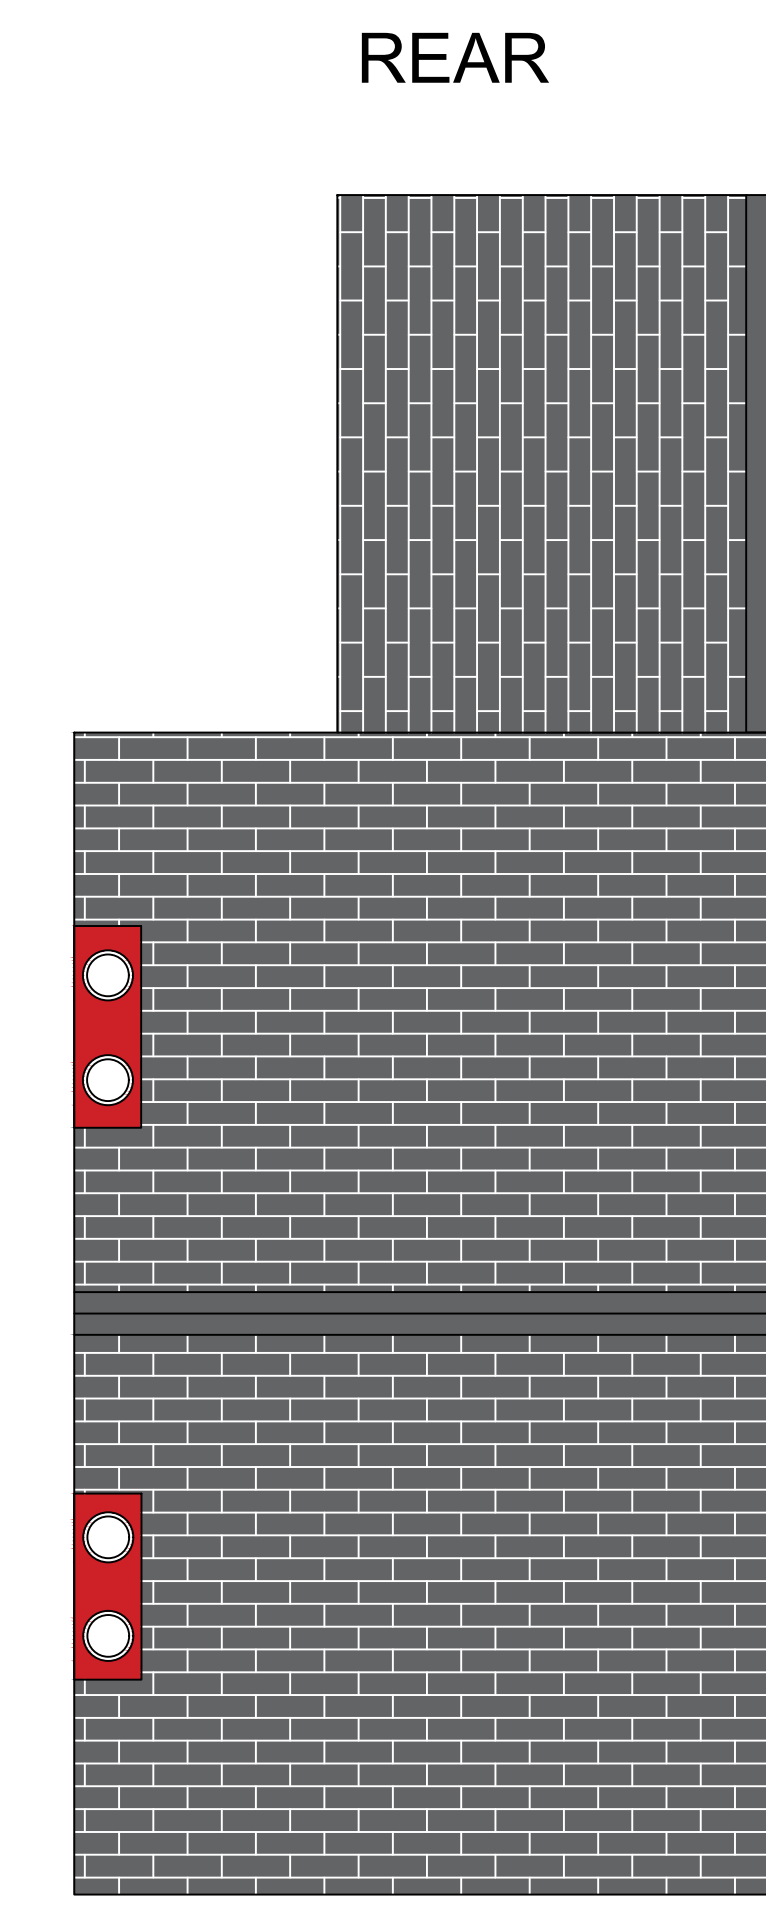

EXISTING ROOF PLAN
(SCALE 1:50)

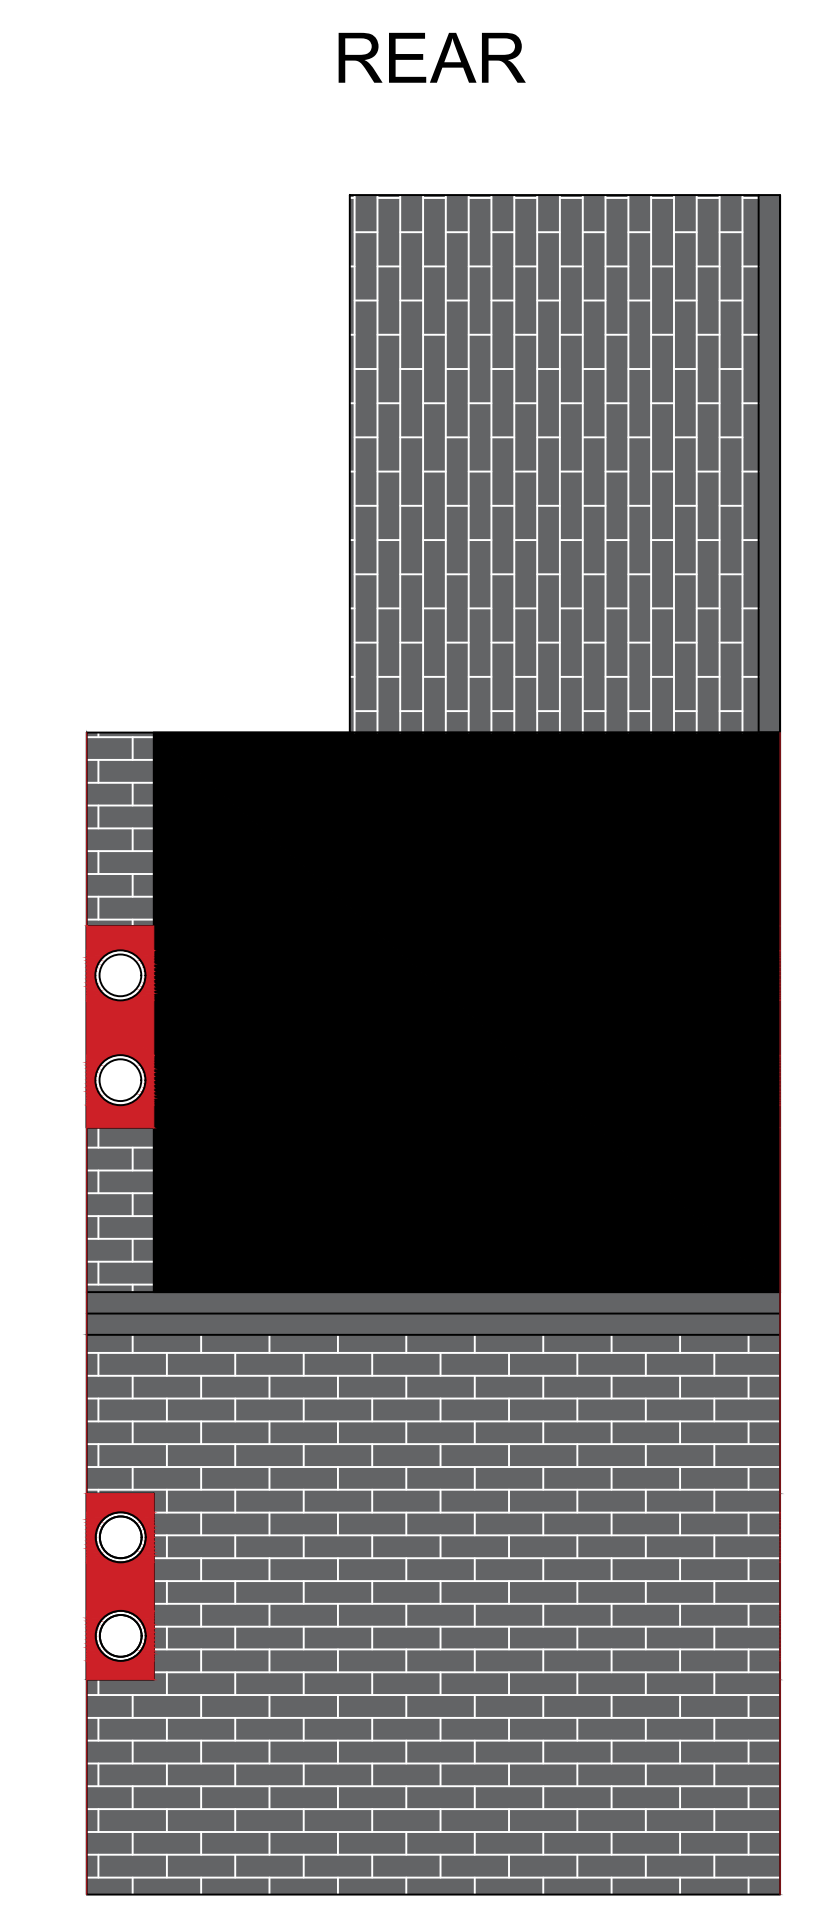

PROPOSED ROOF PLAN
(SCALE 1:50)

Red Leaf Property Solutions			
Design Stage	Planning		
Drawing Title	116 Church Street West Radcliffe Existing & Proposed Elevations		
Drawn	---	Checked	---
Date	18/01/23	Scale	-
Drawing No.	BBD001-A-DR-1000		Rev. P4