




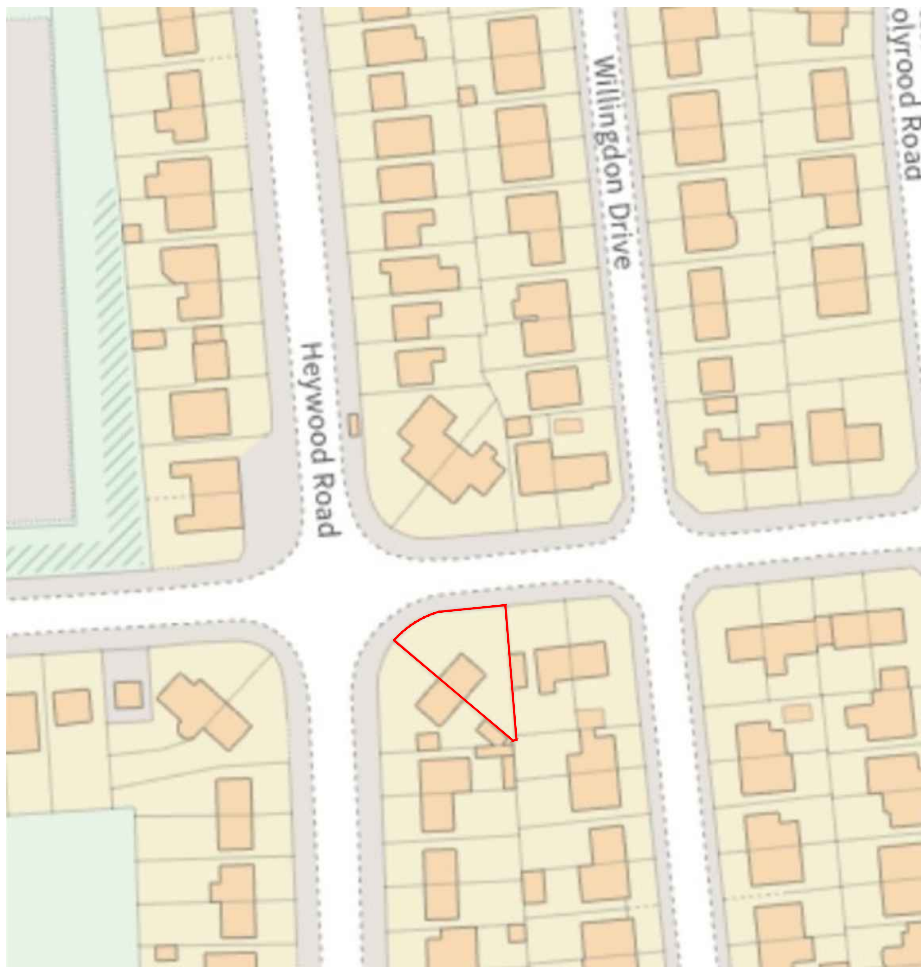

Location plan Scale 1:1250

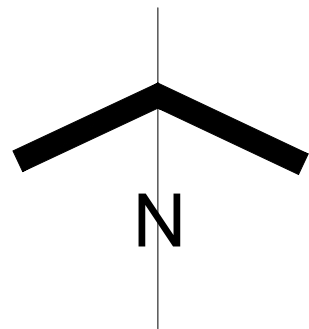

Site Plan Scale 1:500

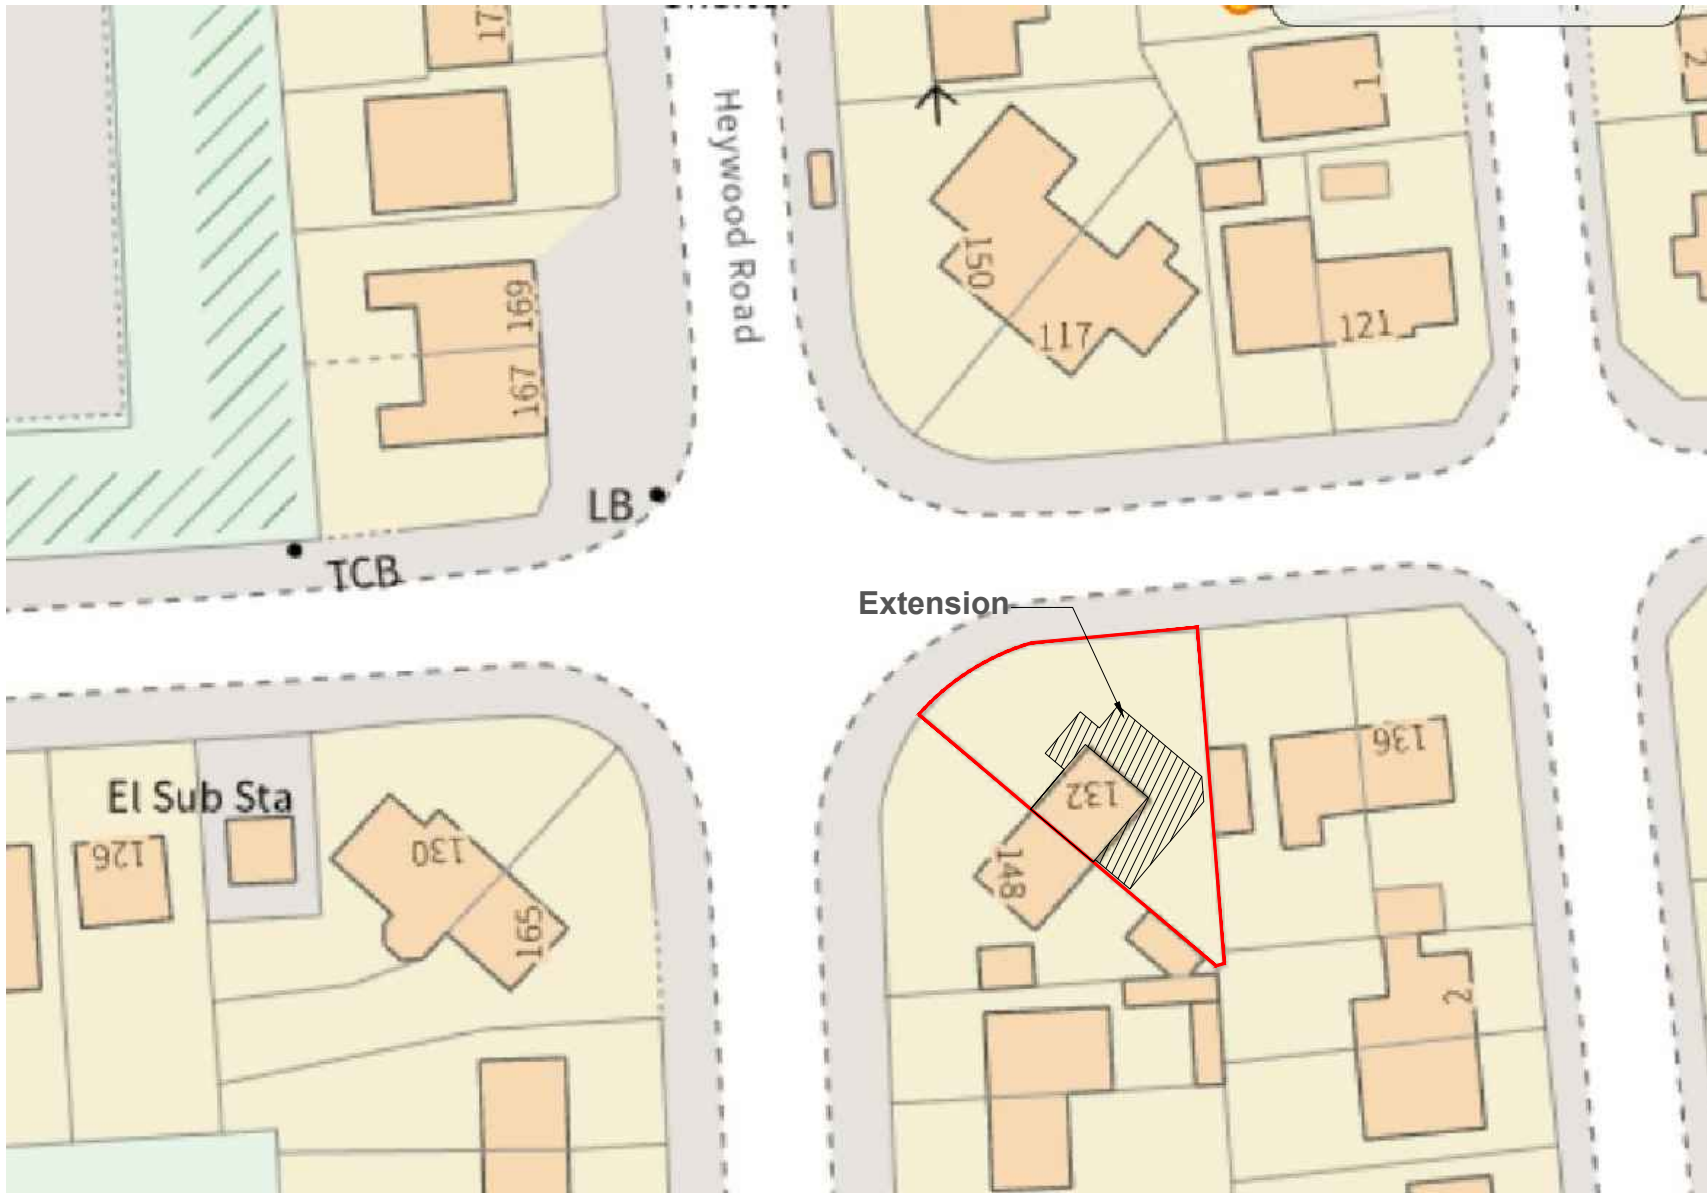

ARCHITECTURE

www.m1architecture.co.uk
T:0161 327 2011
M:07506237914

Location & site plan @A3

House Extension
2240

132 Heywood Road, M25 1PB

01.