


NOTES

- This drawing is copyright. No unauthorised copying or drawing without the express permission of the architect.
- Do not scale from prints. Use figure dimensions only.
- Contractors to check all dimensions on site prior to commencement of works.
- All works to be carried out in accordance with current statutory Health and Safety Regulations.
- This drawing is to be used in conjunction with all relevant consultants' and/or specialist drawings / documents and any discrepancies or variations are to be notified to the architect before affected work commences.

REV. AMENDMENTS


DATE

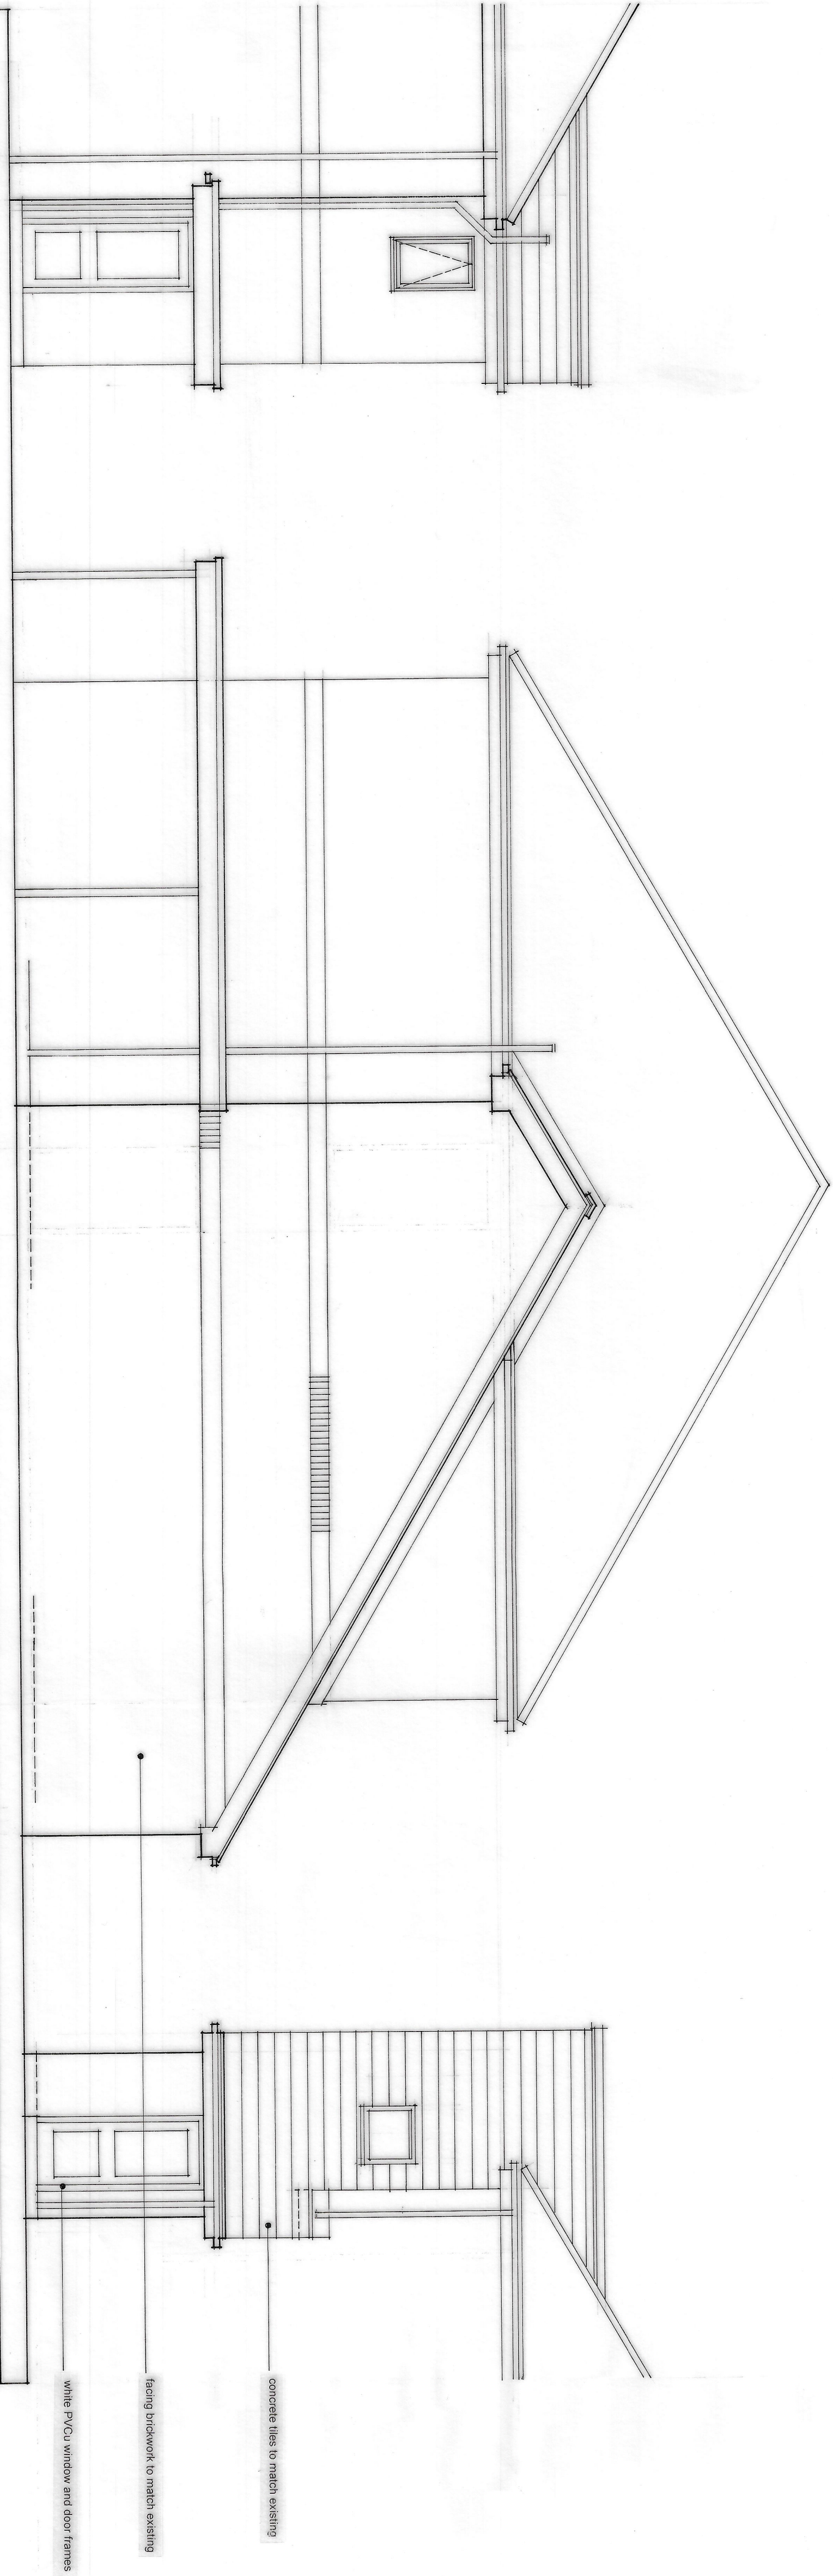

proposed part east elevation

proposed north elevation

proposed part west elevation

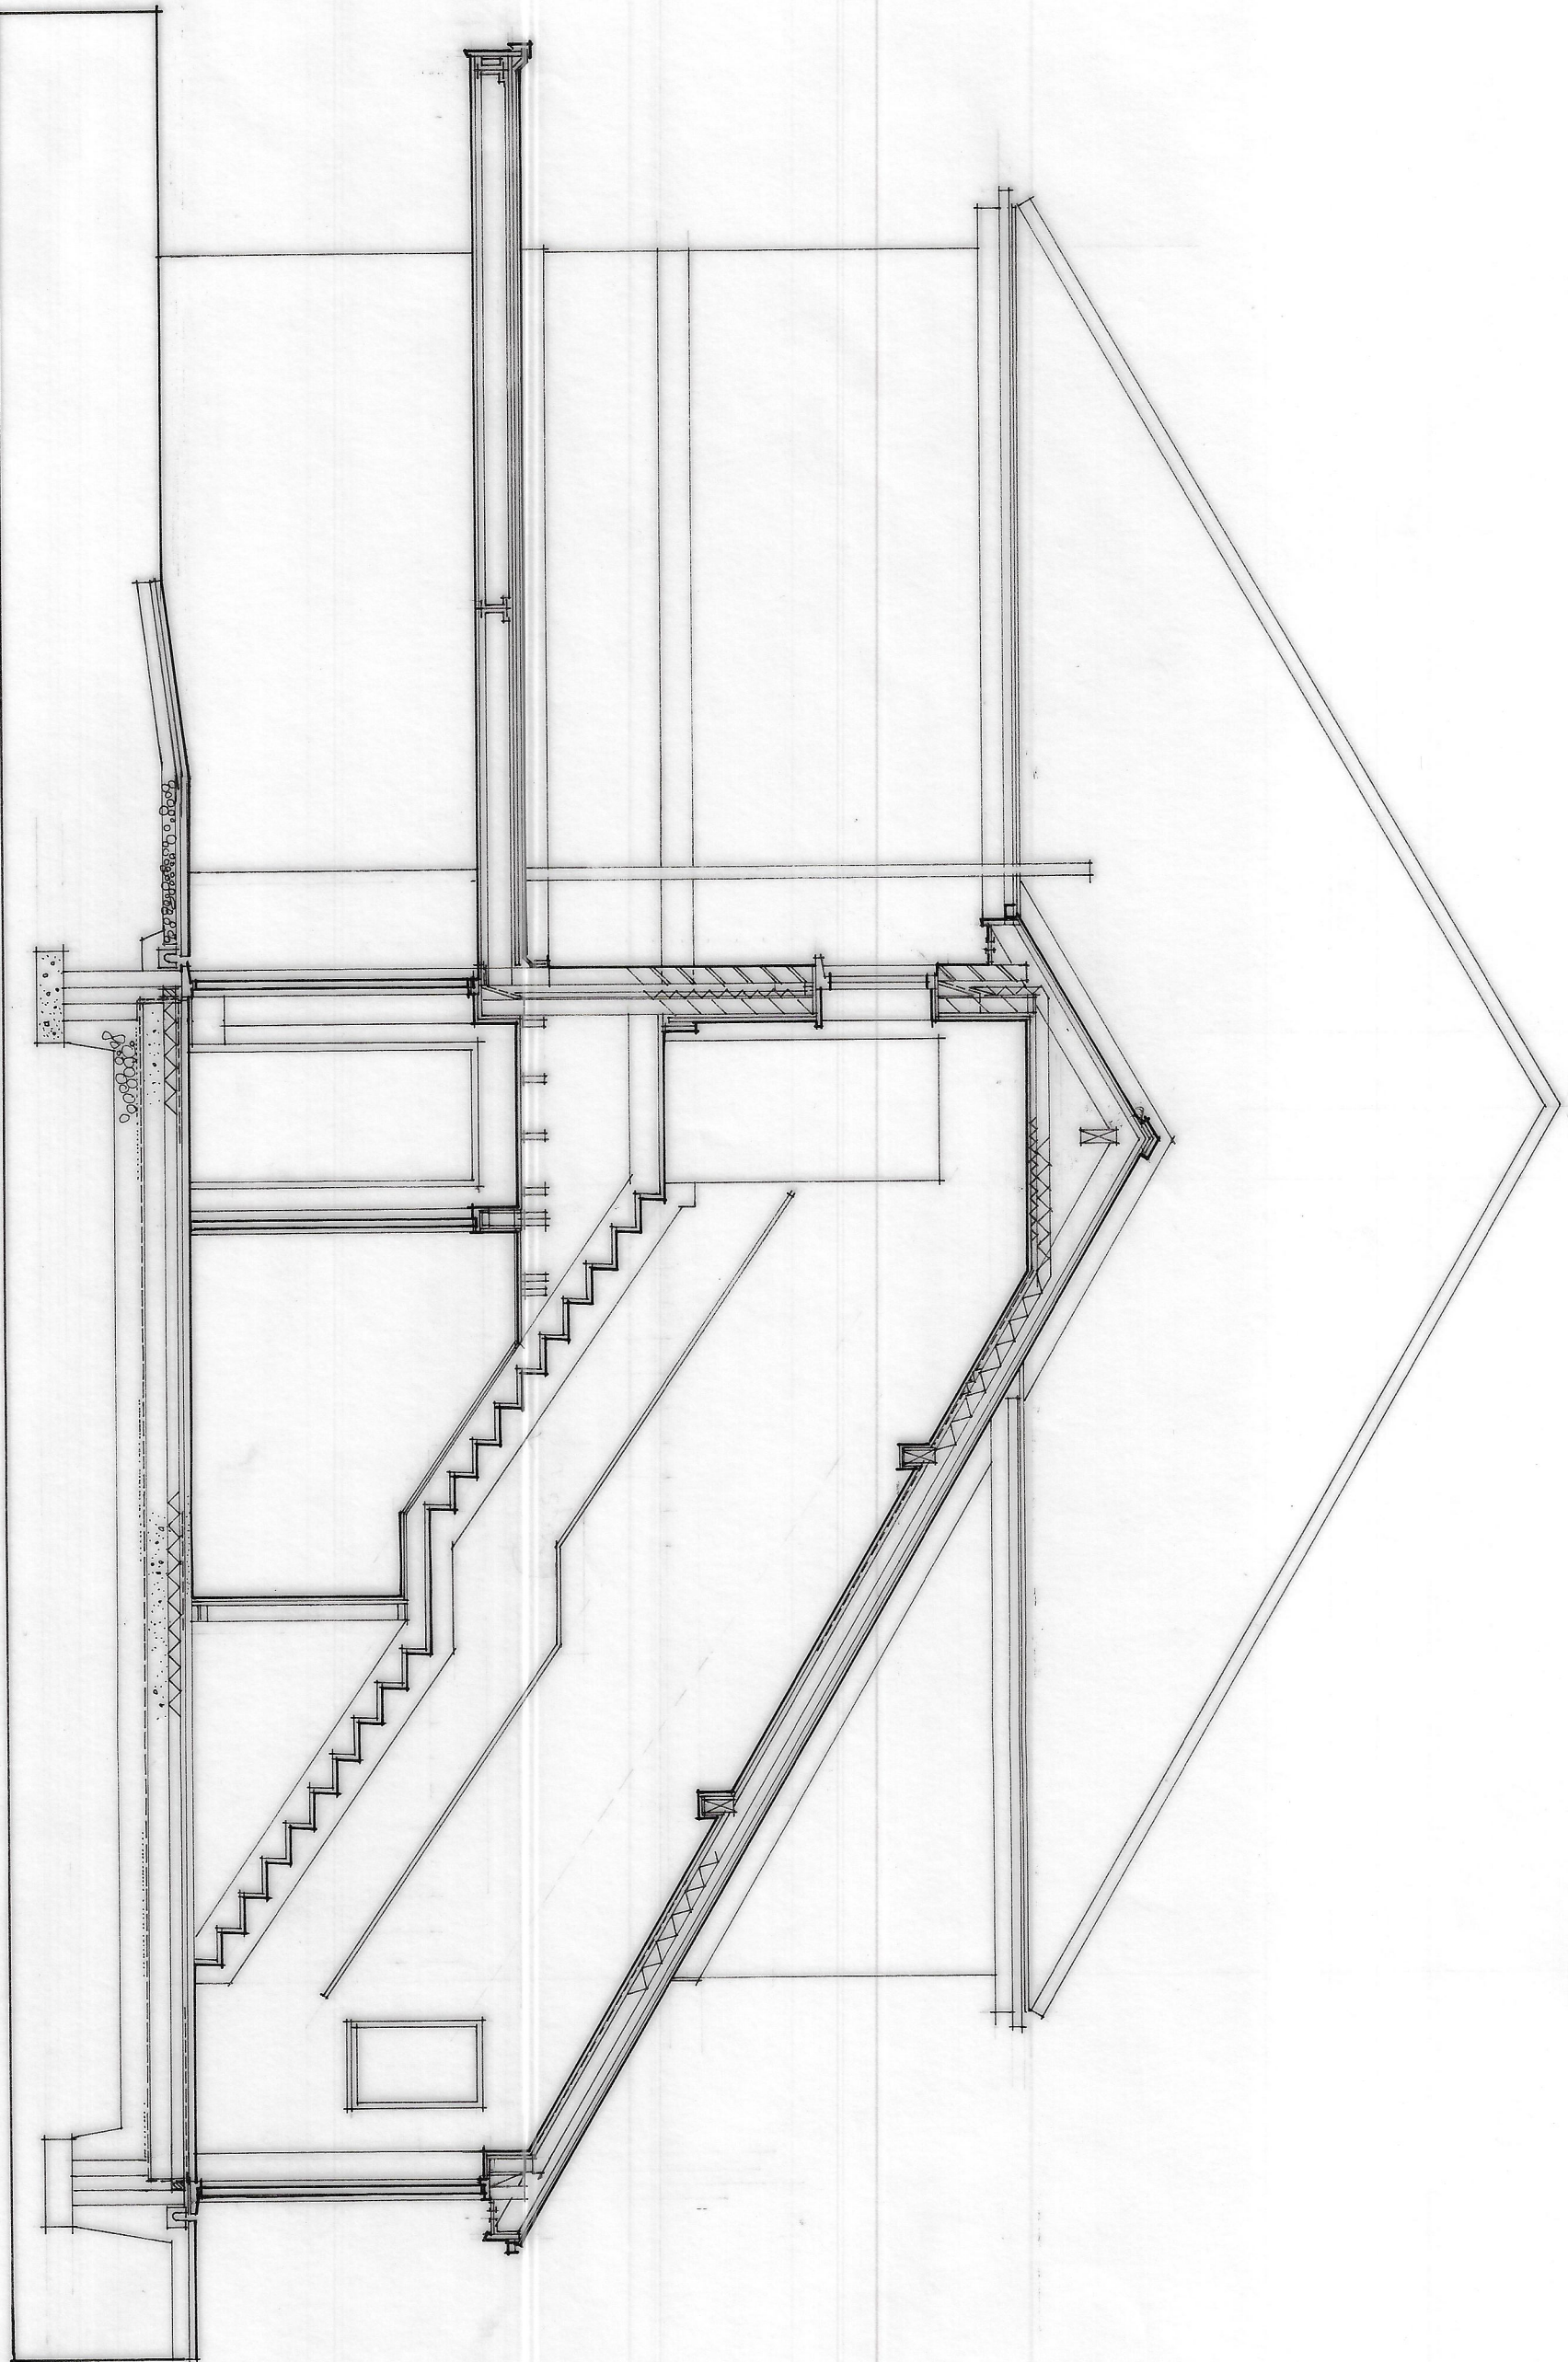

stairwell section

Project	EXTENSIONS & ALTERATIONS, WHITEFIELD HOUSE
Drawing	REAR STAIRWELL: ELEVATIONS
Client	WHITEFIELD HOUSE RESIDENTIAL CARE HOME
Drawn By	WJH
Scale	1:50
Dwg No.	20/050.19
Dwg Size	A1
Date	JULY 2020

JOHN HOLT ARCHITECTS LTD.

3 MANCHESTER ROAD BURY LANCASHIRE BL9 6DR
TELEPHONE 0161 754 8314 FACSIMILE 0161 754 8985
E-MAIL: info@johnholt.co.uk
DO NOT SCALE DRAWING