



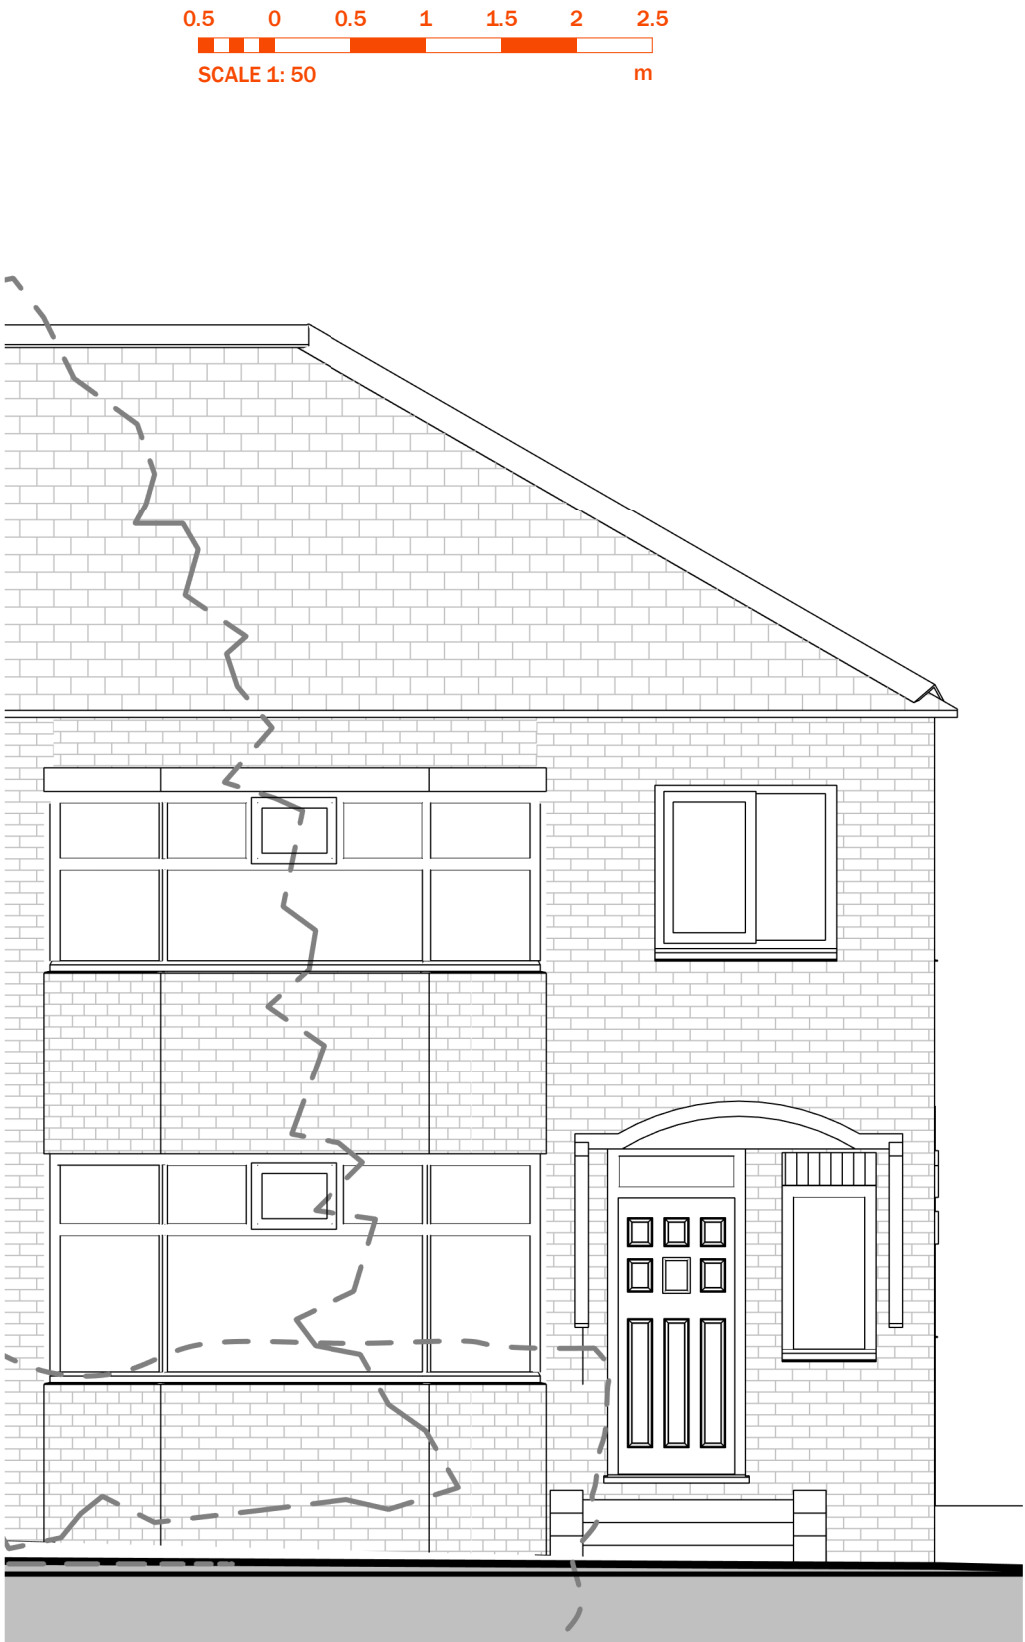


Existing West Elevation
1 : 50

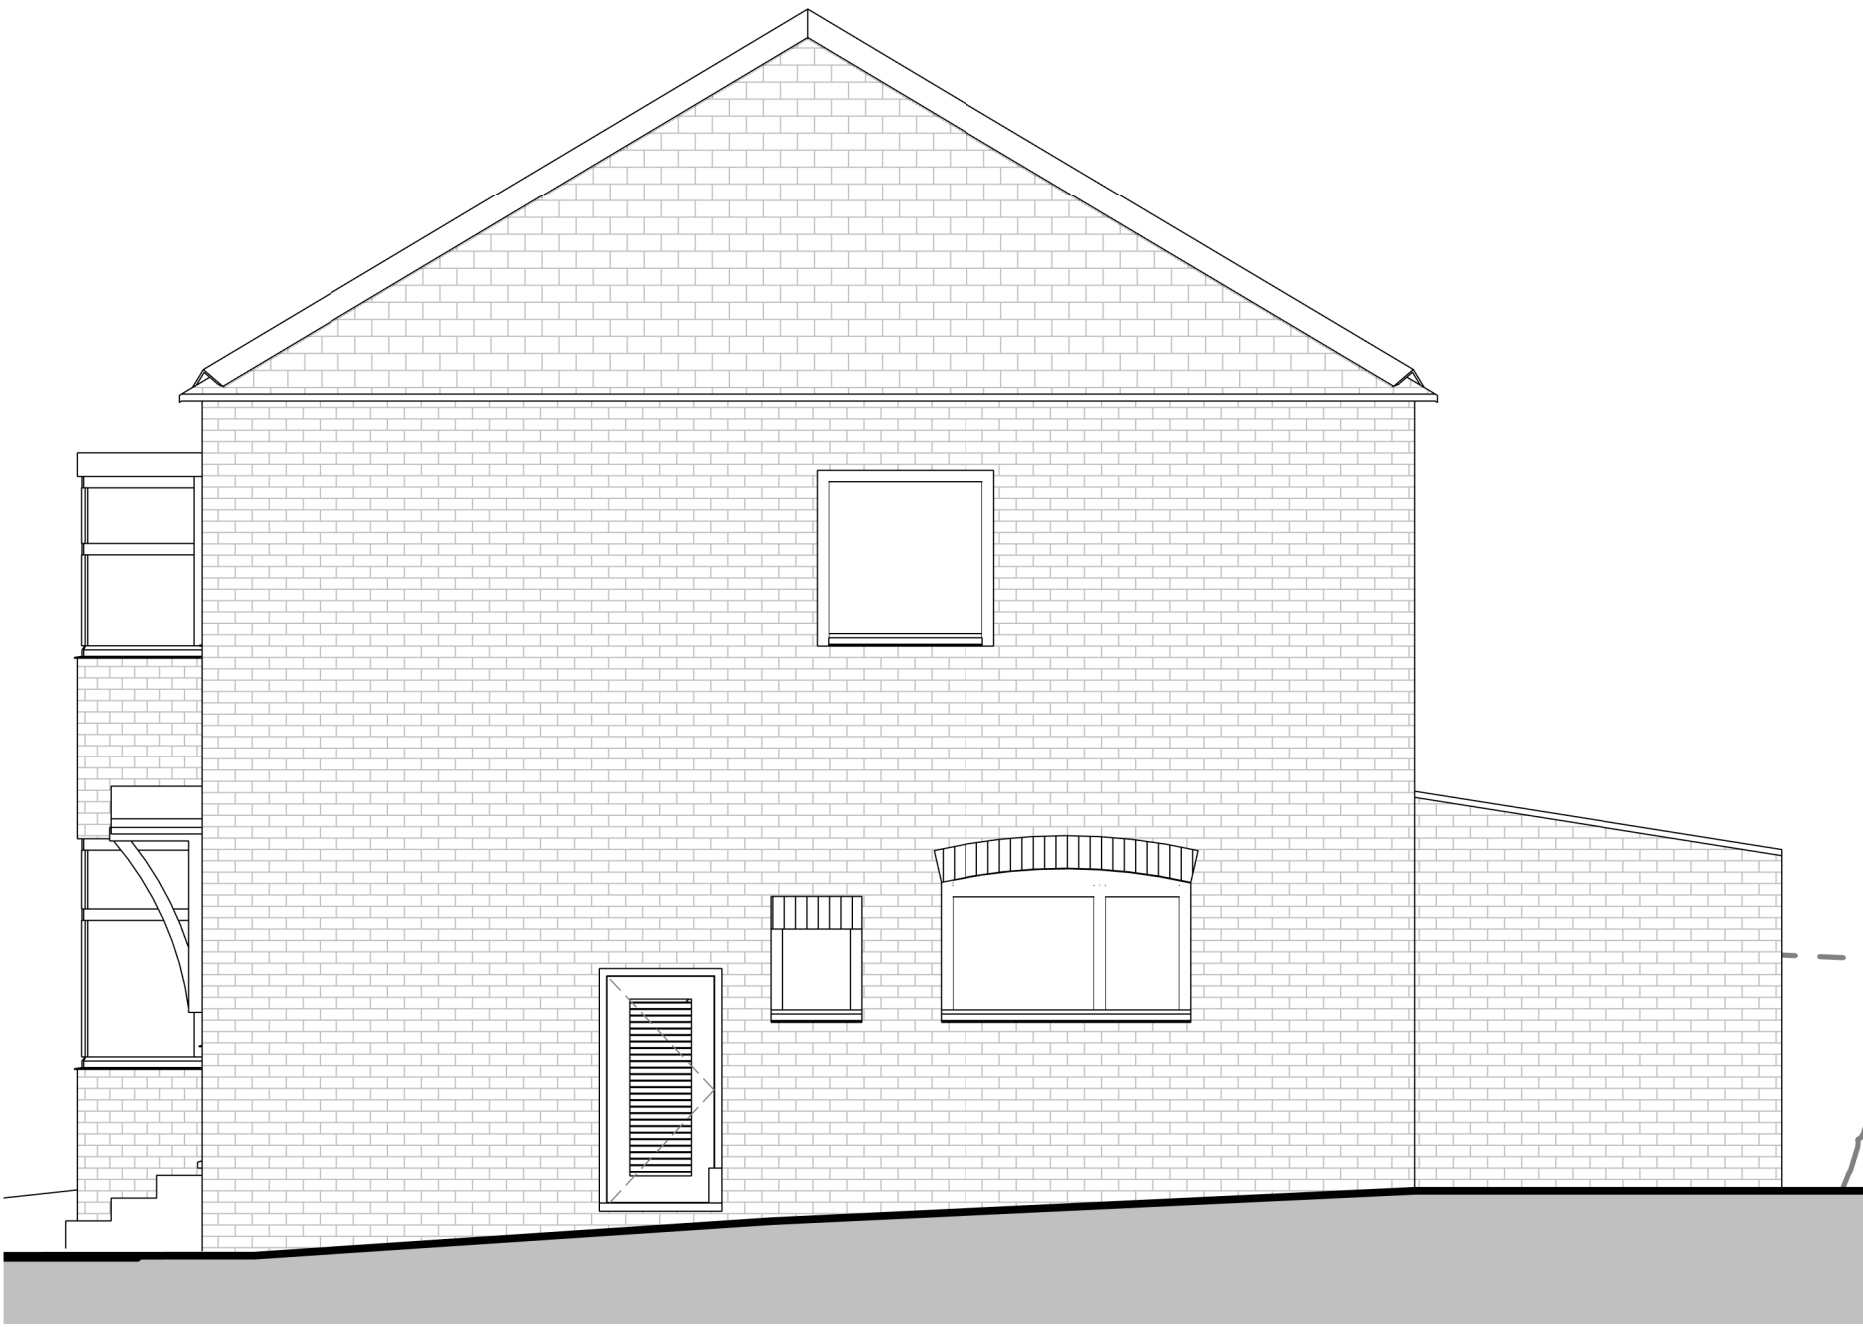


Existing South Elevation
1 : 50




Existing East Elevation
1 : 50

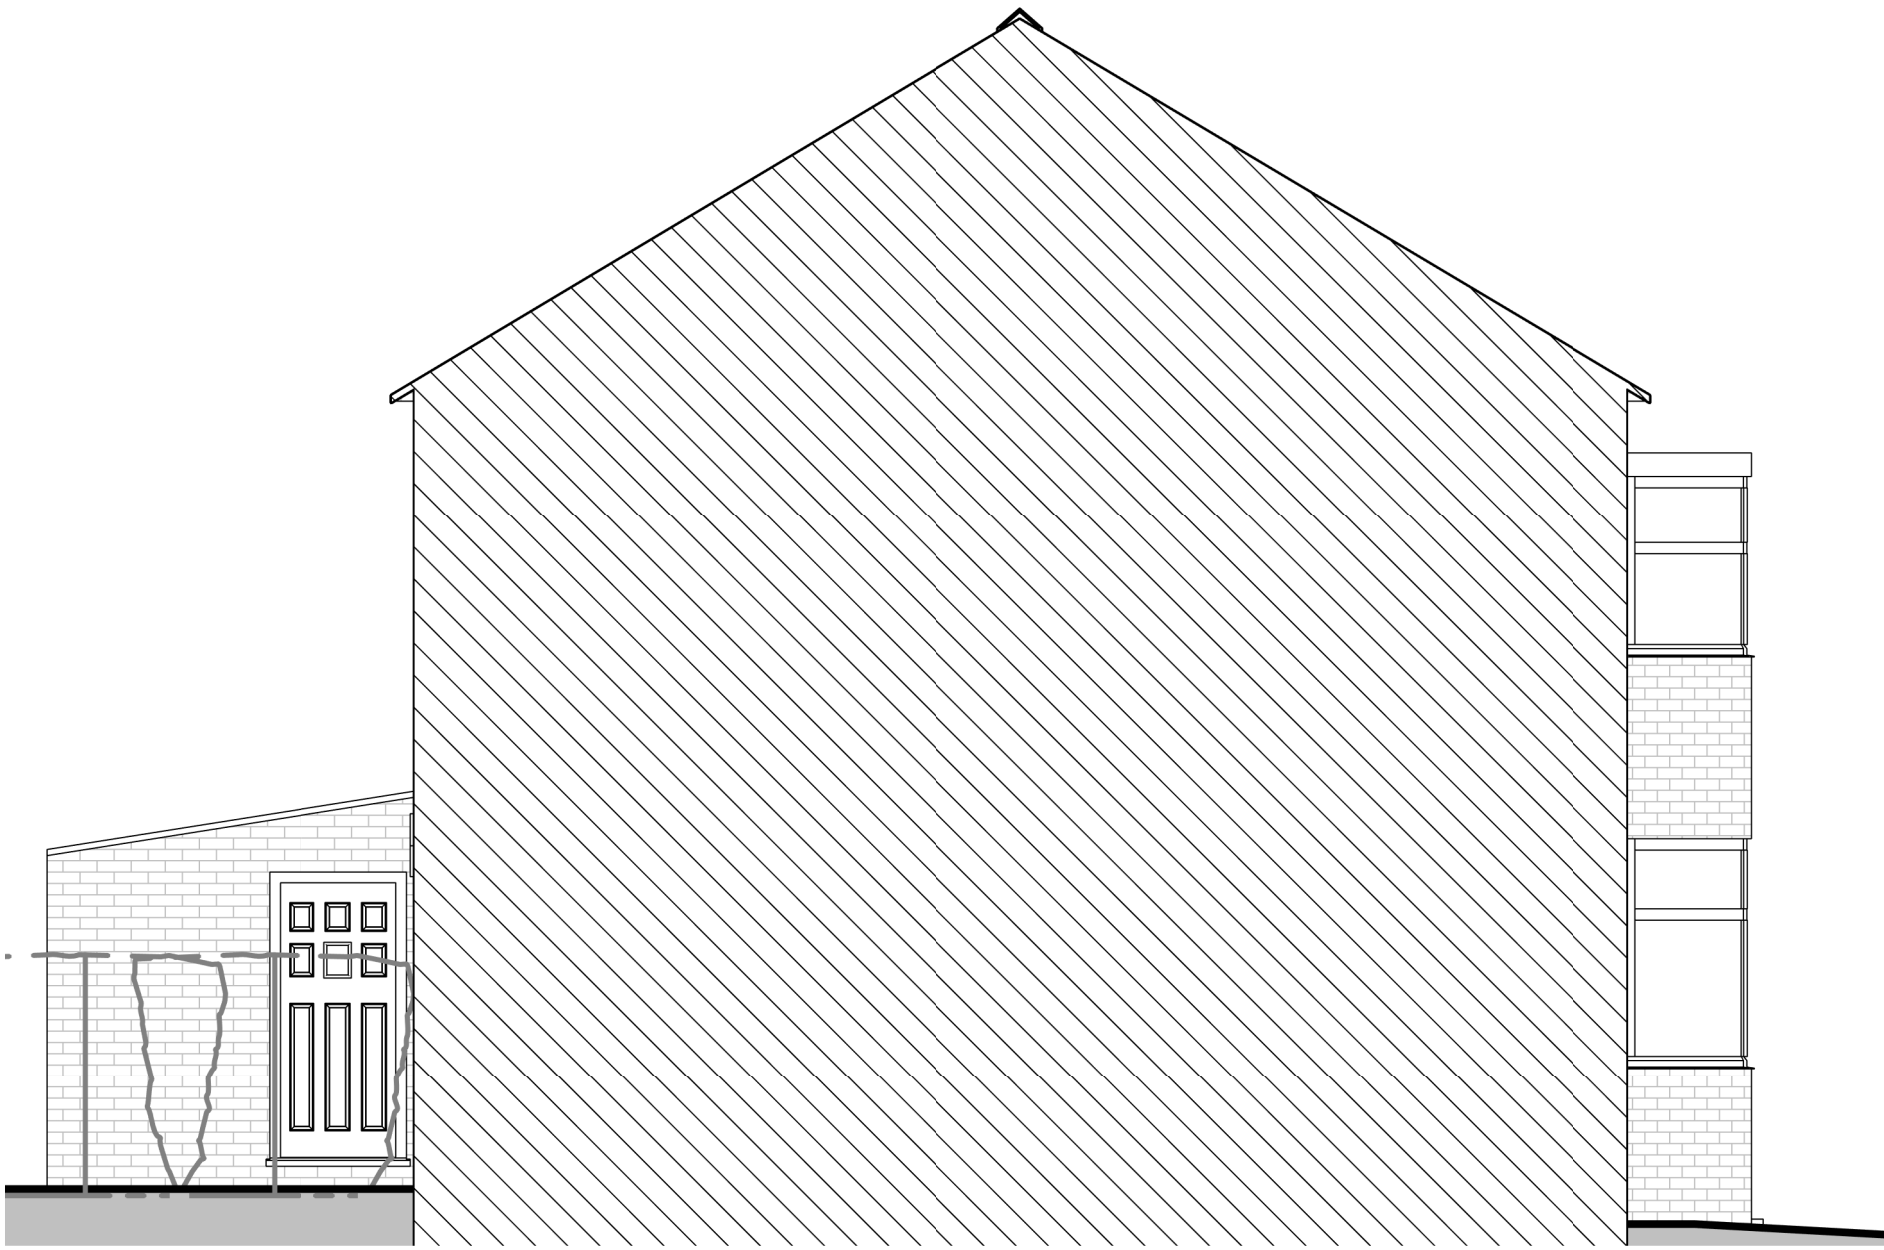

Existing North Elevation
1 : 50

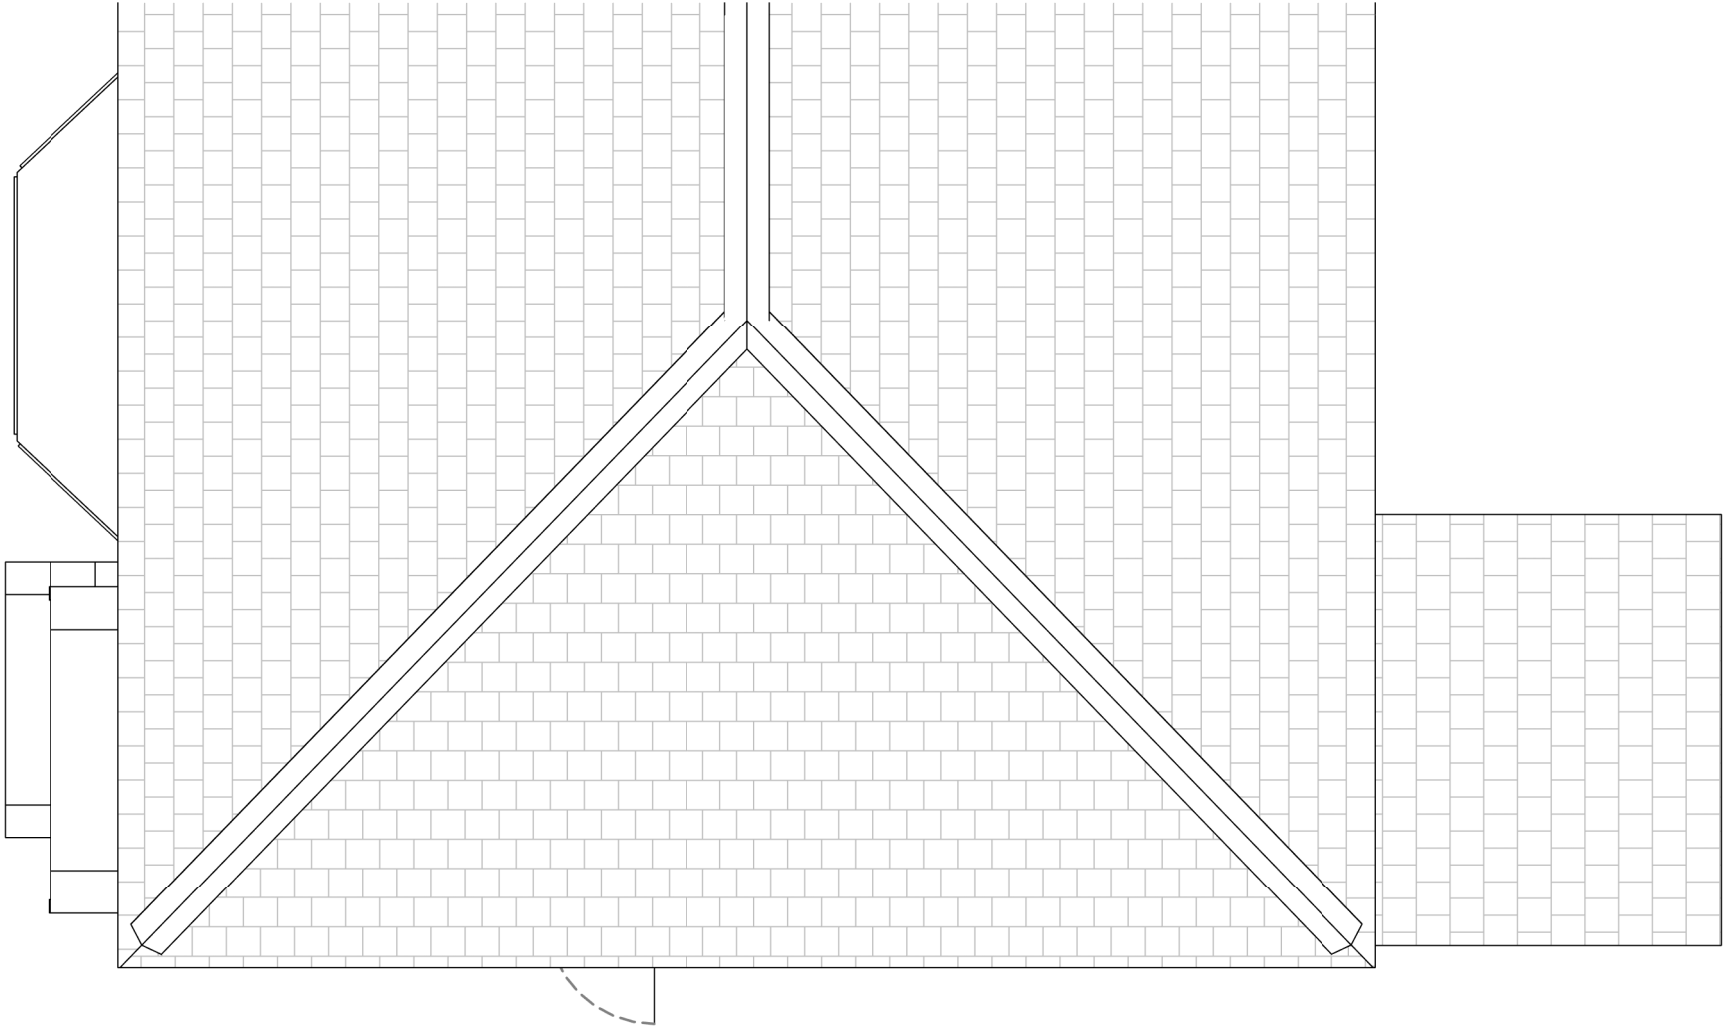

Existing Roof Level
1 : 50

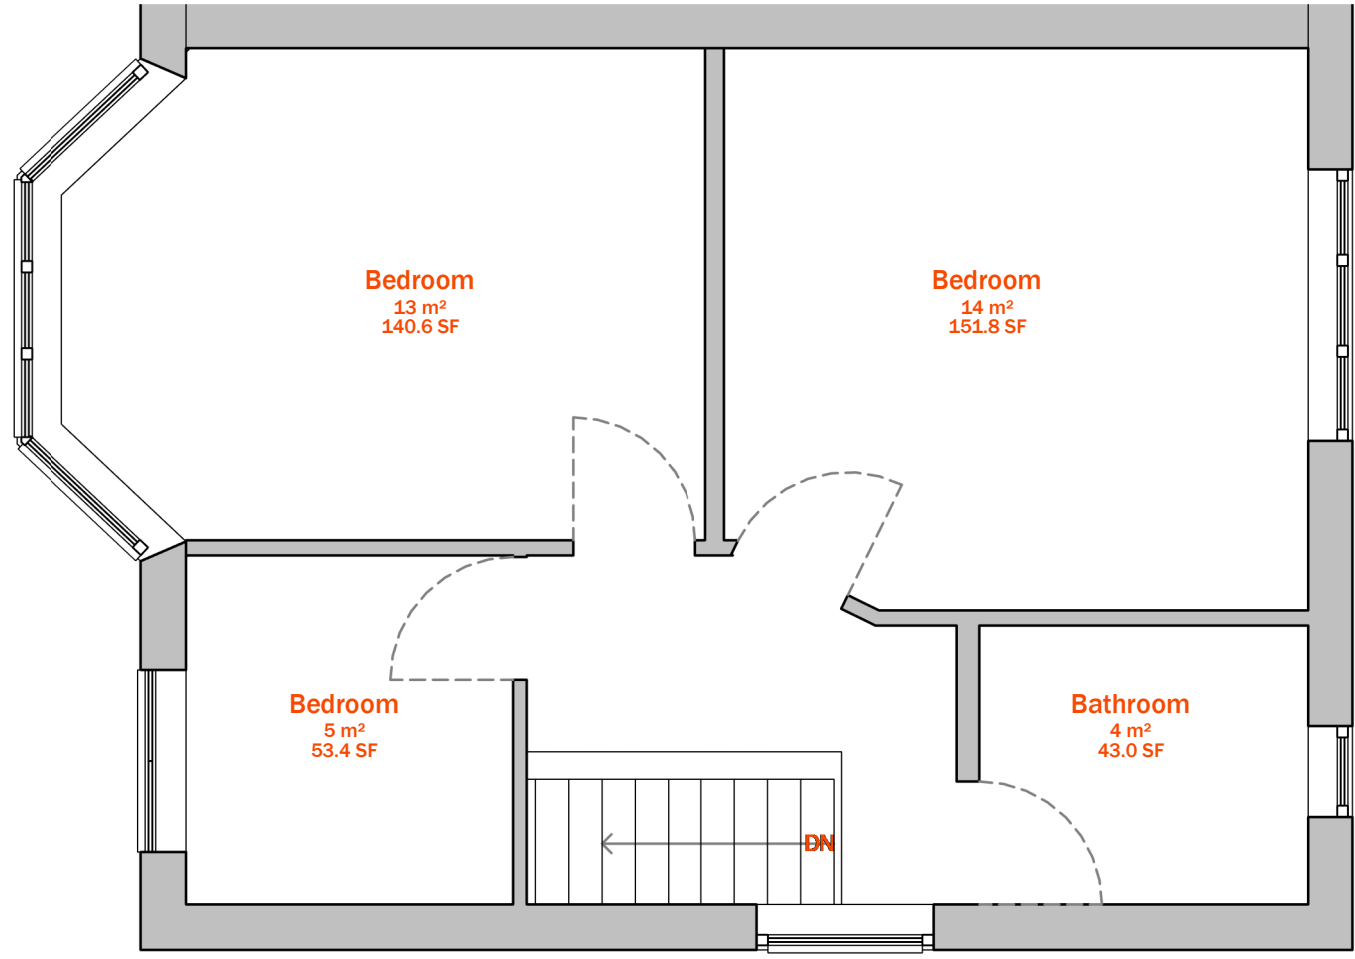

Existing First Floor Level
1 : 50



studio@jcdesigngroup.co.uk
0161 4101 613

Suite 2 | Park Gates | Bury New Rd | Manchester | M25 0TL

Architecture | Planning | Residential + Commercial
© 2020

EXISTING PLANS & ELEVATIONS

TITLE: **L(20)01**
DRAWING NO: **PLANNING**
STATUS: **PLANNING**
CLIENT: **MR & MRS TANGY**
SITE: **23 Hereford Drive M25 0JA**

SCALE AT A1: 1:50
DATE: 03/09/20
DRAWN BY: JC

GENERAL NOTES:
ALL DIMENSIONS ARE TO BE CHECKED ON SITE WITH ANY DISCREPANCIES REPORTED TO THE CLIENT PRIOR TO THE WORKS BEING CARRIED OUT.
ALL WORKS ARE TO BE IN ACCORDANCE WITH CURRENT BUILDING REGULATIONS, BRITISH STANDARDS, CODE OF PRACTICE, AND ANY LOCAL STATUTORY REQUIREMENTS.
ALL PRODUCTS SPECIFIED ARE TO BE INSTALLED STRICTLY IN ACCORDANCE WITH THE MANUFACTURERS RECOMMENDATIONS, SPECIFICATION AND DETAILS.

THIS DRAWING IS TO BE READ IN CONJUNCTION WITH GENERAL ARRANGEMENT (L CODE) DRAWINGS, TOGETHER WITH RELEVANT SPECIFICATIONS, TOGETHER WITH RELEVANT SPECIFICATIONS.
FOR ALL STRUCTURAL WORKS REFER TO THE STRUCTURAL ENGINEERS INFORMATION.
FOR ALL MECHANICAL AND ELECTRICAL WORKS REFER TO THE MECHANICAL AND ELECTRICAL ENGINEERS INFORMATION.
FOR ALL ABOVE GROUND DRAINAGE WORKS REFER TO THE PUBLIC HEALTH ENGINEERS INFORMATION.
ALL PRODUCTS SPECIFIED ARE TO BE INSTALLED STRICTLY IN ACCORDANCE WITH THE MANUFACTURERS RECOMMENDATIONS, SPECIFICATION AND DETAILS.