




IF IN ANY DOUBT PLEASE ASK THE ARCHITECT FOR CLARIFICATION.
DO NOT SCALE FROM DRAWING. ALL DIMENSIONS TO BE CHECKED ON SITE
THE COPYRIGHT FOR THESE DRAWINGS REMAINS THE PROPERTY OF THE ARCHITECT,
THEY MUST NOT BE REPRODUCED IN ANY WAY WITHOUT THE ARCHITECT'S PRIOR
WRITTEN CONSENT.

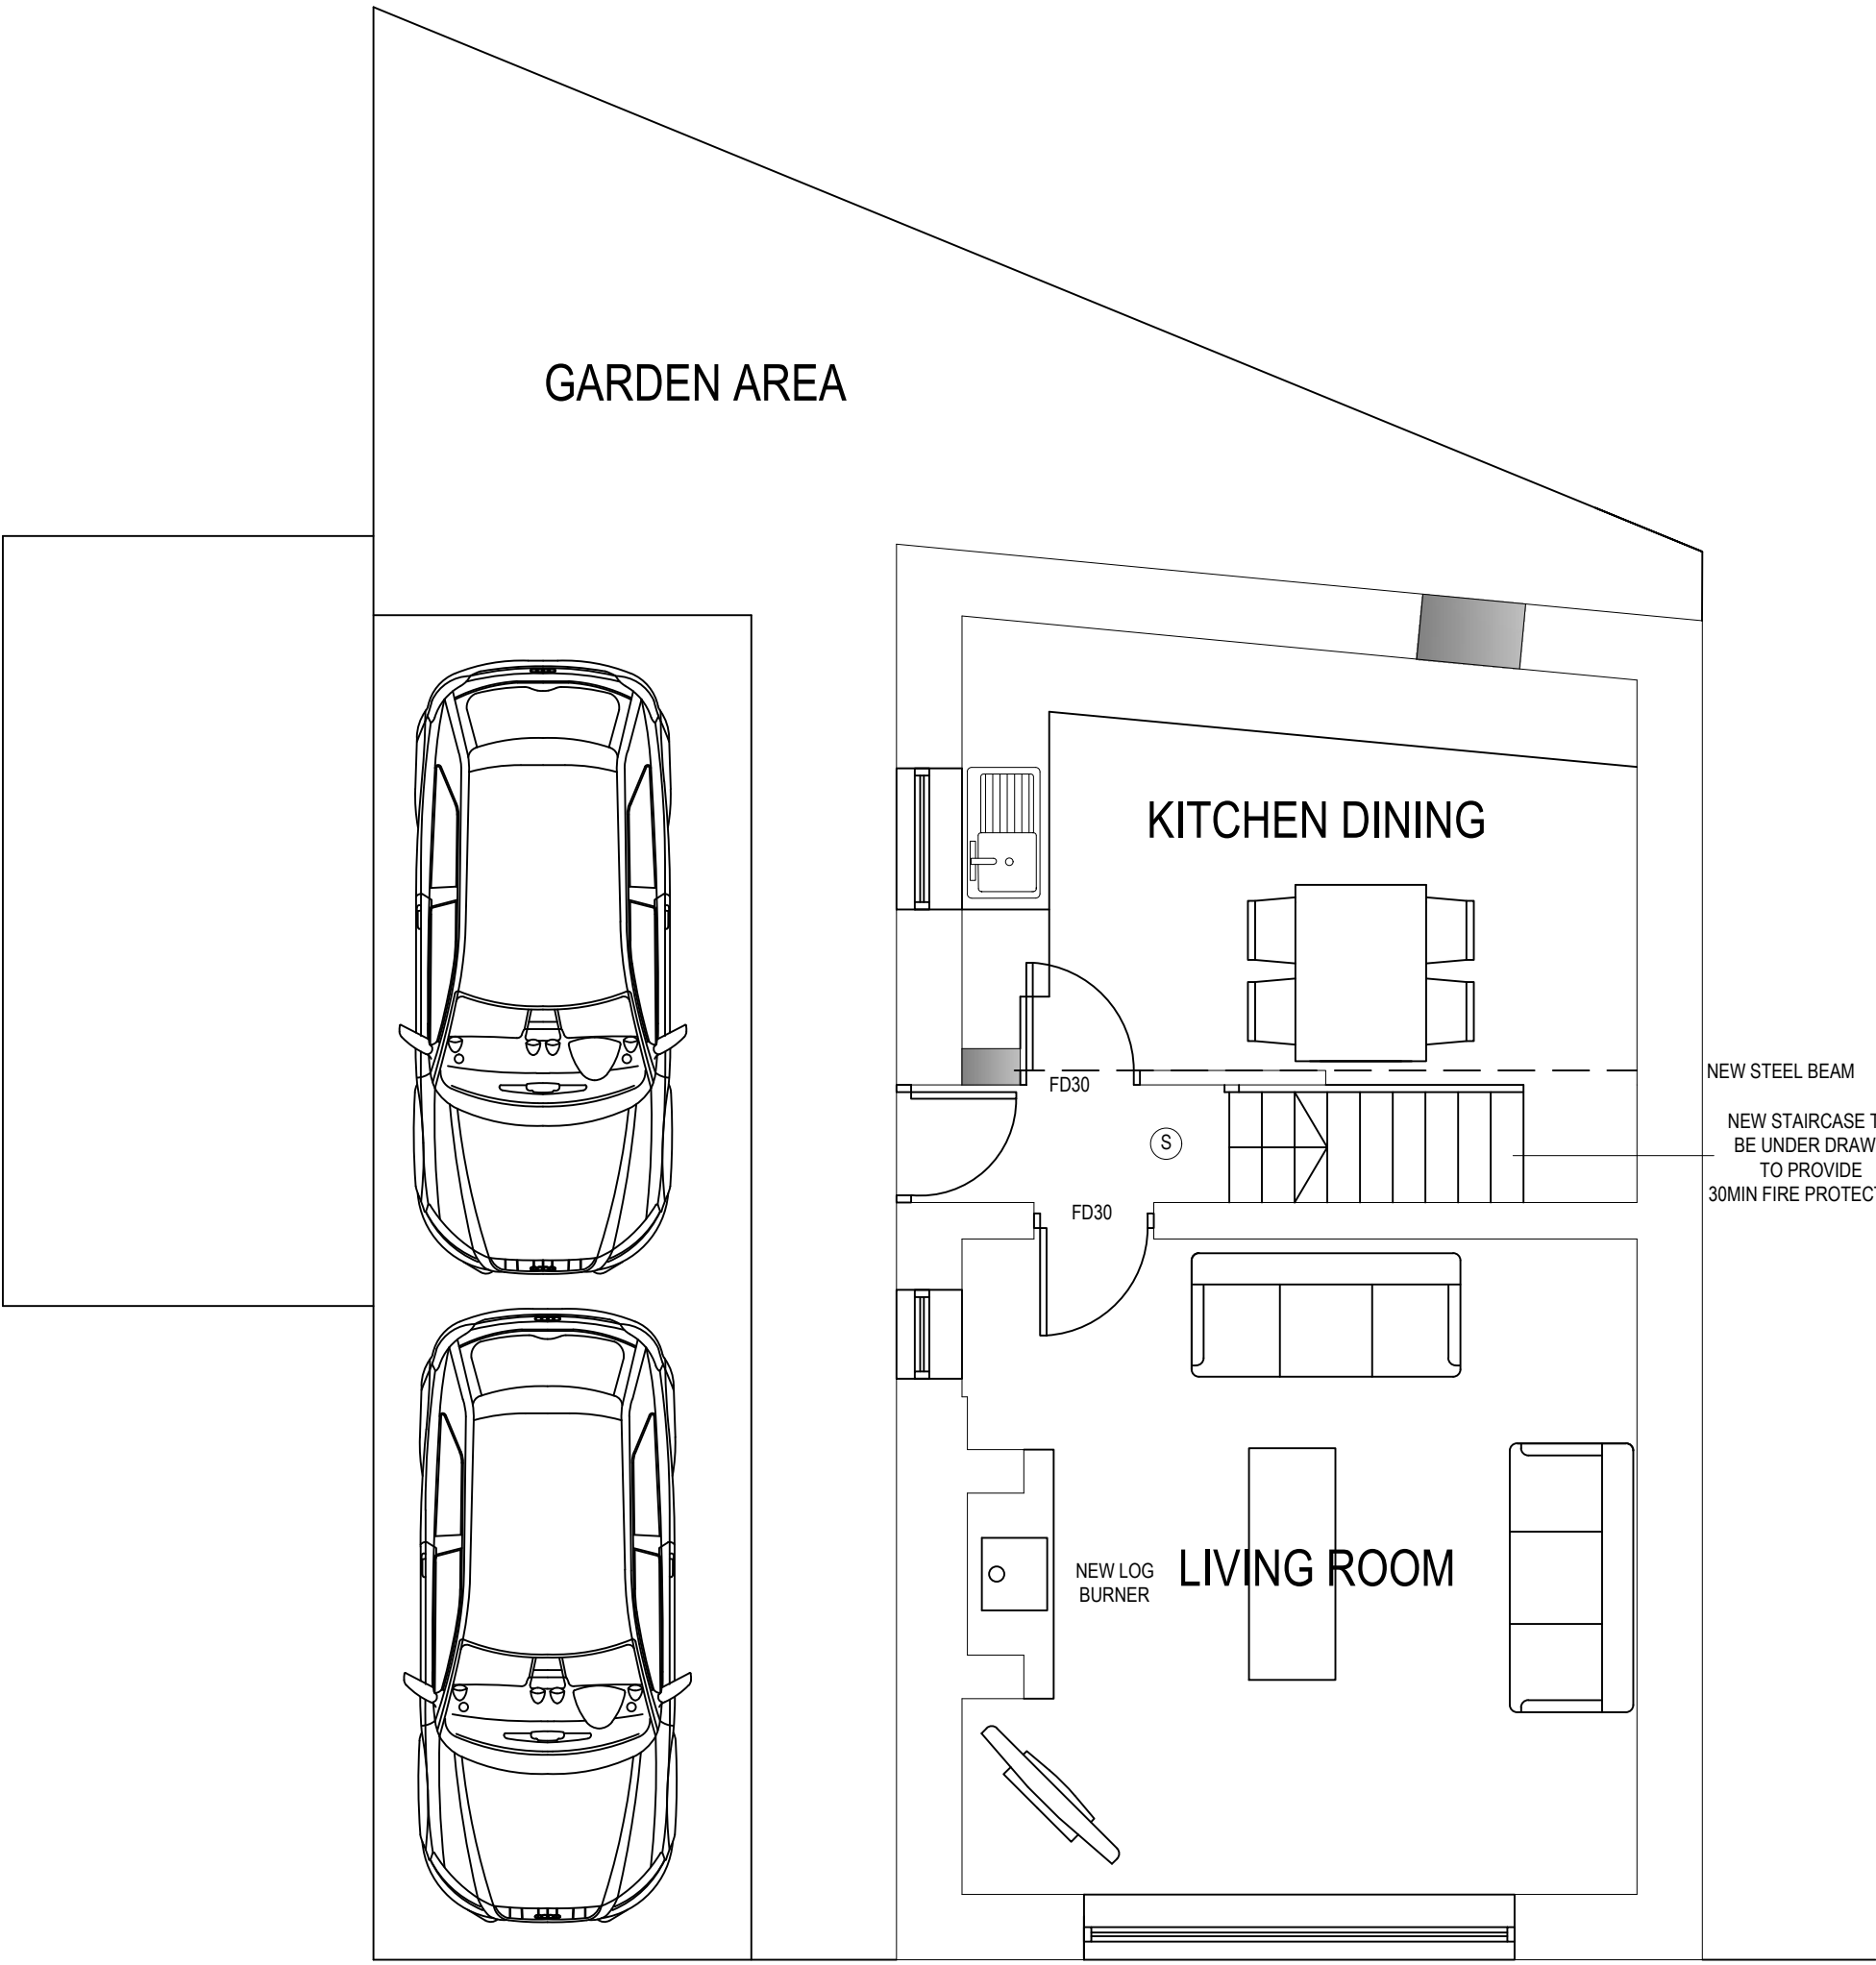


PROPOSED GROUND FLOOR PLAN

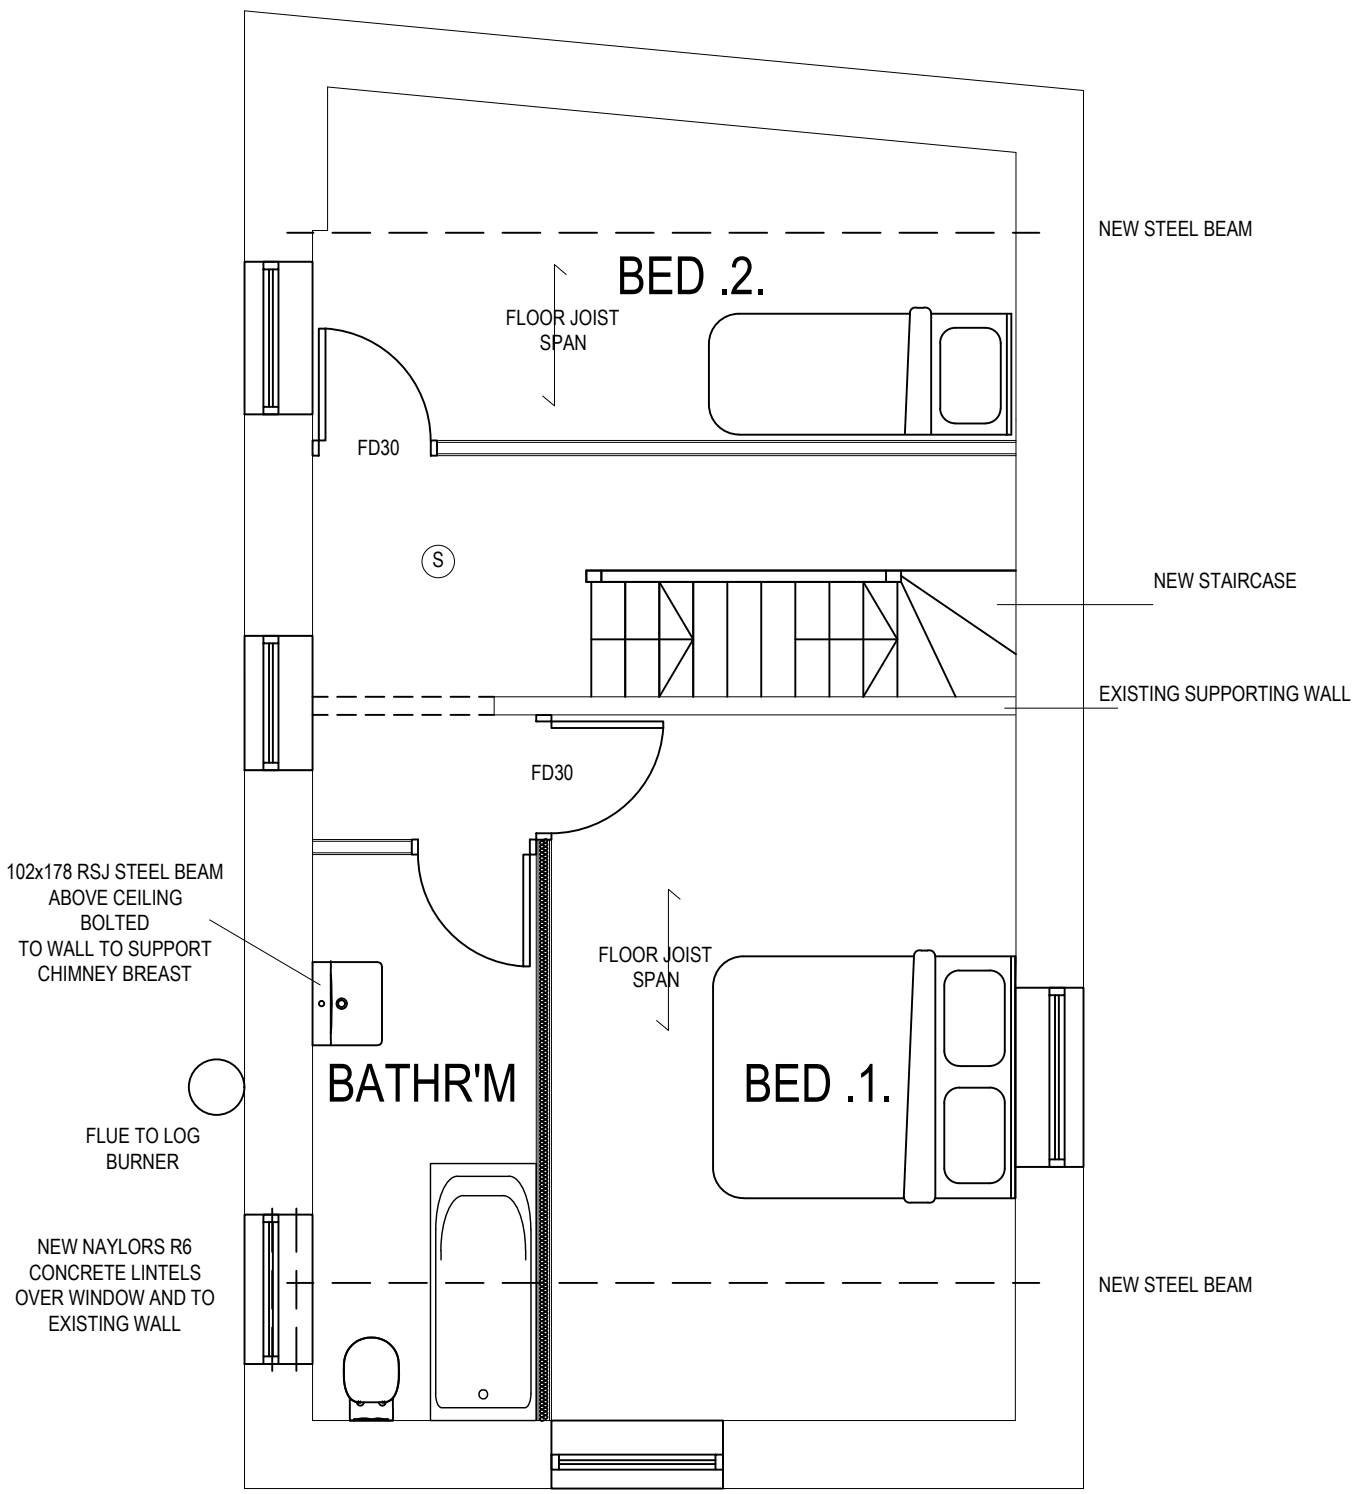


PROPOSED FIRST FLOOR PLAN

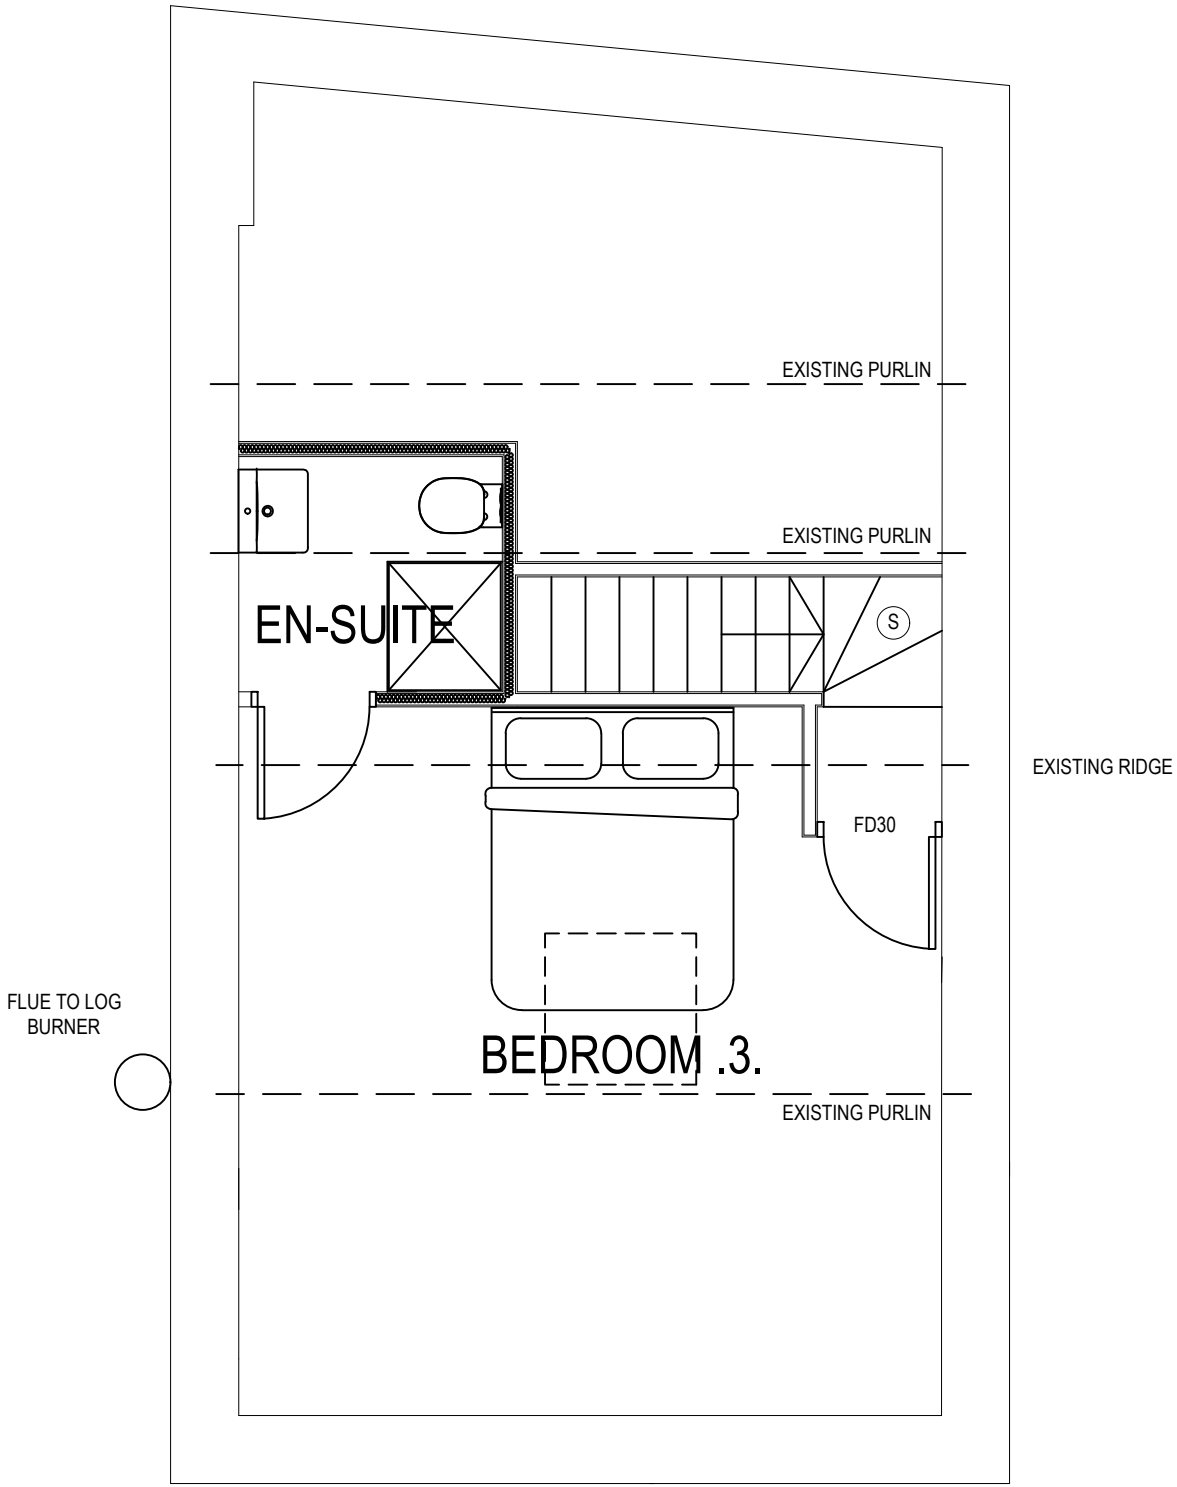

PROPOSED ATTIC FLOOR PLAN

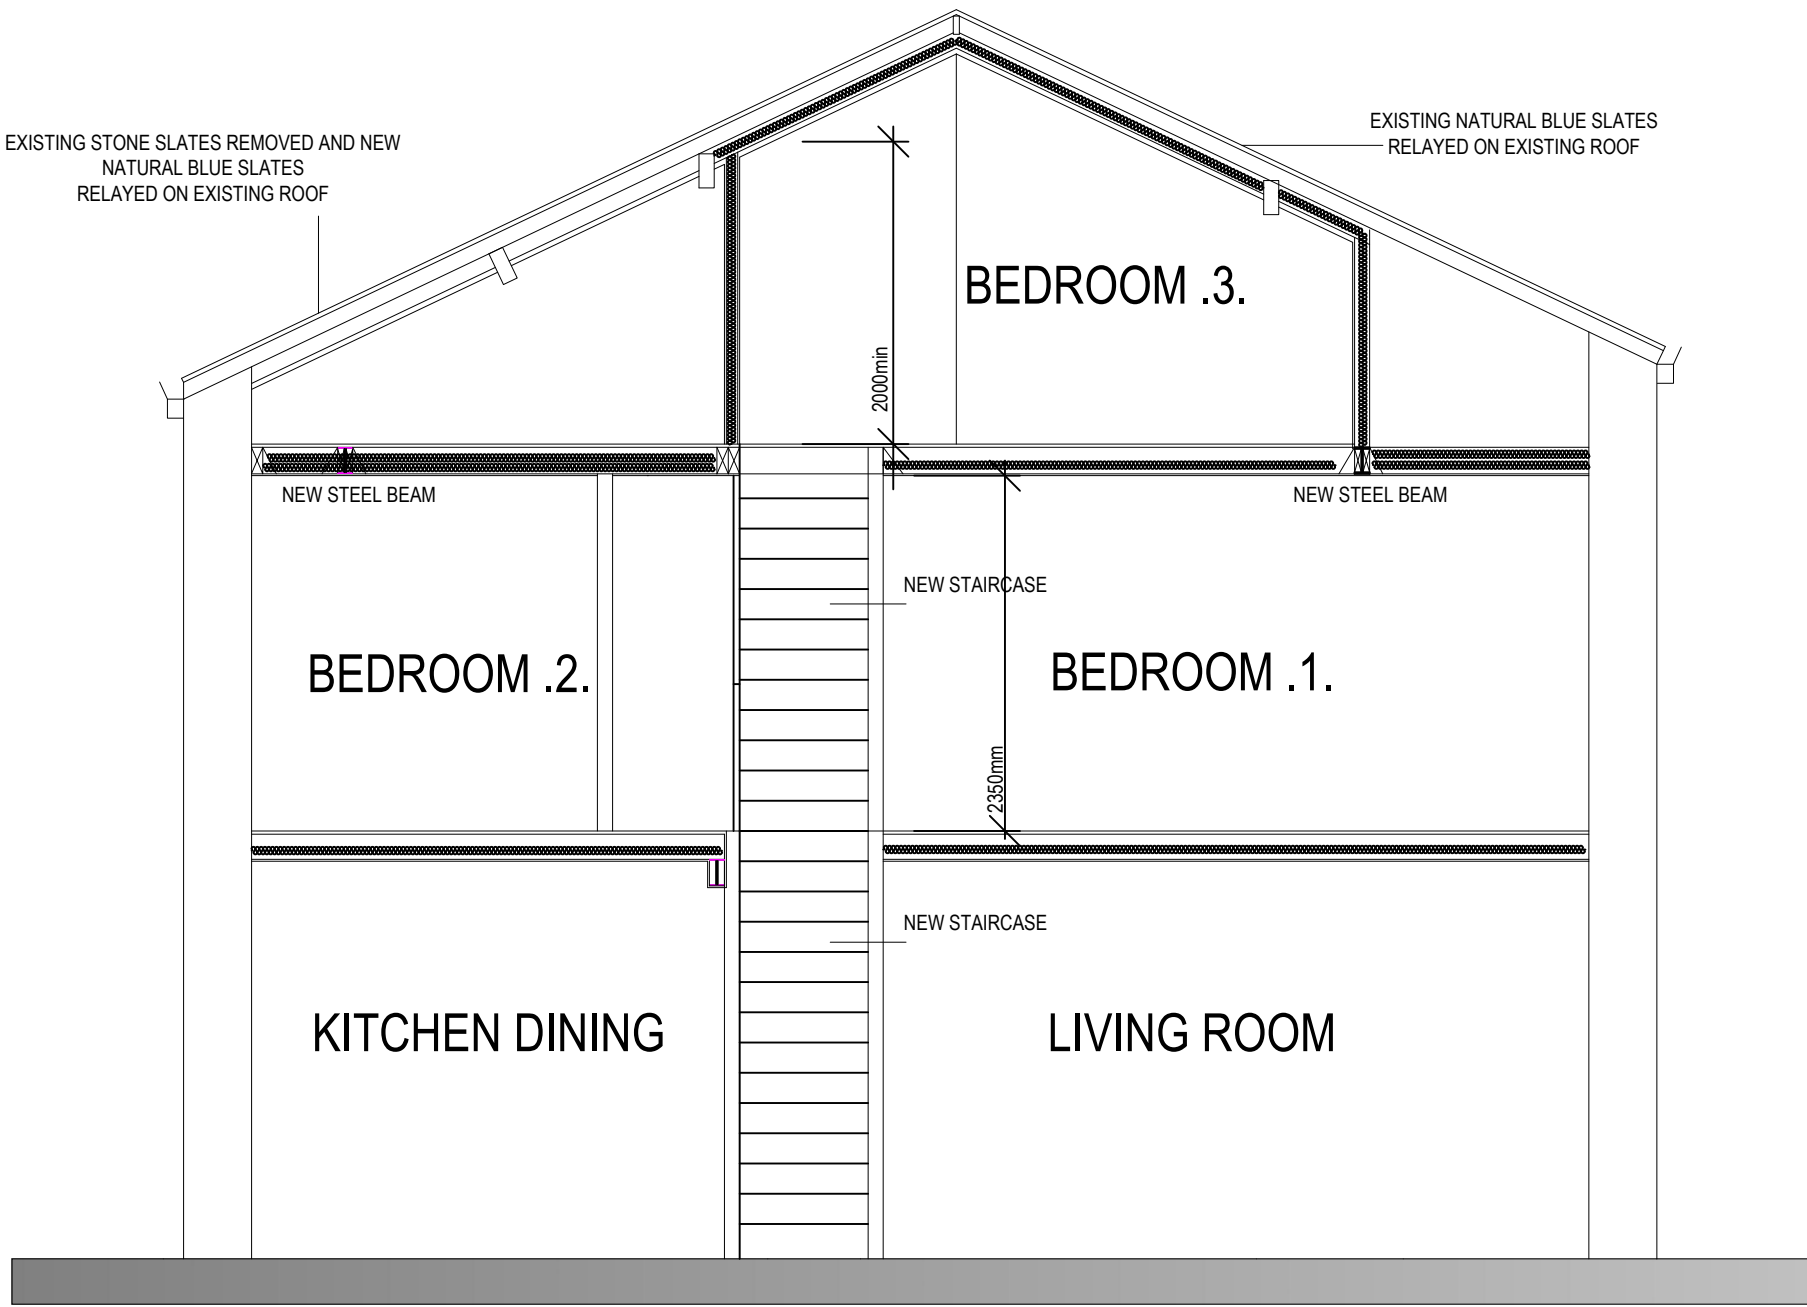

PROPOSED SECTION

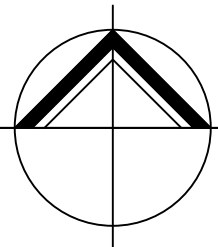

**NORTHERN
DESIGN**
(OLDHAM)
CHARTERED ARCHITECTS

NORTHERN DESIGN
17 STATION LANE
GROTTON
OLDHAM
OL4 5GY
TELEPHONE : 07753 859616

CLIENT			
ABDUL KHALID			
PROJECT			
PROPOSED RENOVATIONS 10 LUMB CARR ROAD HOLCOMBE			
DRAWING TITLE			
PROPOSED FLOOR PLANS AND SECTION			
Rev.	Notes	Date	Drawn
A	BUILDING REGS	11.24	A.D.
C	PLANNING	11.24	A.D.
D	PLANNING	12.24	A.D.
SCALE			
1:50 AT A1		09.24	AD
PROJECT No.		DRAWING No.	Rev.
2459		03	C