


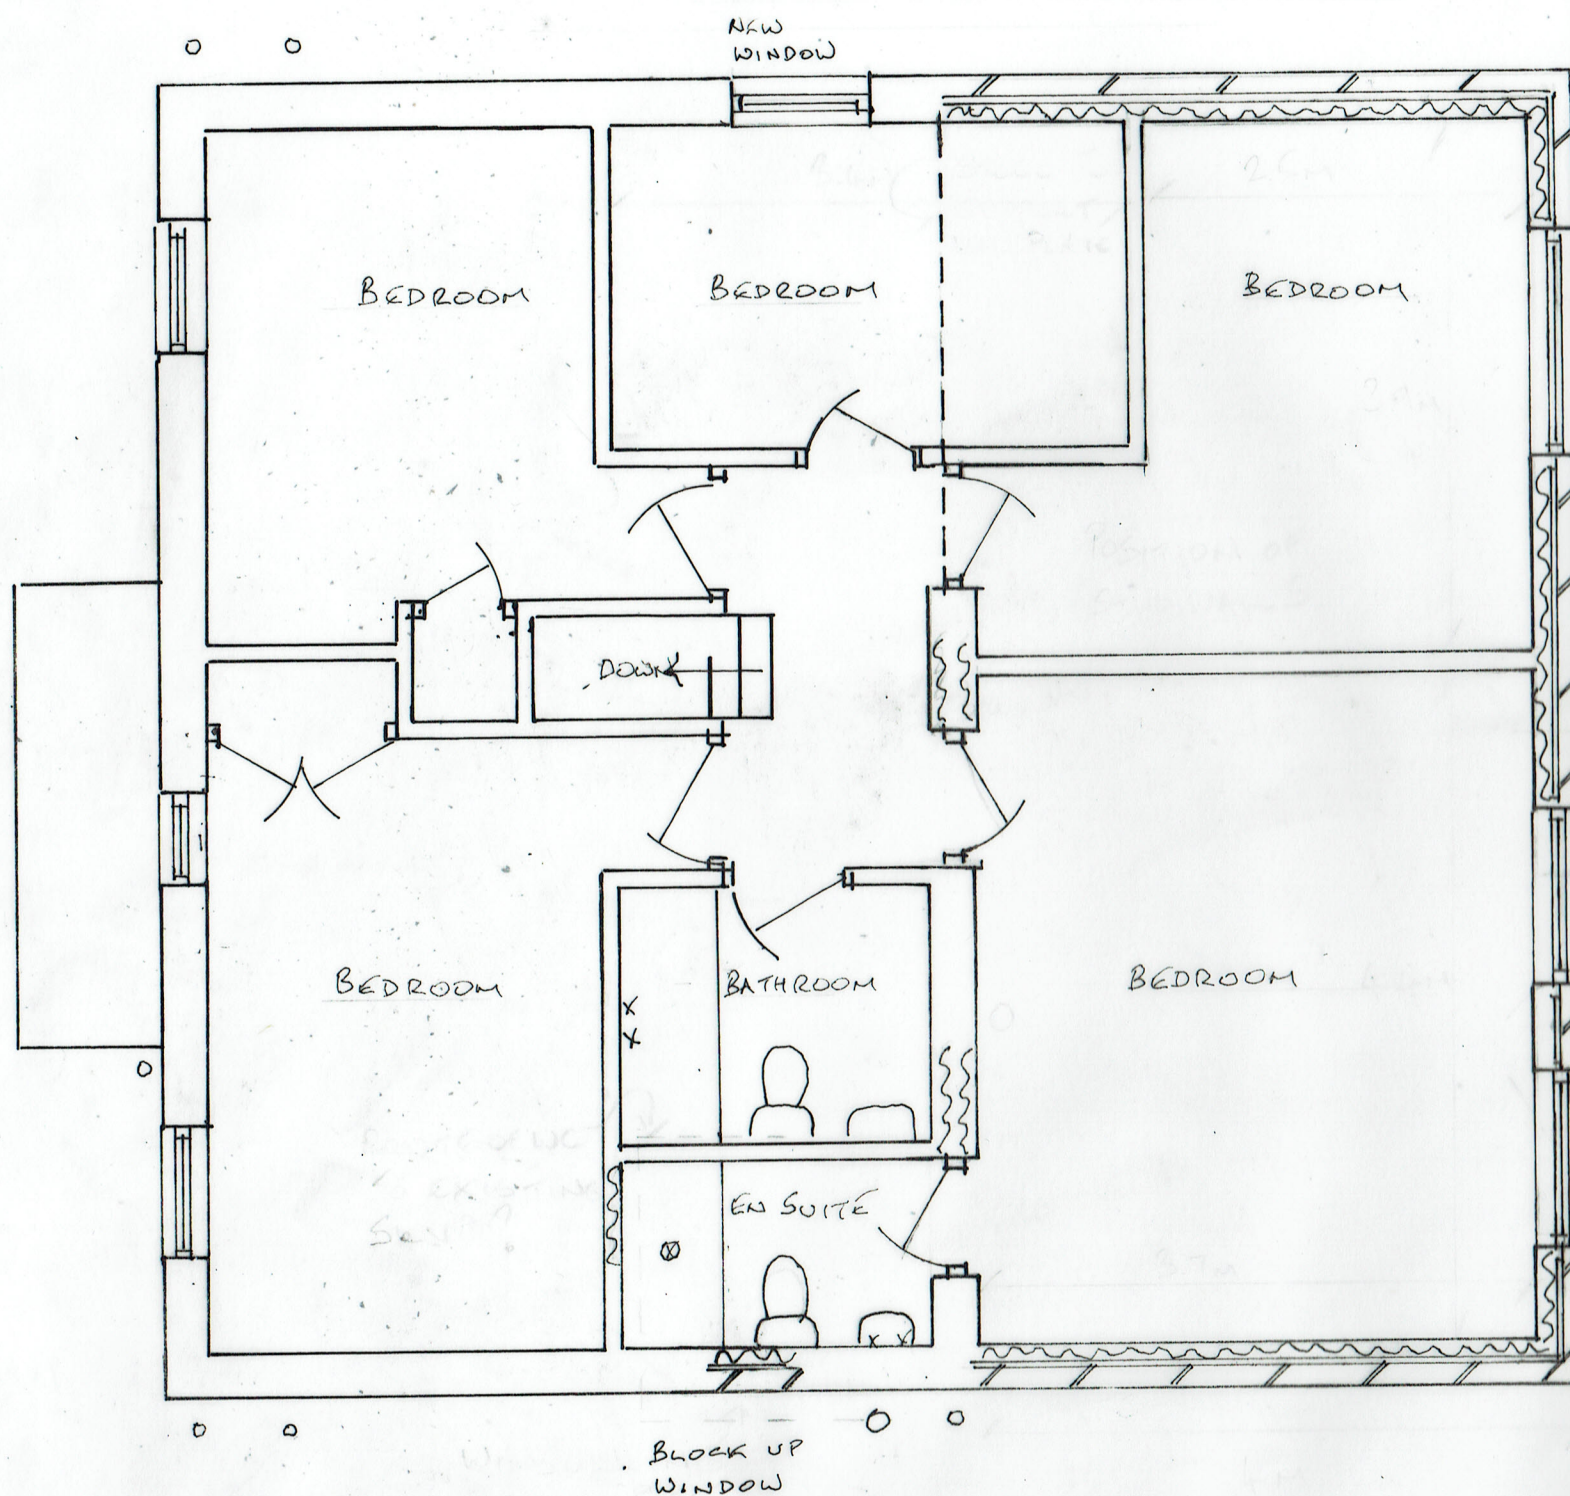


NEW ROOF AT APPROX 20° PITCH
WHOLE ROOF RETILED

BRICKWORK TO MATCH EXISTING

UPVC WINDOWS TO MATCH EXISTING



PROPOSED REAR ELEVATION

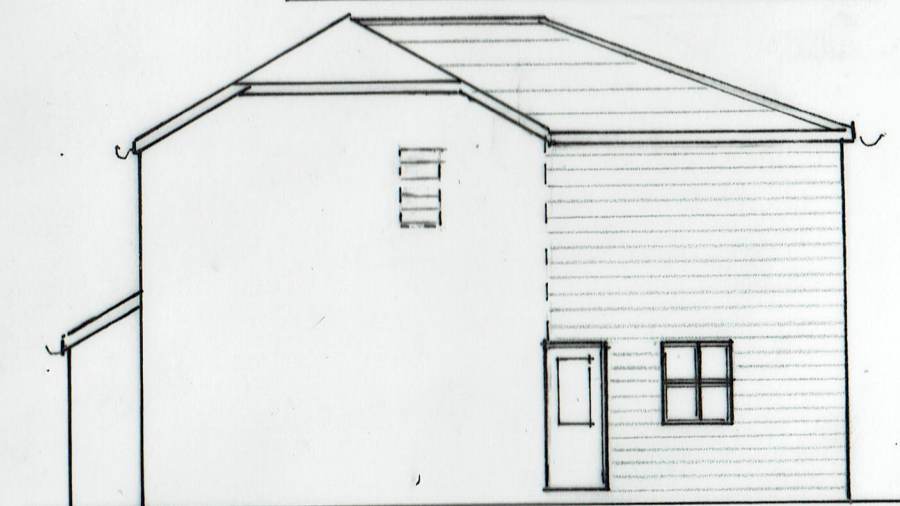

SIDE ELEVATIONS



PROPOSED FIRST FLOOR PLAN & ELEVATIONS

0 5 METRES
SCALE 1:50 & 1:100 @ A3

03/07/2022

22/689/04

TWO STOREY REAR EXTENSION
56 STANFORD HALL CRESCENT, RAMSBOTTOM BLO 9FD