

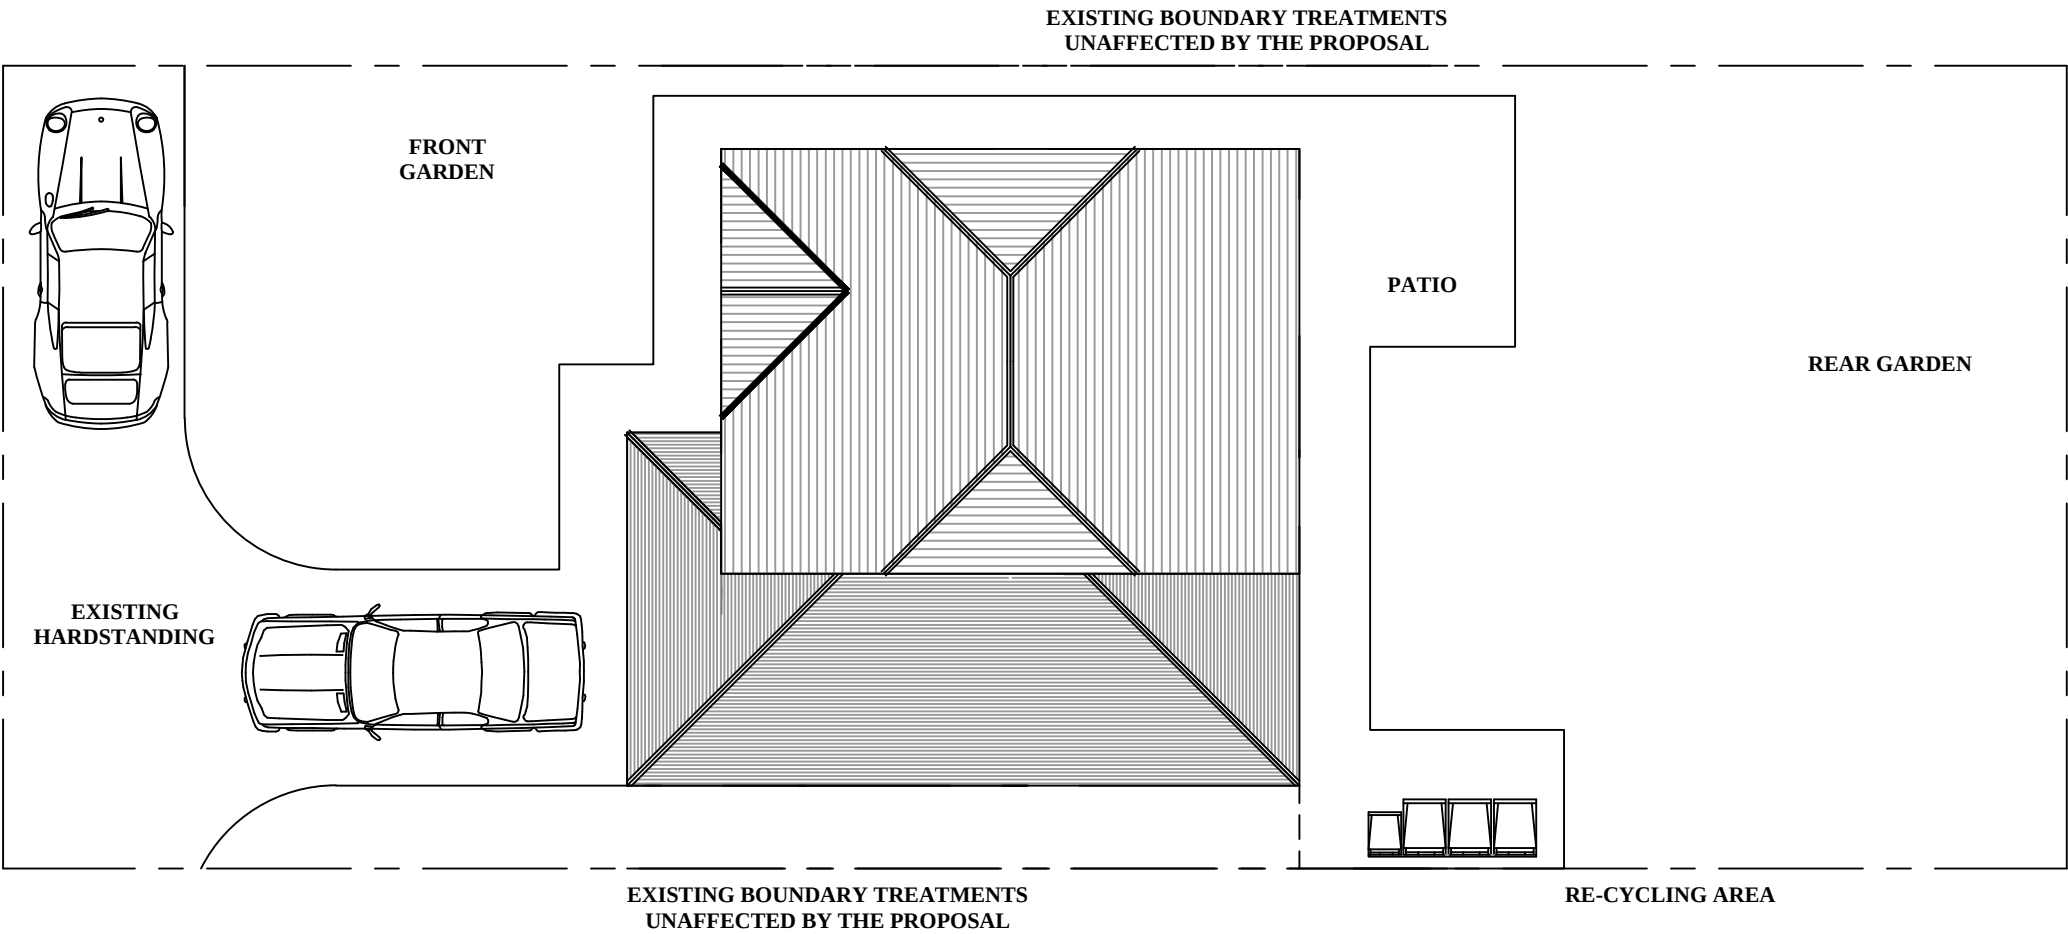


OPEN PARKLAND

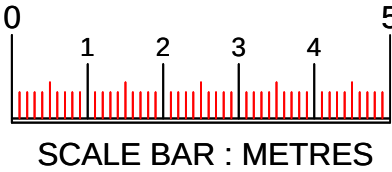

EXISTING SITE PLAN 1 : 100

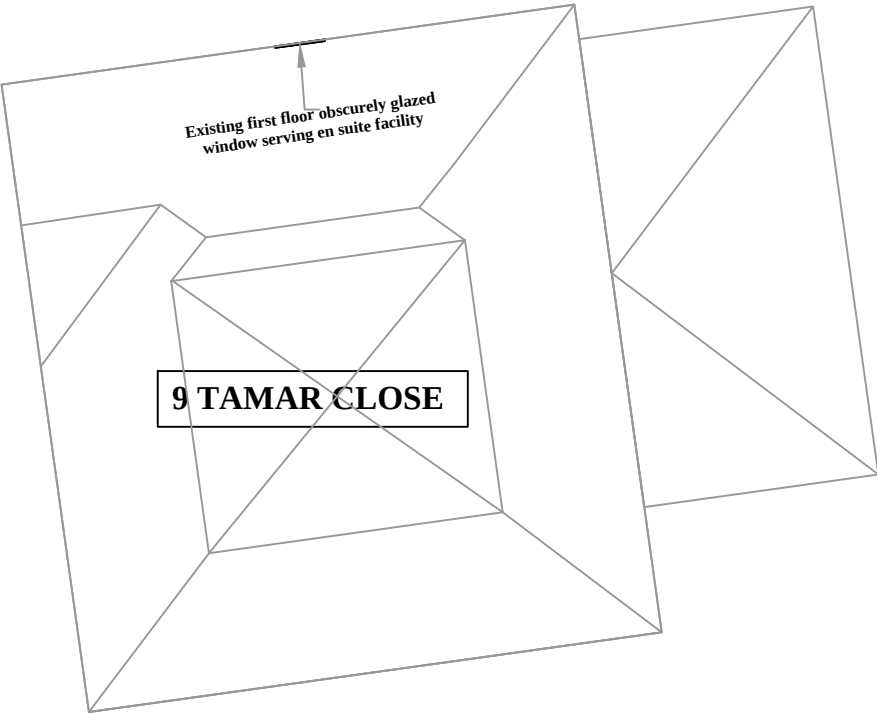

Project Title: PROPOSED REMODELLING OF PROPERTY	
Project Address: 7 TAMAR CLOSE WHITEFIELD M45 8SJ	
Drawn by: DAC	Checked by: DAC
Date: 14/09/20	Scale: 1:100 @ A3

DAC Designs

100 Cromwell Road
Stretford
Manchester
M32 8QL

Tel:- 0161 865 9340
Mob:- 07857 656 323

Drawing No. 14-09-20-7	Revision A
----------------------------------	----------------------

Rev	Description	By	Date
A	Amended parking arrangement to confirm existing parking provision	dac	09/12/20
Initial Issue: 09/12/20			