





1802 - 02 - SECOND FLOOR PLAN
1 : 200

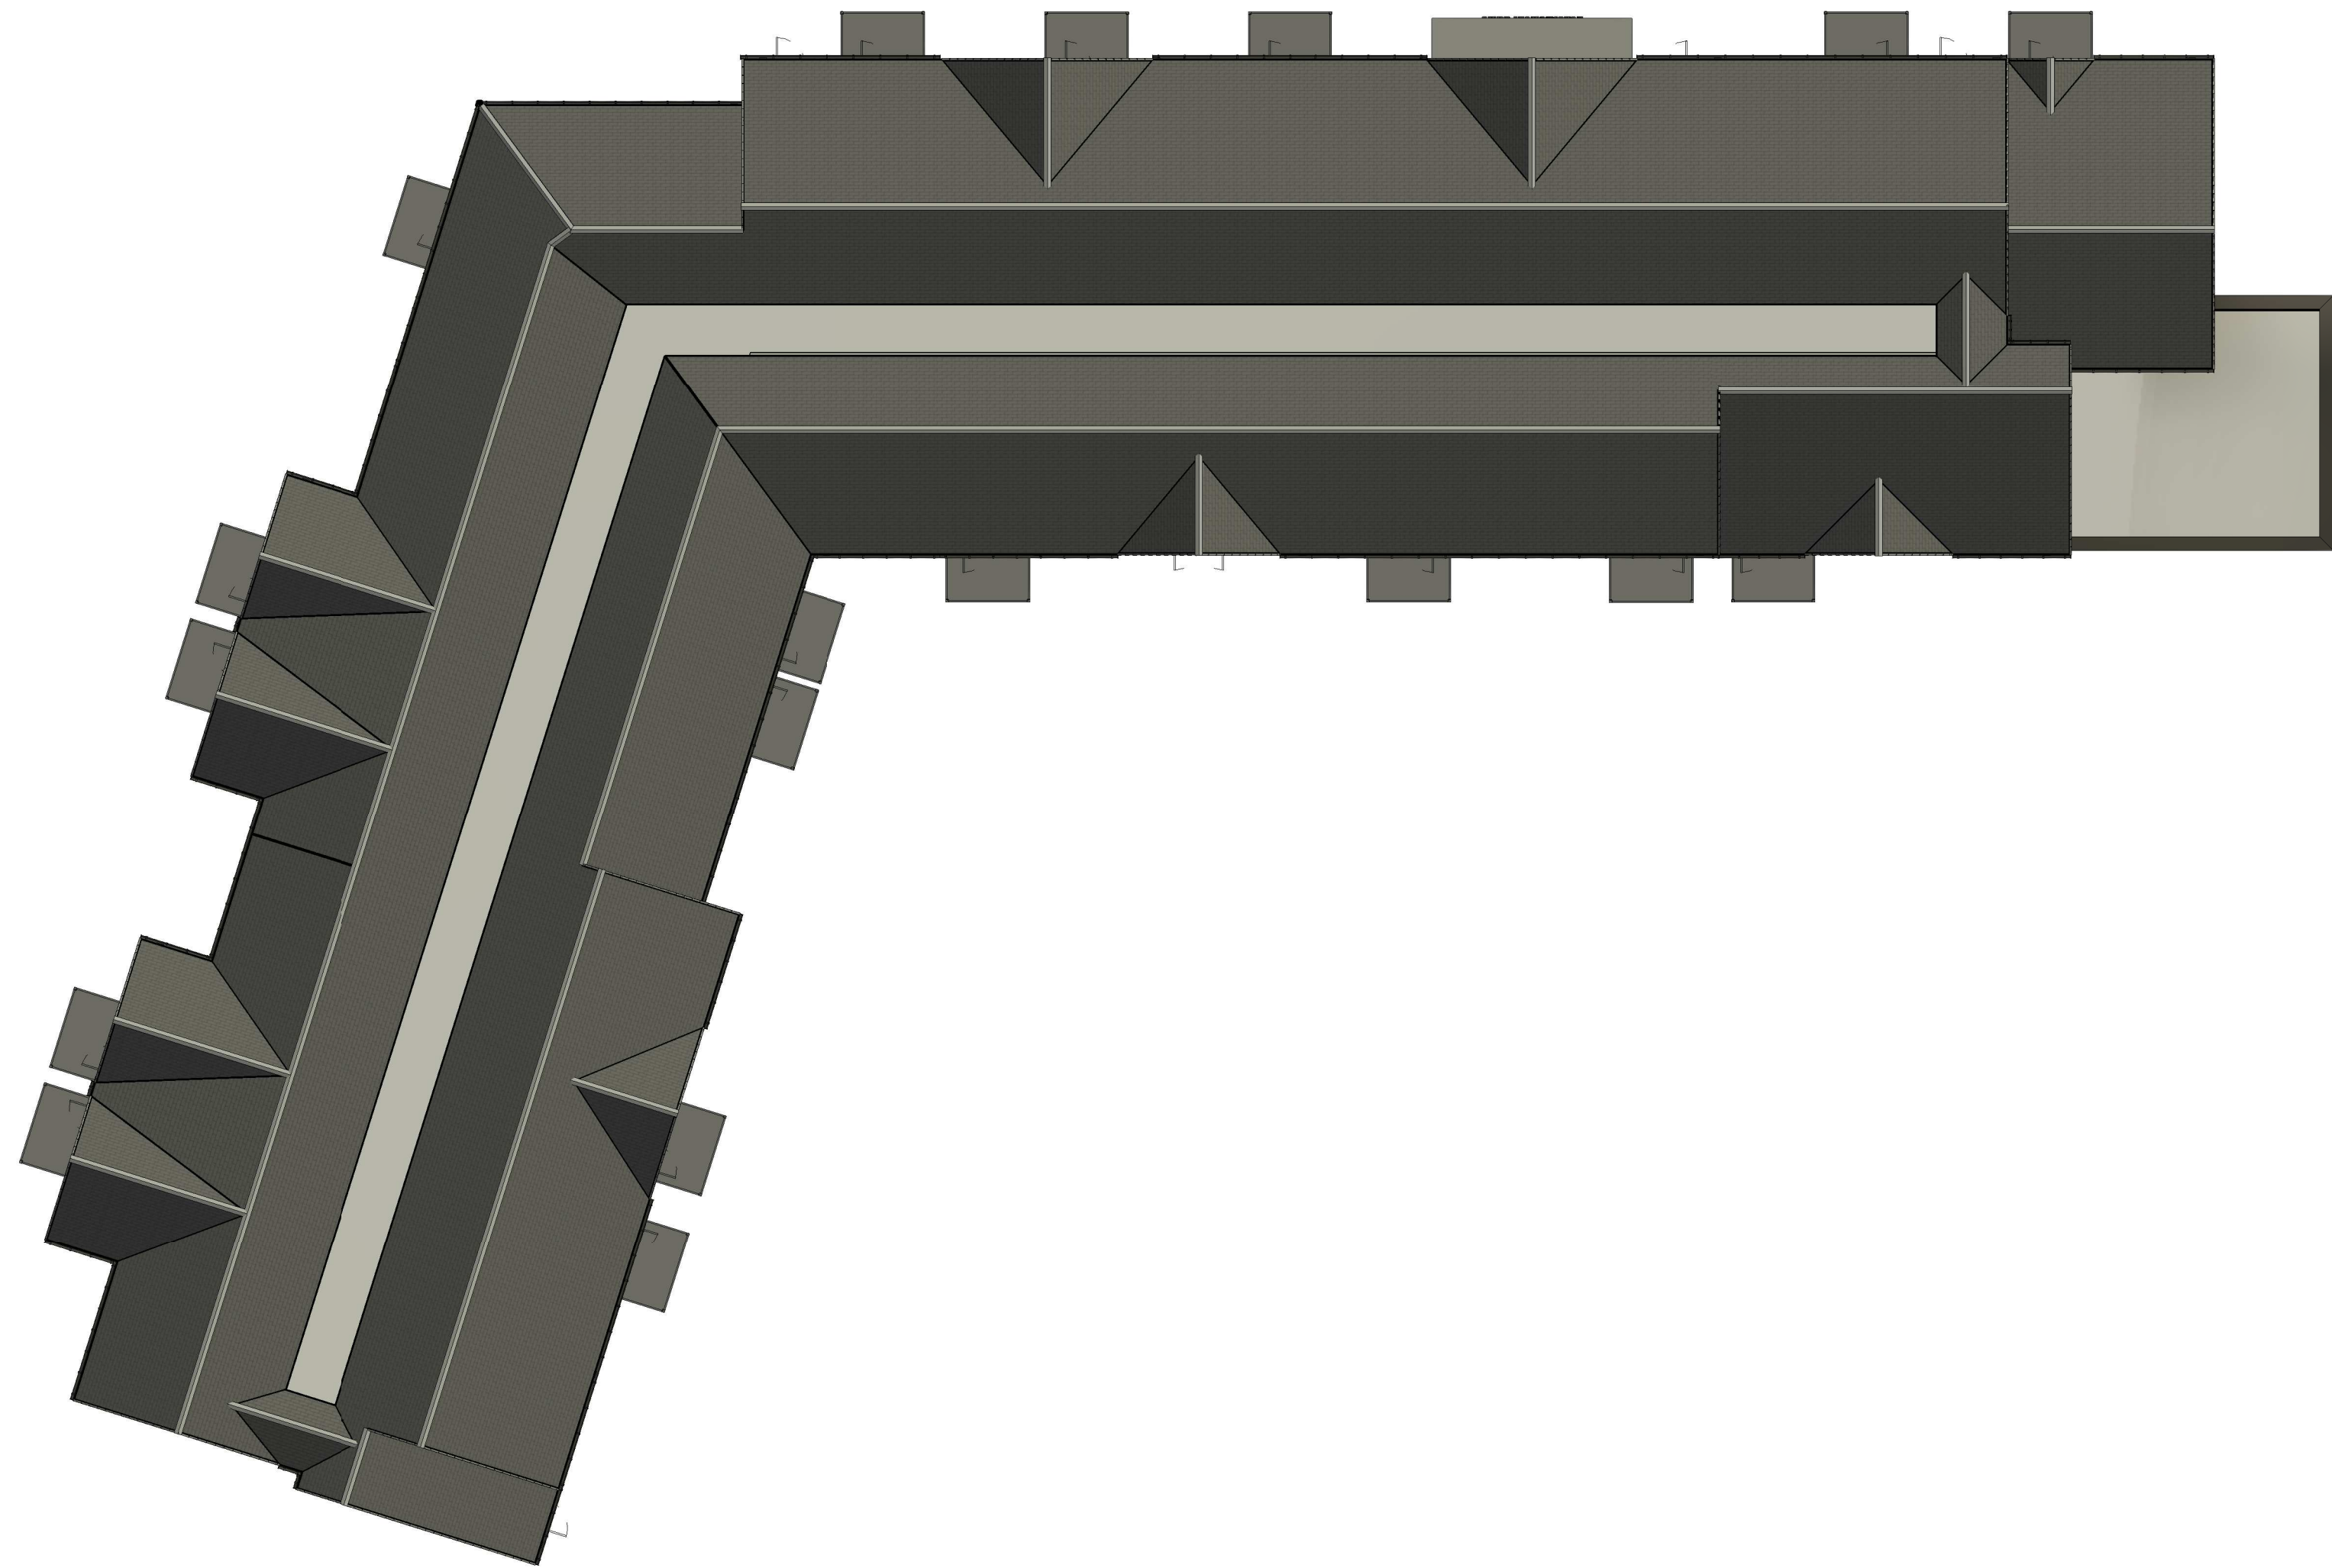

1805 - ROOF PLAN
1 : 200

REVISIONS			
Rev.	Note	Date	By
PL1	Planning submission	25/01/24	GO
PL2	Reception & apartments 1-2 flipped	26/01/24	GO

 

burnaby villa ■ 48 waiting street road ■ tulwood ■ preston ■ pr2 Btp
tel: 01772 774510 fax: 01772 774511 email mck@mckassociates.co.uk

Our Ref.

McCarthy Stone

Life, well lived

Project Title
Former Fairways Lodge, George Street, Prestwich

Drawing Title
PROPOSED FLOOR PLANS 20F2

Scale	1 : 200/0A1	Date	29/01/2024 11:36:46
Drawn	AB	Checked	PS
Drawing No. NO - 2953 -03-AC -PL08 PL2			
Division	Project No.	Stage	Discipline
		Number	Revision

© McCarthy & Stone Retirement Lifestyles Limited

all dimensions to be checked on site prior to commencement of work and any discrepancy shall be immediately reported and resolved prior to work commencing. this drawing is to be read in conjunction with all relevant drawings and specifications relating to the job whether or not indicated on this drawing.

copyright reserved to mck associates ltd. and this drawing may not be used or reproduced without prior written consent.