

DO NOT SCALE FROM THIS DRAWING.
THE CONTRACTOR SHALL CHECK AND VERIFY ALL DIMENSIONS ON SITE AND REPORT ANY DISCREPANCIES IN WRITING BEFORE PROCEEDING WITH WORK.

05	15/02/2024	Boundary details updated
04	29/01/2024	Drainage added
03	11/05/2023	Site boundary updated, Site levels added
02	09/03/2023	Drawings updated in line with schedule of reinstatement and clarifications received
01	09/12/2022	First Issue
REV	DATE	AMENDMENTS

daniels
thiede
architects

daniels thiede architects limited | 20 Albemarle Road | Manchester | M21 9HZ
info@daniels-thiede-architects.co.uk | www.daniels-thiede-architects.co.uk
t +44(0)161 860 0100

CLIENT
CUBIC SURVEYING SOLUTIONS

PROJECT TITLE
5 EAST VIEW
BURY
BL9 5PG


DRAWING

SITE PLAN EXISTING

SCALE	DATE	DRAWN	CHECKED	APPROVED
1:200	15/02/2024	RT	CB	RT

STATUS
PLANNING

PROJECT	ORIGINATOR	VOLUME	LEVEL	TYPE	ROLE	NUMBER	REV
2207	- DTA	-XX-GF-DR-	A	-		0002	05

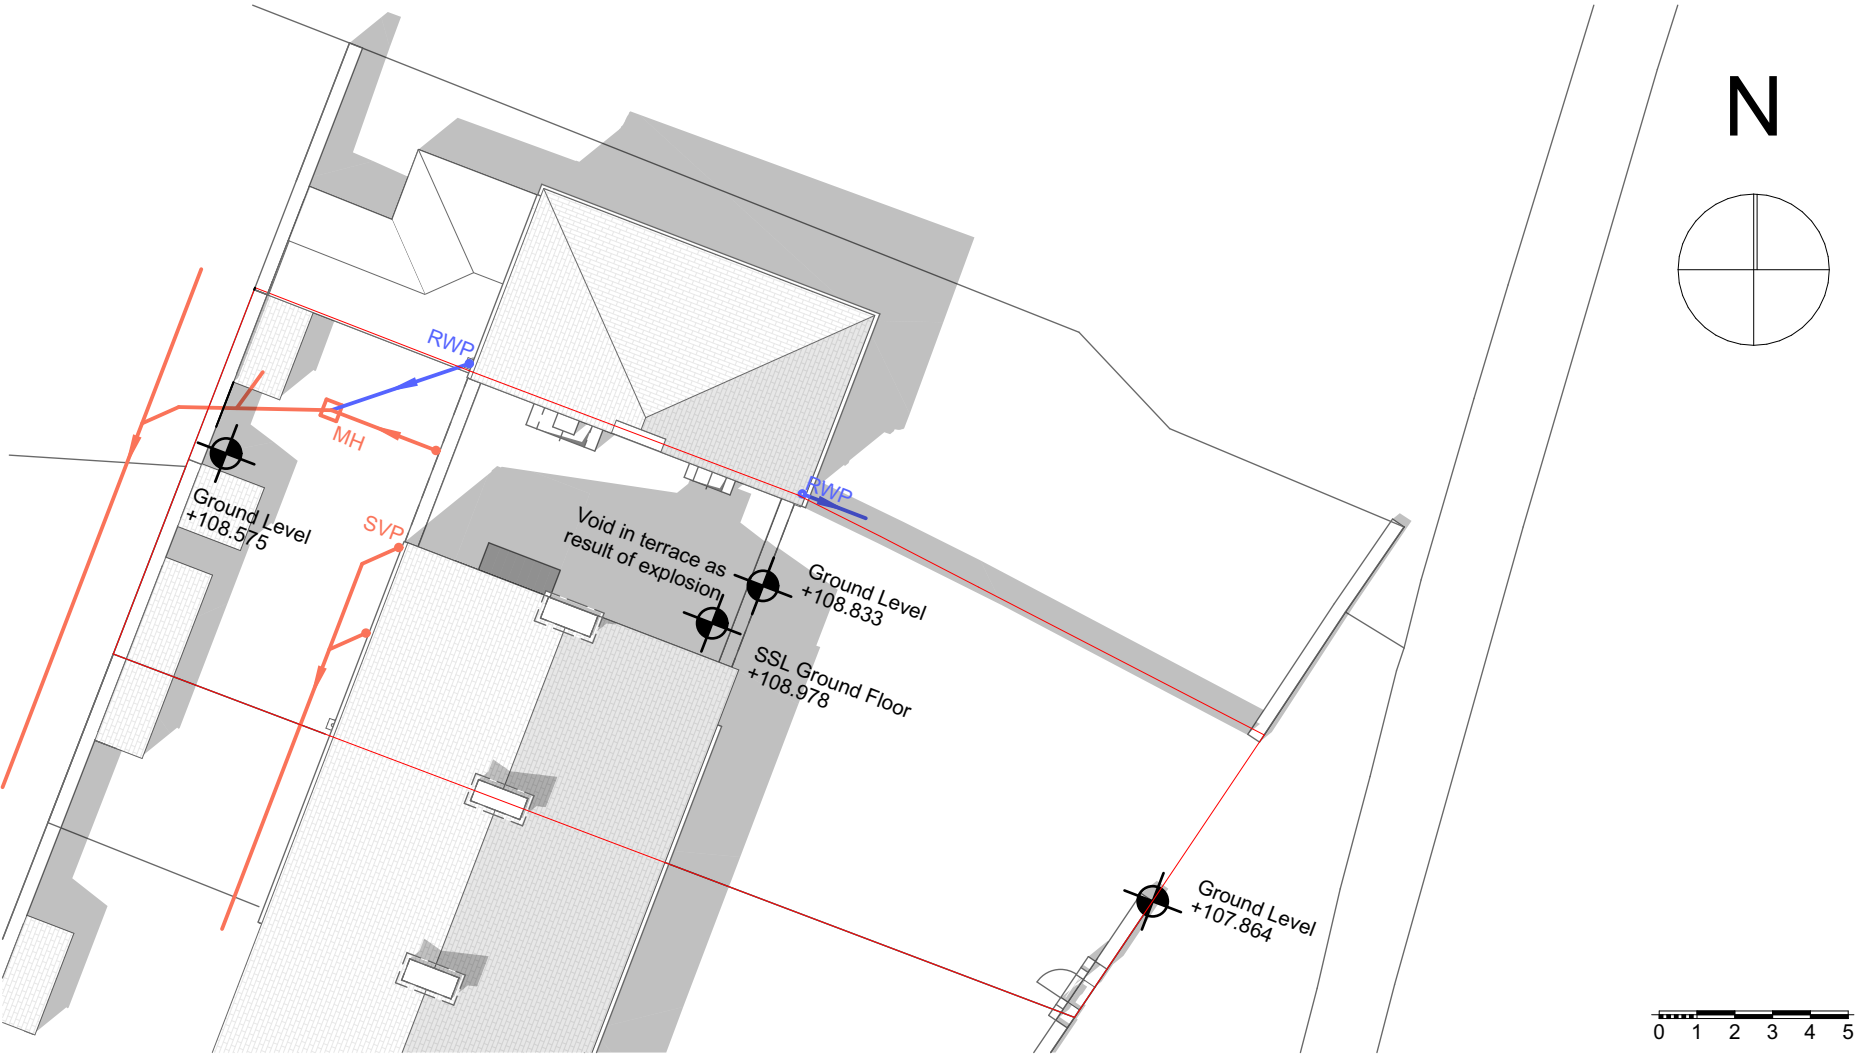

Site levels shown on the drawing were measured against benchmark SW ANG N09 KAY ST by Cubic Surveying Solutions, 63 Wilmslow Road, Handforth, SK9 3EN