



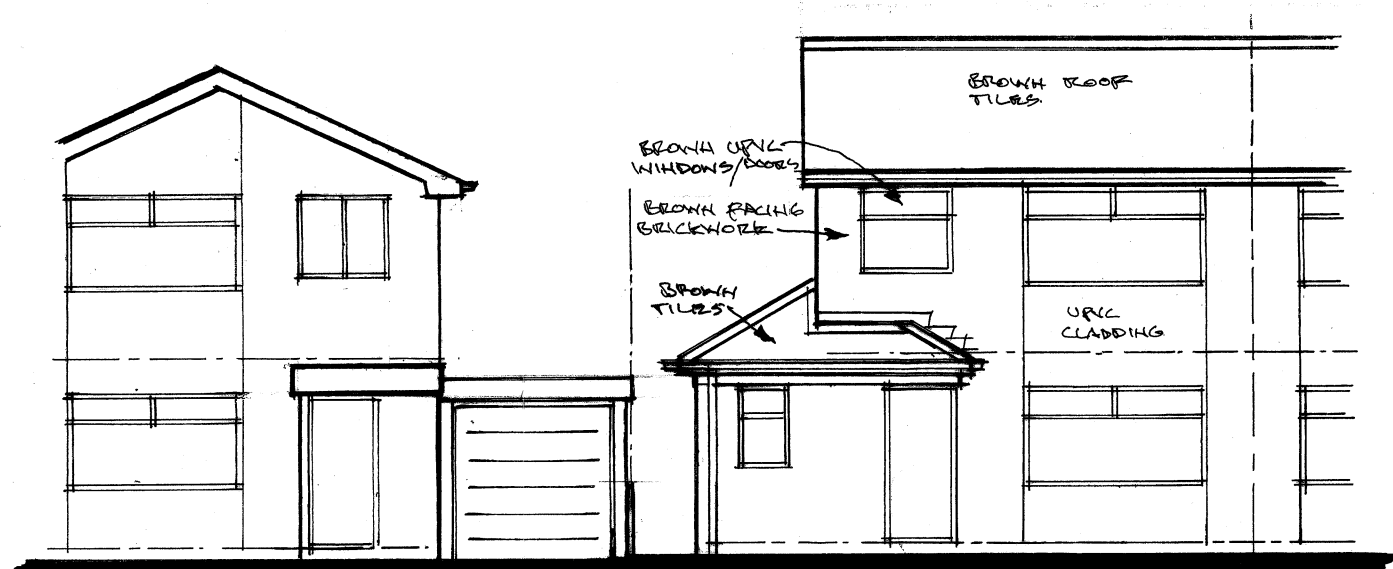


STREET SCENE + FRONT ELEVATION. 1:100

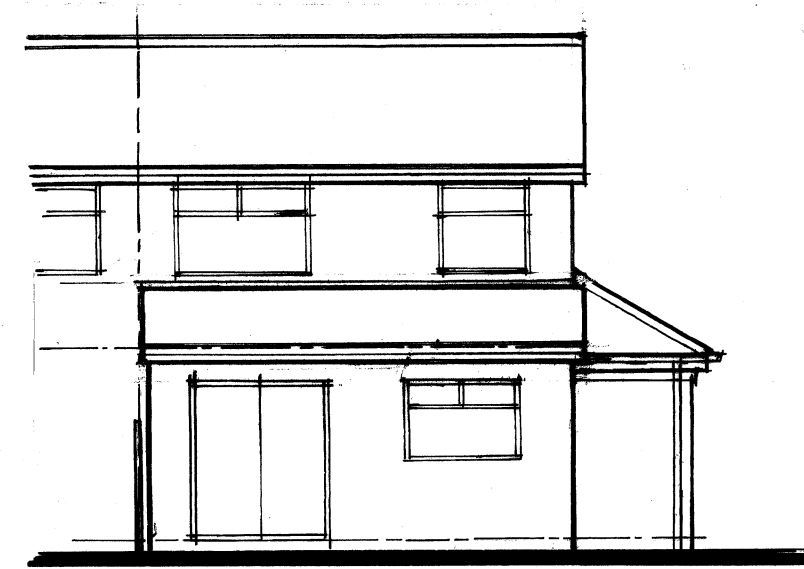


REAR ELEVATION



SIDE ELEVATION.

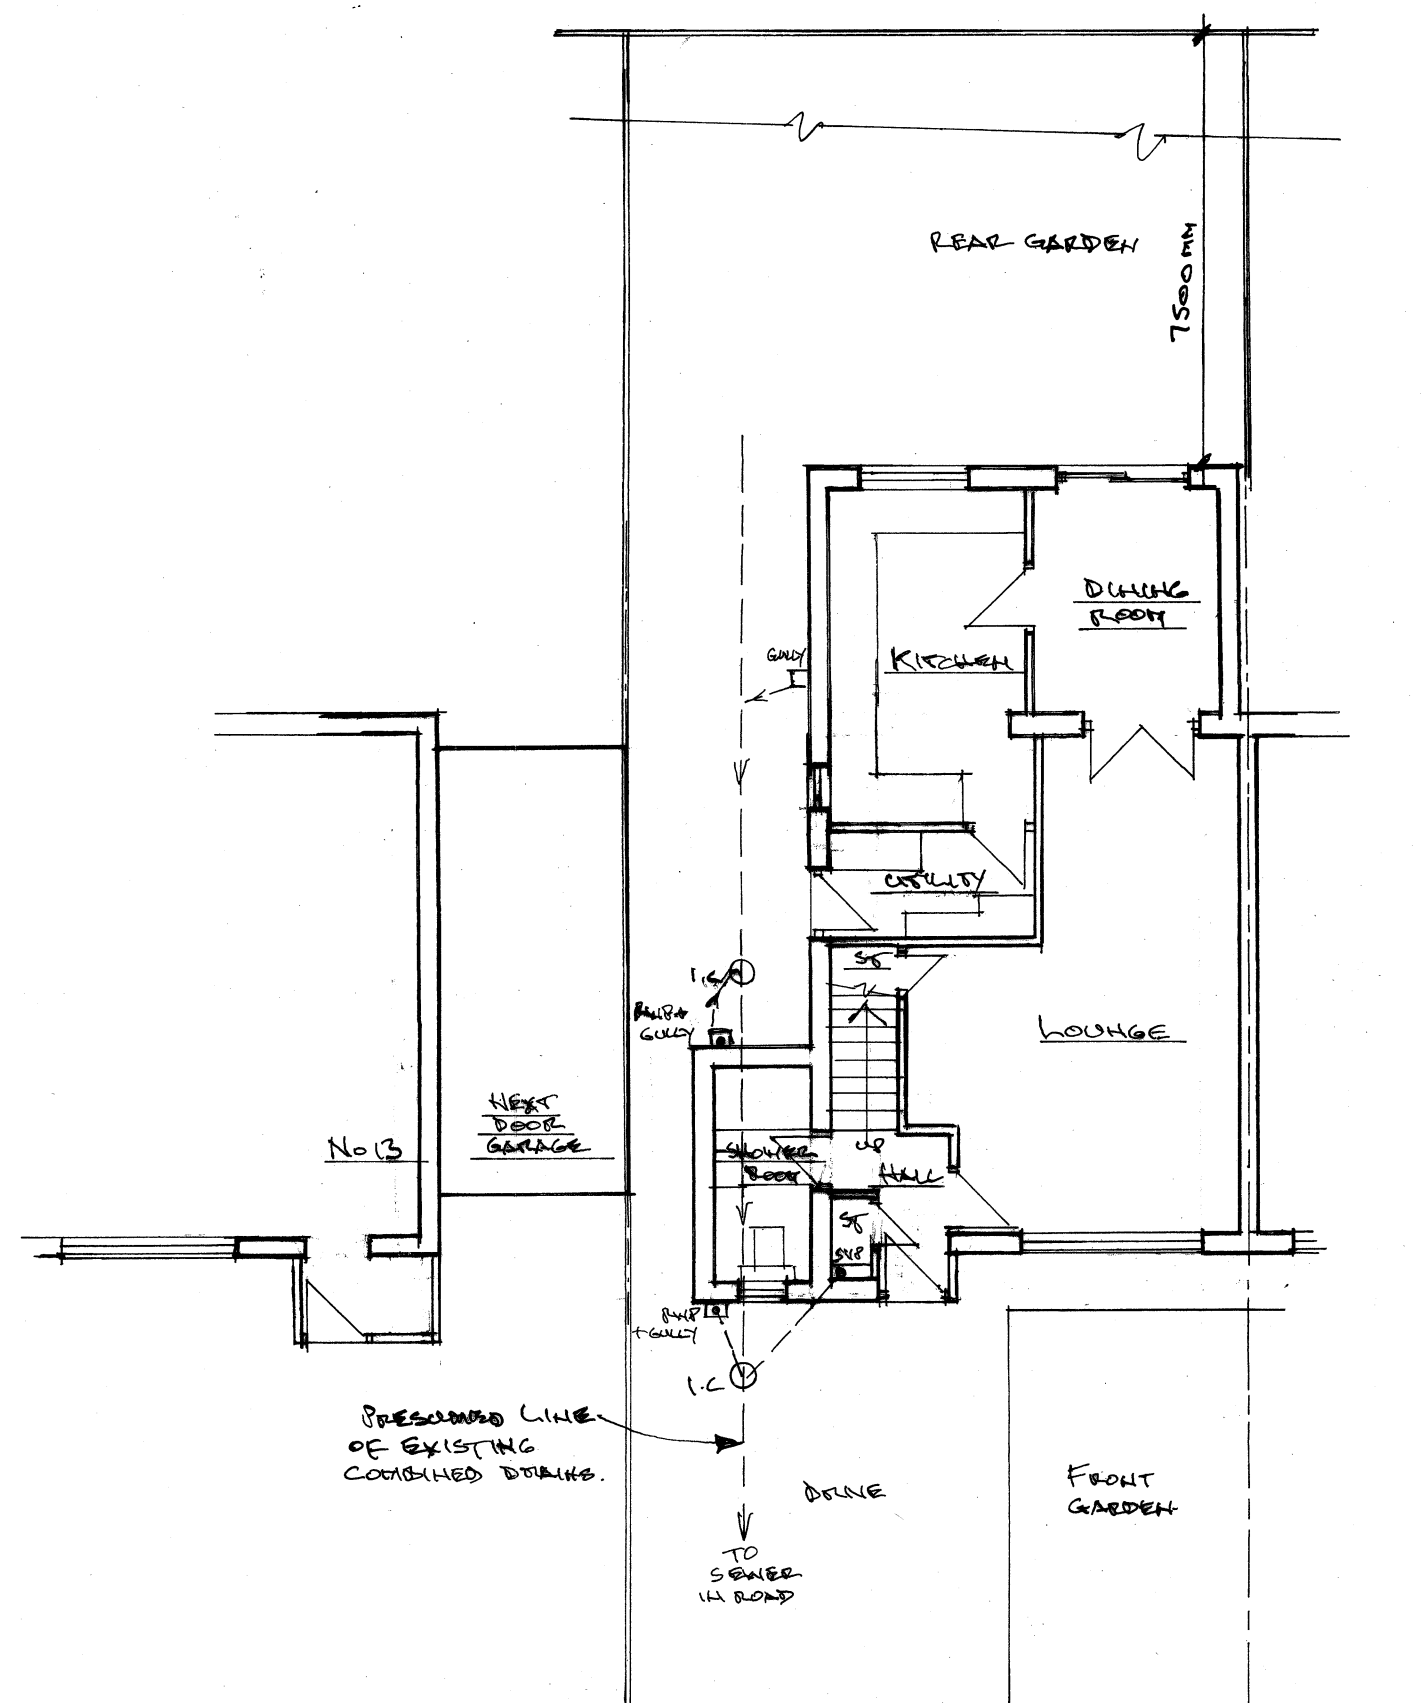

GROUND FLOOR PLAN. 1:100.

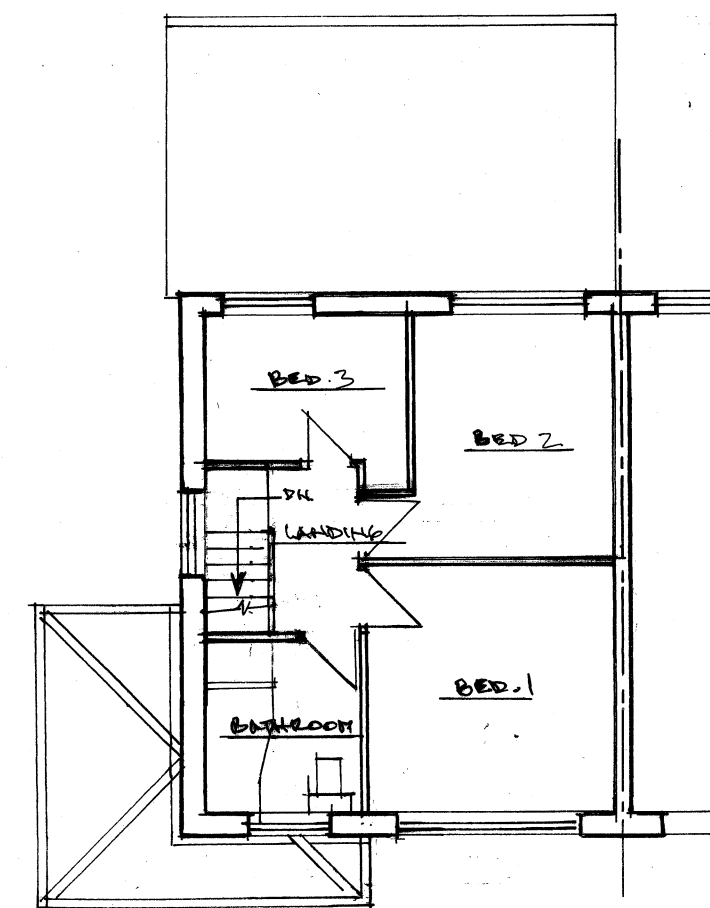

FIRST FLOOR PLAN

REV. A - FIRST FLOOR STAIRS DRAWN CORRECTLY. 18.9.20 N.B.

Architectural & Building Services NEIL BUTTERWORTH Tel: Mobile: 07785 275483 89 Higher Ainsworth Road, Radcliffe, Manchester, M26 4JJ.			
Job Title PROPOSED TWO STOREY / FIRST FLOOR SIDE /REAR EXTENSION, AT 15 CHILTER RD., RAMSBOTTOM, BURY, FOR MR & MRS A. MATTHEWS.			
Drawing Title PLANS & ELEVATIONS (EXISTING)			
Scale 1:100	Date AUG. 20	Drawn by N.B.	Drawing No. 1A