



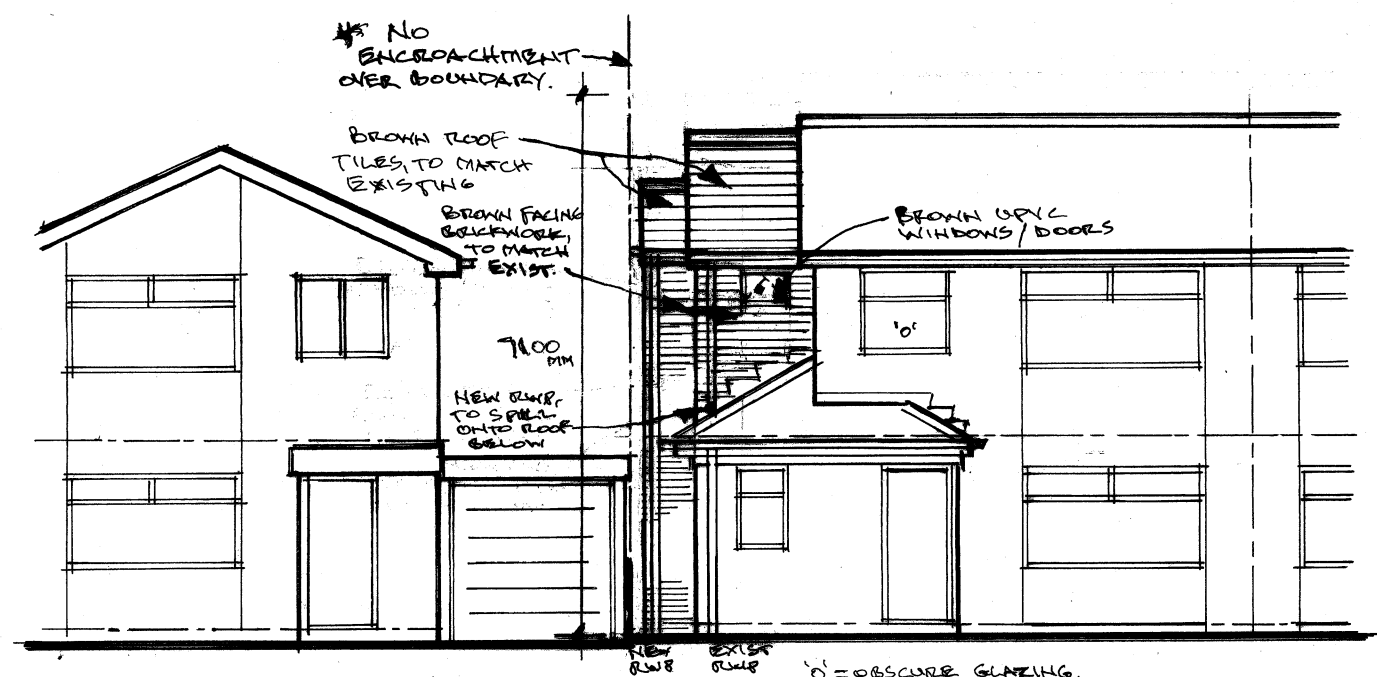


FRONT ELEVATION. 1:100




REAR ELEVATION

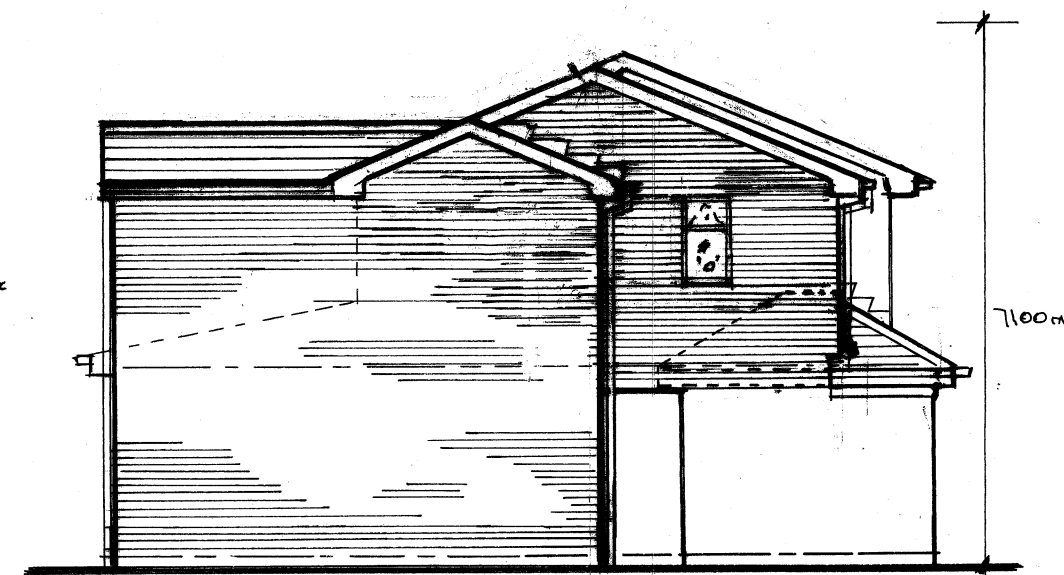


SIDE ELEVATION

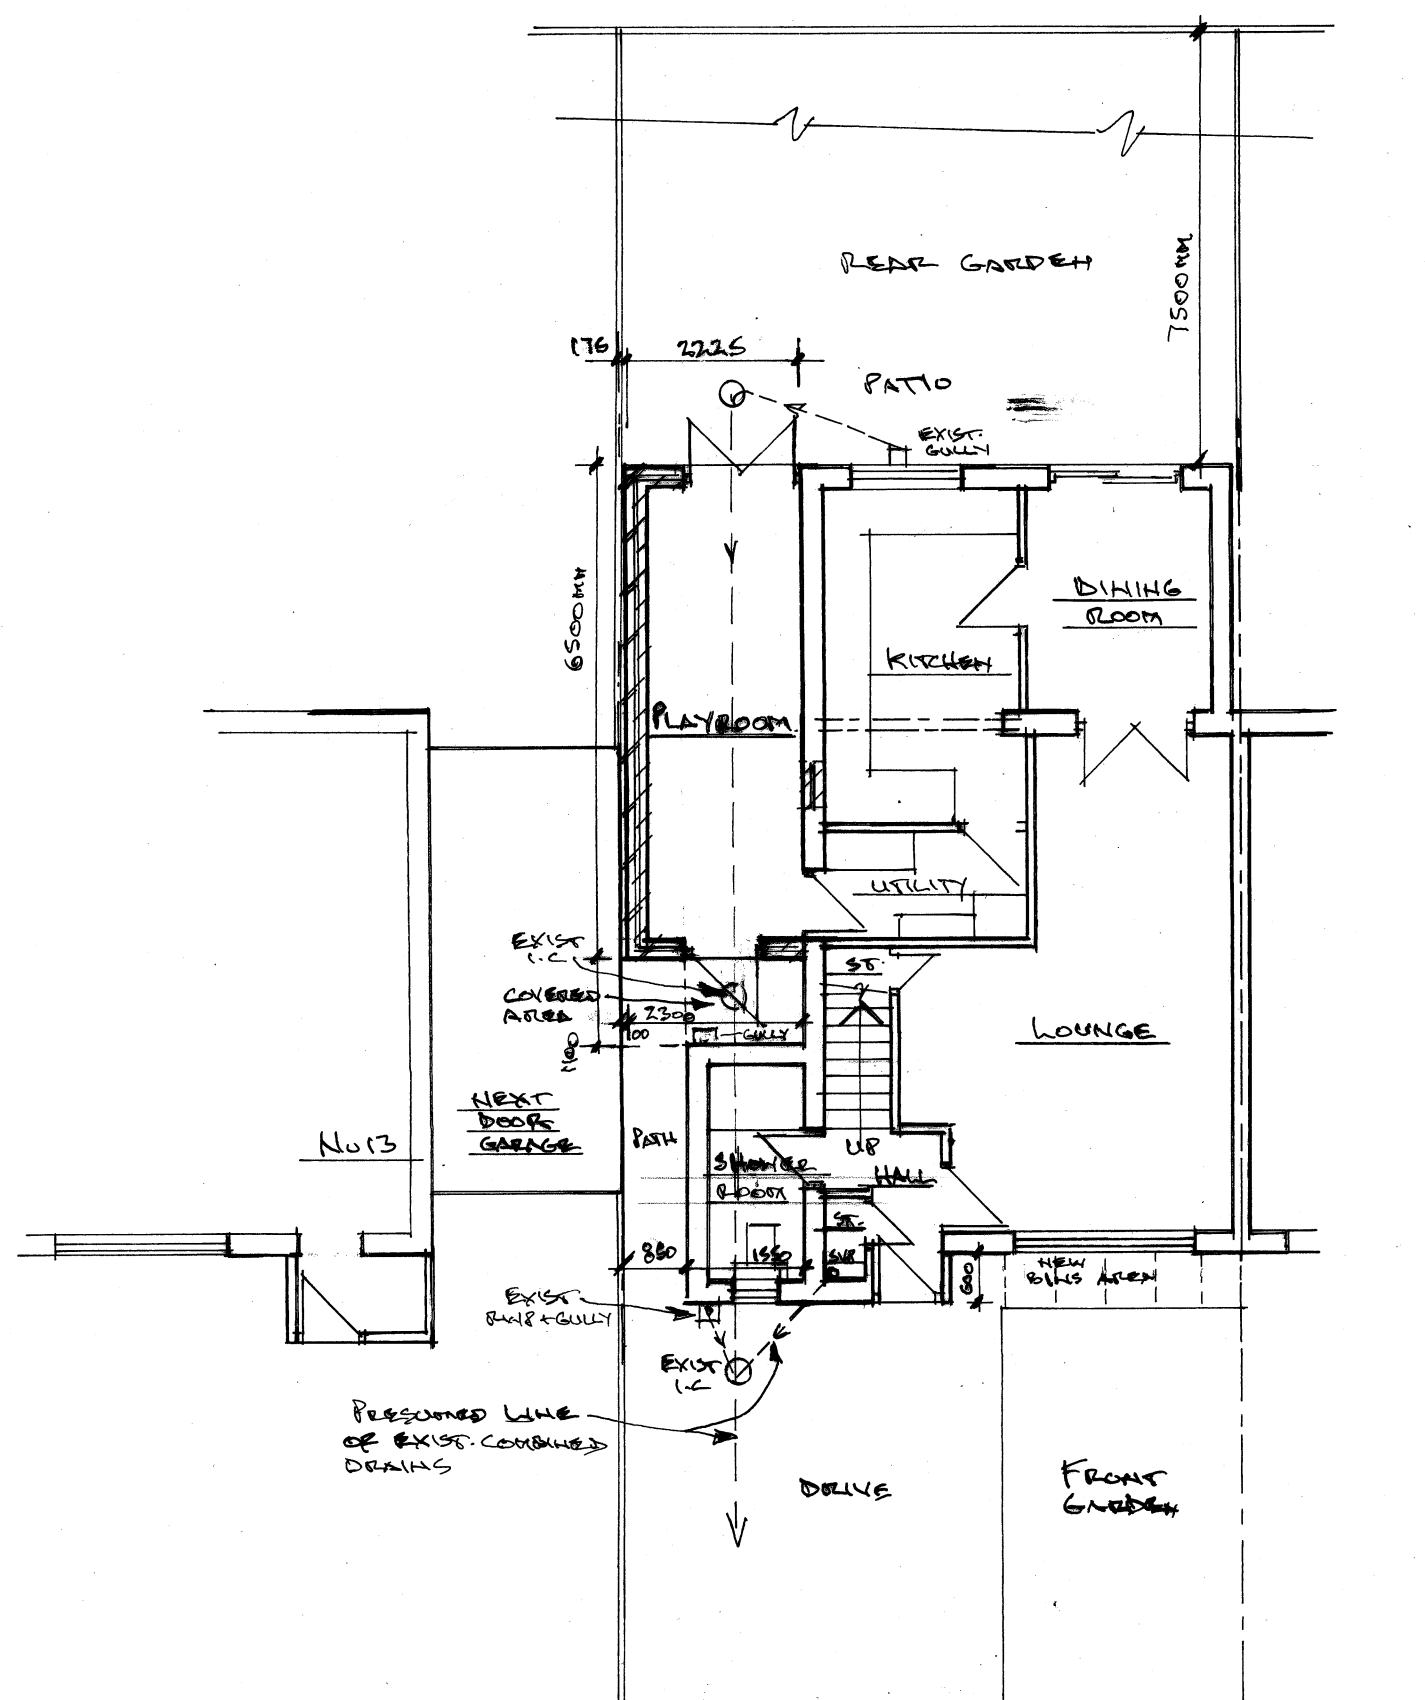

GROUND FLOOR PLAN. 1:100.

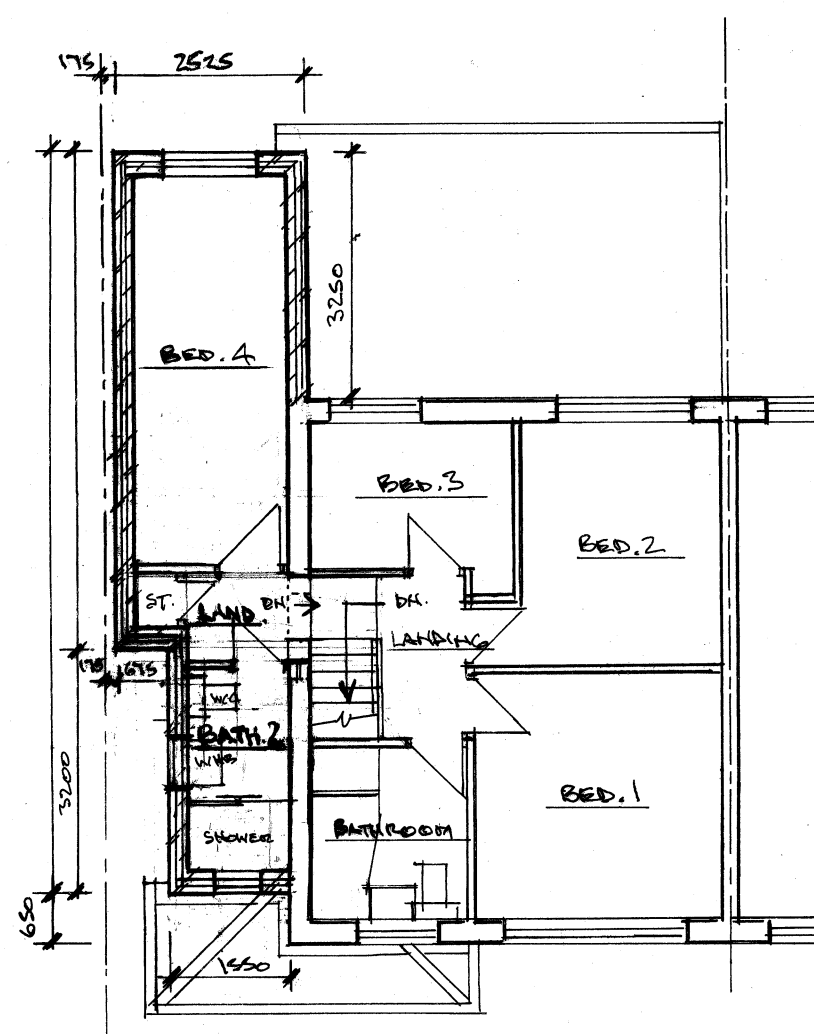

FIRST FLOOR PLAN

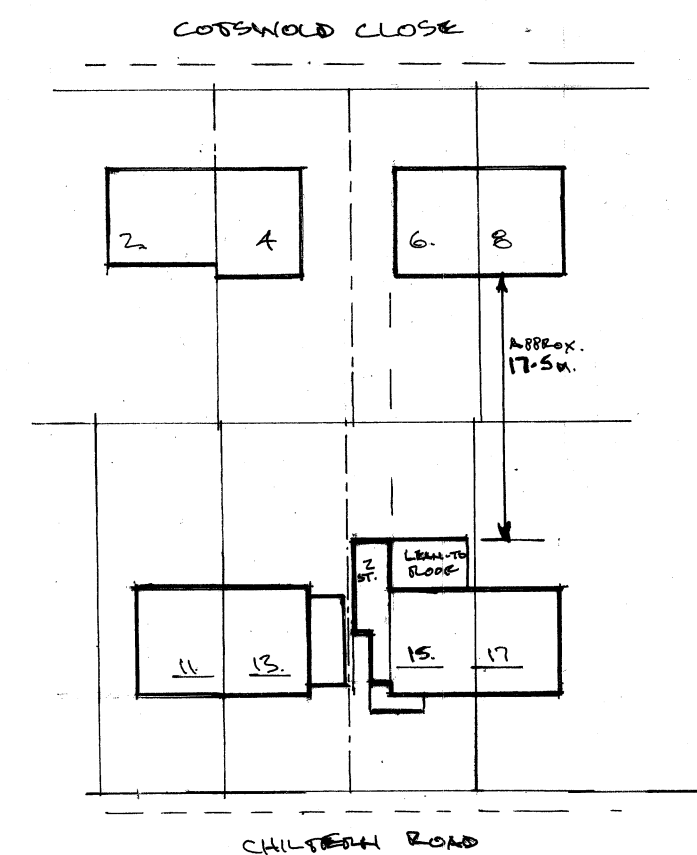

SITE PLAN. 1:500

REV. A - FIRST FLOOR STAIRS DRAWN CORRECTLY & NEW BATH 2 + BED 4 + LANDING + ELEVATIONS AMENDED TO SUIT. 18.9.20 H.B.



Architectural & Building Services

NEIL BUTTERWORTH

Tel:
Mobile: 07785 275483

89 Higher Ainsworth Road, Radcliffe,
Manchester, M26 4JJ.

Job Title **PROPOSED TWO STOREY / FIRST FLOOR
SIDE /REAR EXTENSION,
AT 15 CHILTERN RD., RAMSBOTTOM, BURY,
FOR MR & MRS A. MATTHEWS.**

Drawing Title **PLANS & ELEVATIONS (PROPOSED)**

Scale
1:100

Date
AUG. 20

Drawn by
N.B.

Drawing No.
2 A