


NOTES:

This drawing is to be read in conjunction with all related drawings.
All dimensions must be checked and verified on site before commencing of any work or producing shop drawings. Do not scale from this drawing. The originator should be notified immediately in the event of any discrepancy. This drawing is copyright and remains the property of HMR architects.

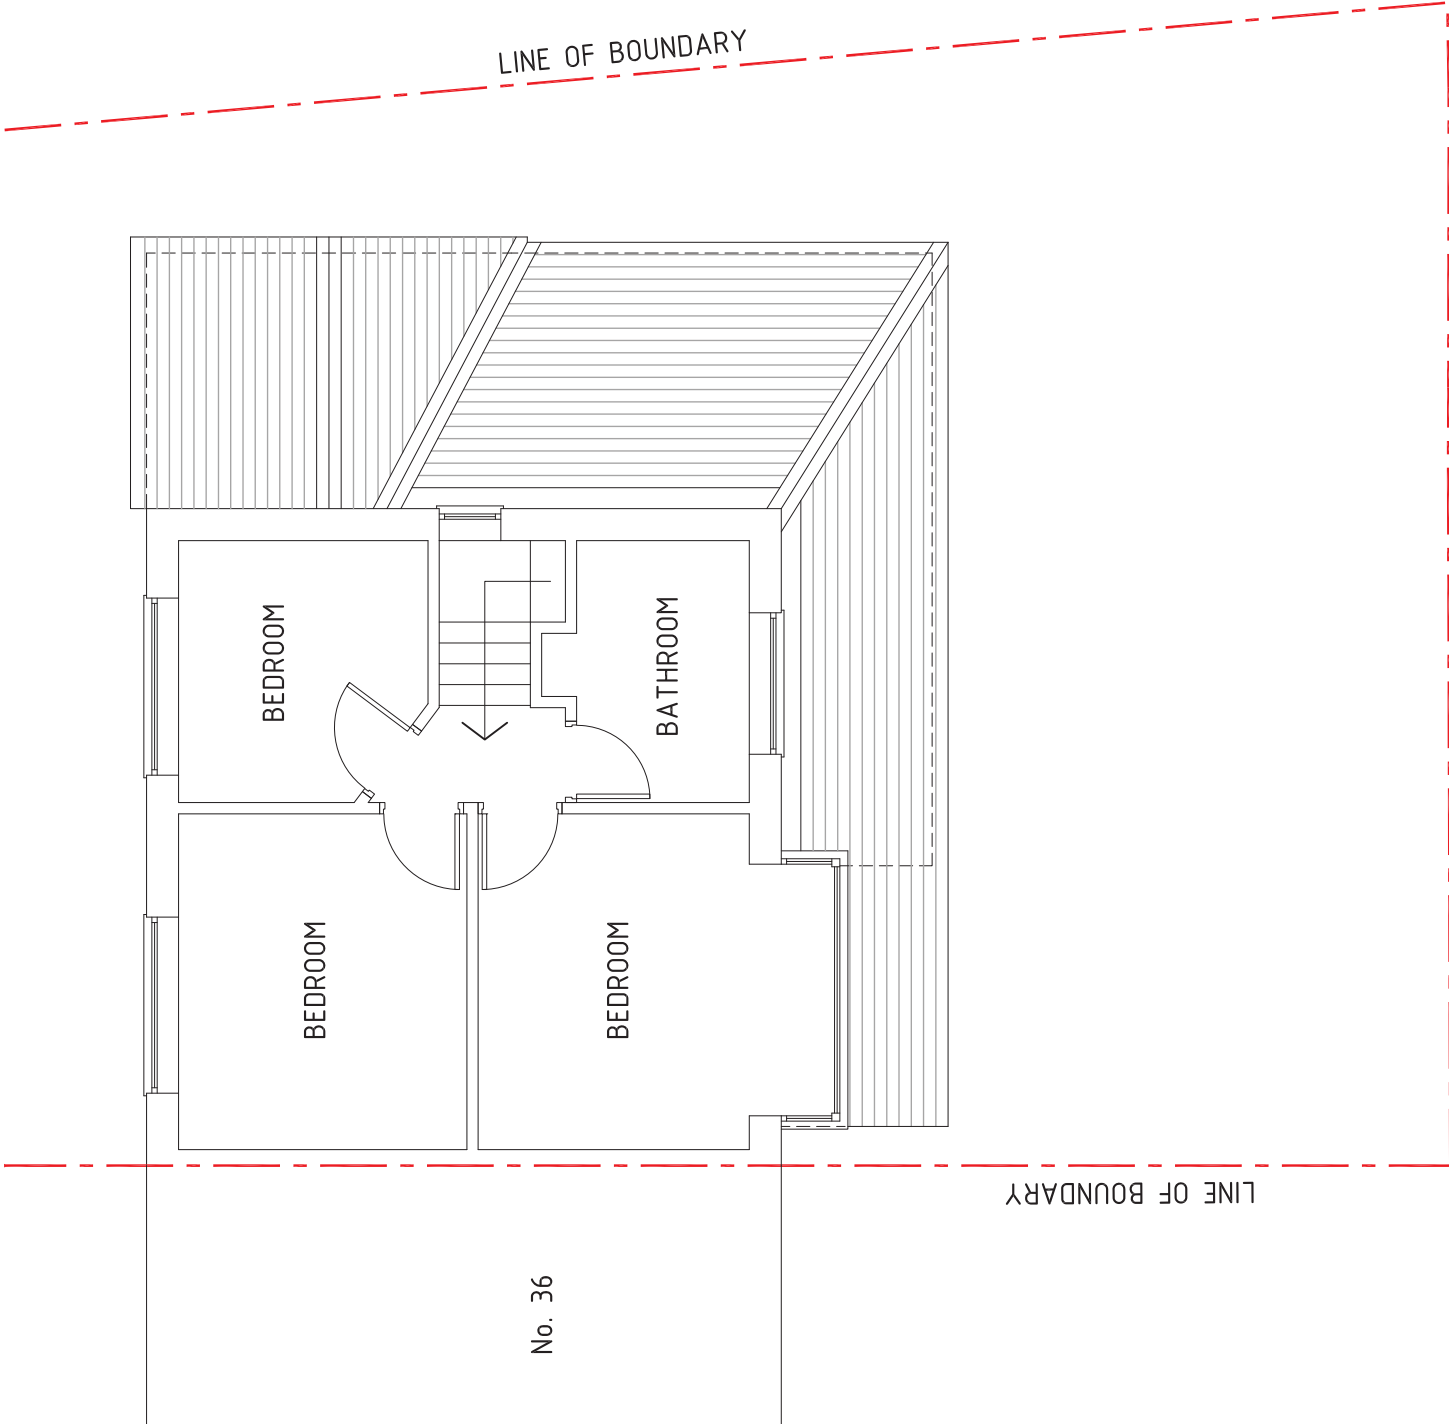

LINE OF BOUNDARY

LINE OF BOUNDARY

PROPOSED FIRST FLOOR PLAN

HMR architects

The Old Railway Yard
Fishwick Street
Rochdale OL16 5NA
United Kingdom

T +44(0)1706 840033
M +44(0)770 752 0682
E info@hmr-architects.co.uk
www.hmr-architects.co.uk

CLIENT	Mr. & Mrs. M. Scott		
PROJECT	34, Dorset Drive, Bury BL9 9DW		
DRAWING	Proposed First Floor Plan		
PROJECT NUMBER	2022.05.16_JMS	DATE	MAY 2022
DRAWING NUMBER	008	REV.	-
		SCALE	1:50 @ A3
		ISSUE STATUS	PLANNING