




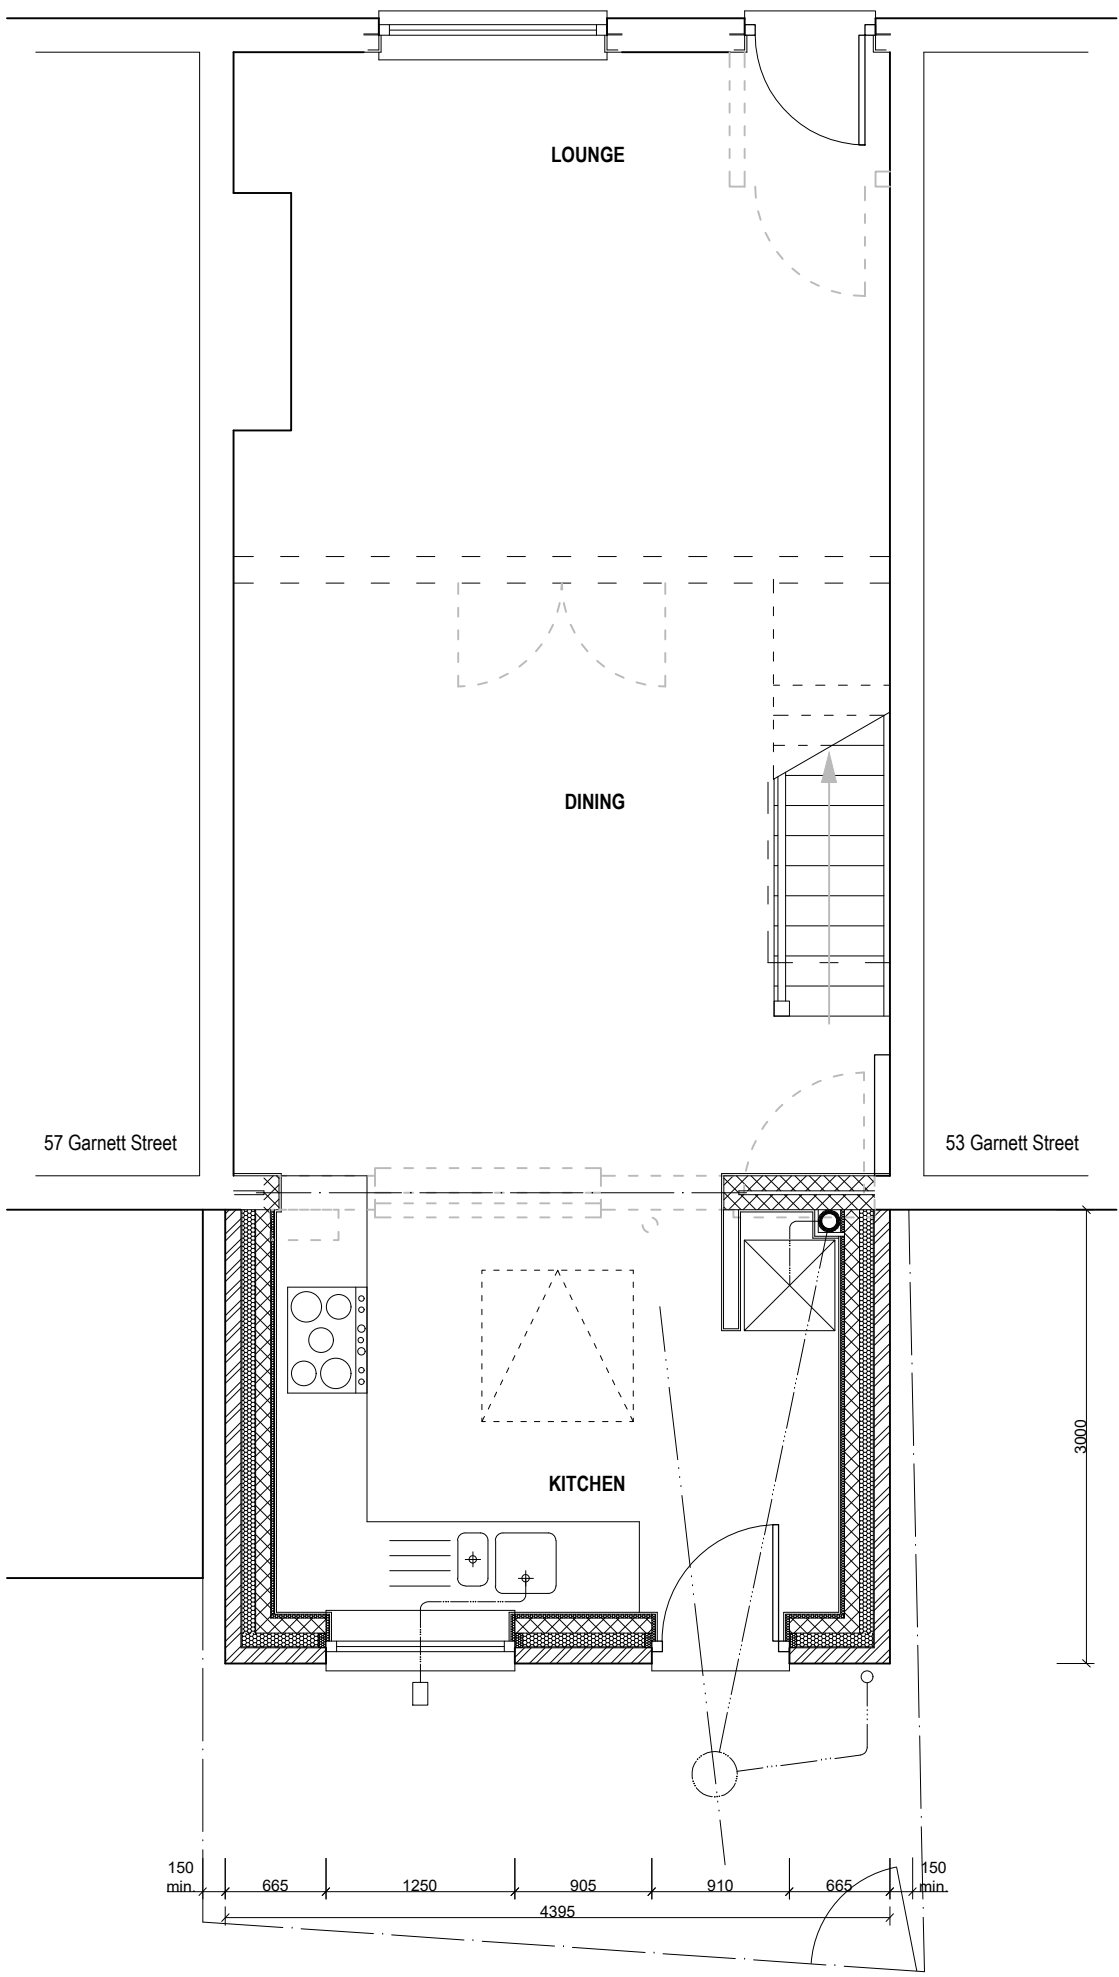

GROUND FLOOR LAYOUT

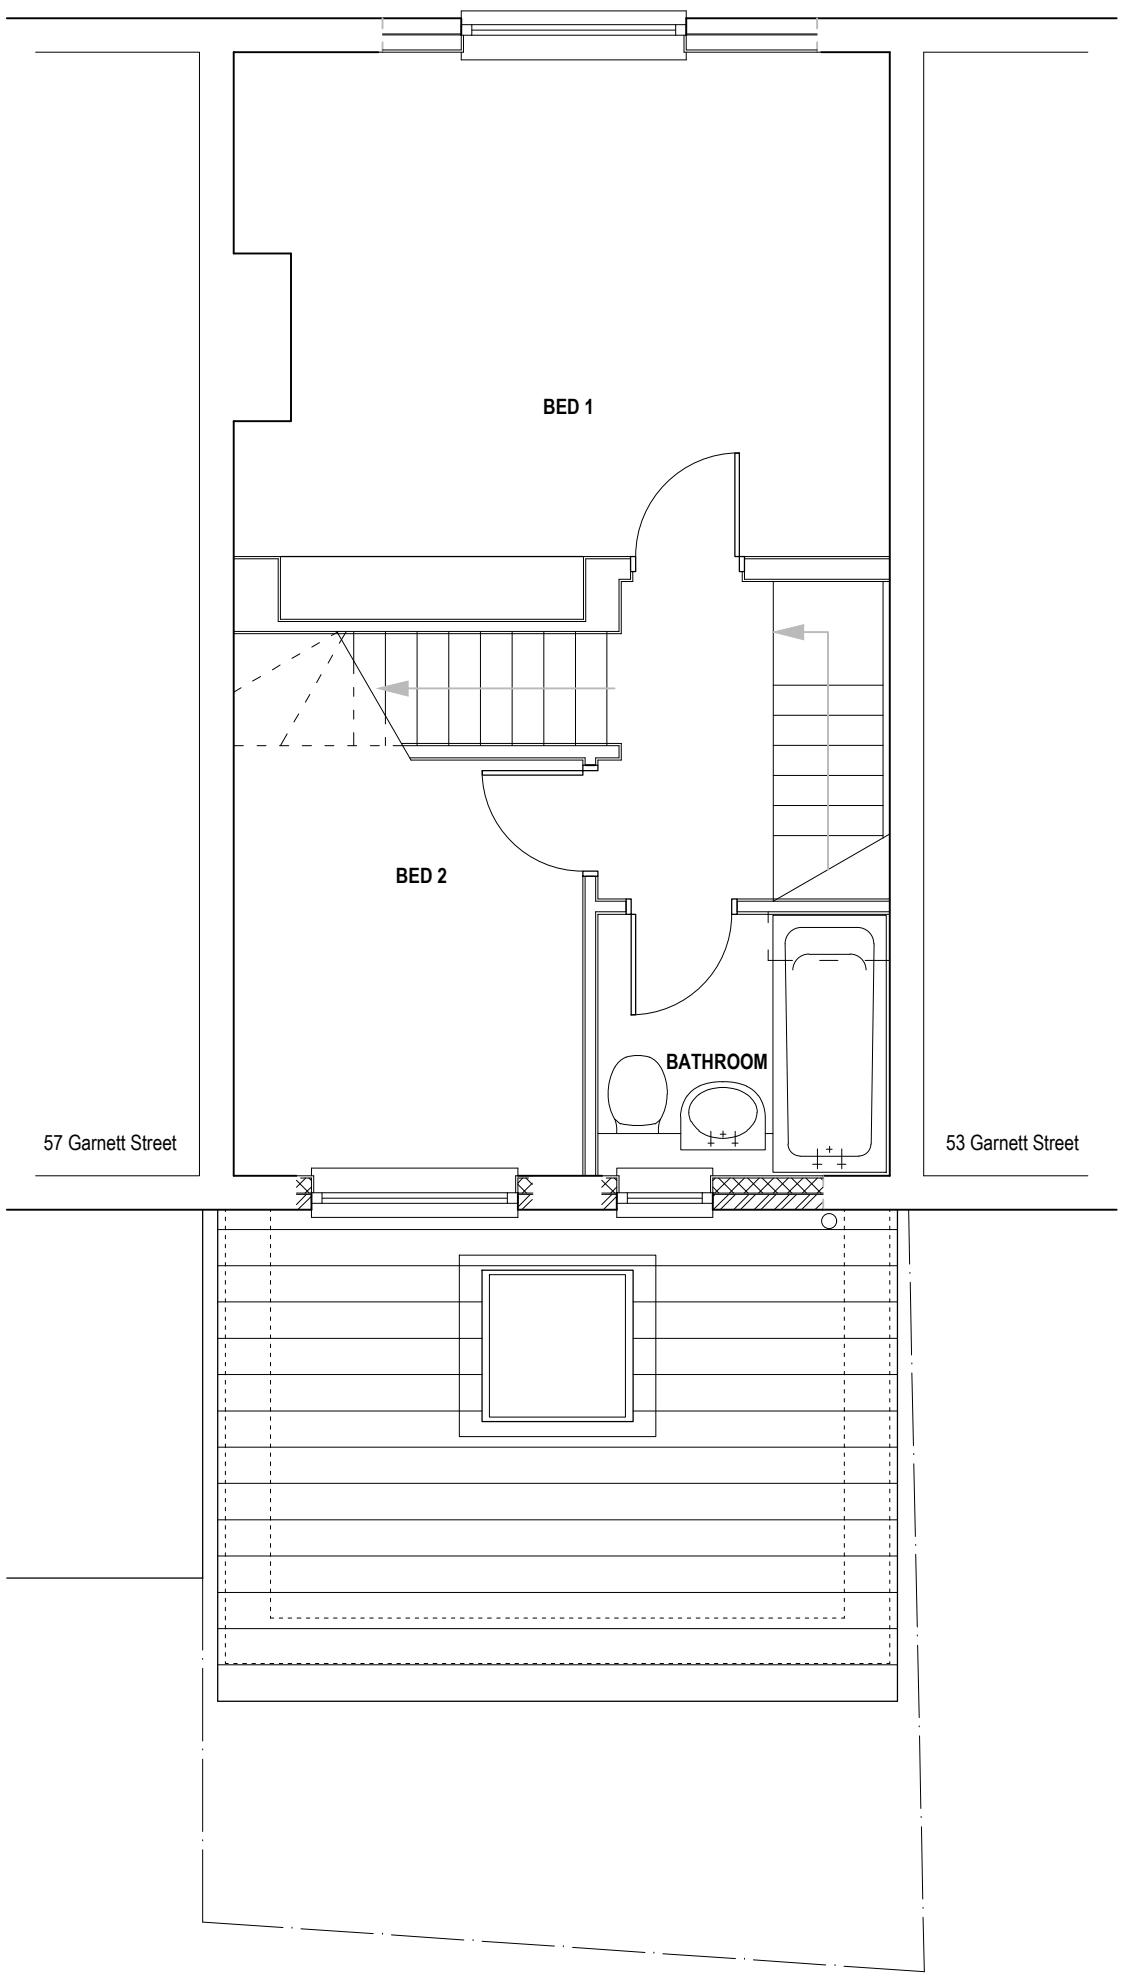


FIRST FLOOR LAYOUT

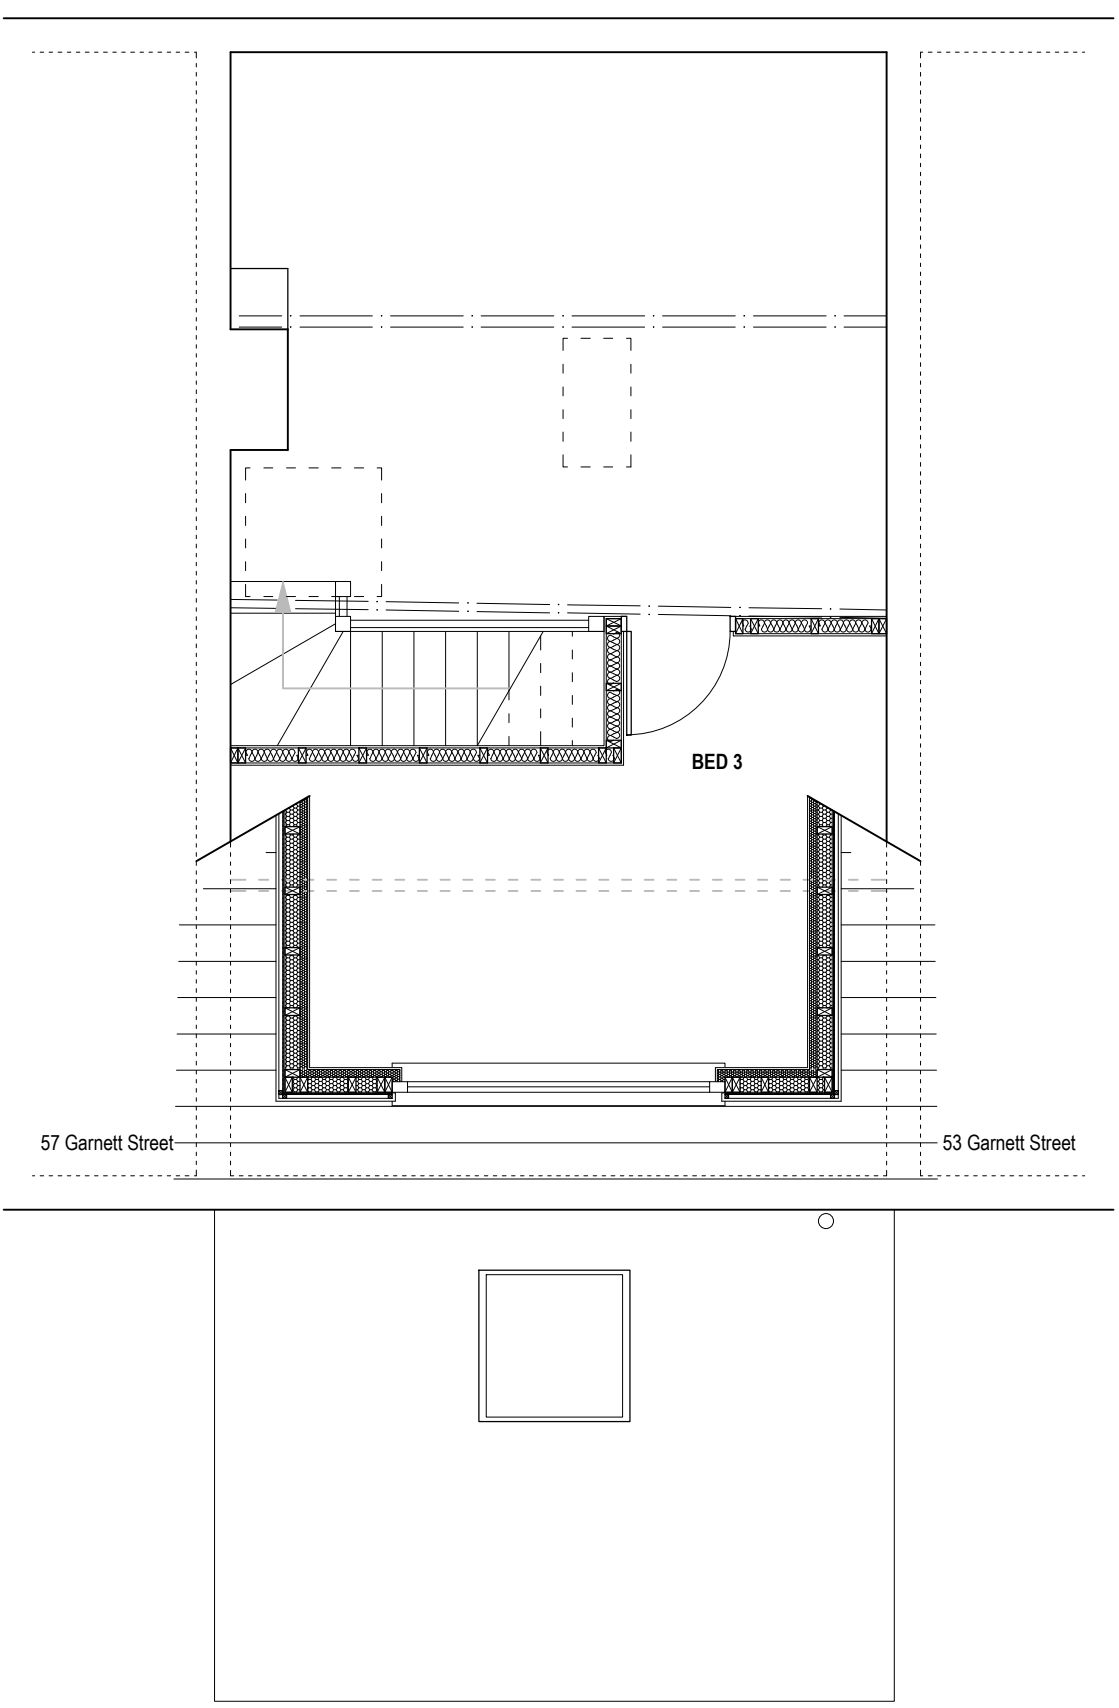

ATTIC FLOOR LAYOUT

- NOTES:**
- This drawing is copyright. No unauthorised copying of drawing without the express permission of the author.
 - Do not scale from prints. Use figured dimensions only.
 - Contractors to check all dimensions on site prior to commencement of works.
 - All works to be carried out in accordance with current statutory Health and Safety Regulations.
 - This drawing is to be read in conjunction with all relevant consultants' and / or specialist' drawings / documentation and any discrepancies or variations are to be notified to the Principal Designer prior to affected works commencement.

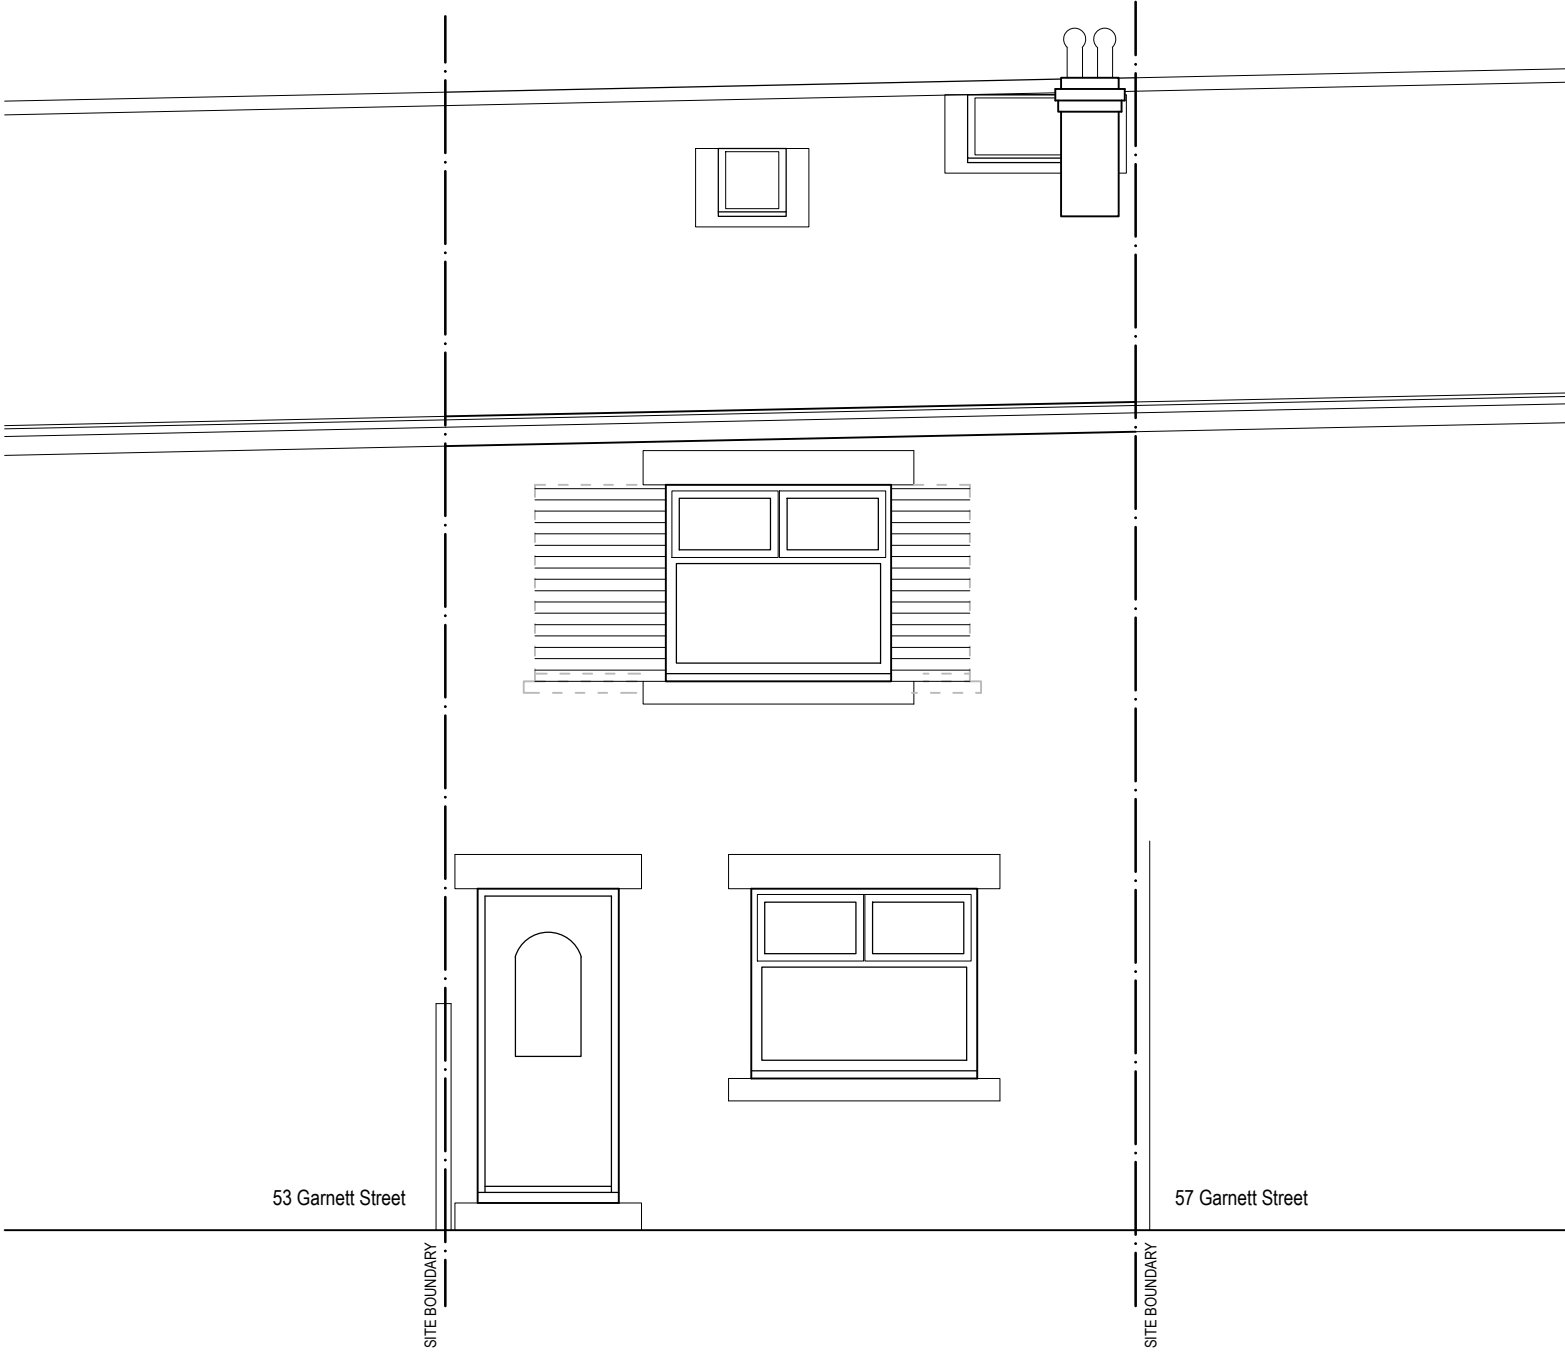

FRONT ELEVATION



REAR ELEVATION

PRELIMINARY

Rev:	Date:	Notes:
Title: PROPOSED SINGLE STOREY REAR EXTENSION & ATTIC CONVERSION: PROPOSED LAYOUTS & ELEVATIONS		
Site Address: 55 GARNETT STREET, RAMSBOTTOM		
Client: Miss J. HALL	Date: FEBRUARY 2023	Revision:
Dwg. Ref.: HAL/23/003	Scale: 1:50 @ A1	