



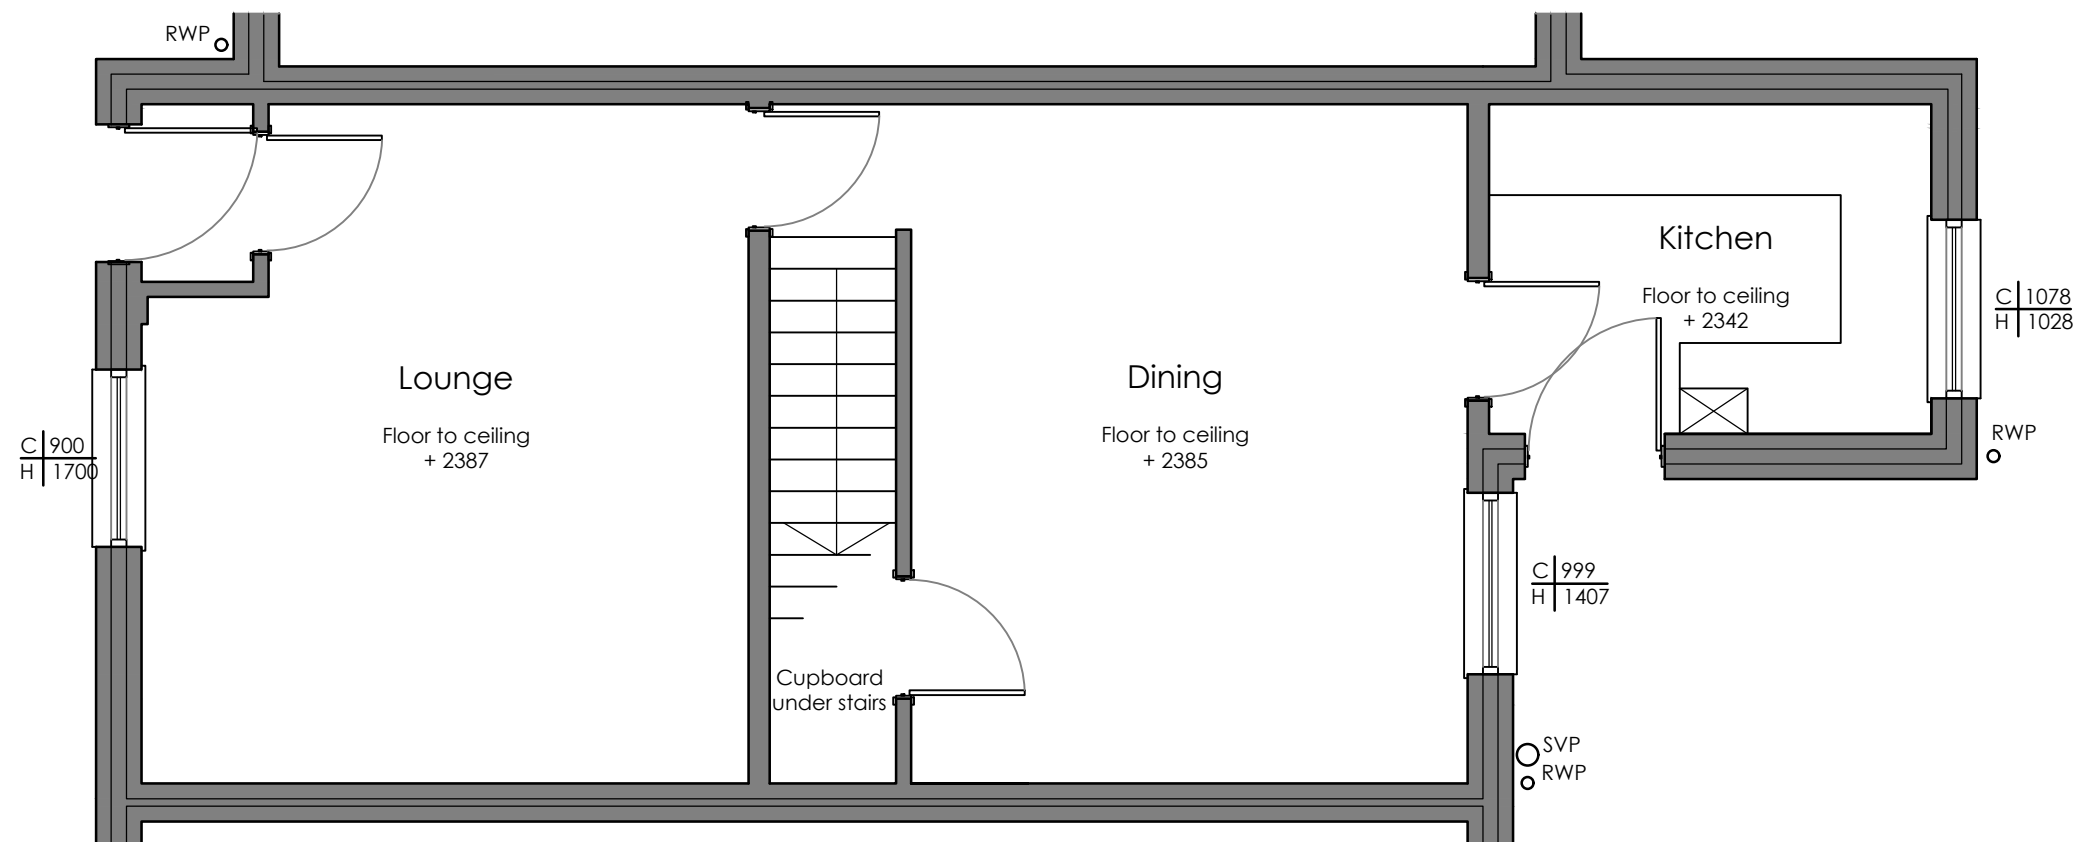

Proposed Ground Floor Plan
Scale: 1:50

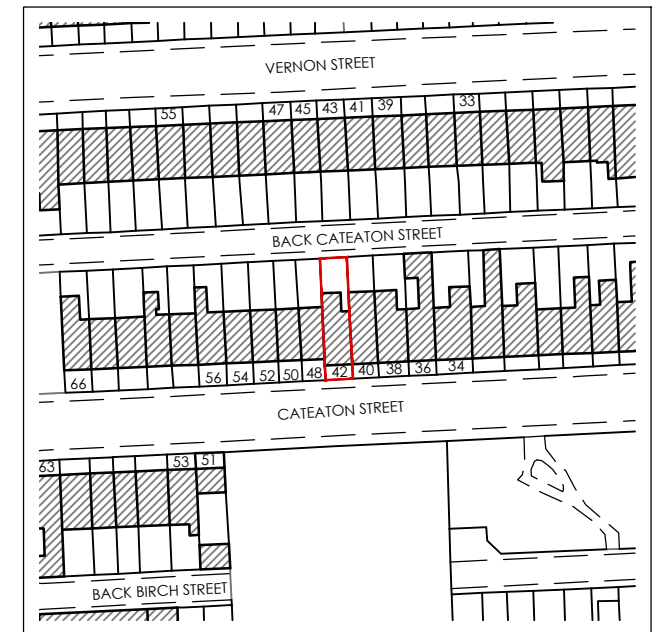

Site Location Plan
Scale: 1:1250



Key

Site Boundary

REV	Notes	Date	By

CRISP

architecture

Email: studio@crisparchitecture.co.uk

Chartered Institute of
Architectural Technologists
Chartered Practice

Project:		42 Cateaton Street, Bury Greater Manchester, BL9 5AW	
Drawing Title: Proposed Ground Floor Plan			

Project No: 2237		File Identifier:2237_72_06	
Drawing No: 72_06		Revision:	
Drawn By: SMH		Checked By:SMH	
Scale: 1:50 @ A3		Date: 30/09/2022	

Purpose of Issue: FEASIBILITY			
Drawing Status: PLANNING			